


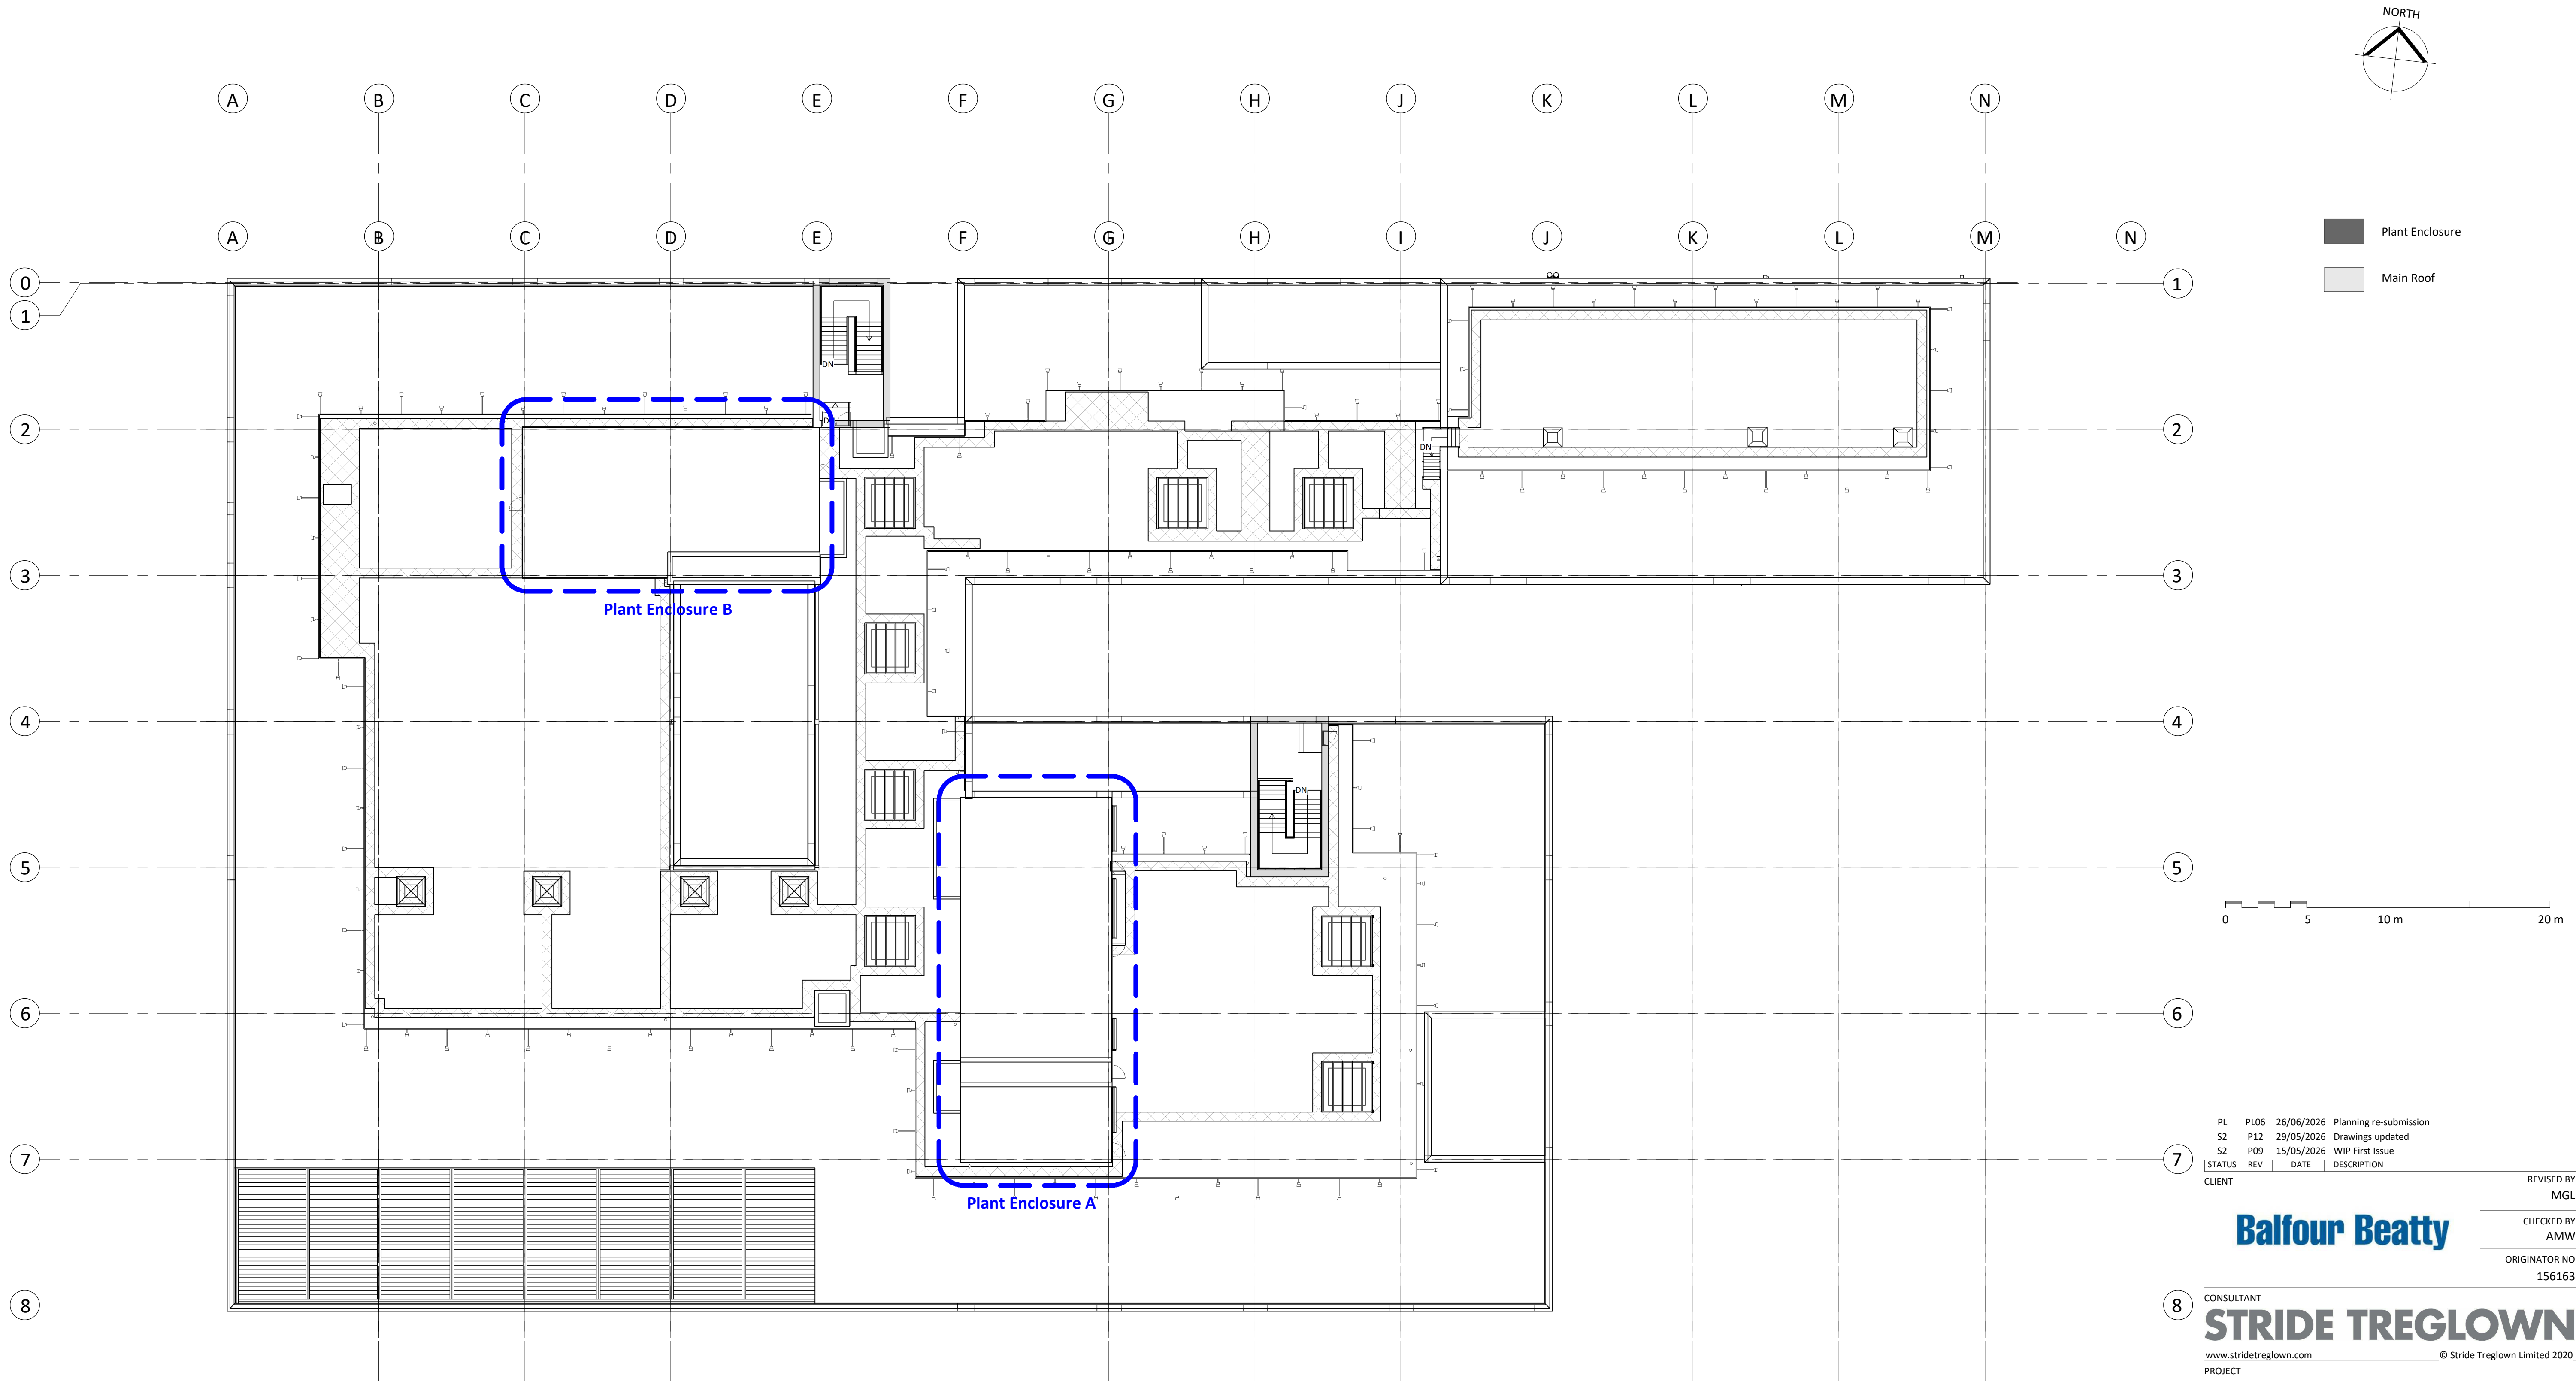

Existing Roof Plan
1 : 200

DRAWING TITLE
Existing - Roof Plan

STATUS CODE PL : Planning Issue	SCALE 1 : 200@A1
DRAWING USAGE: <i>Planning</i>	
PROJECT - ORIGINATOR - VOLUME - LEVEL - TYPE - ROLE - CLASS - NUMBER 156163-STL-RF-03-DR-A-10100	STATUS - REVISION PL_PL06