


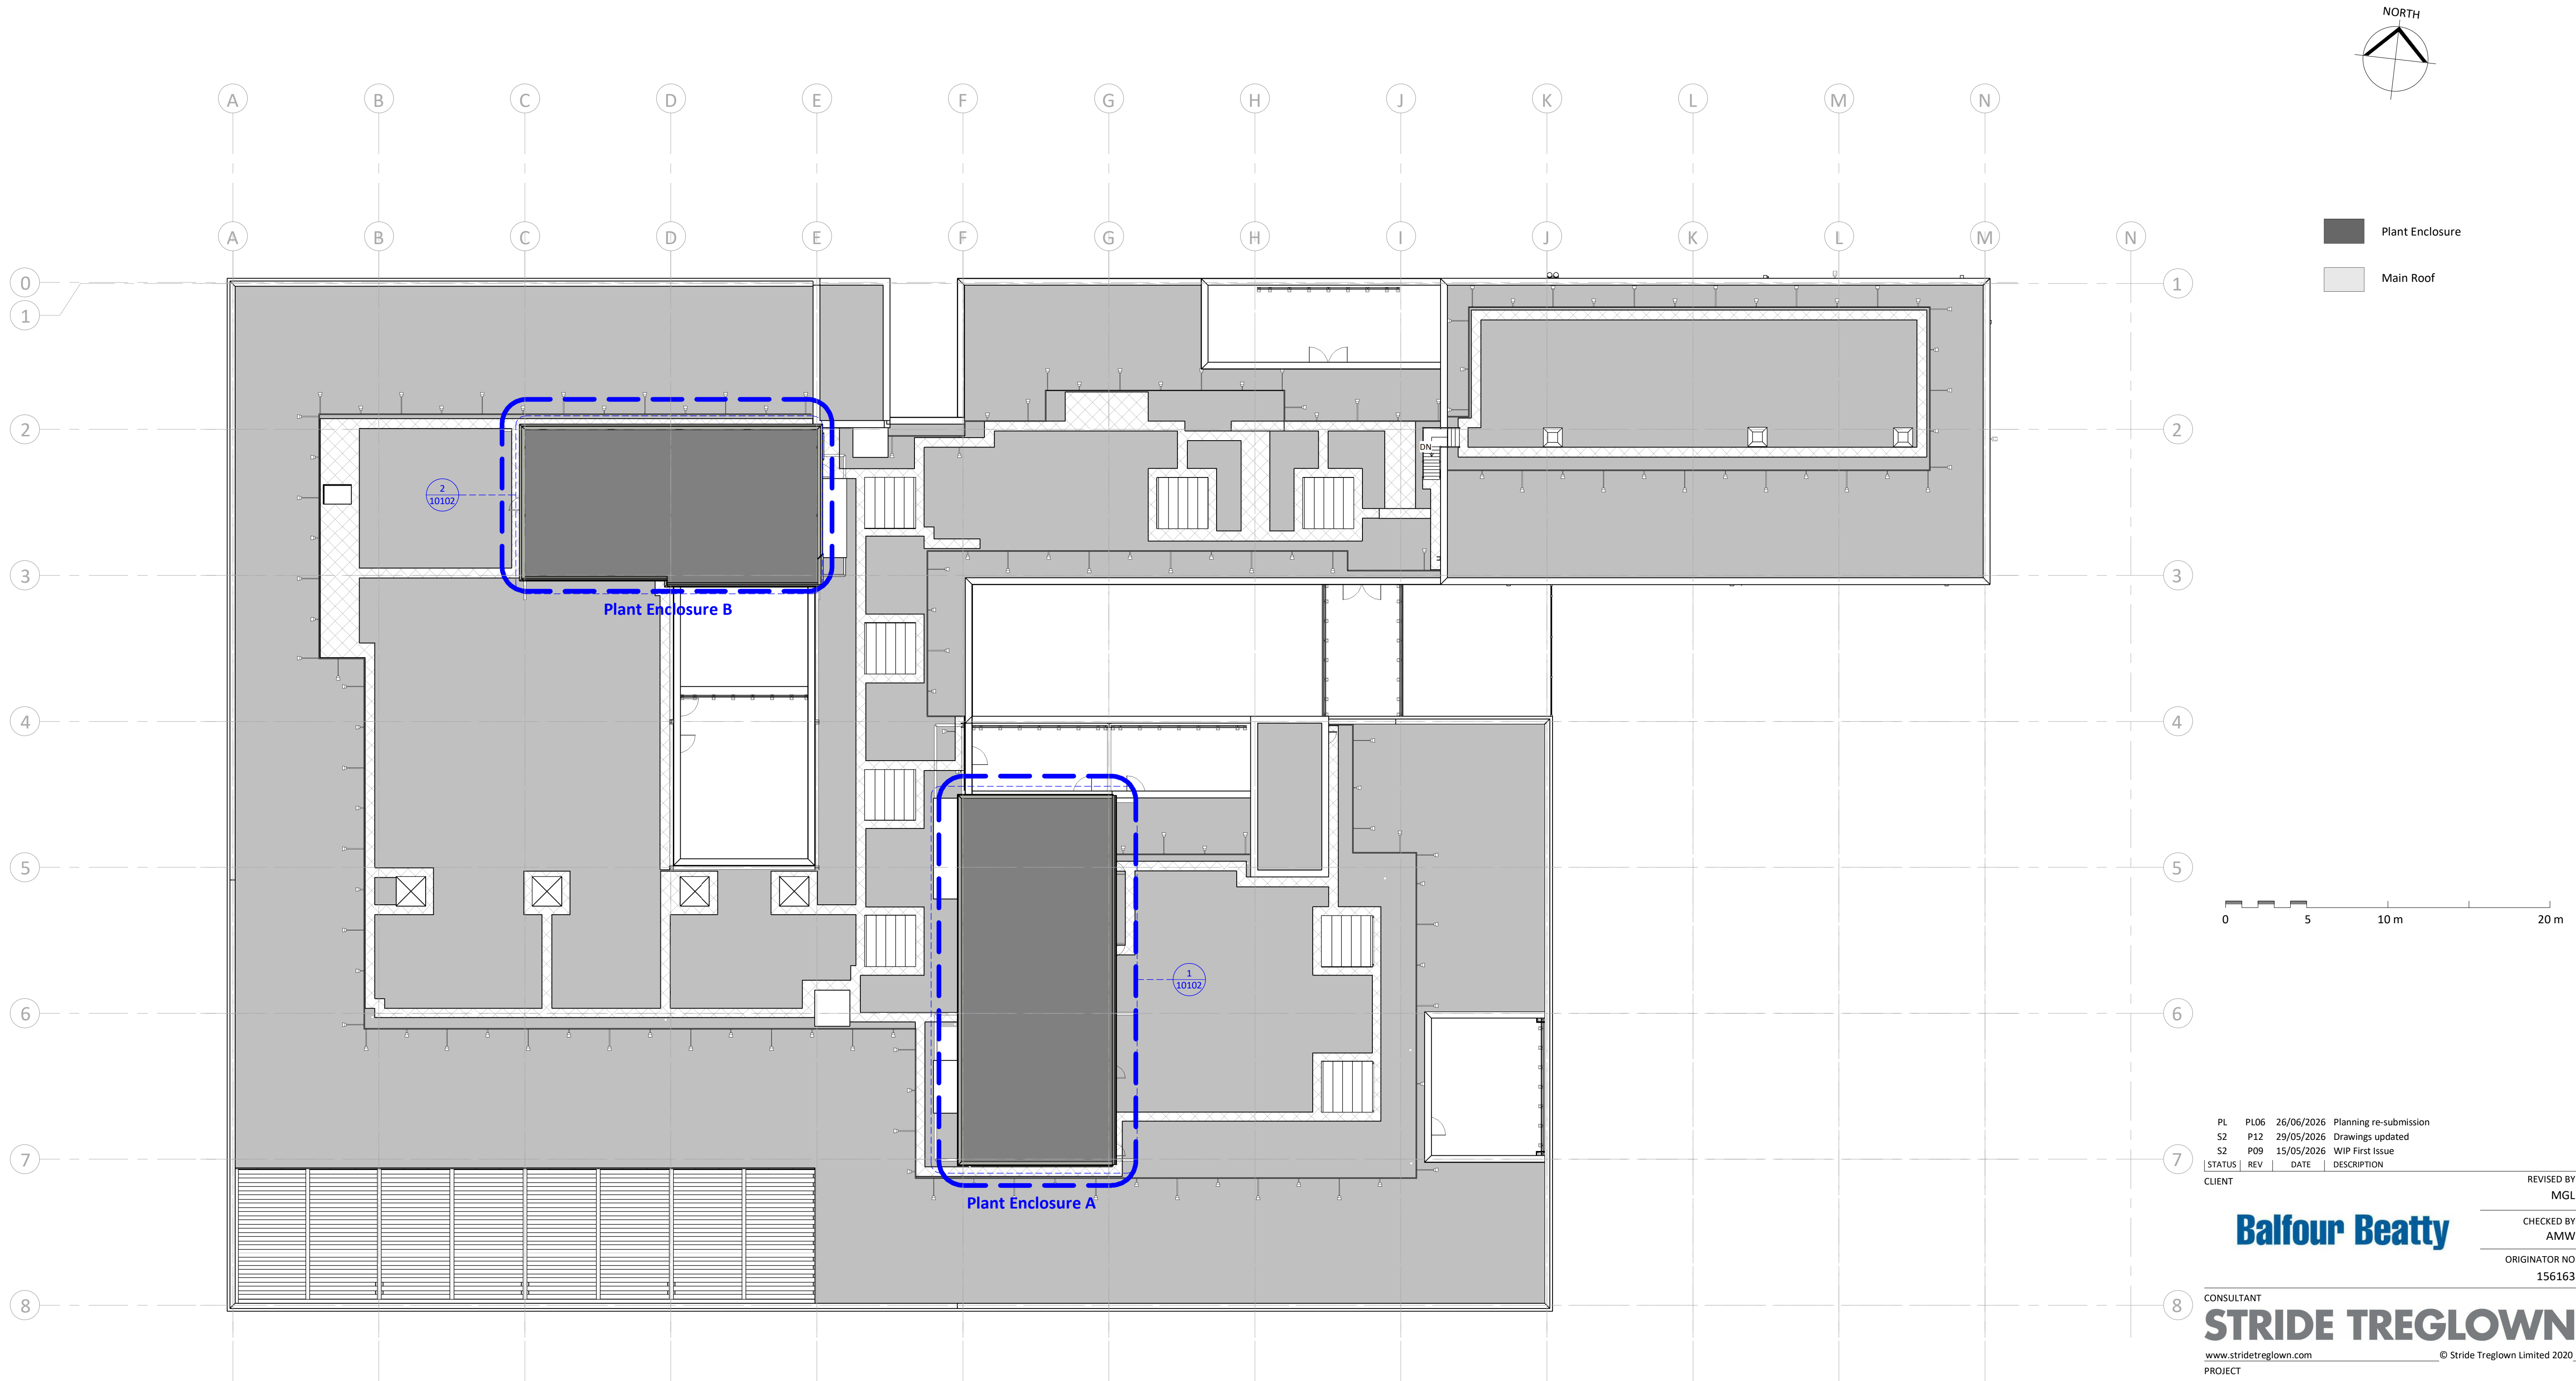

Proposed Roof Plan
1 : 200

PL	PL06	26/06/2026	Planning re-submission
S2	P12	29/05/2026	Drawings updated
S2	P09	15/05/2026	WIP First Issue
STATUS	REV	DATE	DESCRIPTION
CLIENT			

REVISED BY

MGL

CHECKED BY

AMW

ORIGINATOR NO

156163

CONSULTANT
STRIDE TREGLOWN
www.stridetreglown.com © Stride Treglown Limited 2020

PROJECT
LC6 The Prescott School
Knowsley Park Lane, Prescott, L34 3NB

DRAWING TITLE
Proposed - Roof Plan

STATUS CODE
PL : Planning Issue
SCALE
1 : 200@A1

DRAWING USAGE: *Planning*

PROJECT - ORIGINATOR - VOLUME - LEVEL - TYPE - ROLE - CLASS - NUMBER
156163-STL-RF-03-DR-A-10101
STATUS - REVISION
PL_PL06