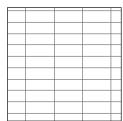
 
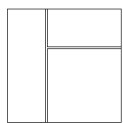
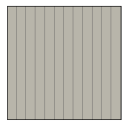



Elevation Key

- 


Argeton 'Natural Red' Terracotta rainscreen tiles 750 x 300mm
- 


Brick Slip Cladding with Blockley Board Blend Slips
- 


Curtain Walling - Satin Anodised Aluminium RAL 7011
- 

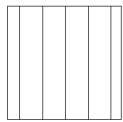
Steel Profile Screening to Rooftop plant areas 32mm Plastisol Sheeting Colour BS10A05 - Profile Code C32-1000
- 

Verti-Kal Translucent Wall Panels
- 

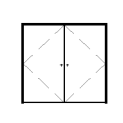Glass Look-alike Panels (Between Floors)
- 

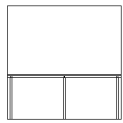
Steel Security Doorset
- 

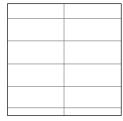Glass Balustrading
- 

 
Petrach Panel
- 

Vertical Timber Cladding


Area of remedial works following previous site investigations to be removed. Balfour Beatty to reconfirm.

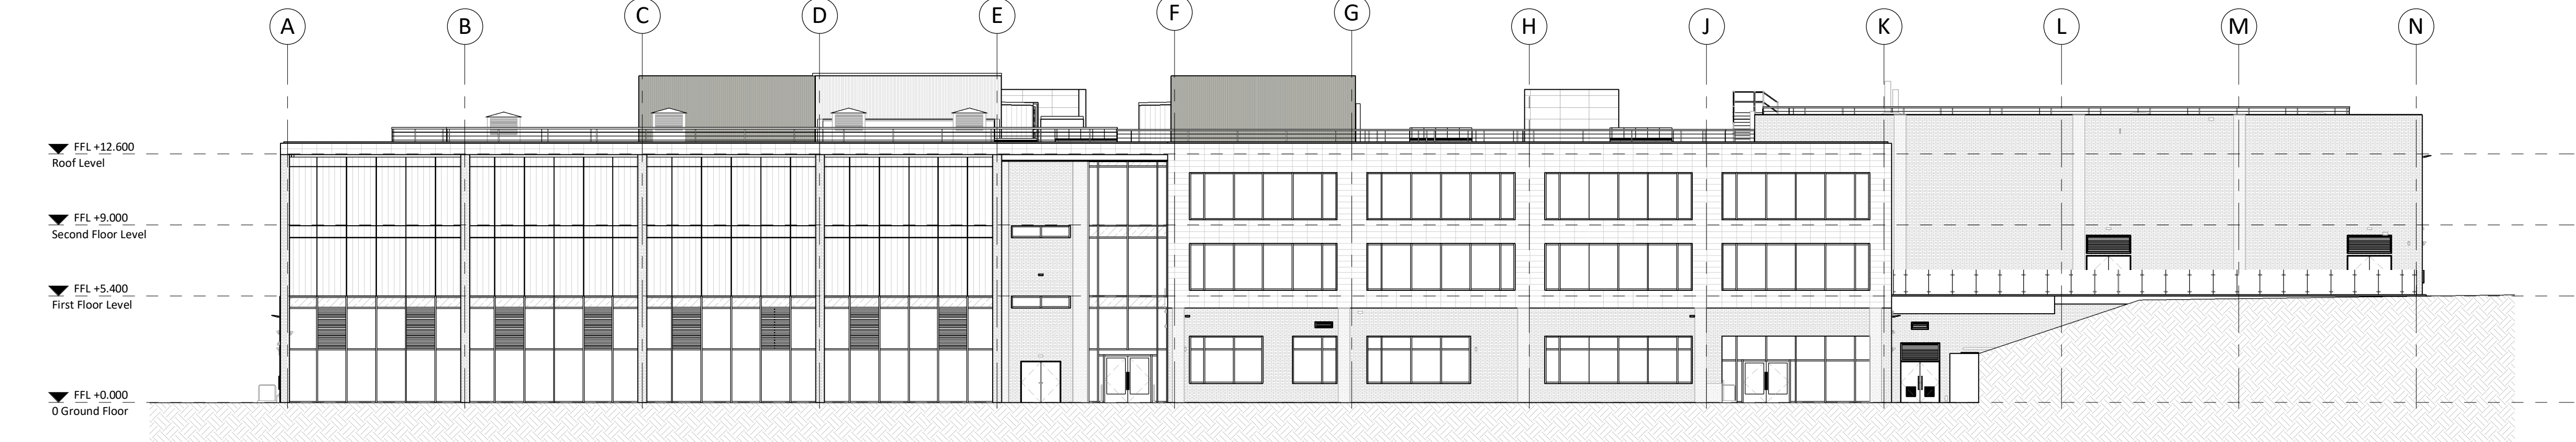


1 Existing South Elevation Copy 2
1 : 200

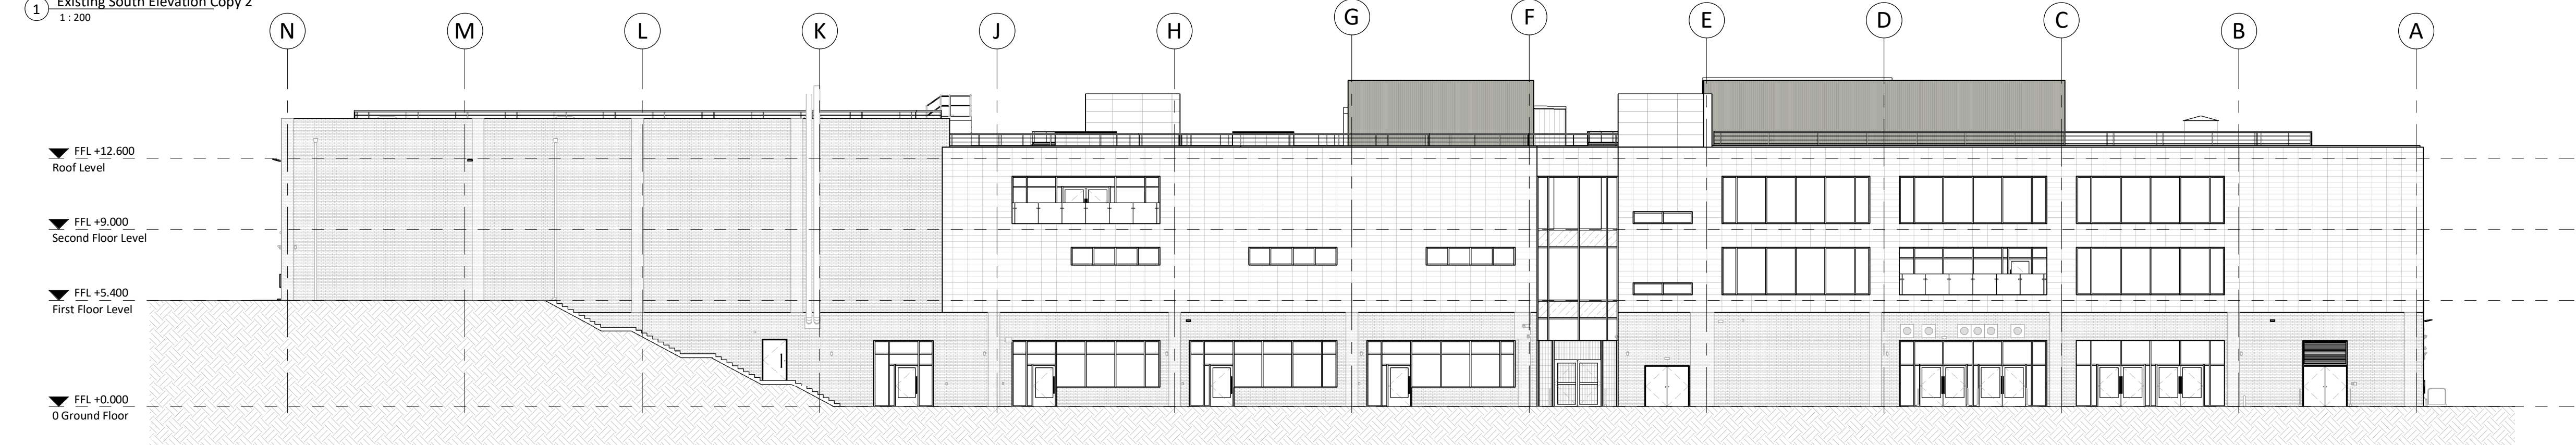


2 Existing North Elevation Copy 2
1 : 200

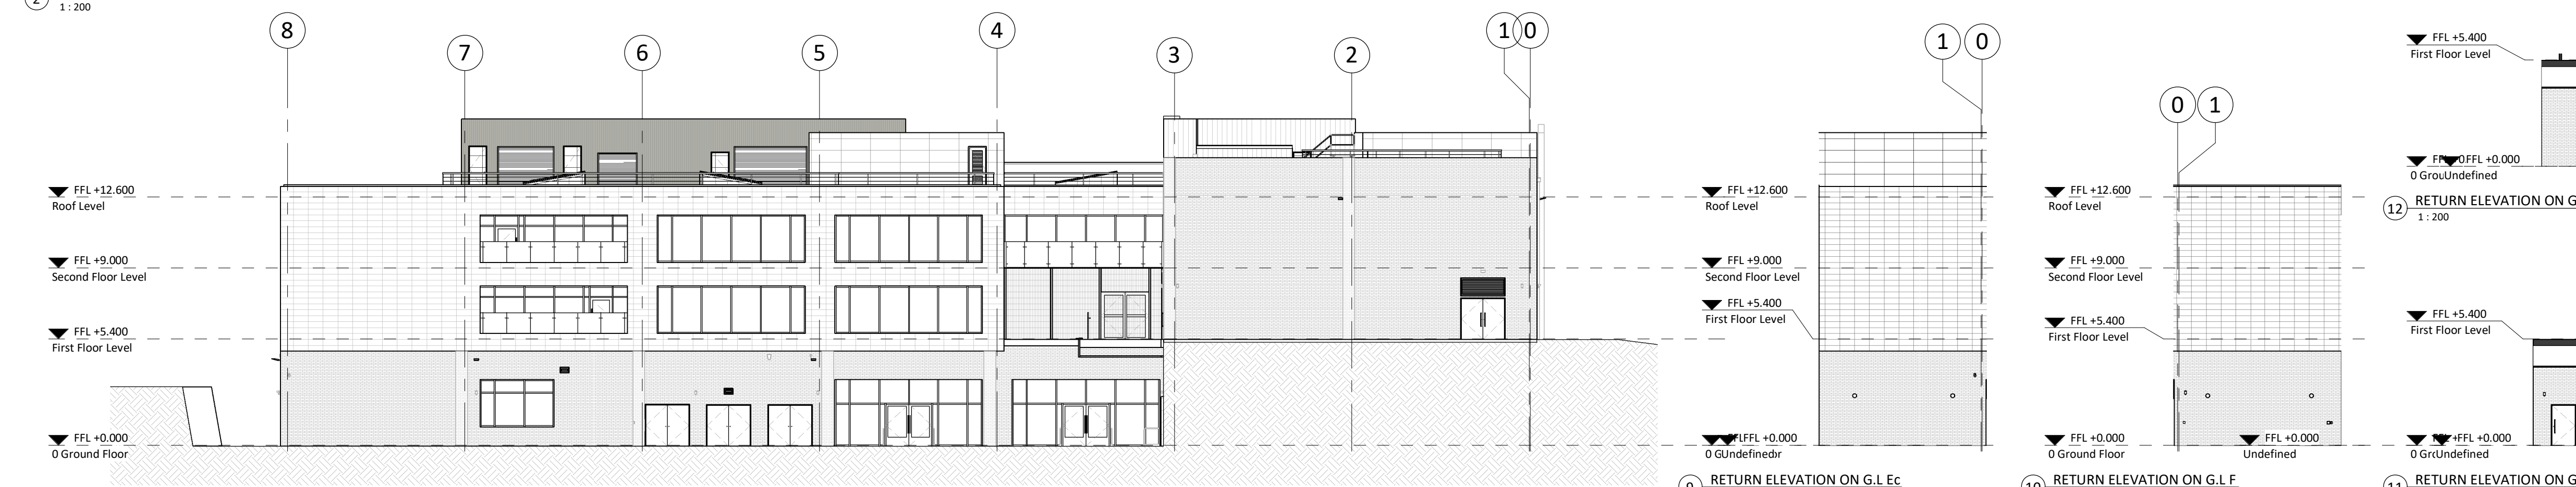

3 Existing East Elevation Copy 2
1 : 200

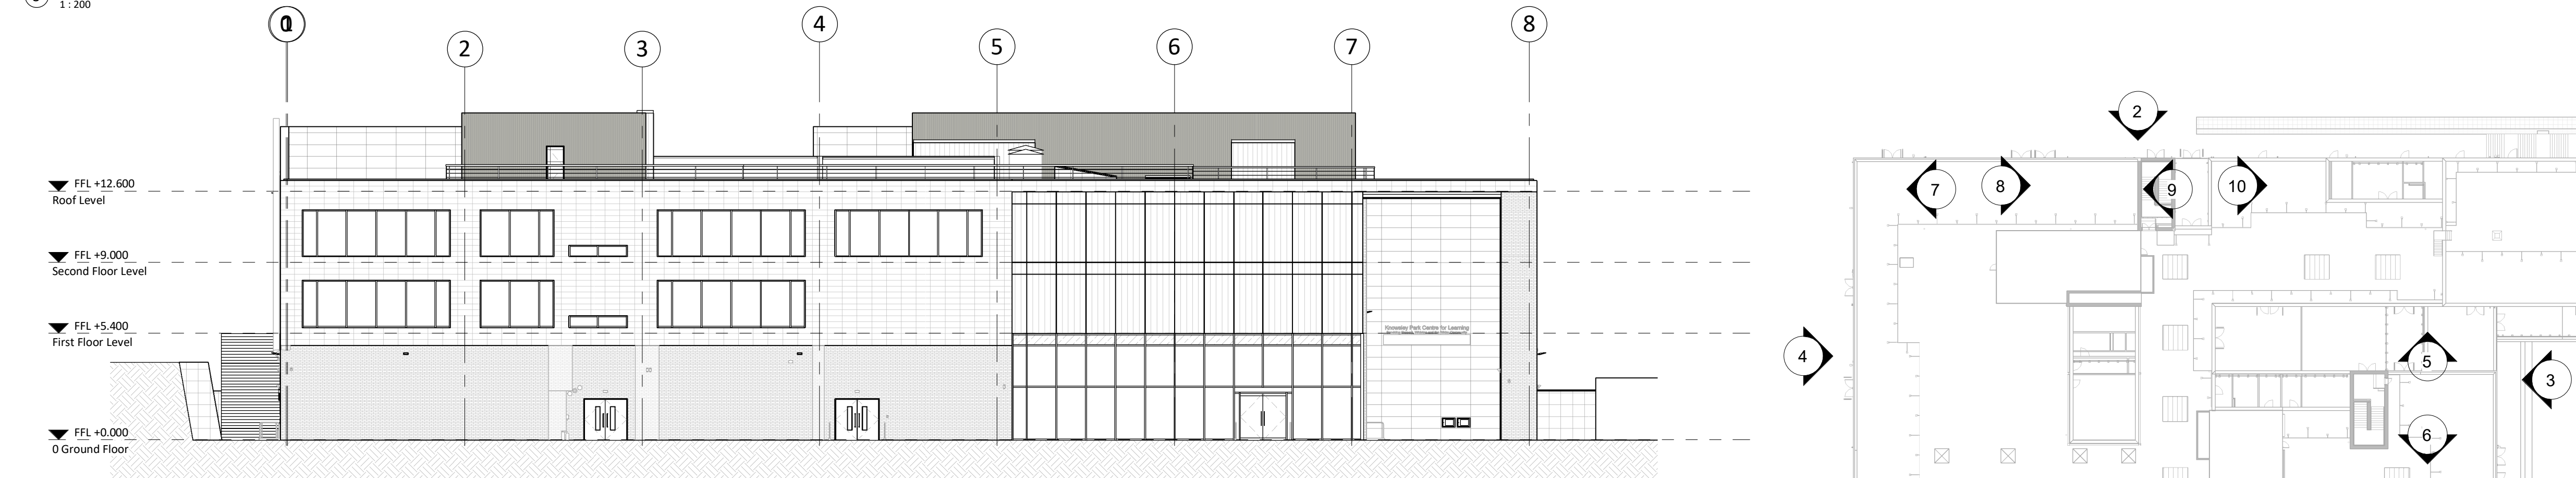

4 Existing West Elevation Copy 2
1 : 200

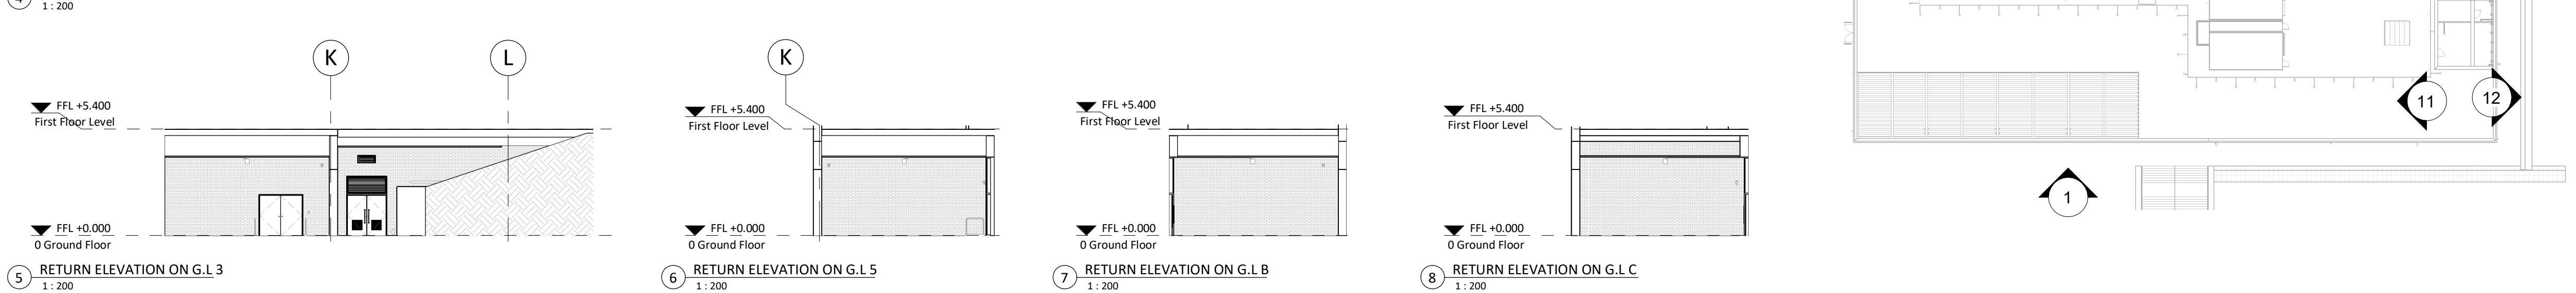


5 RETURN ELEVATION ON G.L 3
1 : 200

6 RETURN ELEVATION ON G.L 5
1 : 200

7 RETURN ELEVATION ON G.L B
1 : 200

8 RETURN ELEVATION ON G.L C
1 : 200

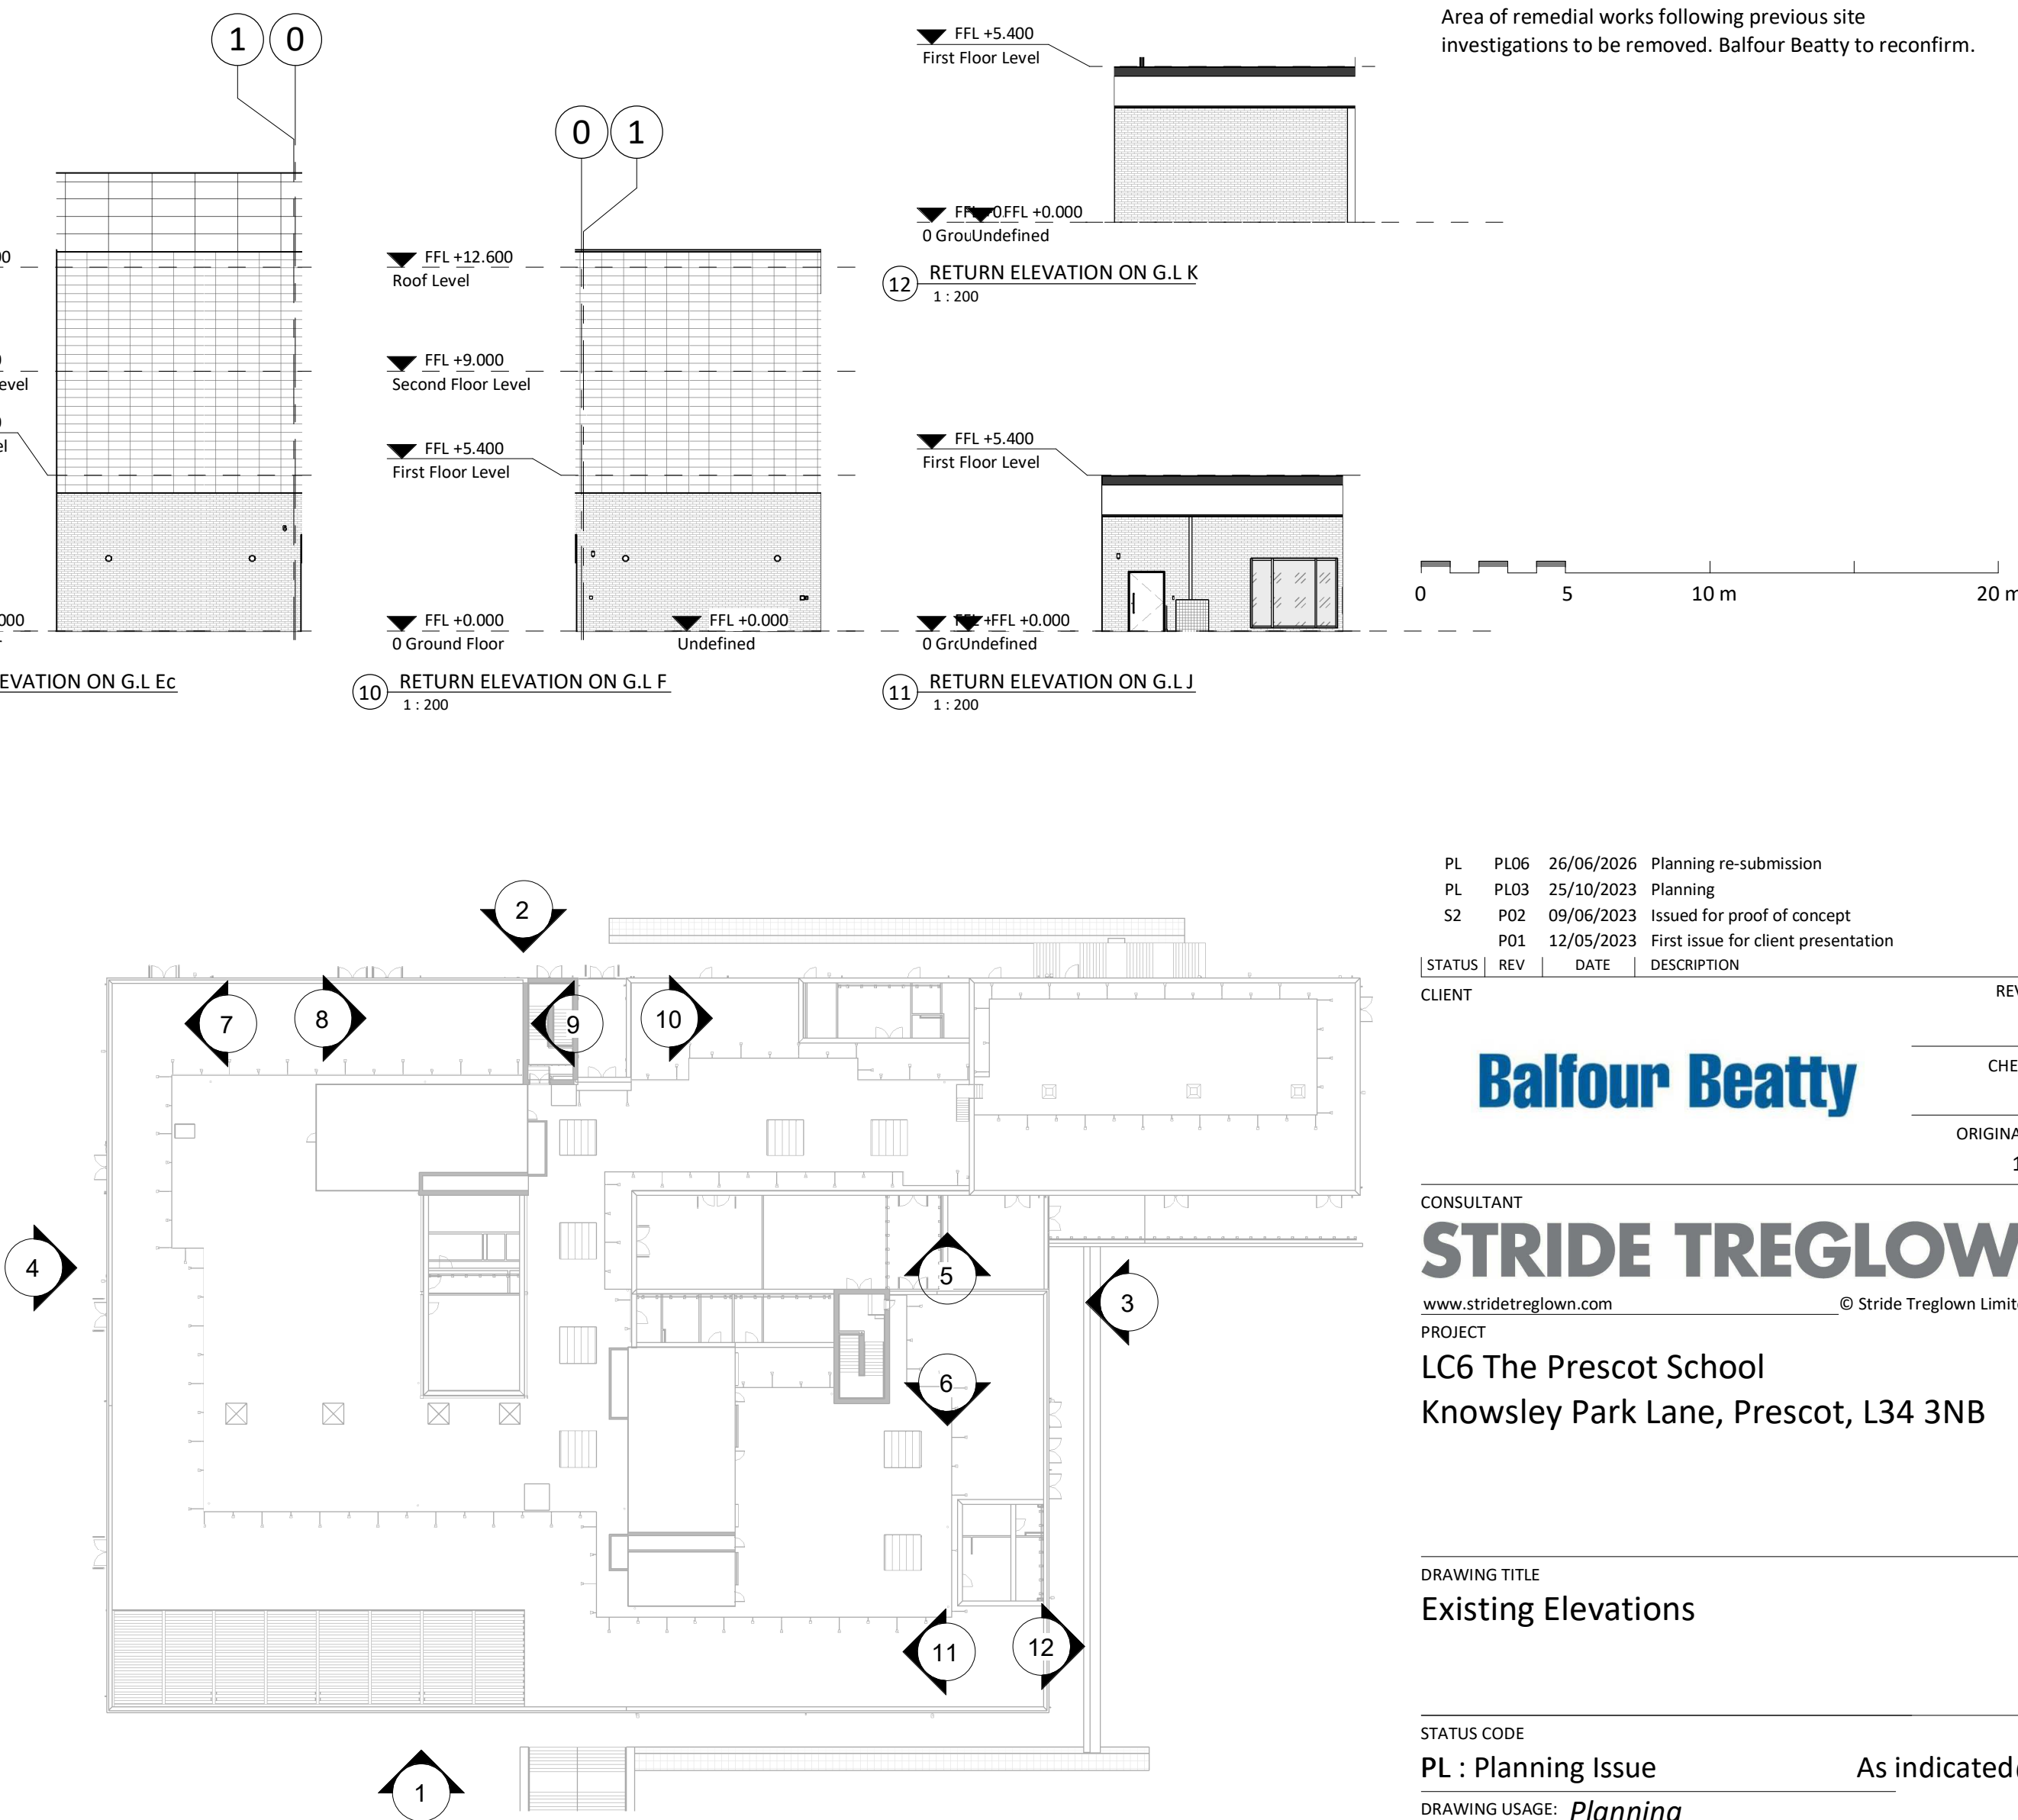

PL PL06 26/06/2026 Planning re-submission
PL PL03 25/10/2023 Planning
S2 P02 09/06/2023 Issued for proof of concept
P01 12/05/2023 First issue for client presentation

STATUS	REV	DATE	DESCRIPTION
CLIENT			

REVISED BY
MGL

CHECKED BY
AMW

ORIGINATOR NO
156163

CONSULTANT
STRIDE TREGLOWN
www.stridetreglown.com © Stride Treglown Limited 2020
PROJECT

LC6 The Prescott School
Knowsley Park Lane, Prescott, L34 3NB

DRAWING TITLE
Existing Elevations

STATUS CODE
PL : Planning Issue
DRAFTING USAGE: **Planning**
PROJECT - ORIGINATOR - VOLUME - LEVEL - TYPE - ROLE - CLASS - NUMBER
156163-STL-XX-ZZ-DR-A-E2600

SCALE
As indicated@A1

STATUS _ REVISION
PL_PL06