



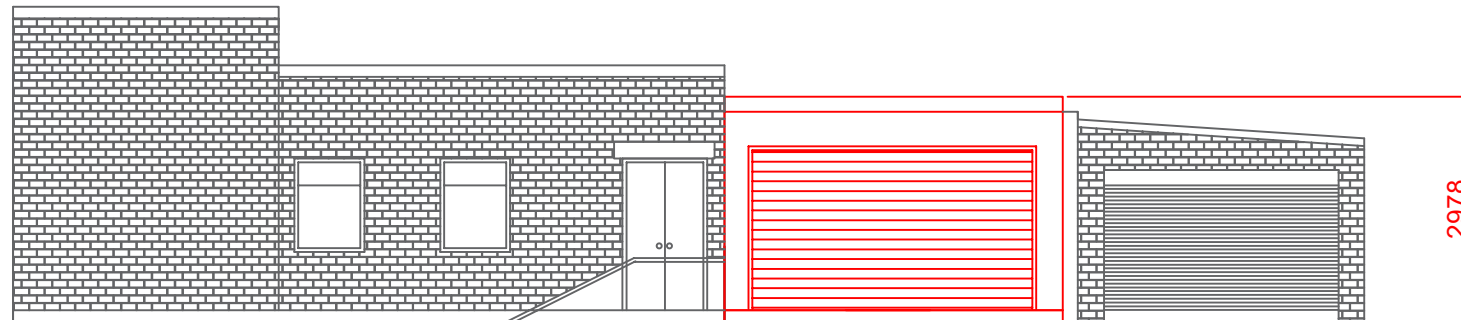

EXISTING
ELEVATION

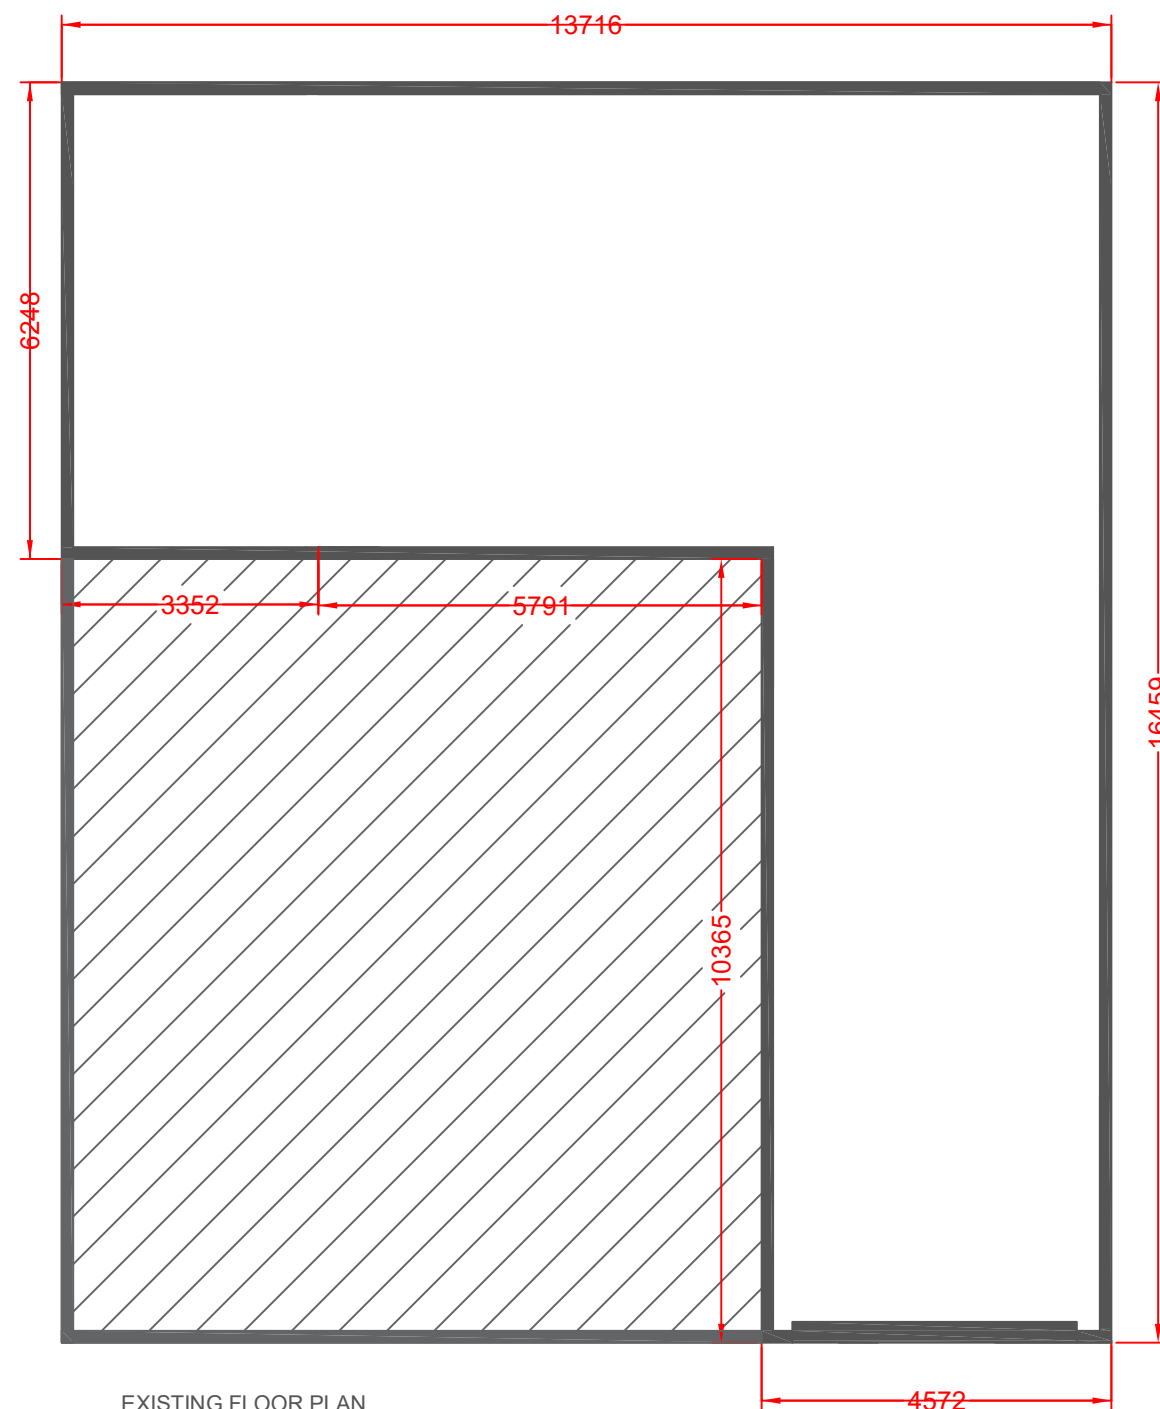

EXISTING FLOOR PLAN

0 1:100 5000mm



KDEN.A.S.LTD
WHERE VISION MEETS REALITY

Location: Nationwide
(Remote and In person)

Kaya Baskaran
(Principal Architectural
Designer)

Contact: WhatsApp
Business - 07822011067

Email: info@kdenasltd.com
Website: www.kdenasltd.com

Notes:

This proposal outlines the plan to convert an existing commercial garage into a fully functional and profitable off-licence shop. The conversion aims to utilize the space efficiently while adhering to all legal and operational requirements for a retail business.

Address:

53 Houghton Street
Prescot
L34 5RS

Date: 20 /01/2025

Drawing Title: Existing Plan

Scale: 1:100

Paper Size: A3

Drawn by: Kaya.B

Sheet No: K3