




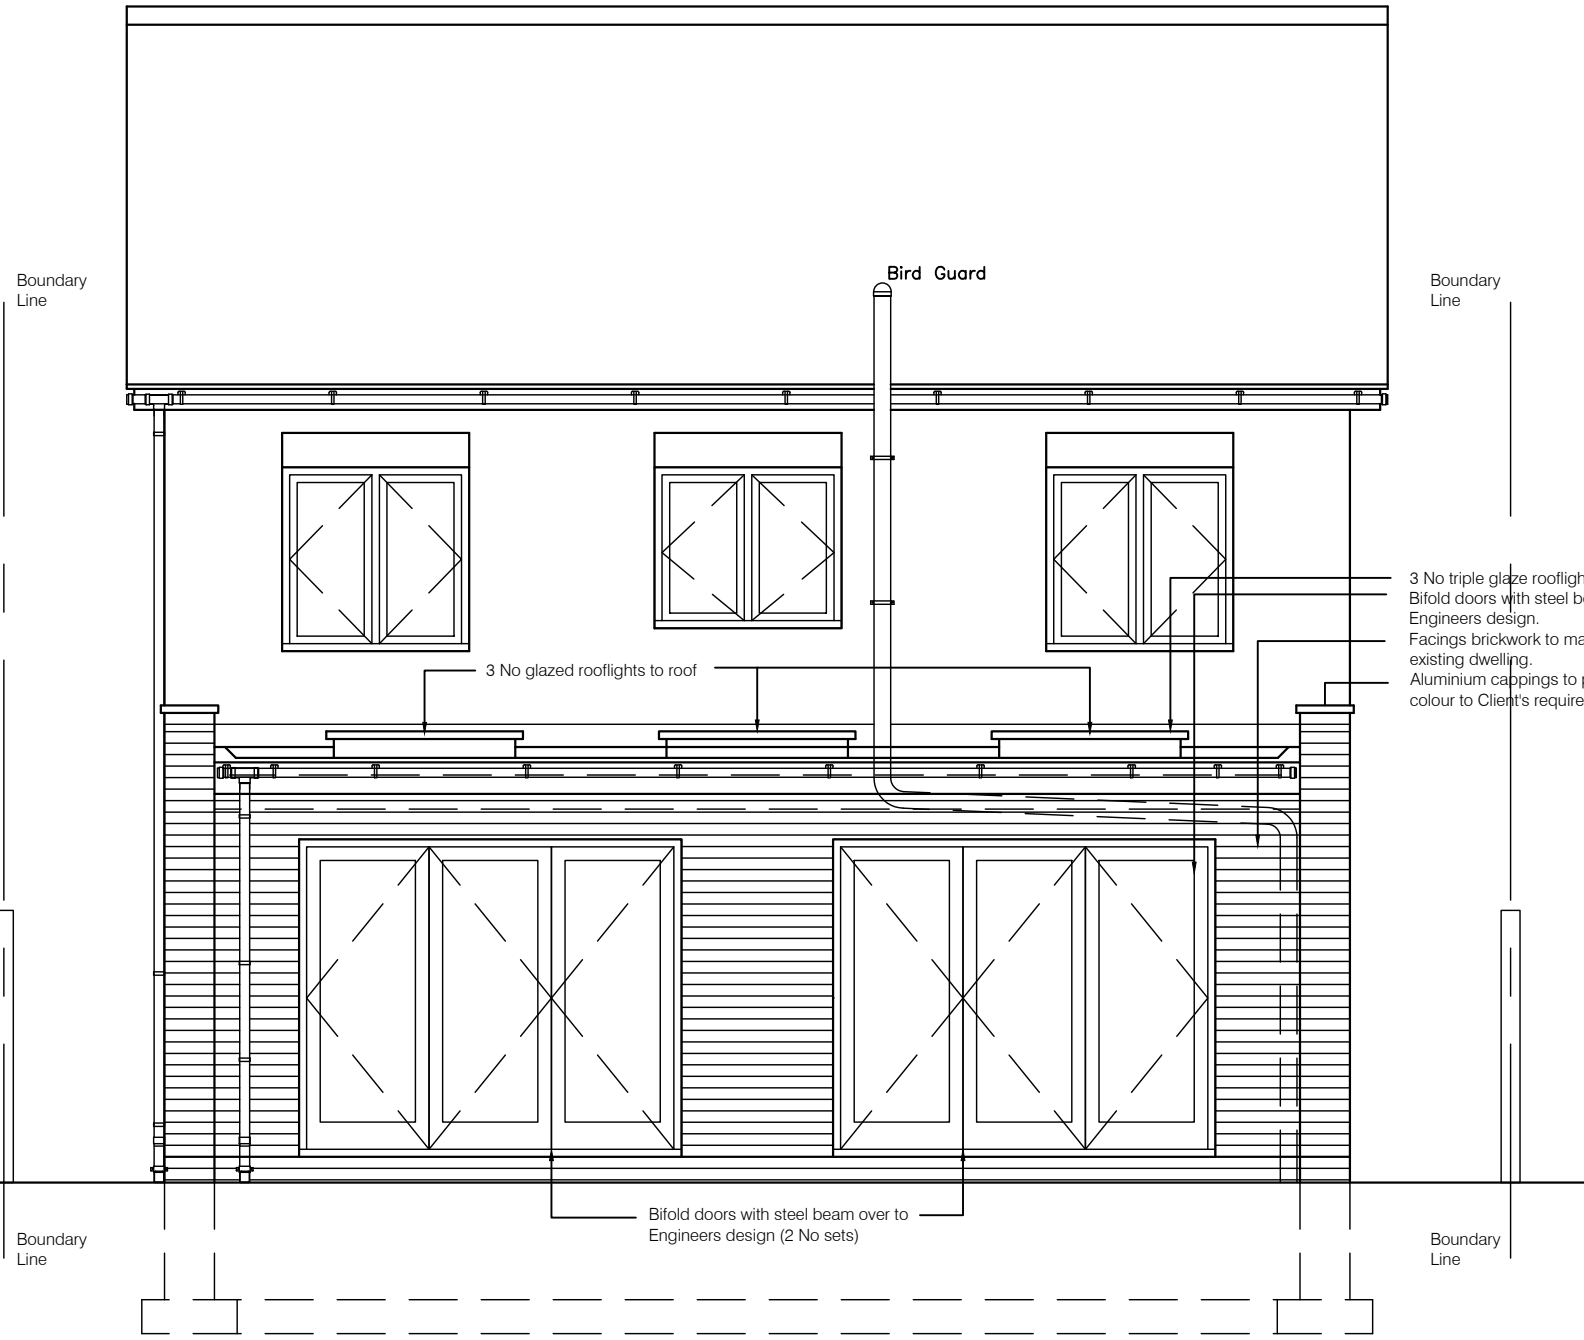



Rear Elevation

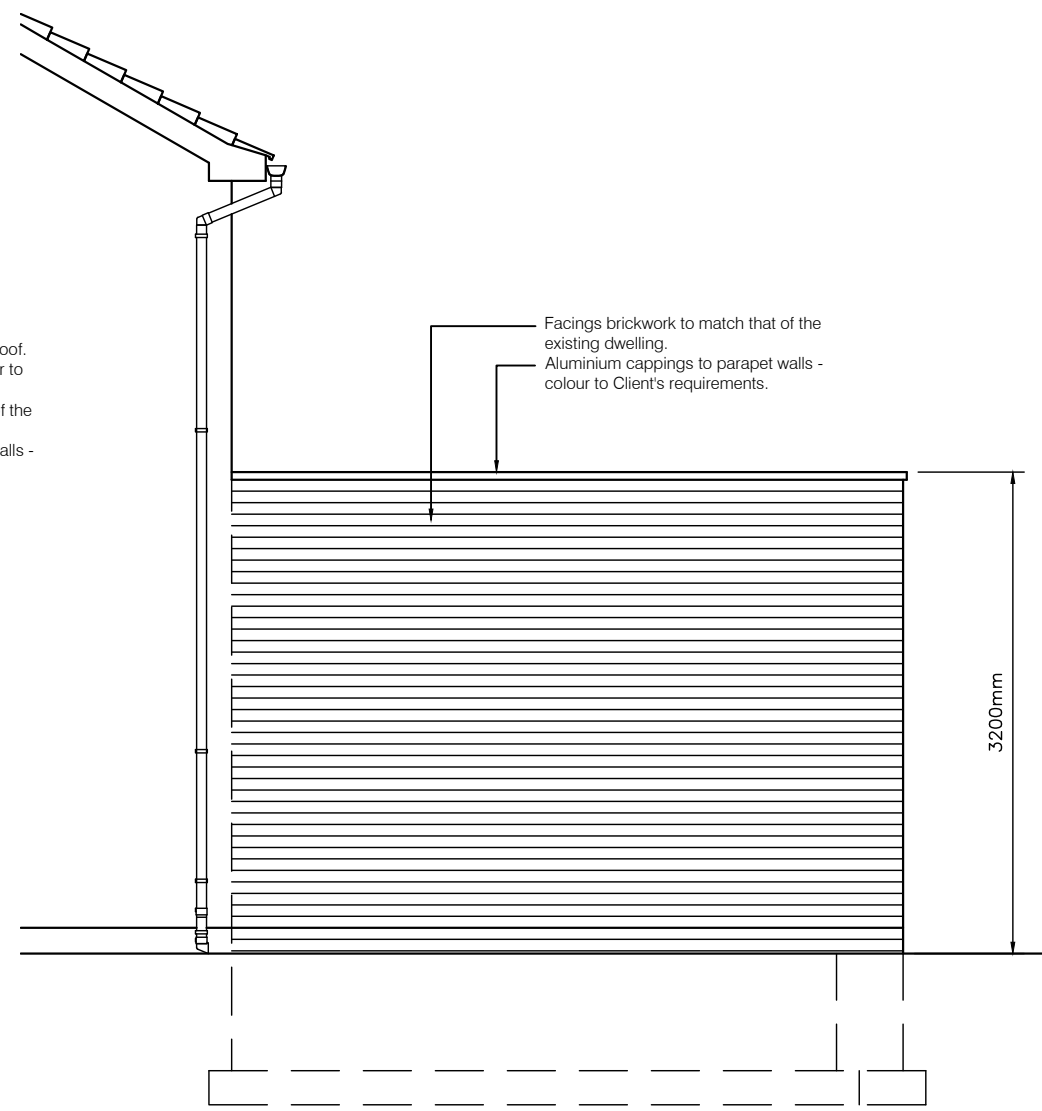

Side (Right) Elevation

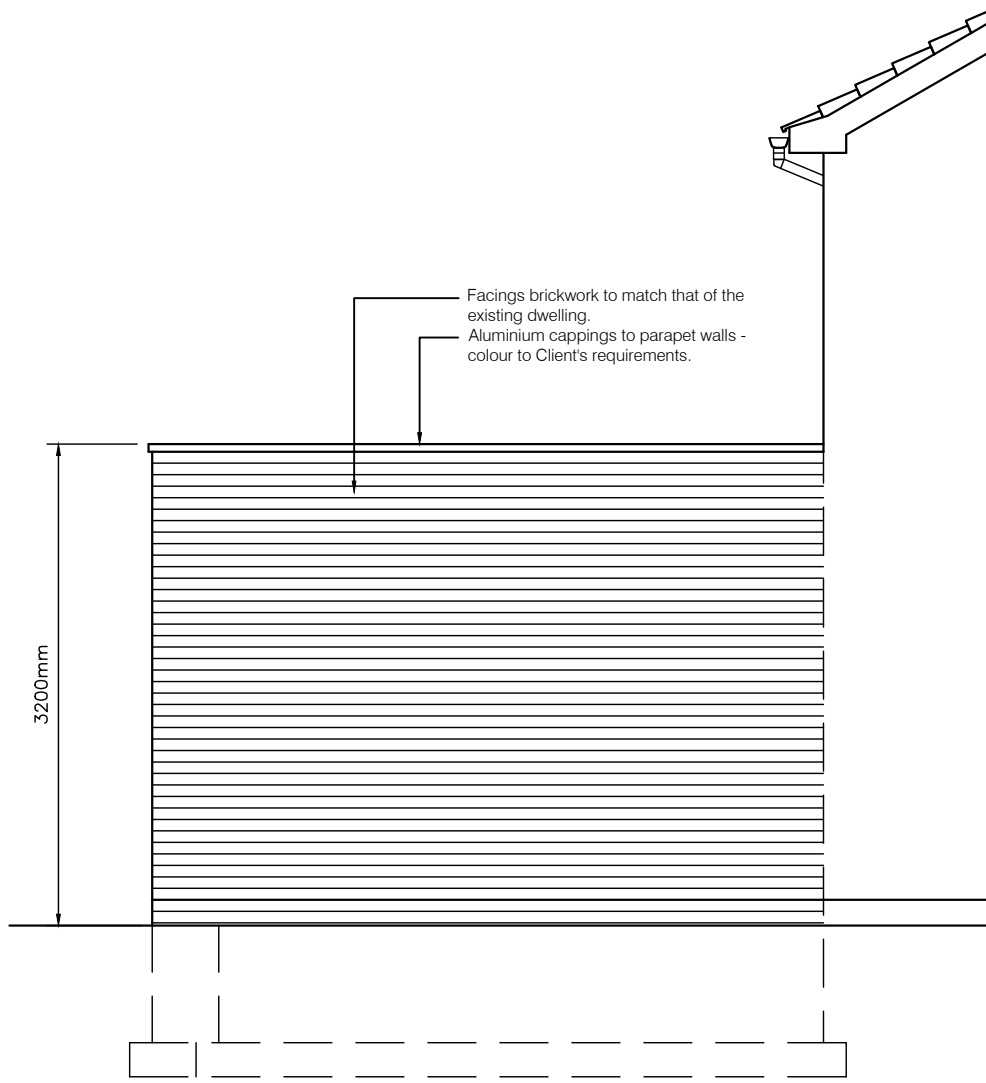

Side (Left) Elevation

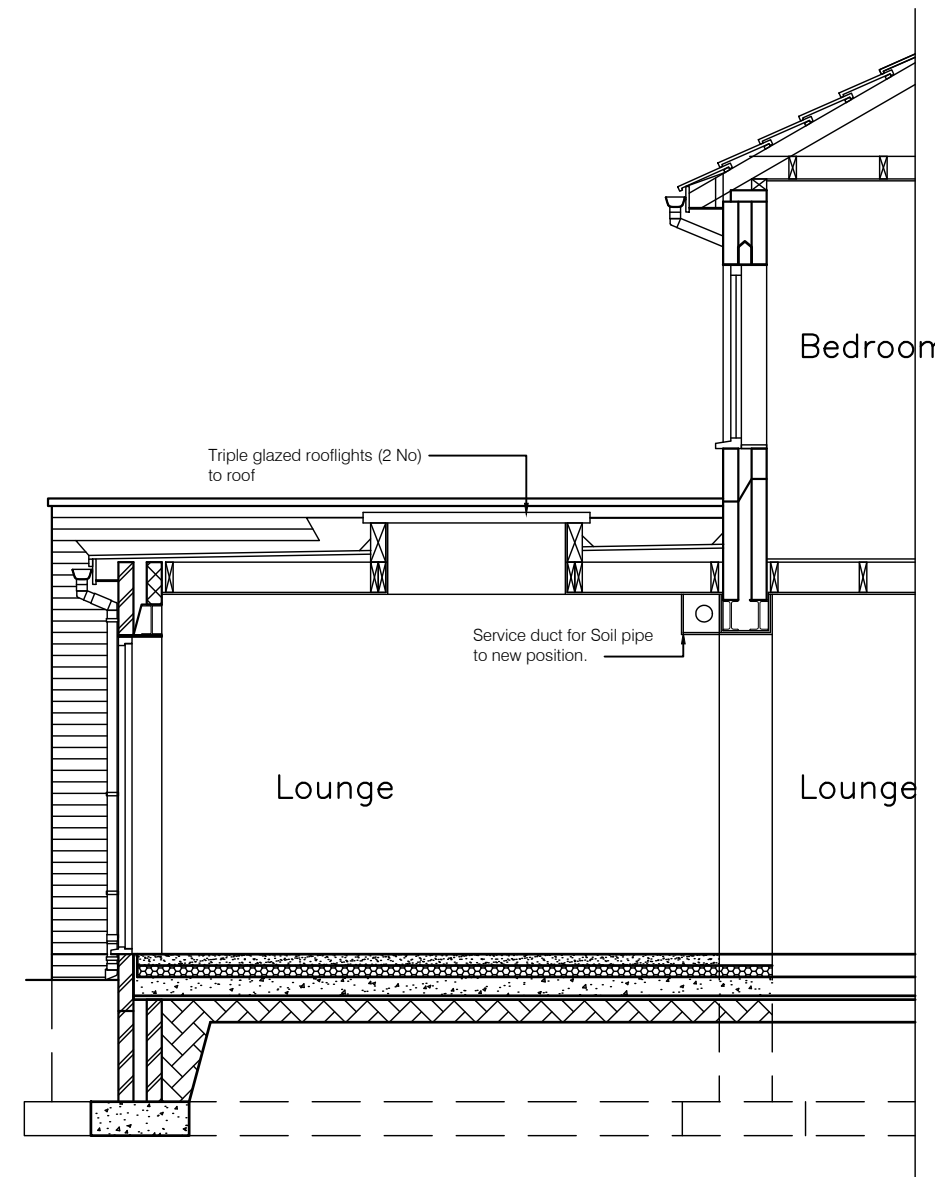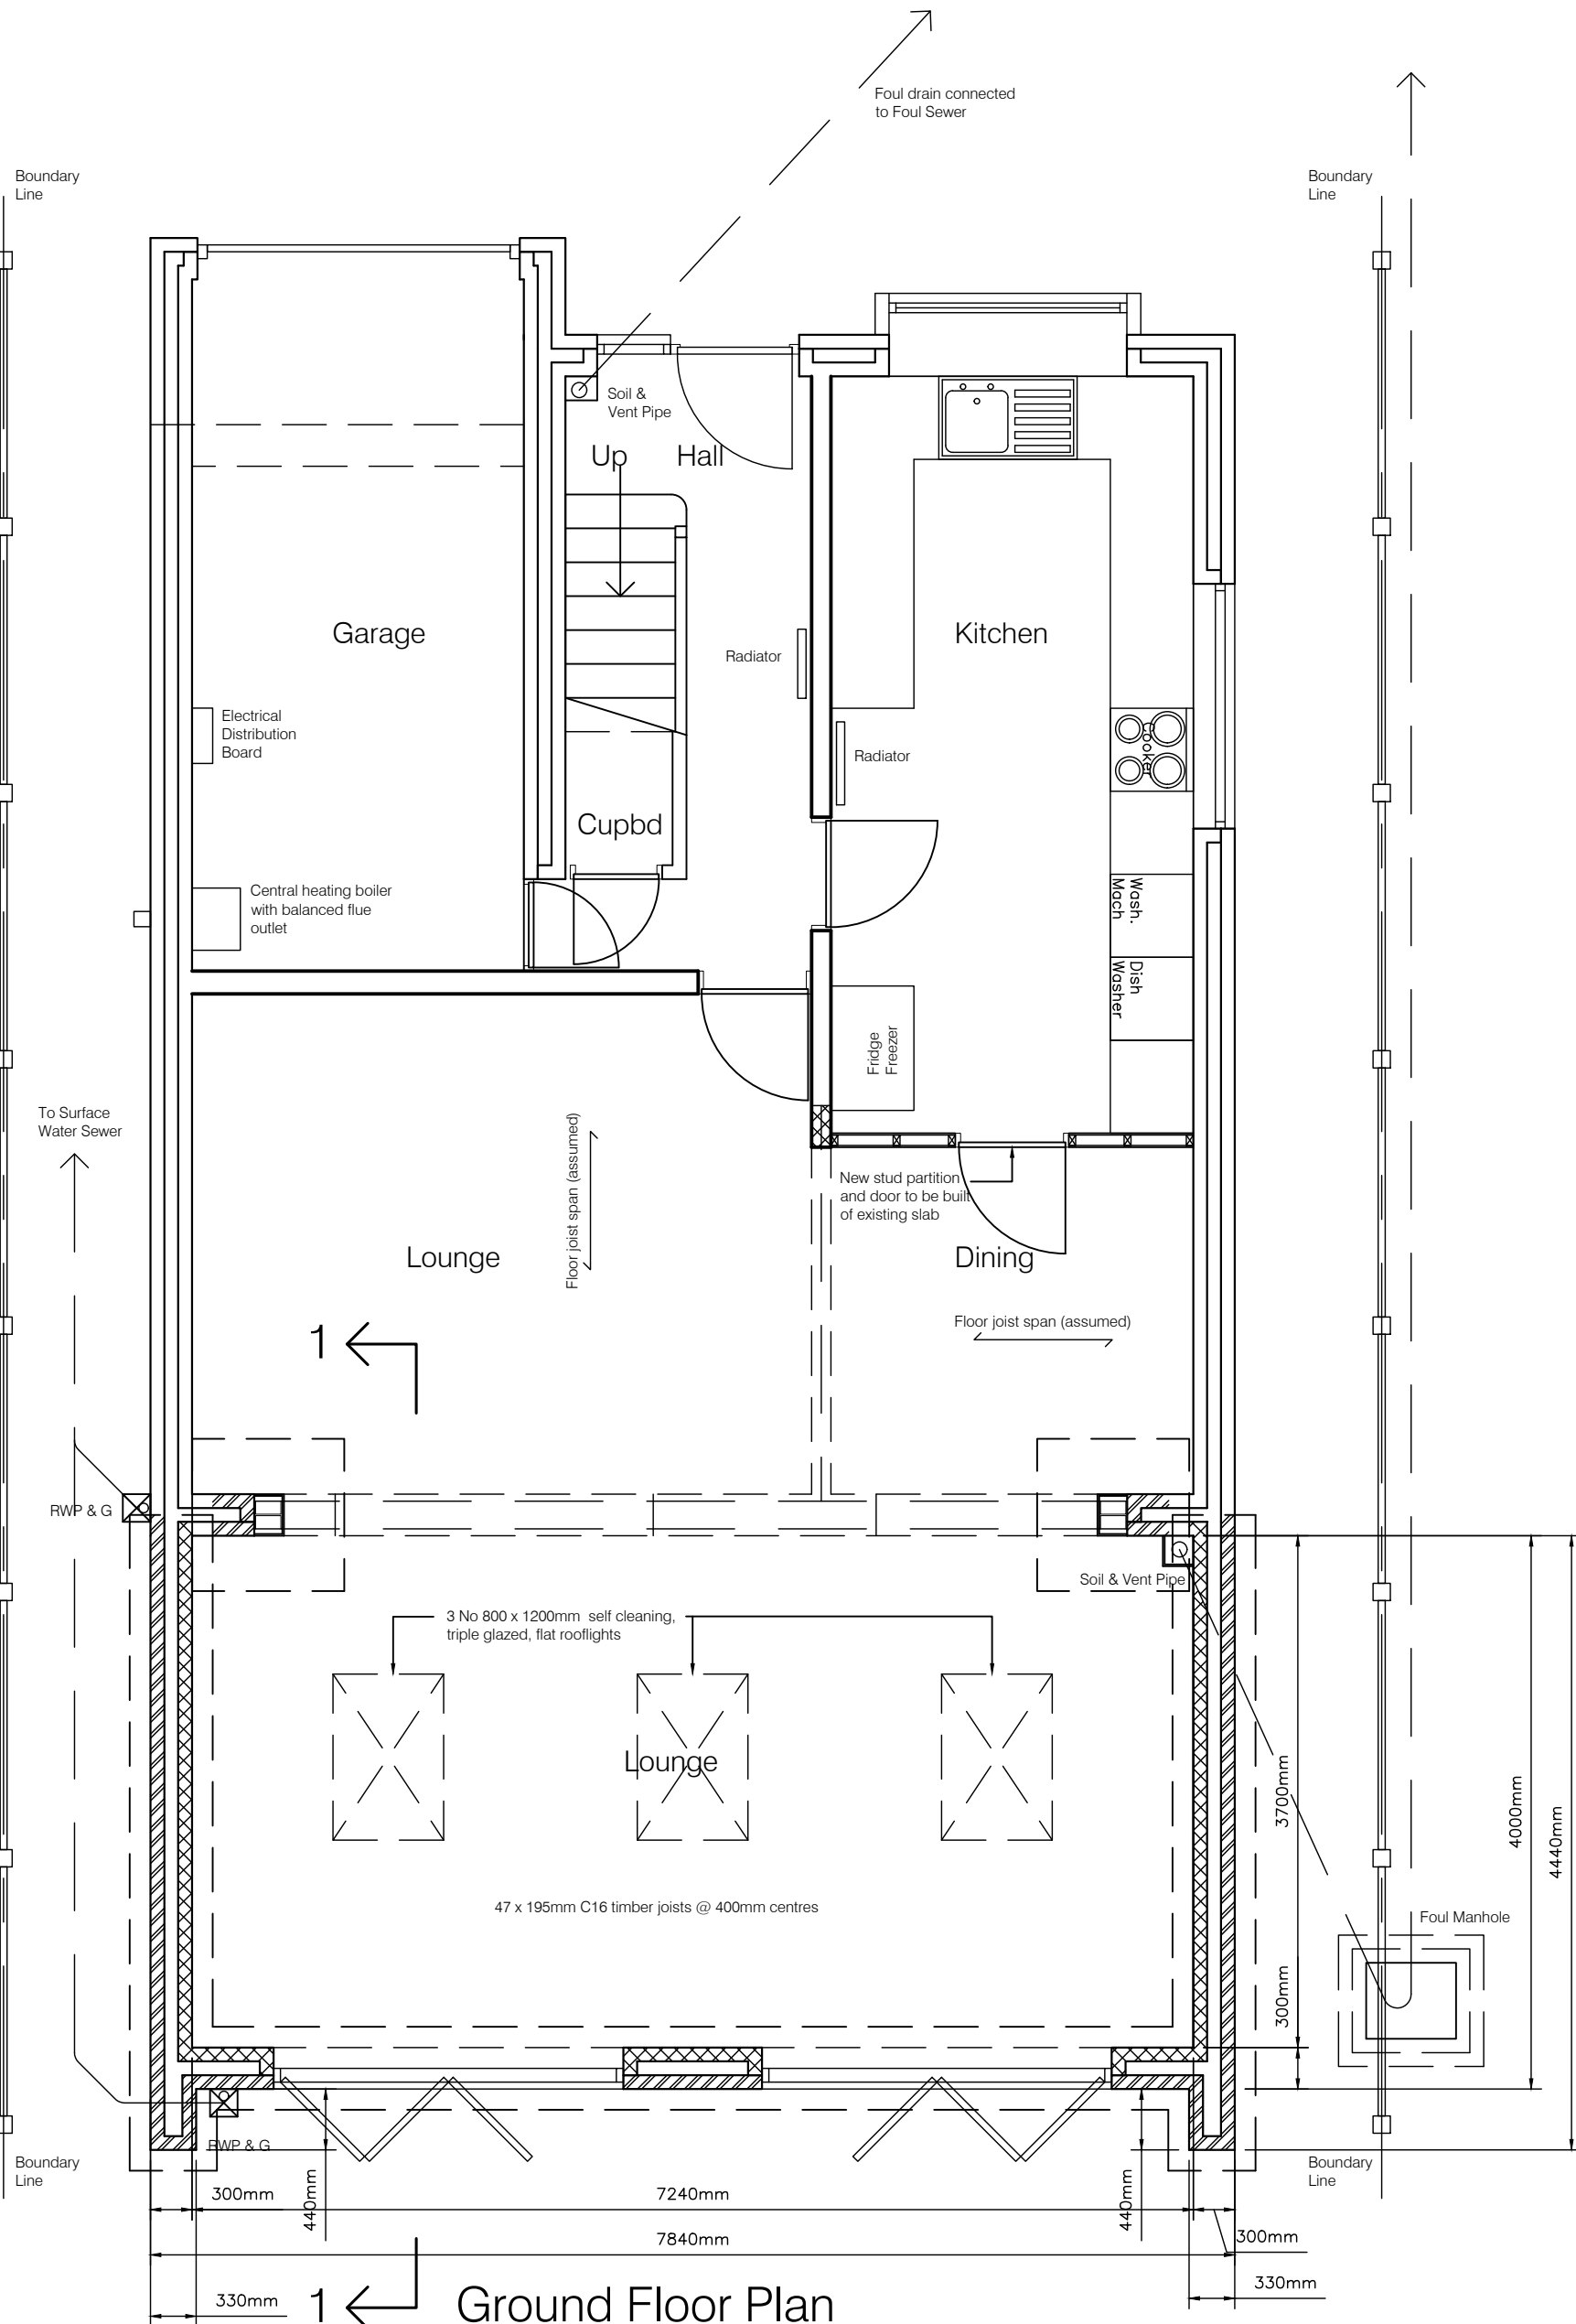


Section 1 - 1

Dimensions shown are to structural elements and not to finished surfaces.
Scale in Metres
1 0 1 2 3
Existing Floor Area = 104.14 sq.m
Garage Floor Area = 11.23 sq.m
New Floor Area = 29.30 sq.m
Total Floor Area = 144.67 sq.m

C	16/02/2025	2 Bifold doors. Piers increased. Aluminium cappings. 3 rooflights.
B	13/02/2025	1 No window and 1 No bifold door
A	05/02/2025	Pillars added to gables & rooflights modified to flat glazing
Rev.	Date	Amendments

Location Plan Scale 1:1250
10 0 10 20 30 40 50
Scale (Metres)

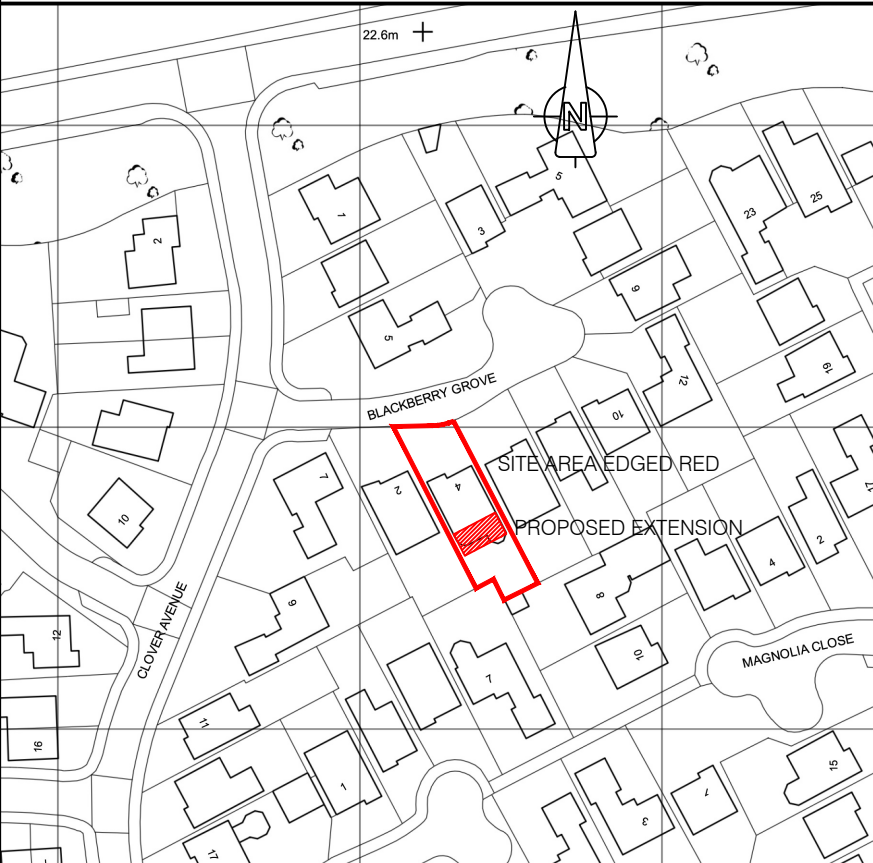

© This drawing is subject to Copyright, and must not be used or copied in part, or in whole, without the express permission of the Agent.
Work to figured dimensions only.
All dimensions relating to the setting out of the works are to be checked on site by the Contractor prior to commencement of the works on site.
Any discrepancies on figured dimensions on these drawings, other information relating to the construction of the works must be referred to the Agent immediately.

JM Building Design and Planning John McGee (MCIOB). Building Surveyor Mobile: 07905 749941. Tele: 0151 525 1242. Email: johnmcgee3@outlook.com	
Address:	4 Blackberry Grove Halewood Liverpool, L26 7XQ
Drawing Title:	Planning Drawing
Dwg No: 02	Revision:
Scale: 1:50 @ A1	Date: 23/02/2025