



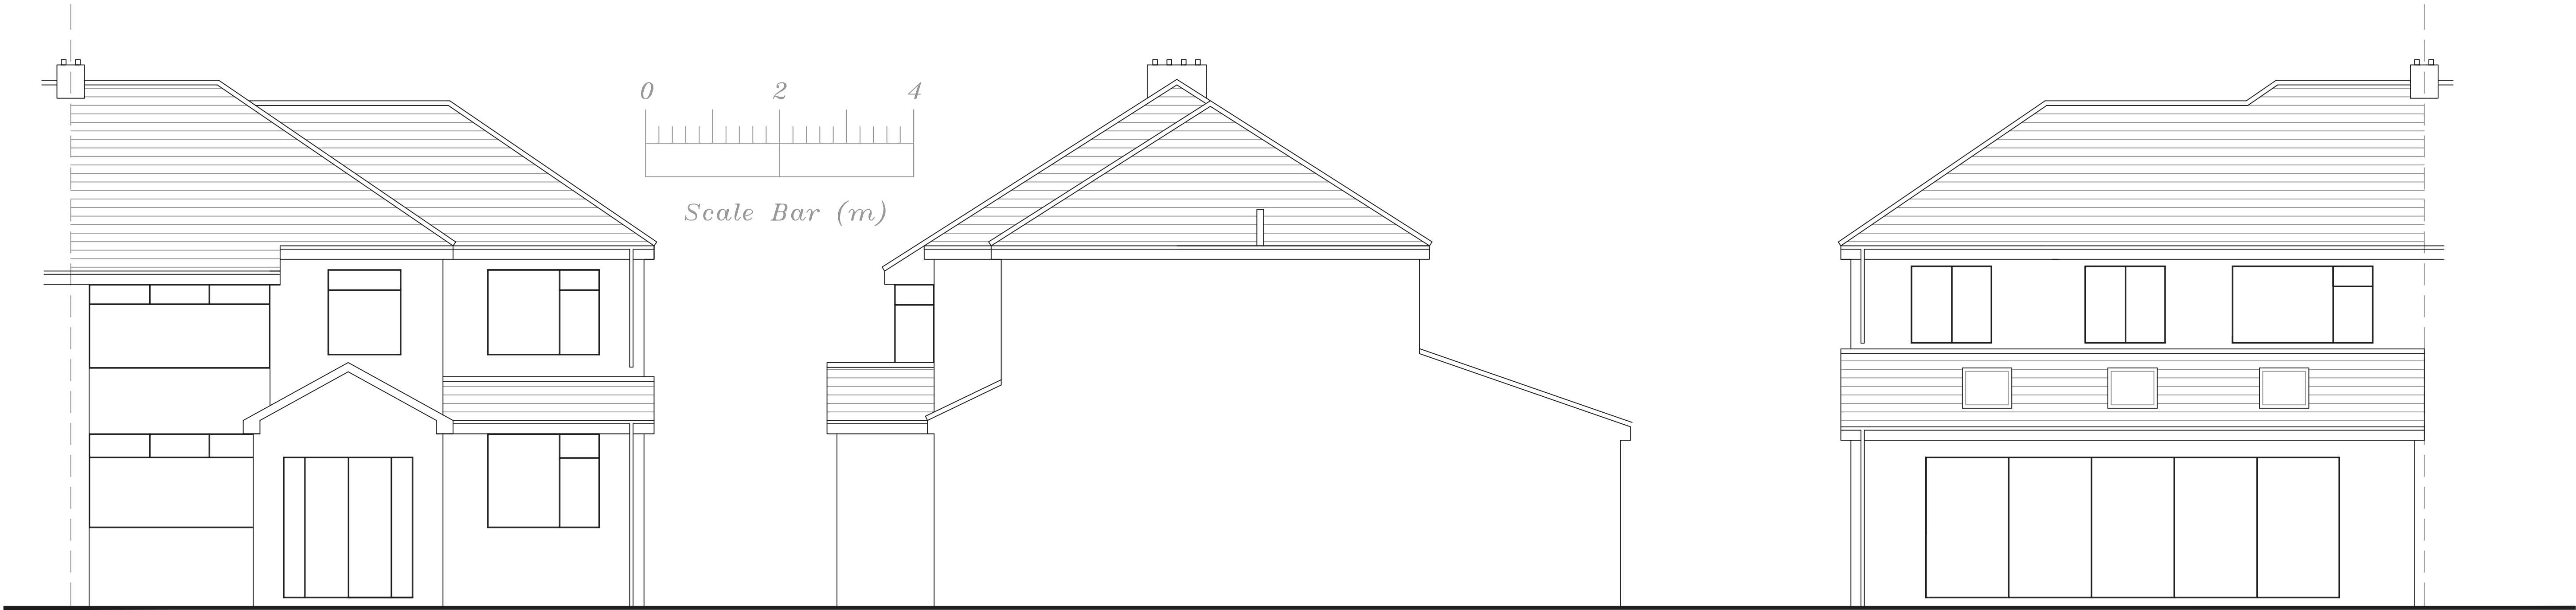


Proposed Front Elevation

Proposed Side Elevation


Proposed Rear Elevation

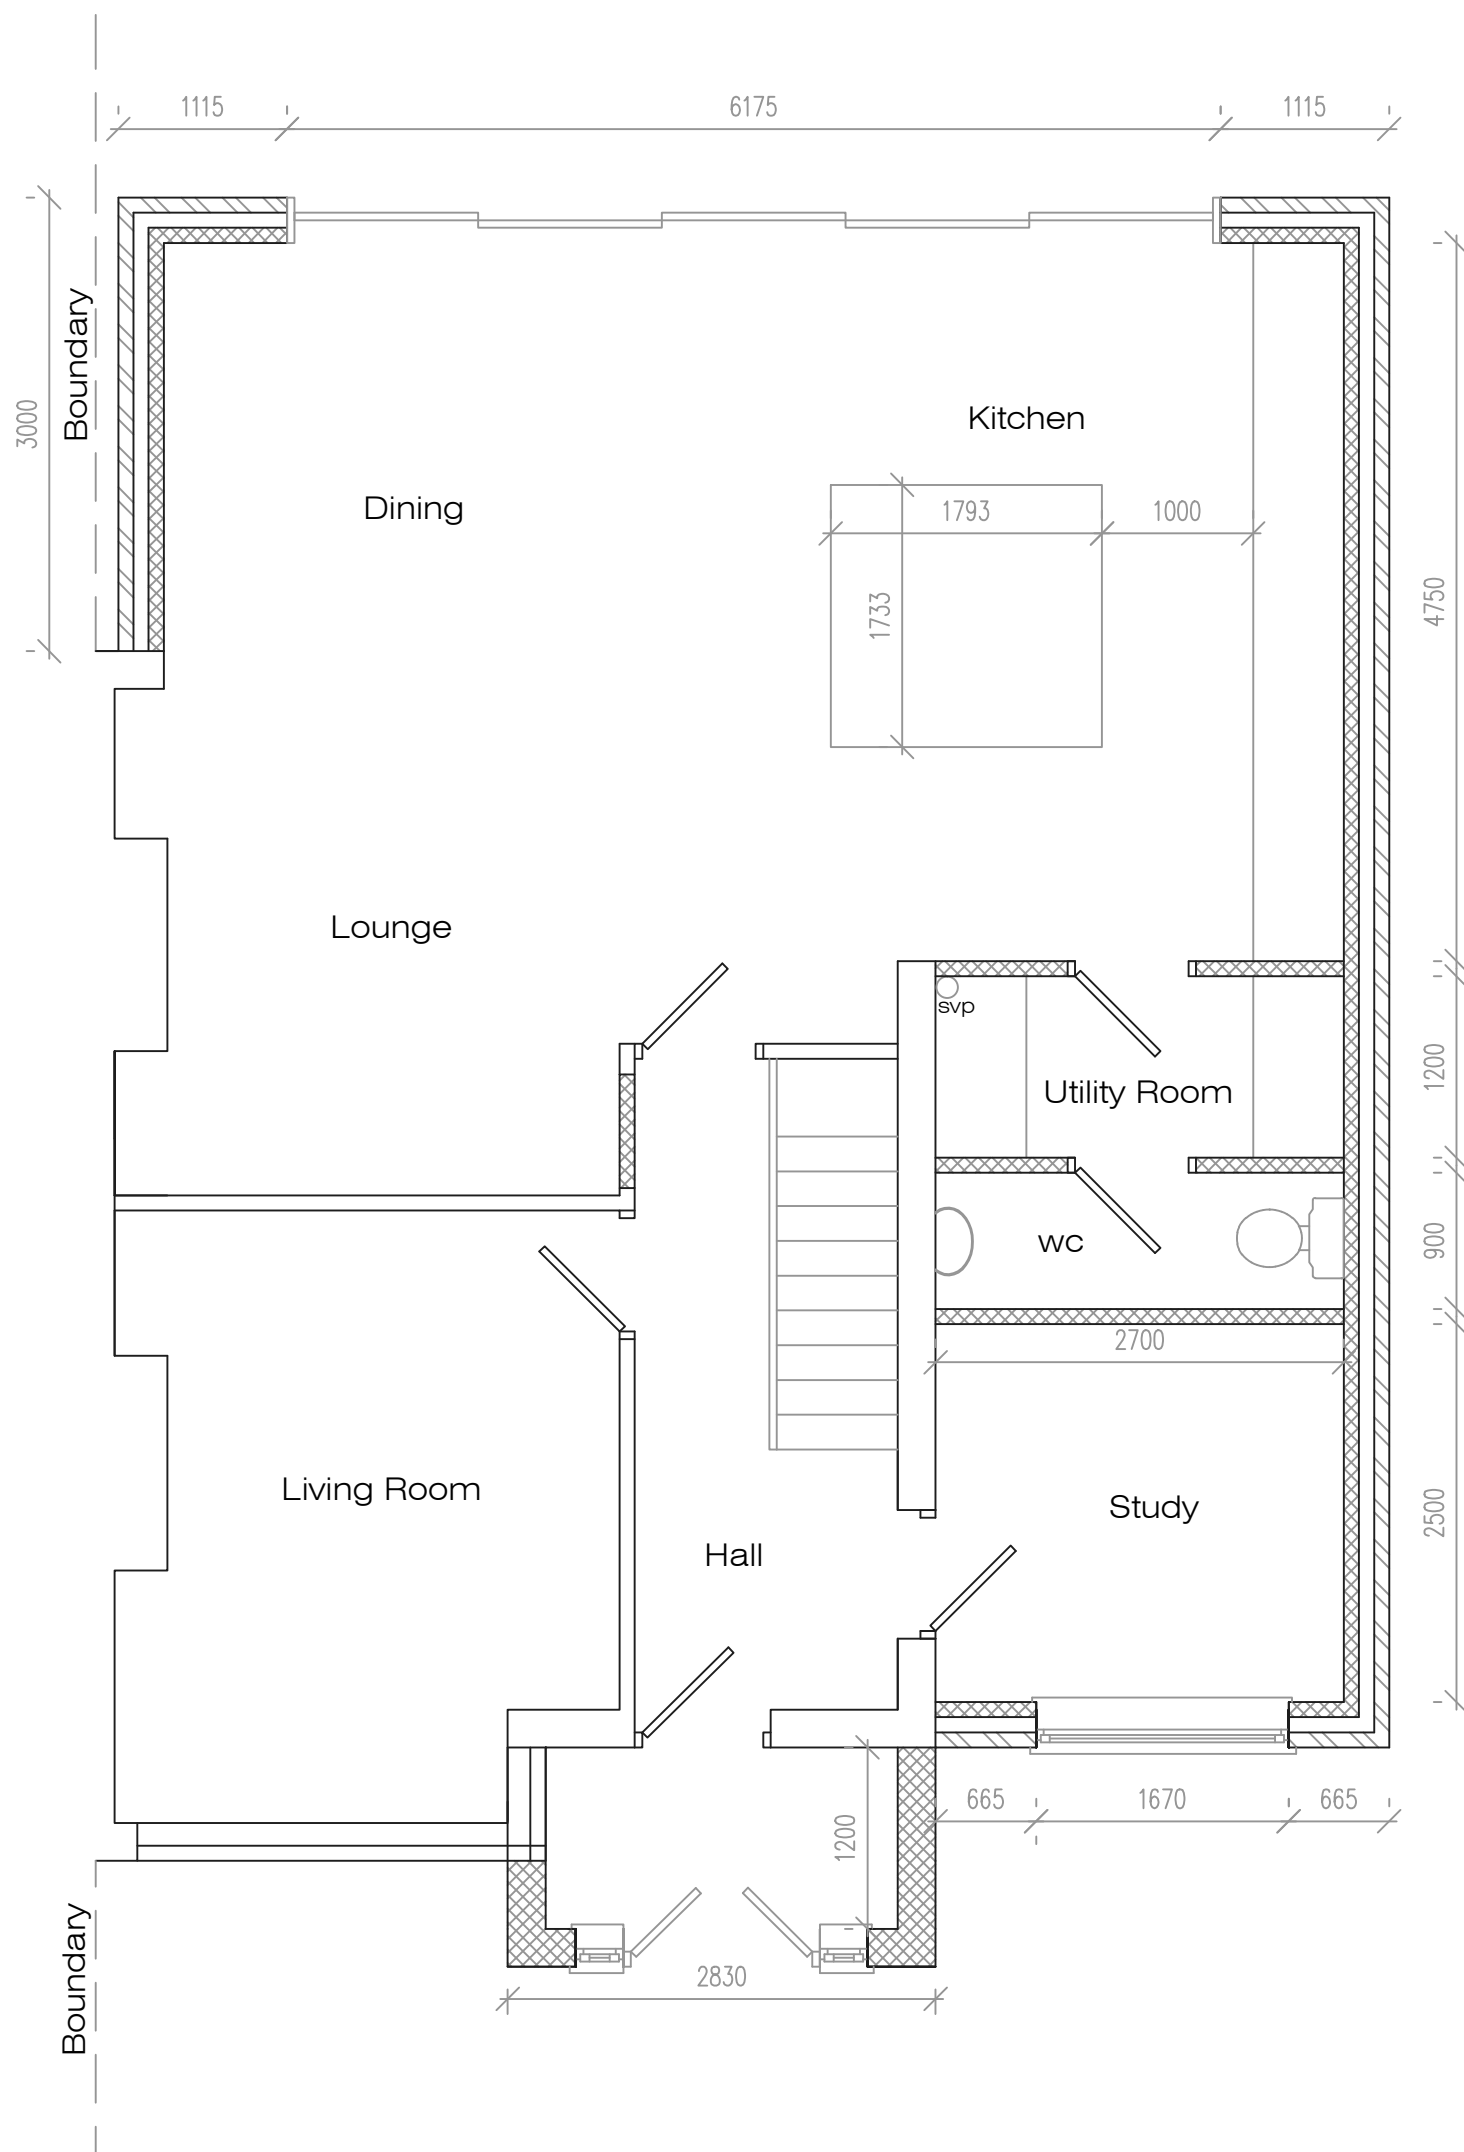

Proposed Ground Floor Plan

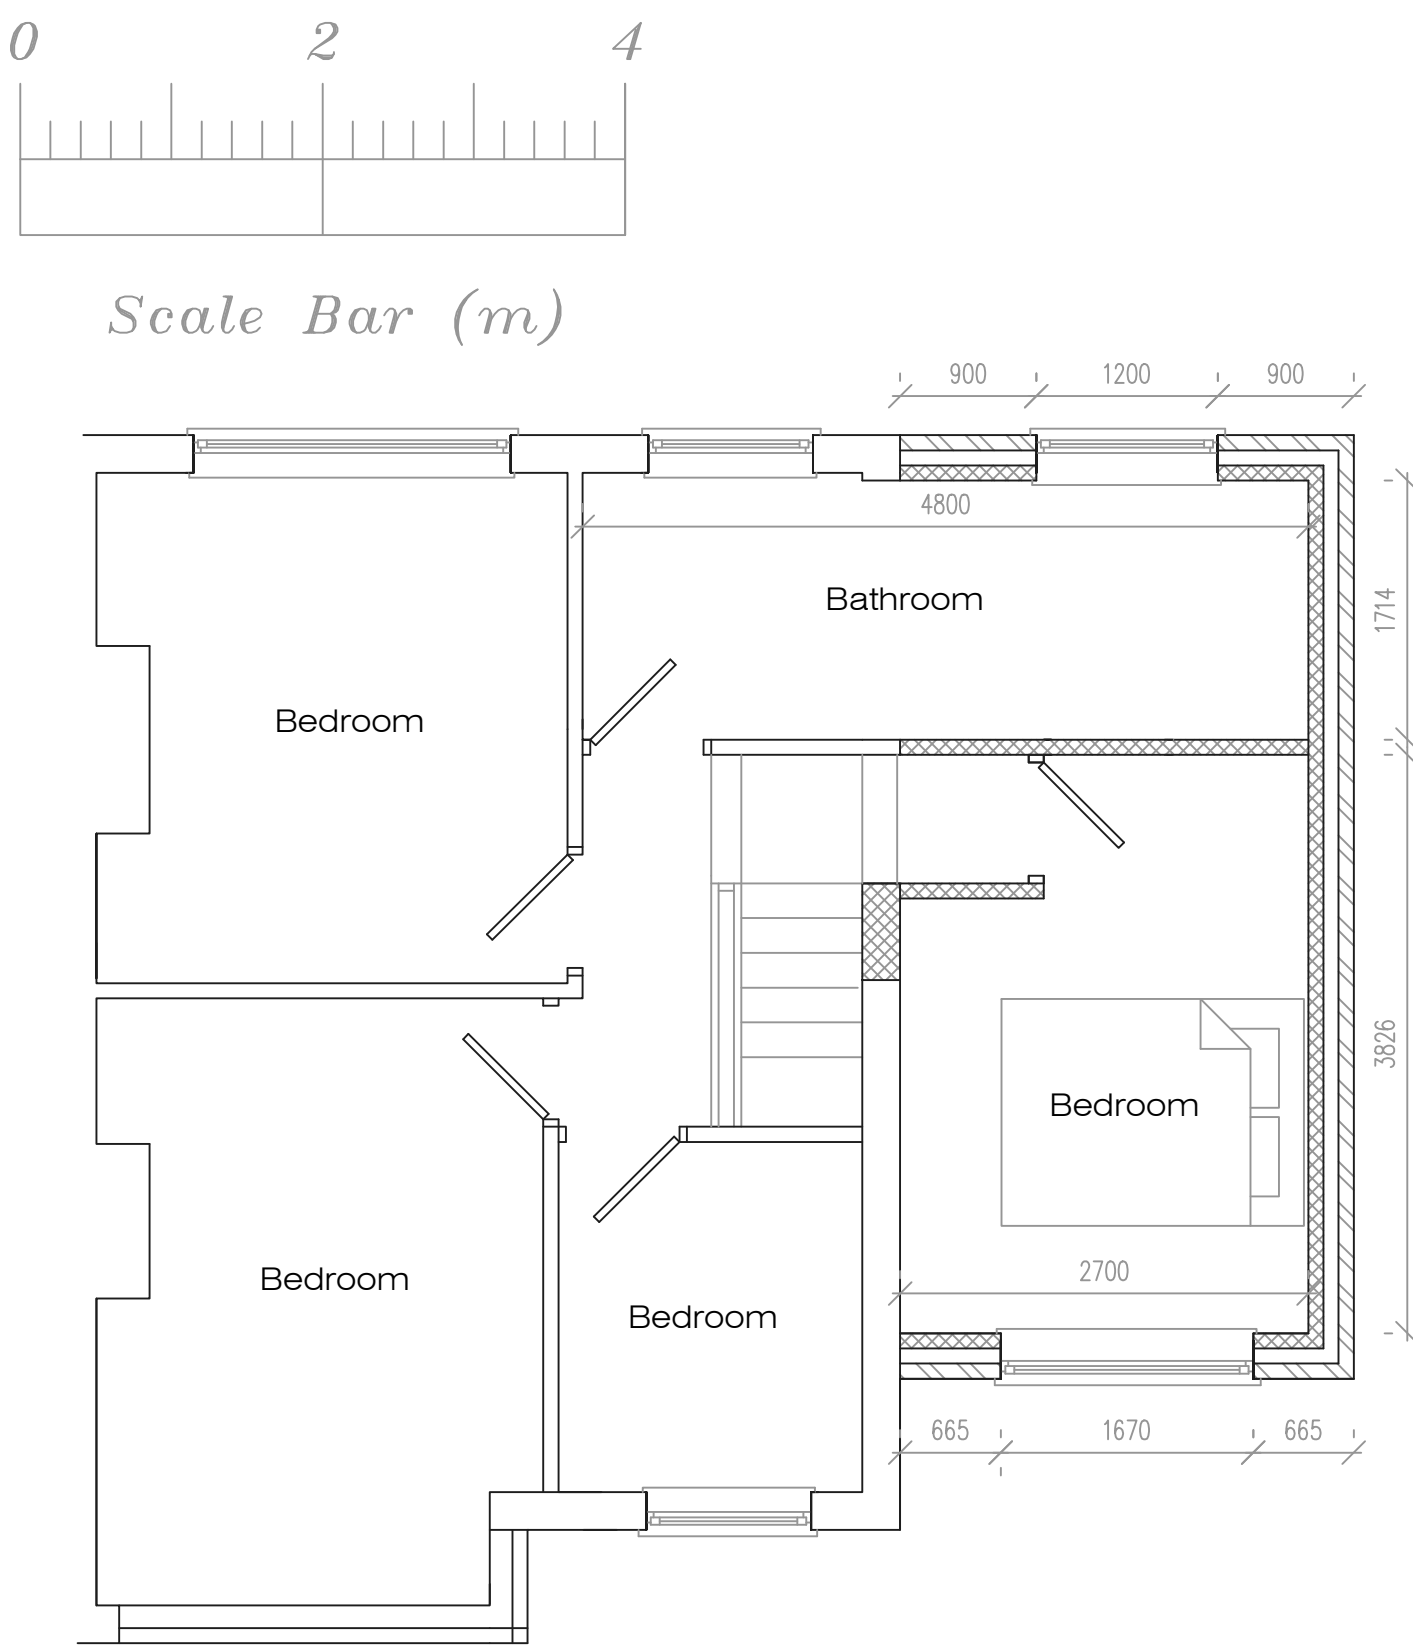

Proposed First Floor Plan

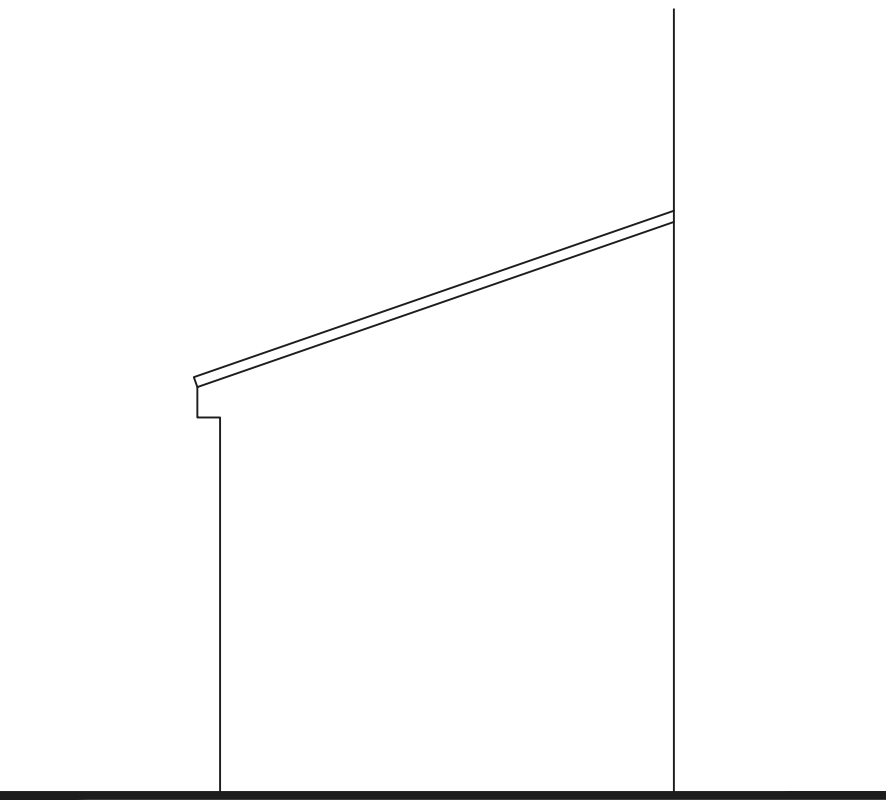

Proposed Side Elevation

Address			
51 Wyndham Ave, L14			
Job Title			
Two storey extension to side			
Drawing title			
Proposed Plans			
Chkd	Appvd	date	scale
		Jan '23	1:50 @ A1
dwg no.			002