


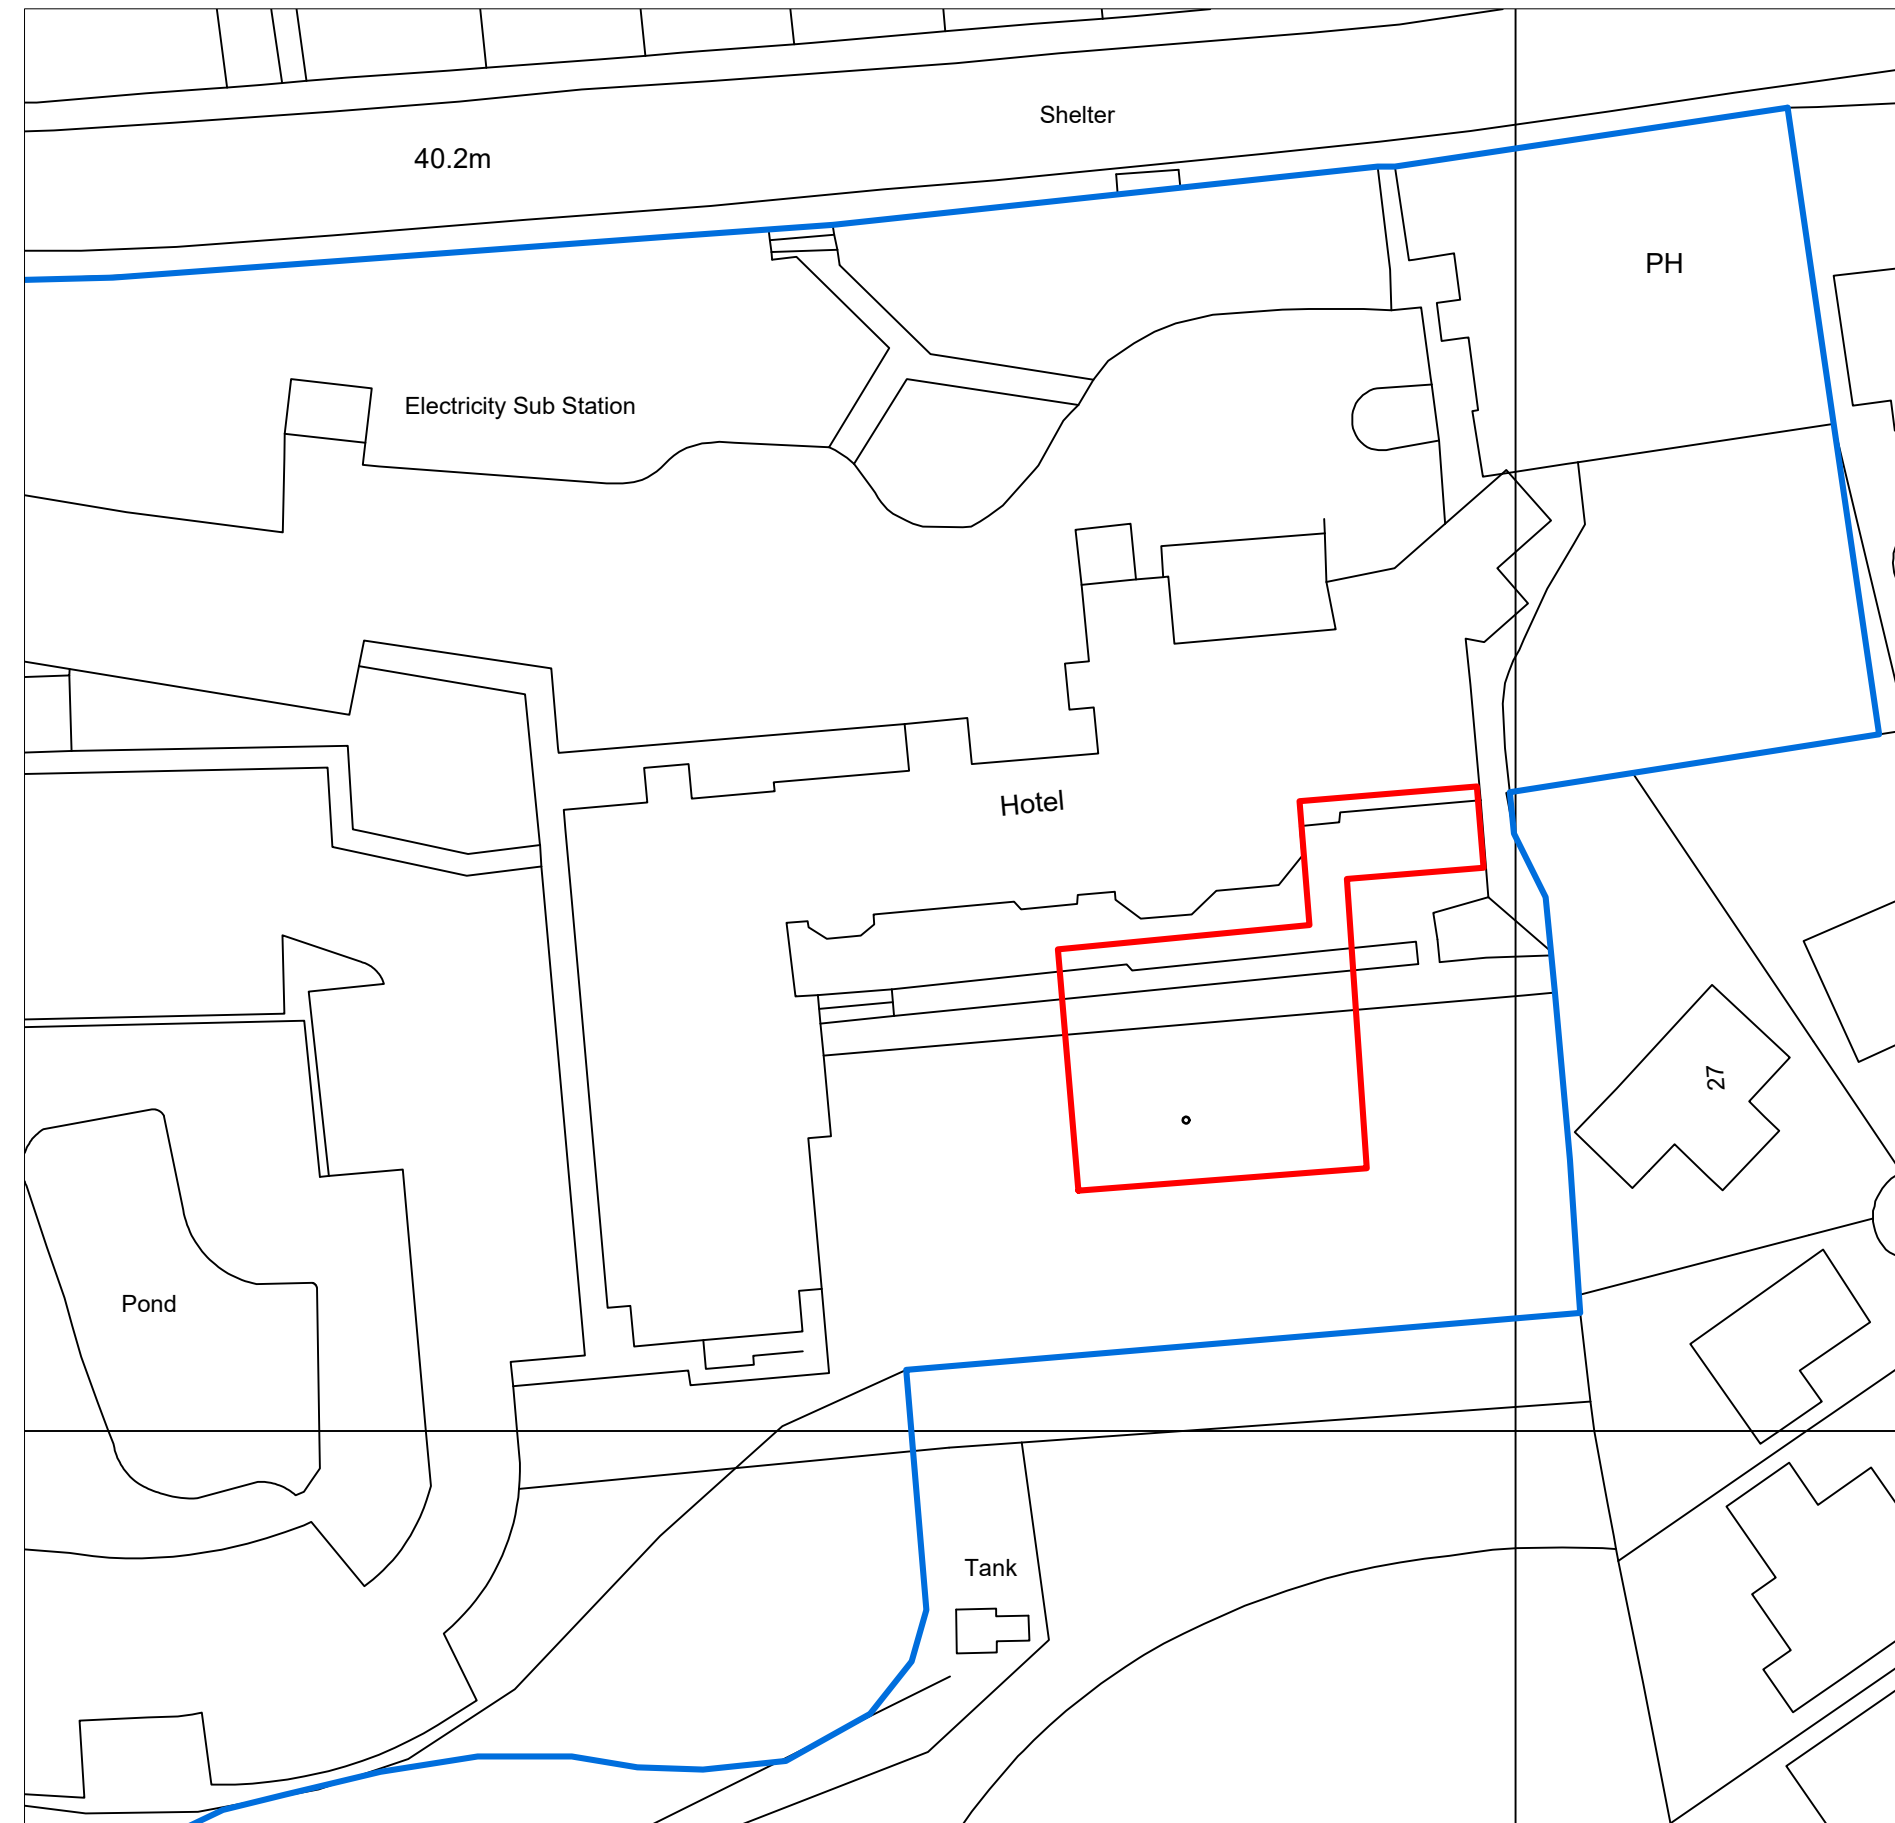


?Crown Copyright and database rights 2023 OS Licence no. 100041041

LOCATION PLAN
Scale 1:1250 @ A1

0 20 40 60 80
1:1250 SCALE BAR (METERS)



EXISTING SITE PLAN
Scale 1: 500 @ A1

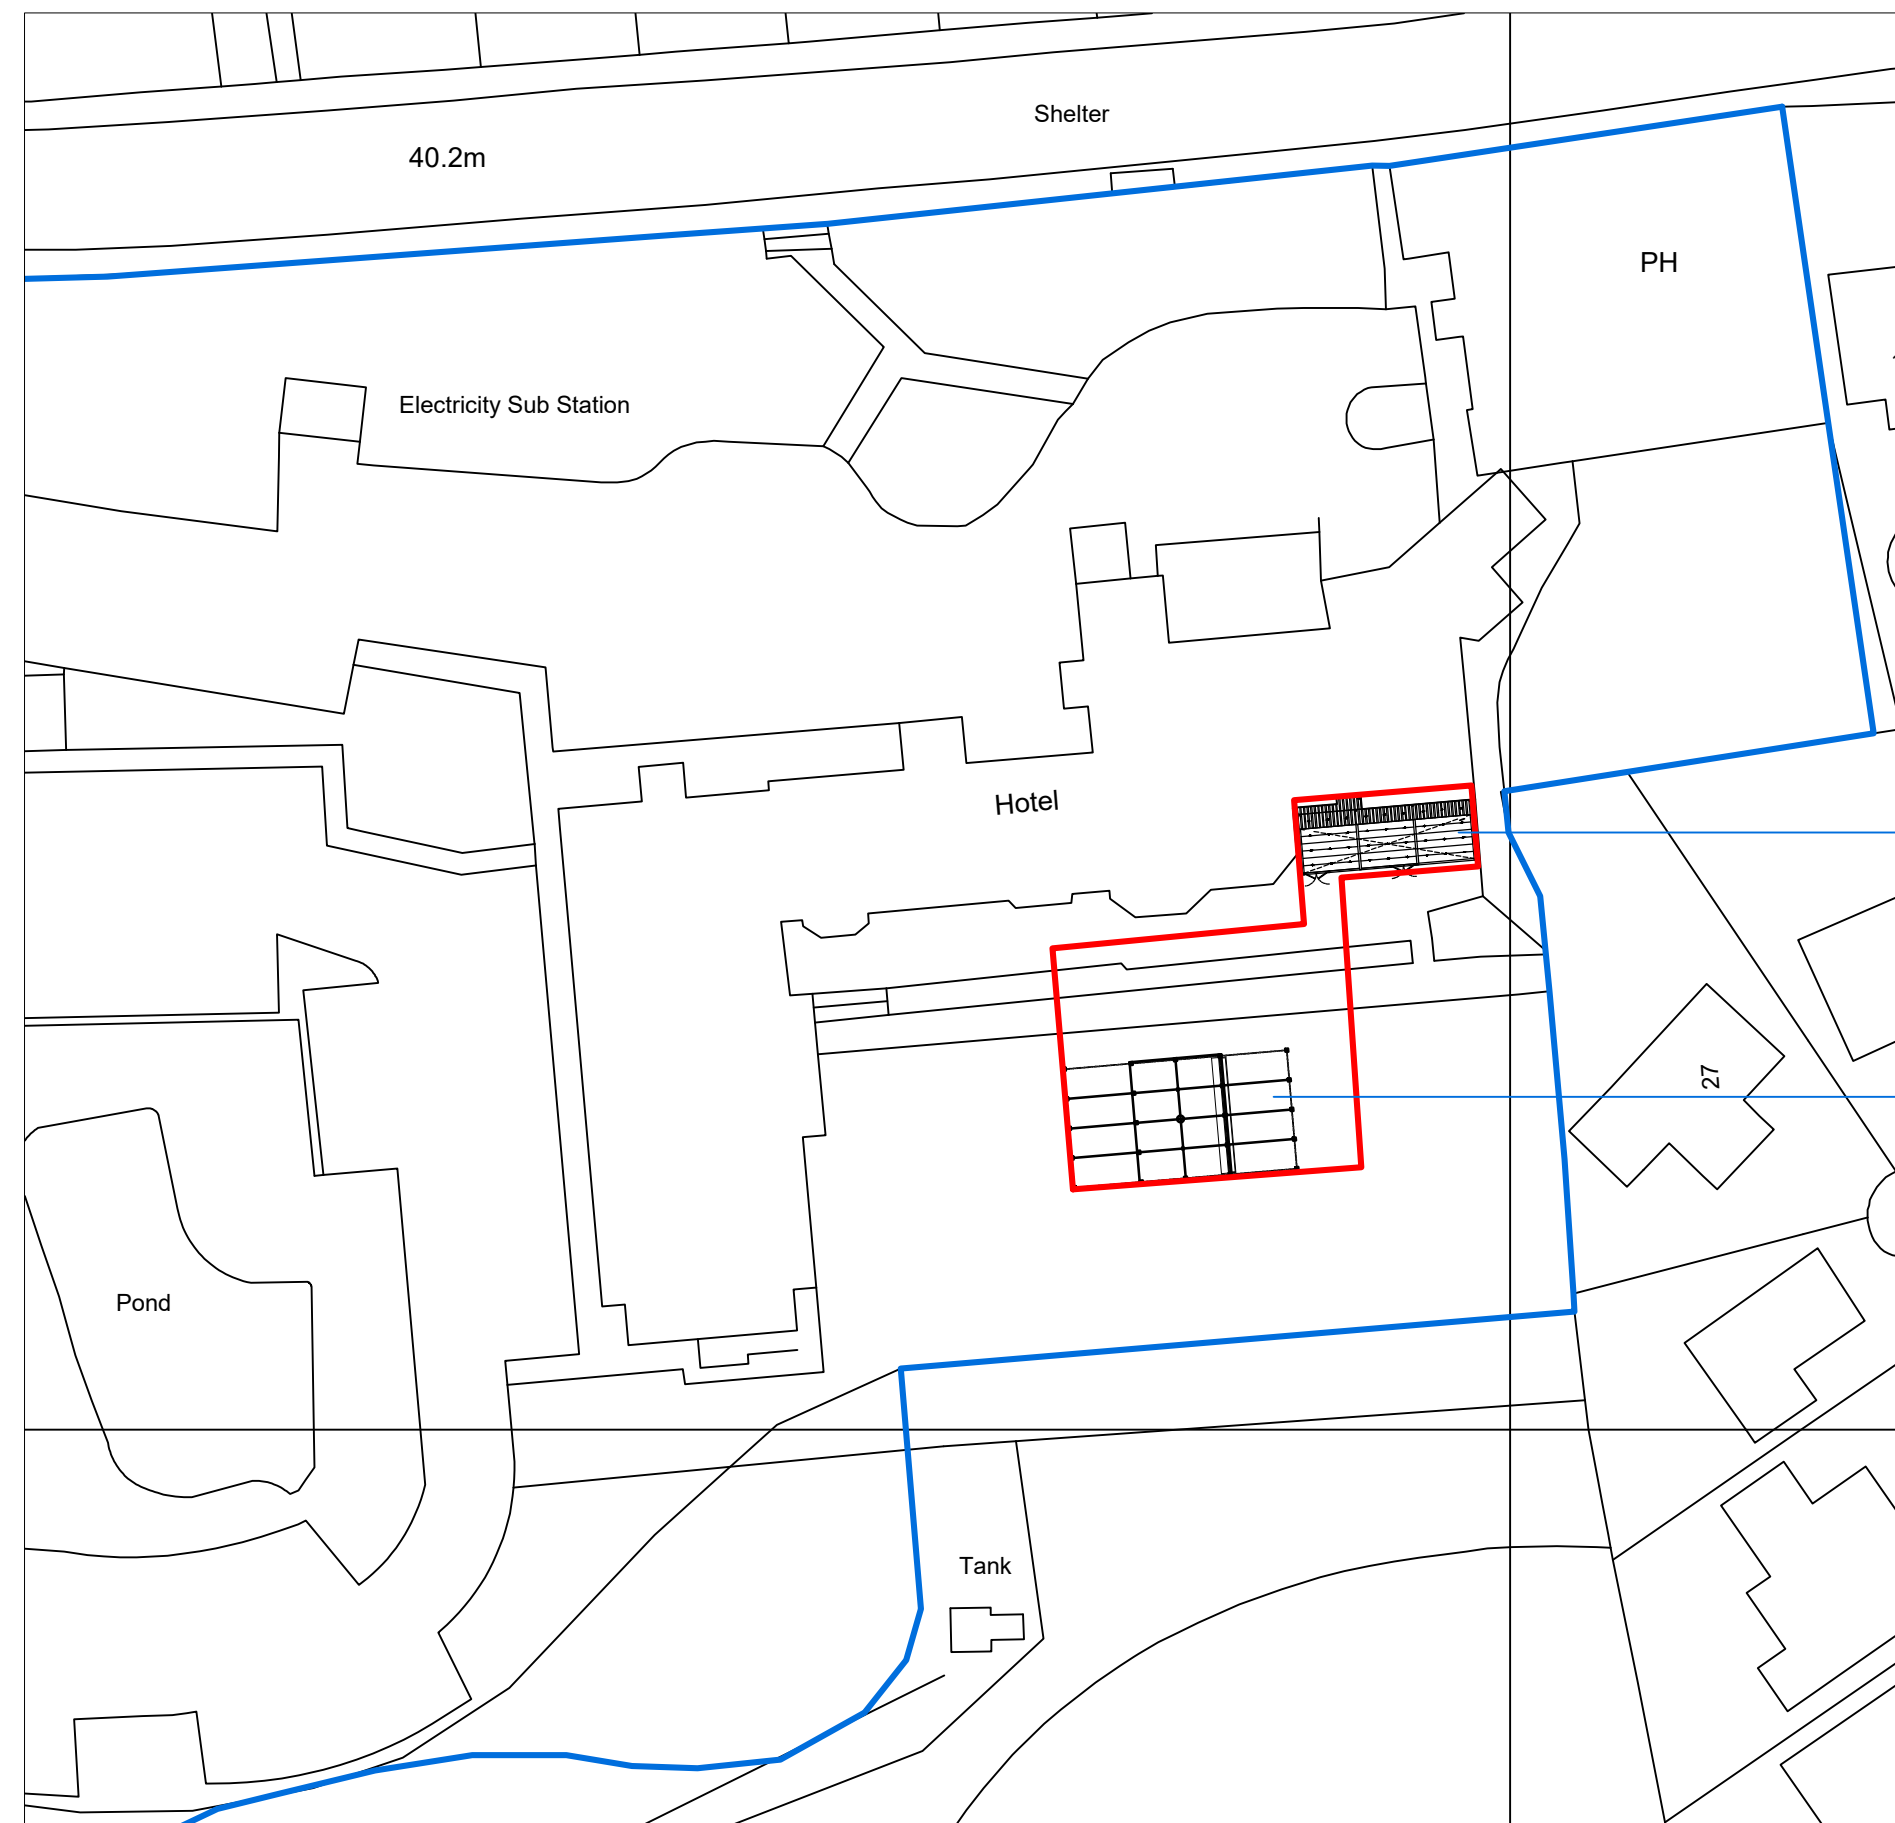

PROPOSED SITE PLAN
Scale 1: 500 @ A1

0 5 10 15 20
1:500 SCALE BAR (METERS)



Glazed / Metal Framed
structure

Pergola
structure

B	1:1250 Scale Bar Added	07.02.23	TJM
A	Site outline added in red.	02.02.23	SR
JOB TITLE			
WHITBREAD DERBY LODGE BREWERS FAYRE HUYTON			
DRAWING TITLE			
SITE AND LOCATION PLANS			
DRAWING NUMBER			
JMDA_1653_PL_005B			
SCALE			
1:100 @ A1			
DATE			
NOV 22			
DRAWN BY			
TJM			
 Interior Architecture Graphics			
JMDA LTD 2 The Holmes Skipwith, York, YO8 5SL T: 01757 288 399 info@jmdaltd.co.uk www.jmdaltd.co.uk			