


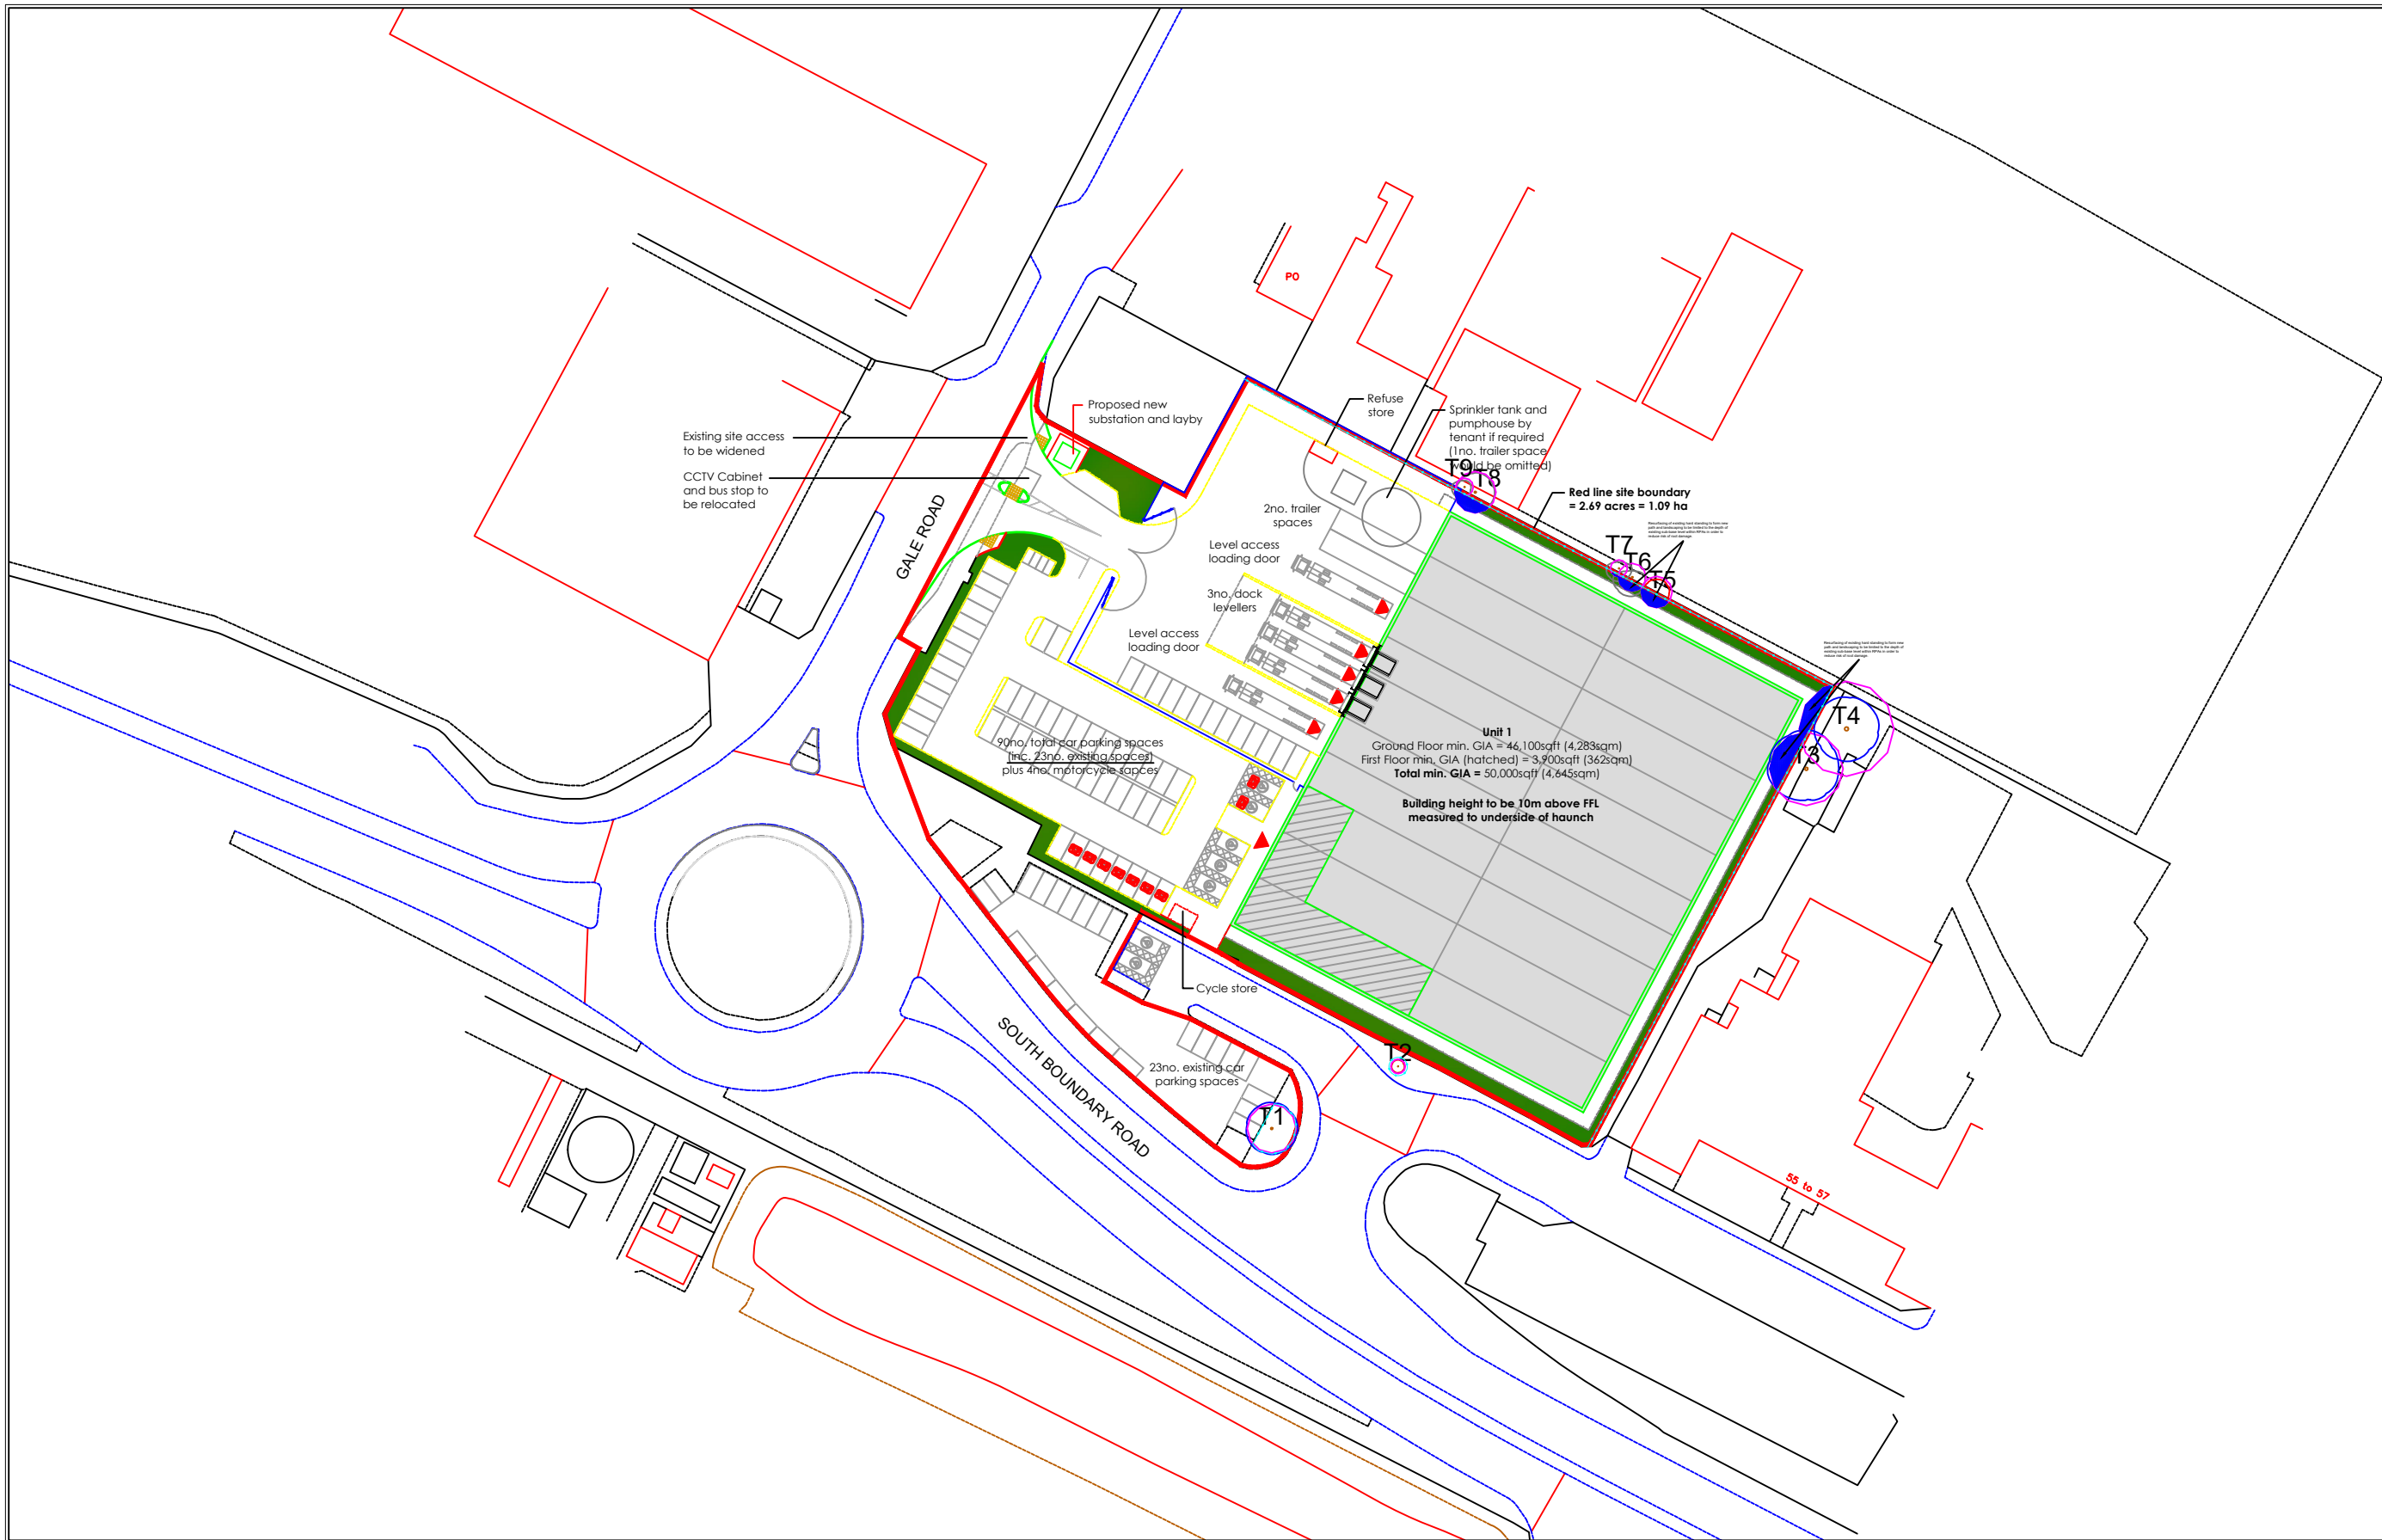

Tree Categorisations:

Those to be Considered for Retention:

- Category 'A' Tree/Group/Hedge**
Those of a High Quality with an Estimated Remaining Life Expectancy of at Least 40 Years
- Category 'B' Tree/Group/Hedge**
Those of a Moderate Quality with an Estimated Remaining Life Expectancy of at Least 20 Years



Those Unsuitable for Retention:

- Category 'C' Tree/Group/Hedge**
Those of Low Quality with an Estimated Remaining Life Expectancy of at Least 10 Years, or Young Trees
- Category 'U' Tree/Group/Hedge**
Those in Such a Condition that they Cannot Realistically be Retained as Living Trees in the Context of the Current Land Use for Longer Than 10 Years



Root Protection Areas (RPAs):

- RPAs**
Area(s) of Ground Around Trees that Should be Protected Throughout Development Works with Protective Fencing to form a Construction Exclusion Zone - see Appended Temporary Protective Fencing Specification



Tree Removals:


- Tree removals**
Proposed tree removals in the context of the development proposals



Root Protection Area Encroachment:



Tree Protective Fencing:

 

Notes:

The stem location of some trees were not included on the topographical survey based site plan provided, and their locations were subsequently plotted by the arboricultural surveyor using GPS siting and estimation at the time of the survey. As such, the plotted locations of these trees cannot therefore be considered to be wholly accurate.

Client:

Redsun Project Limited

Job Title:

Knowsley Hun
East, Admin
Road

Job No:

80-660

Drawing No:

001

Date:

08.11.2022

Scale:

1:1000 @ A3



Environmental Engineering
Partnership Ltd
Taylor Road, Trafford Park
Urmston, Manchester, M41 7JQ
Tel: 0161 707 9612
E-mail: info@e3p.co.uk
Website: www.e3p.co.uk

Drawing Title:

Tree Impacts & Protection Plan

The client must not amend any drawing, design or other intellectual property produced by E3P Ltd without permission in writing from E3P Ltd in advance of any amendments being made. In the event that such written permission is not obtained in advance of the amendments being made, E3P Ltd shall not be liable for any damage and/or losses occurring as a result of the amended drawing, design or intellectual property.

P1	REVA	08.11.2022	MD	MD
Phase	Issue	Date	Drawn	Checked