



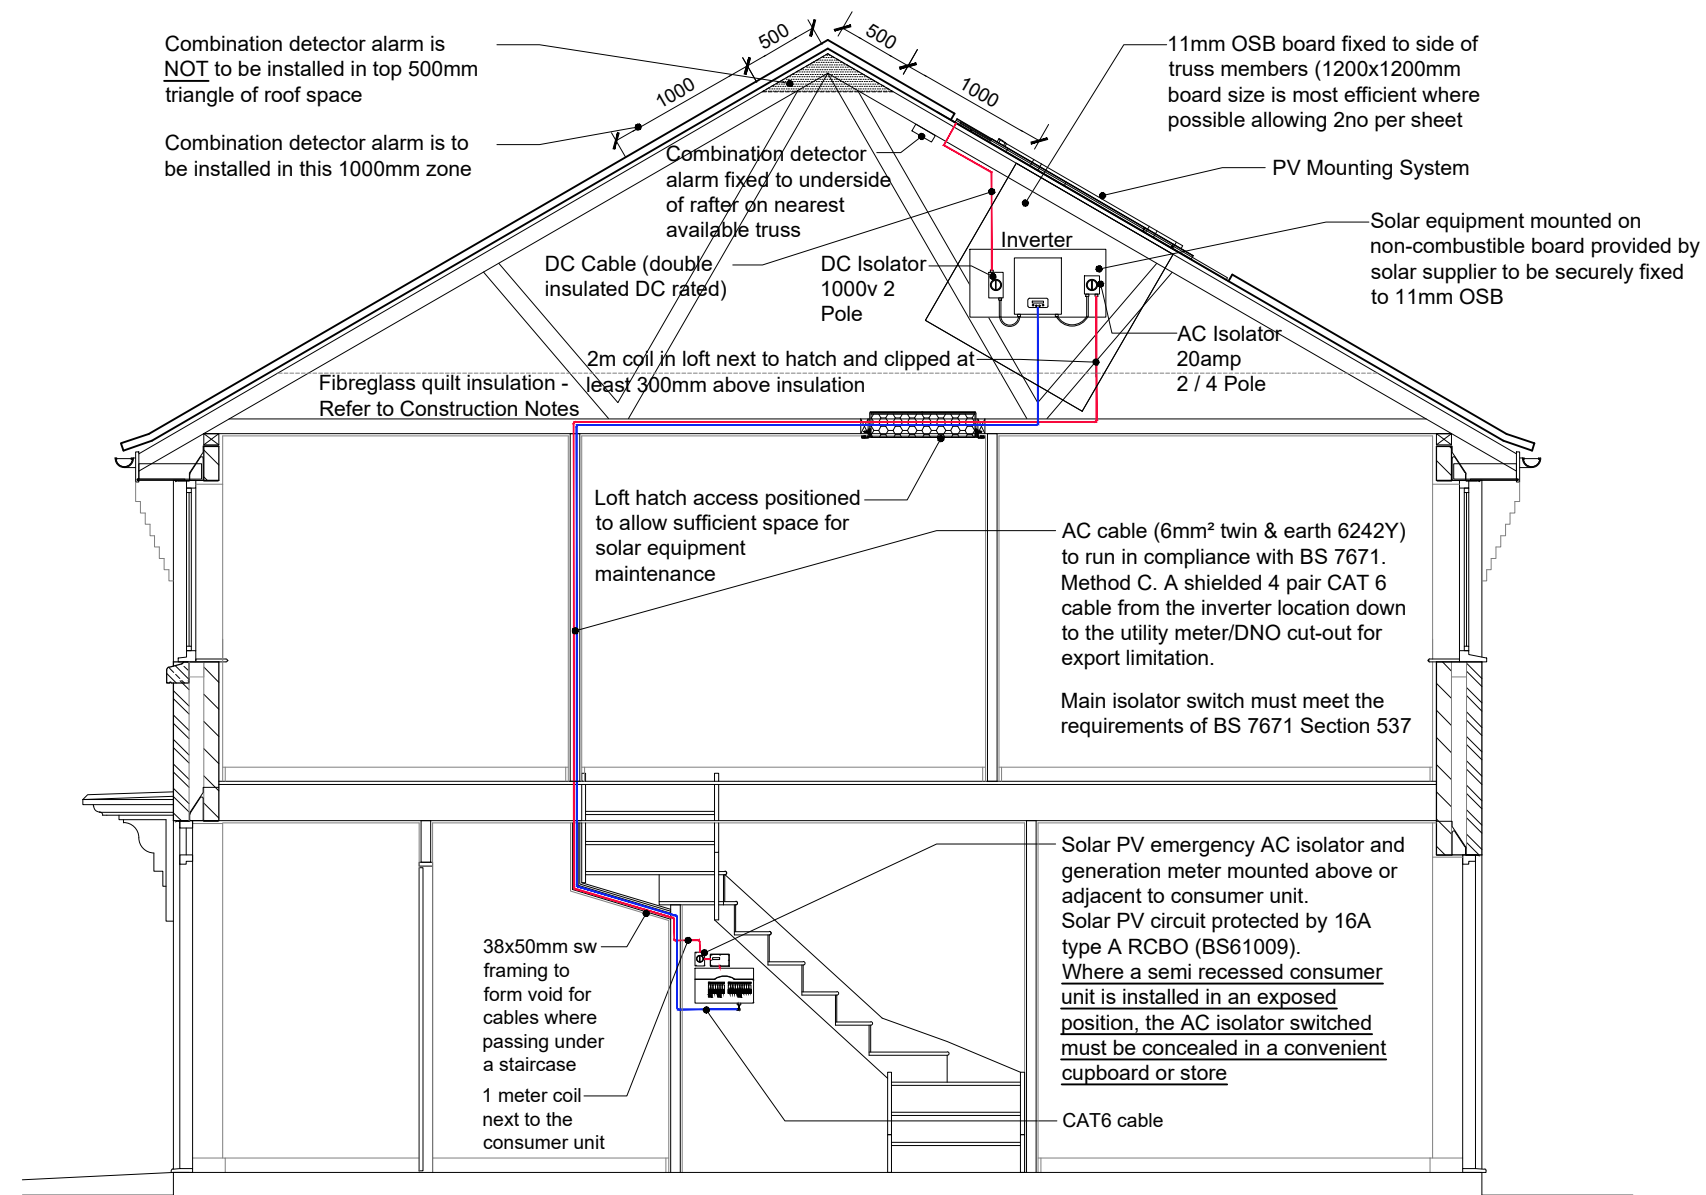

TYPICAL HOUSE SECTION

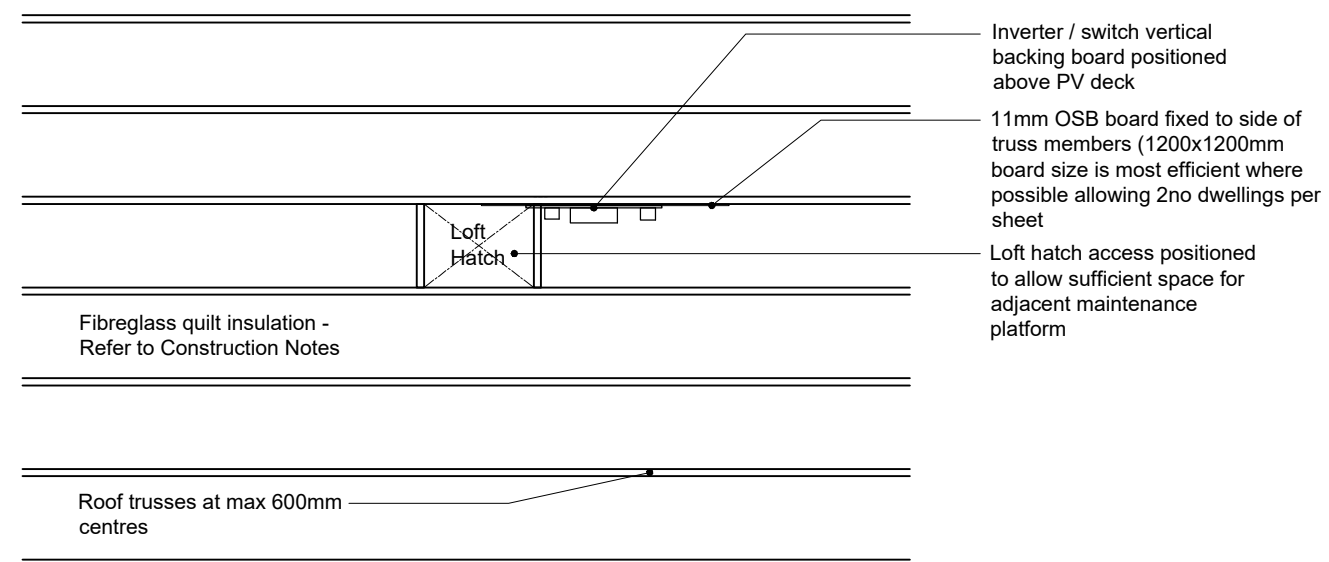

TYPICAL ROOF PLAN

Part L
100mm Cavity
"X" Drawings

EXTERNAL REFERENCE :

Brand: **BARRATT / DAVID WILSON HOMES**
Range: **2016 / -7**
Title: **Solar PV Panel Equipment Section / Plan**
Detail No: **DB-SD09-229**
Drawn: **GDT** Checked: Scale: **1:50 / 1:20** Date: **Apr 23**

Rev: **D**
Description: **Loft deck and combination alarm switch removed.**

Date: **Jun 25**

