

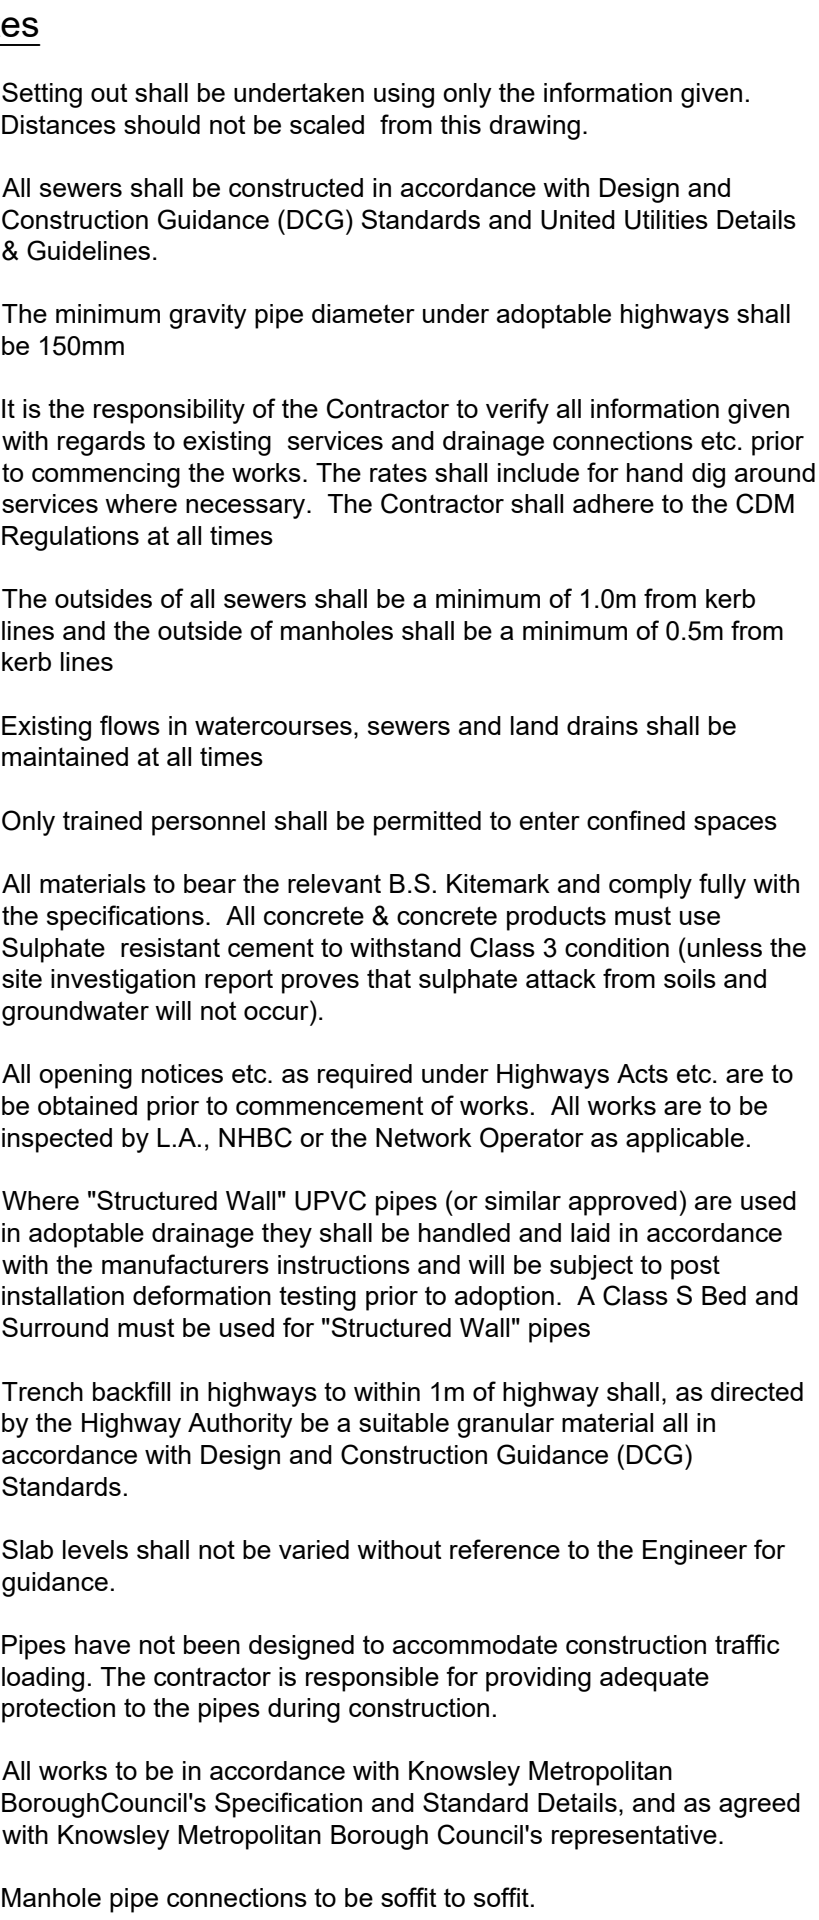
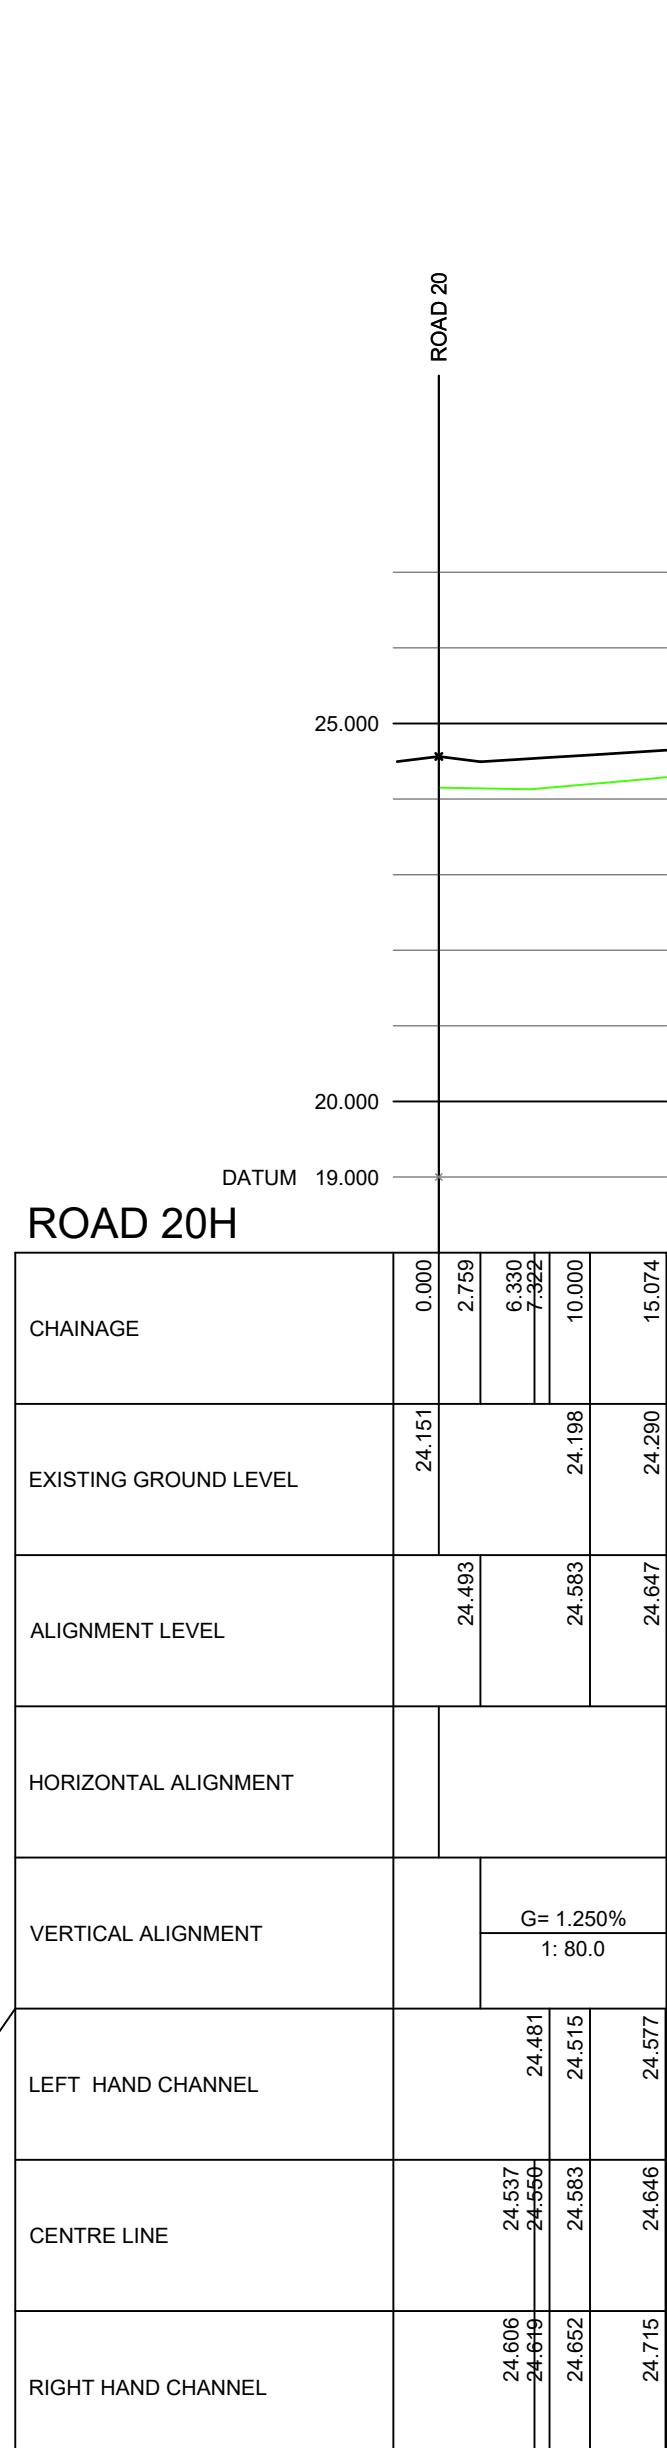
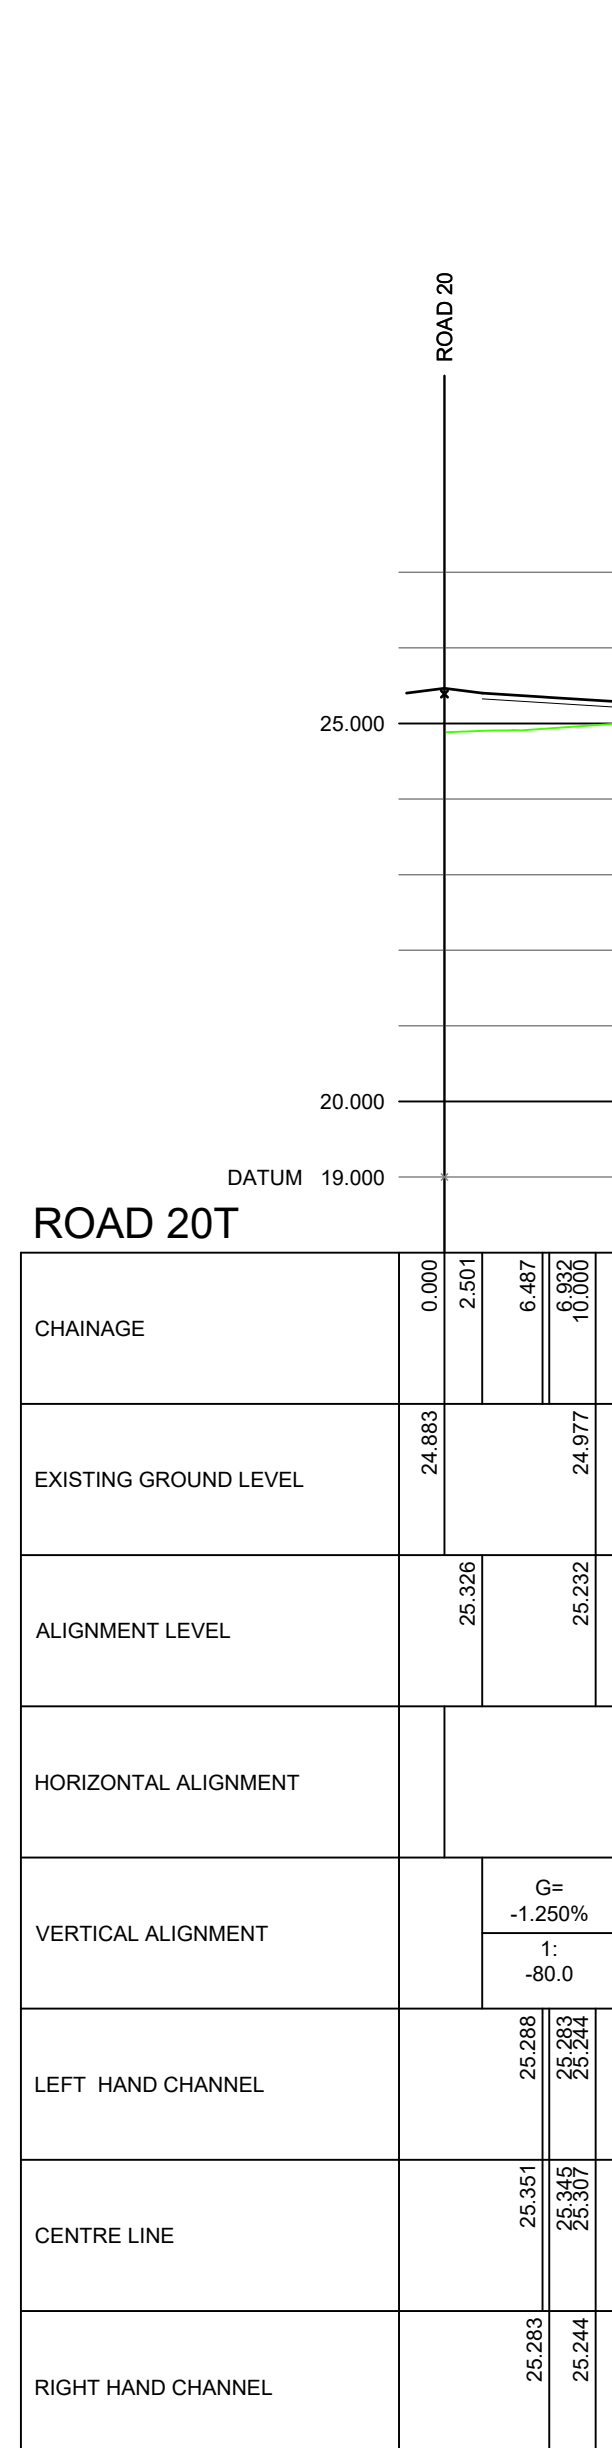
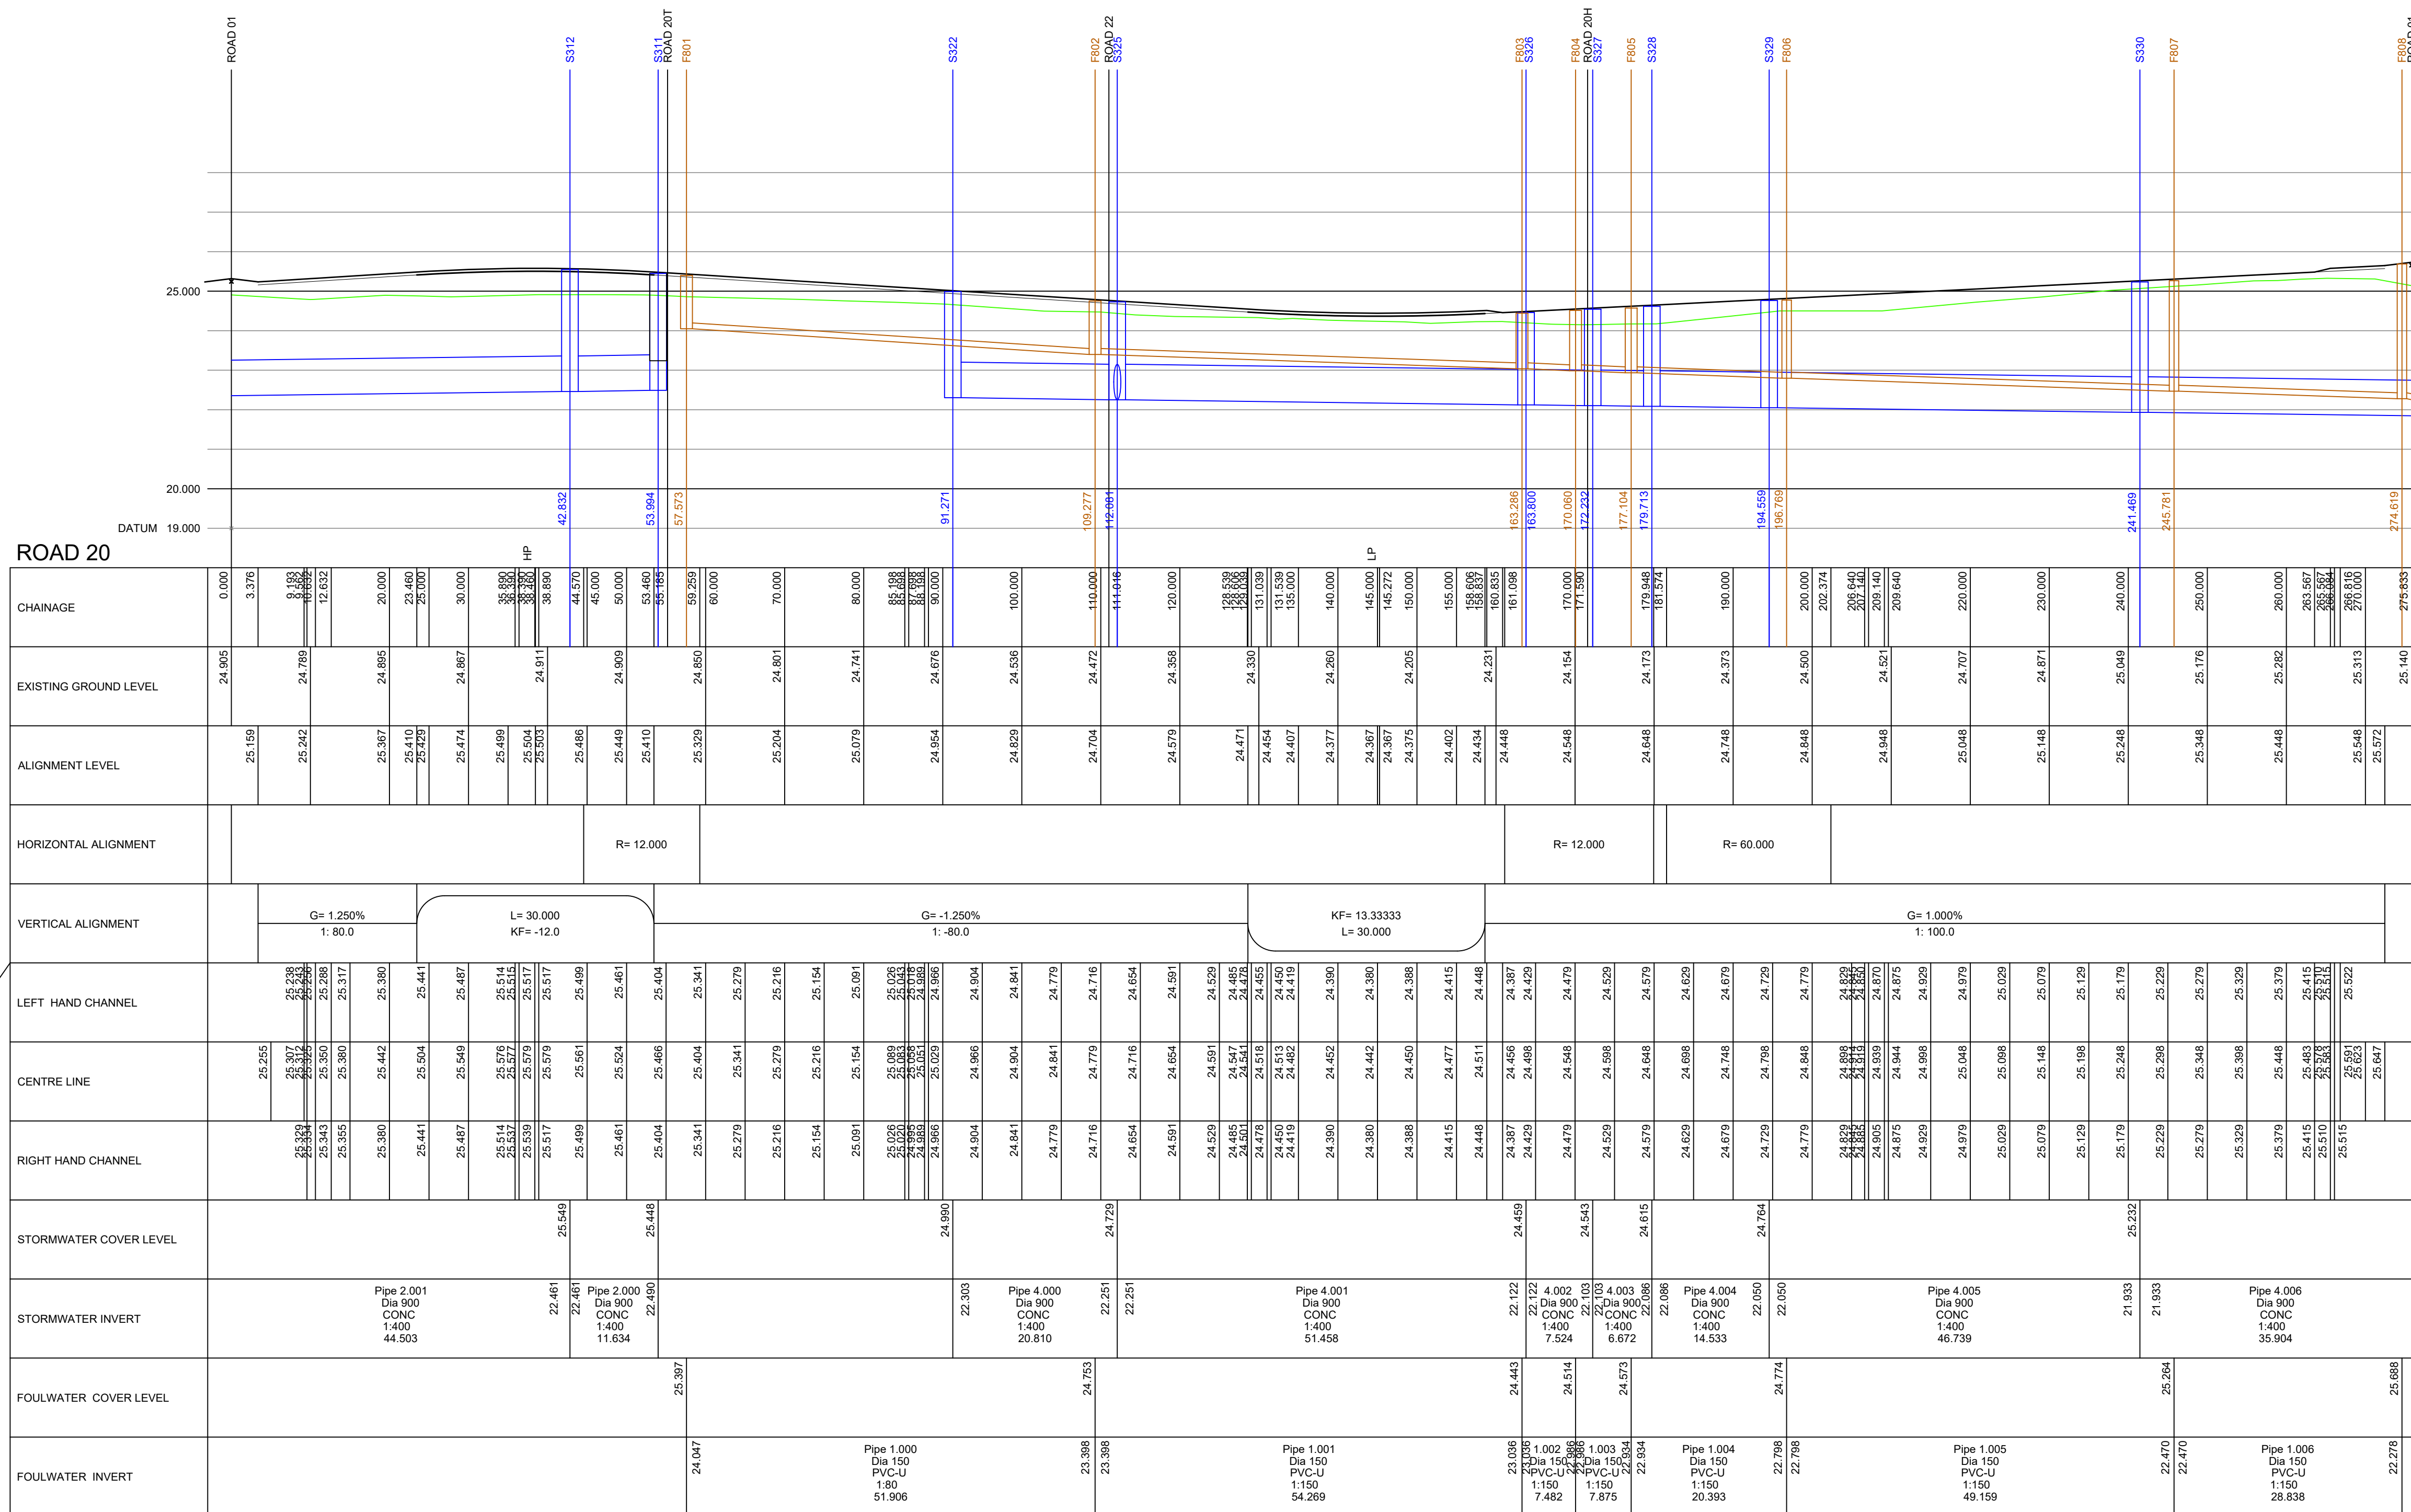
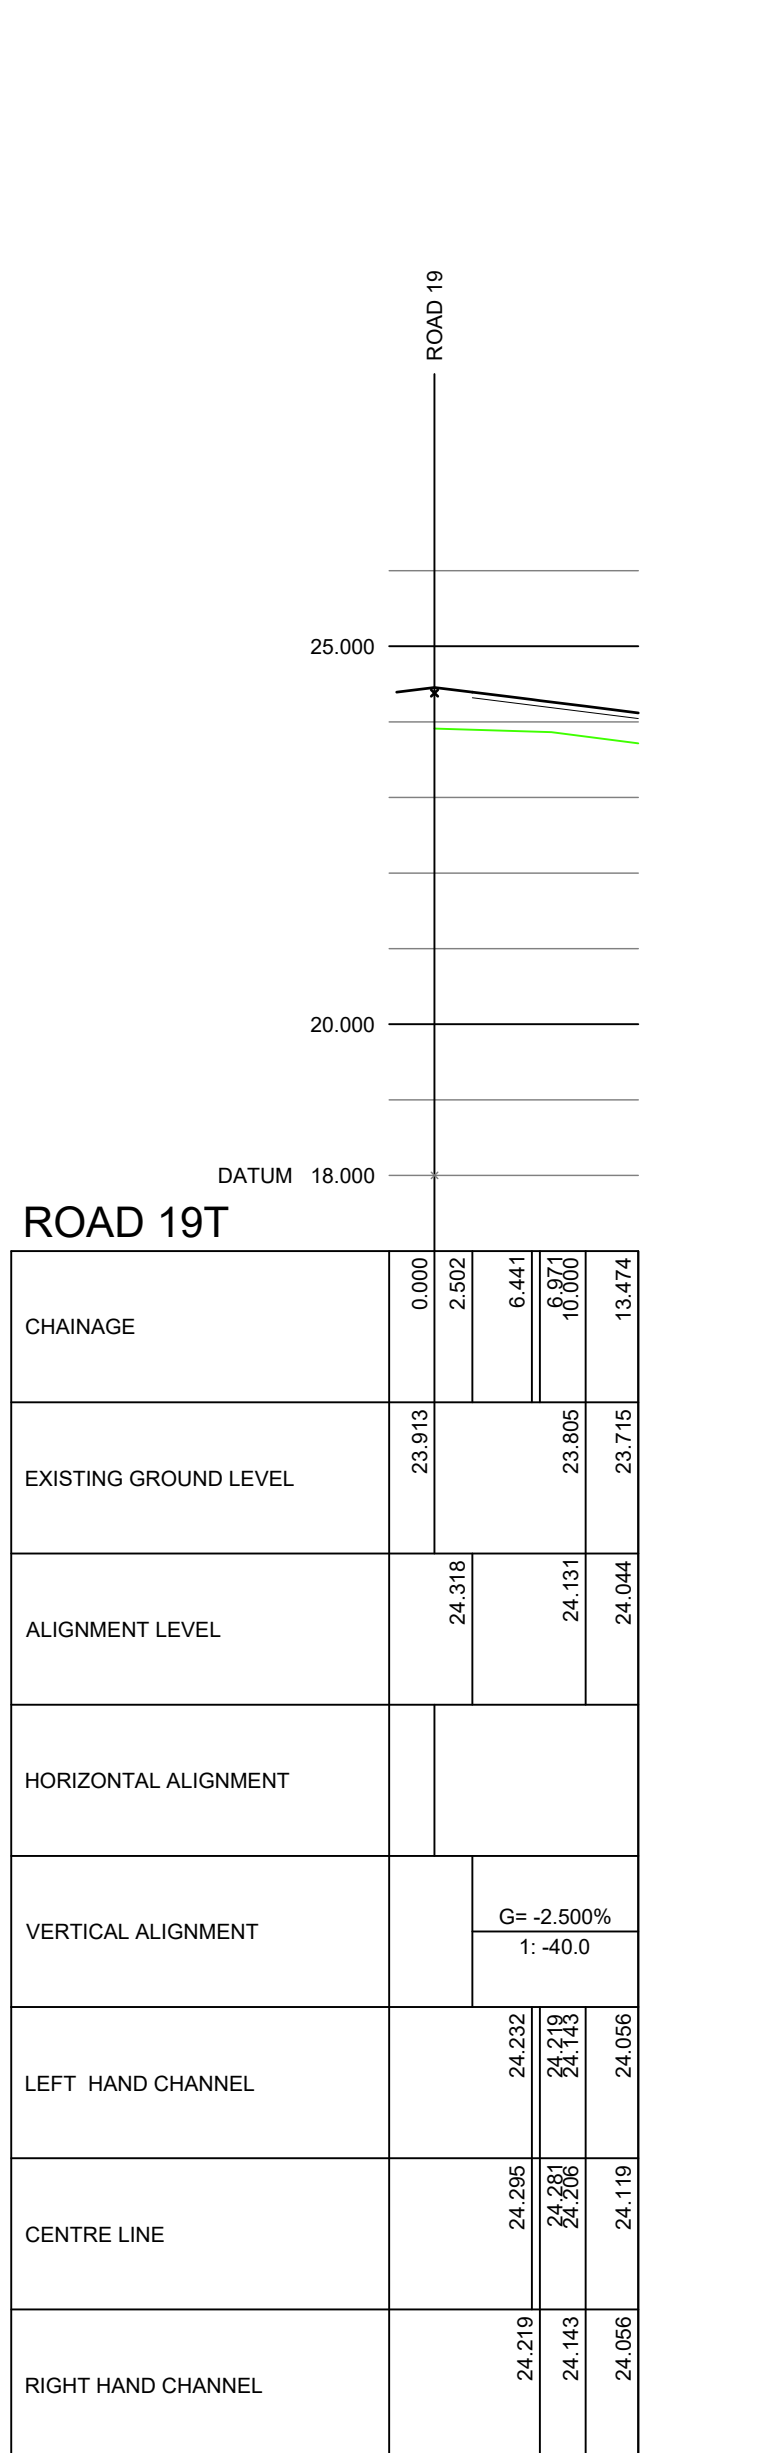
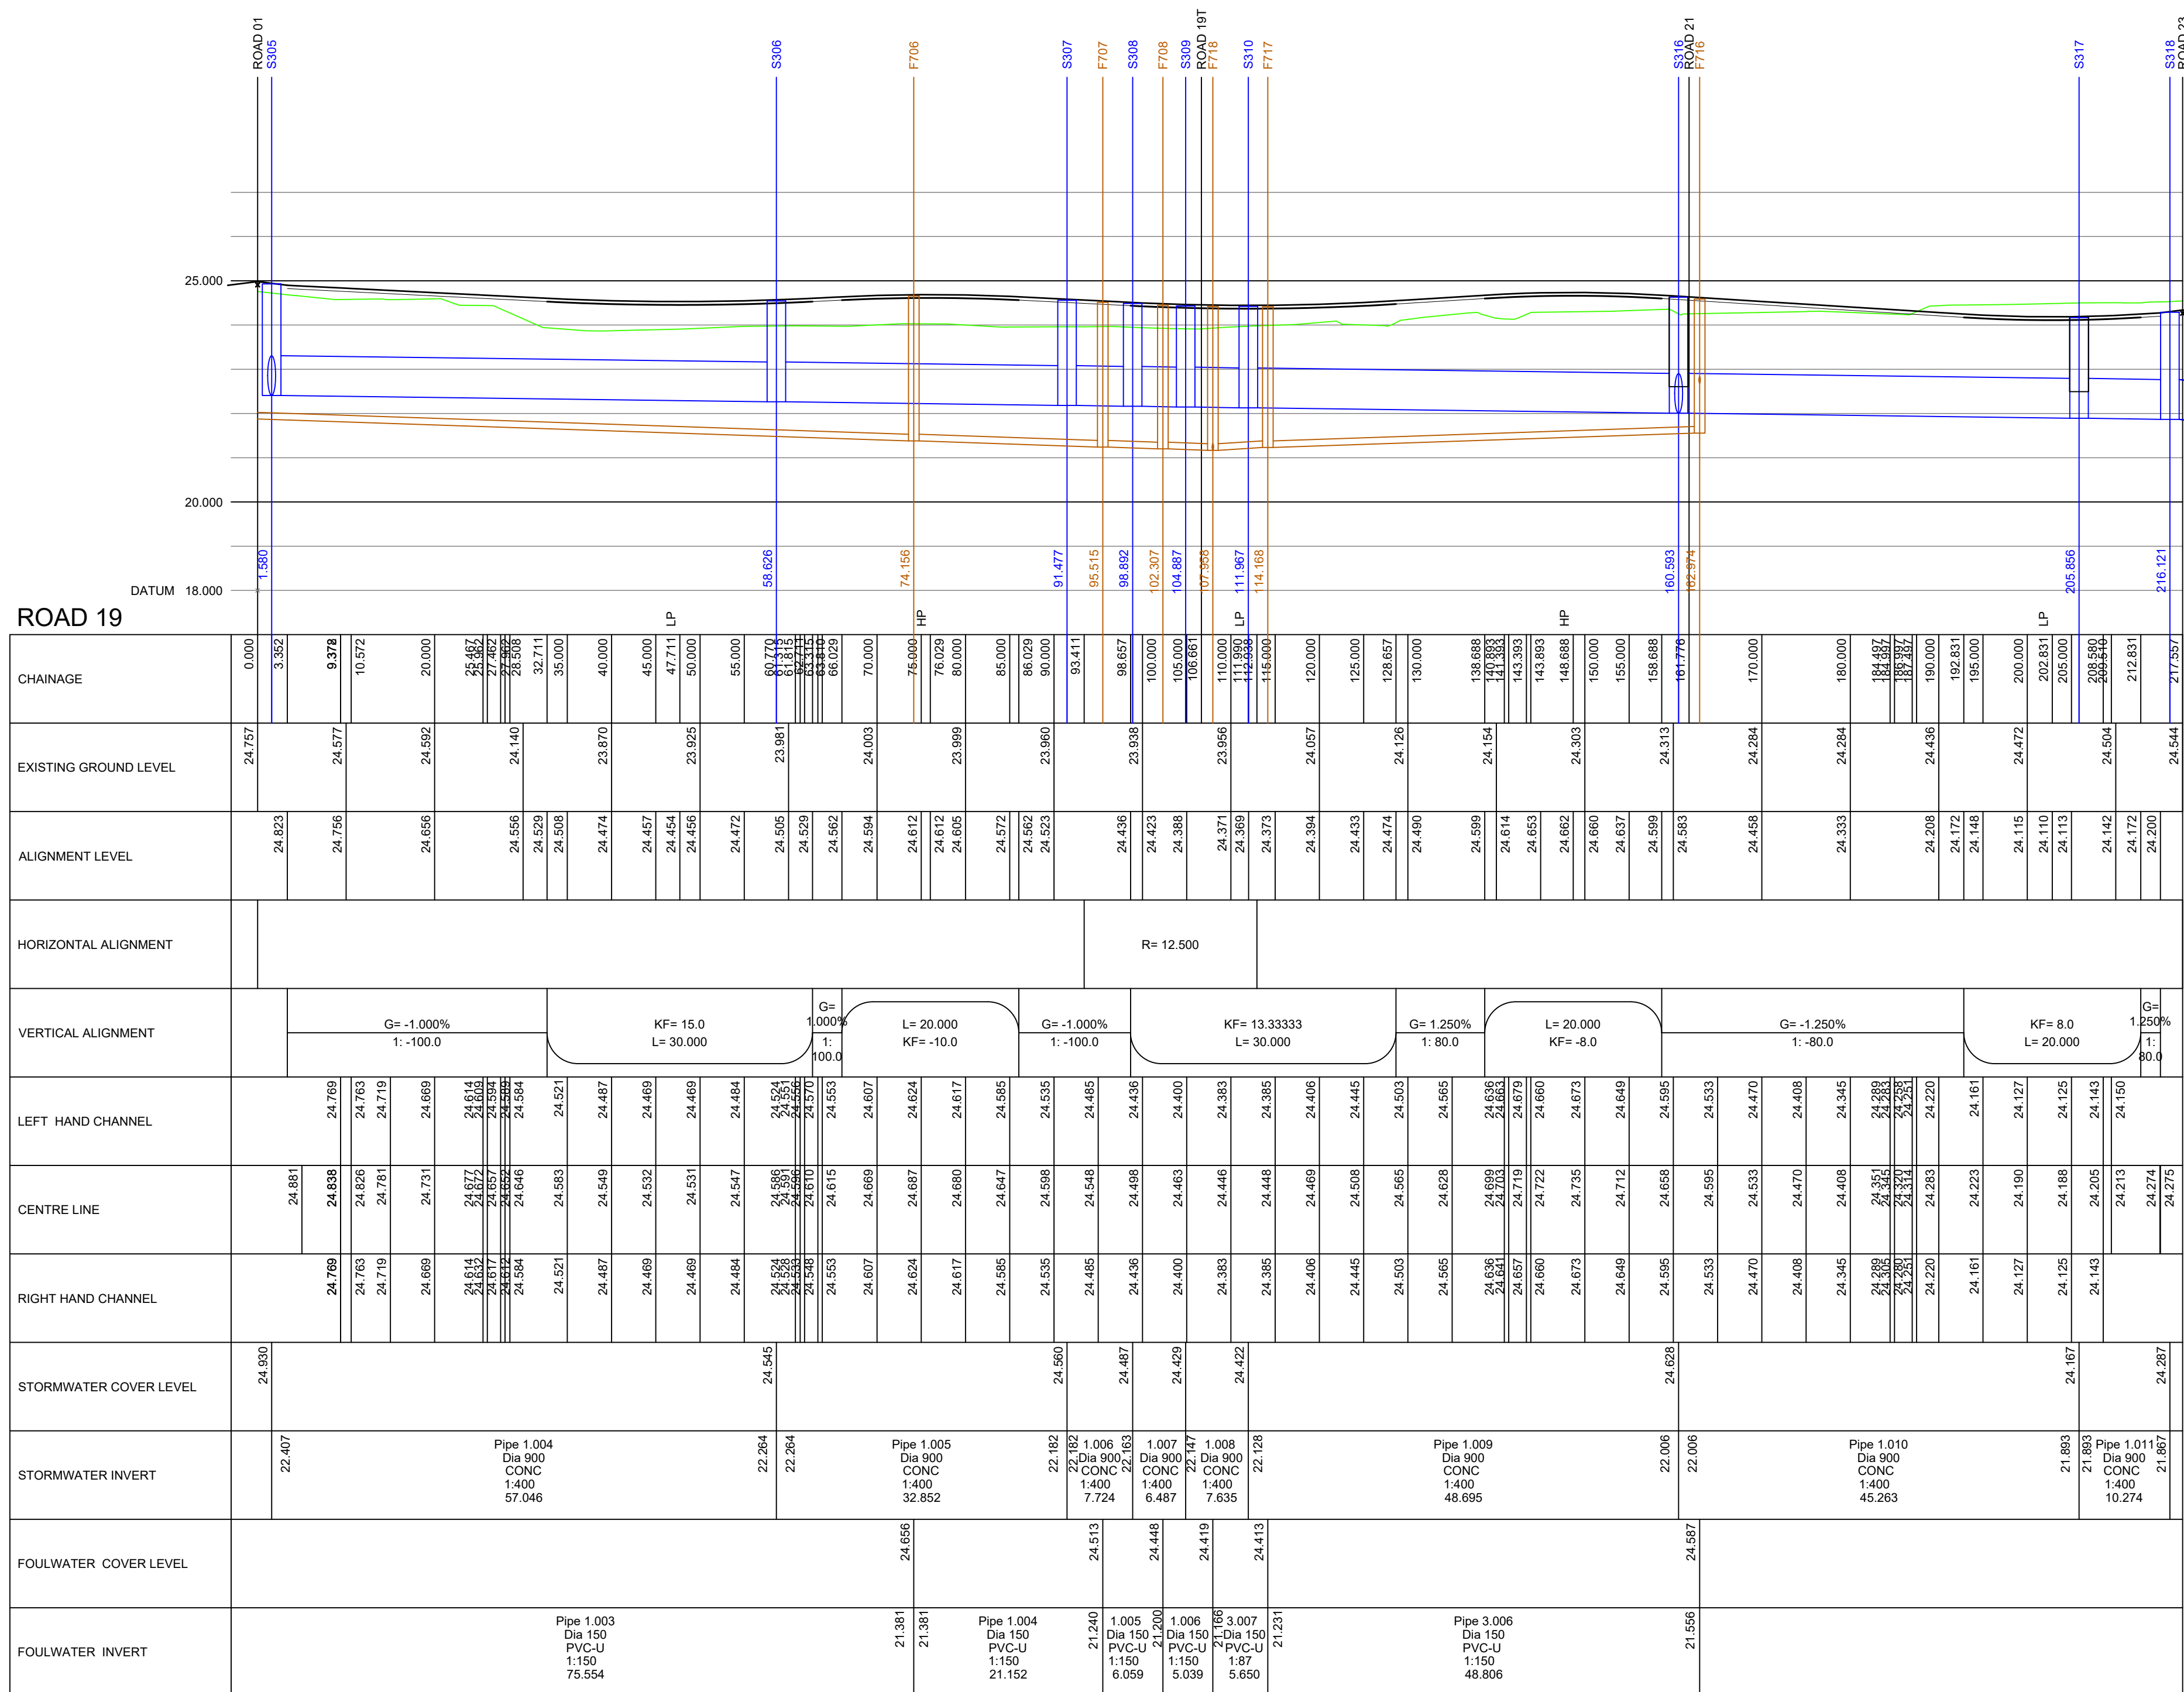


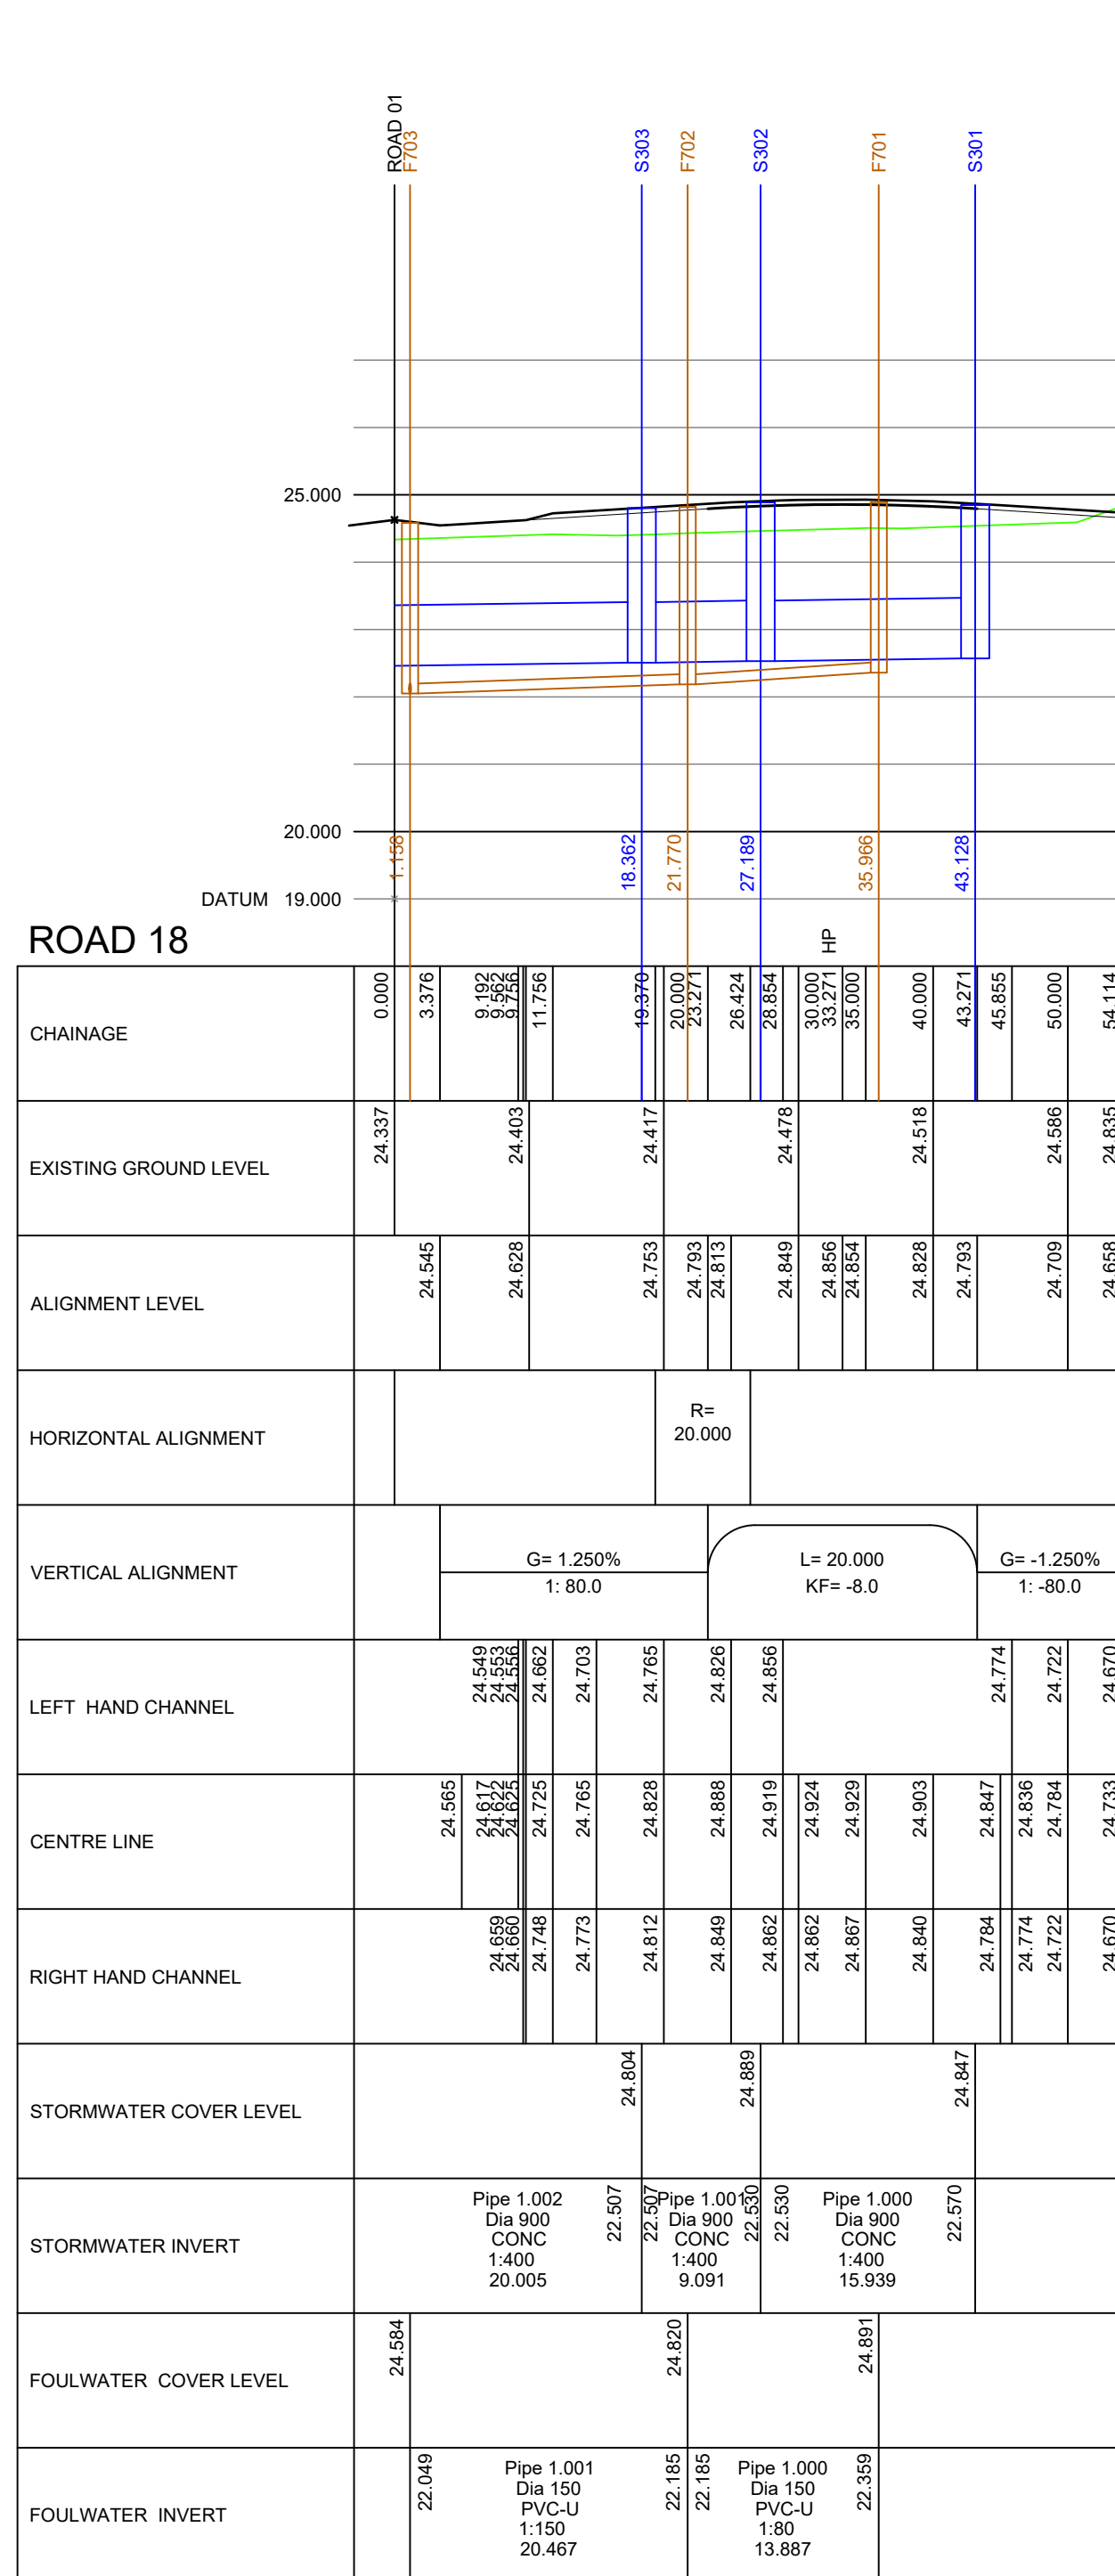

Class 'S' bed and surround to all pipes unless stated otherwise.
Class 'Z' bed and surround to pipes where cover < 1.2m as indicated on longsections.

All connections are soffit to soffit

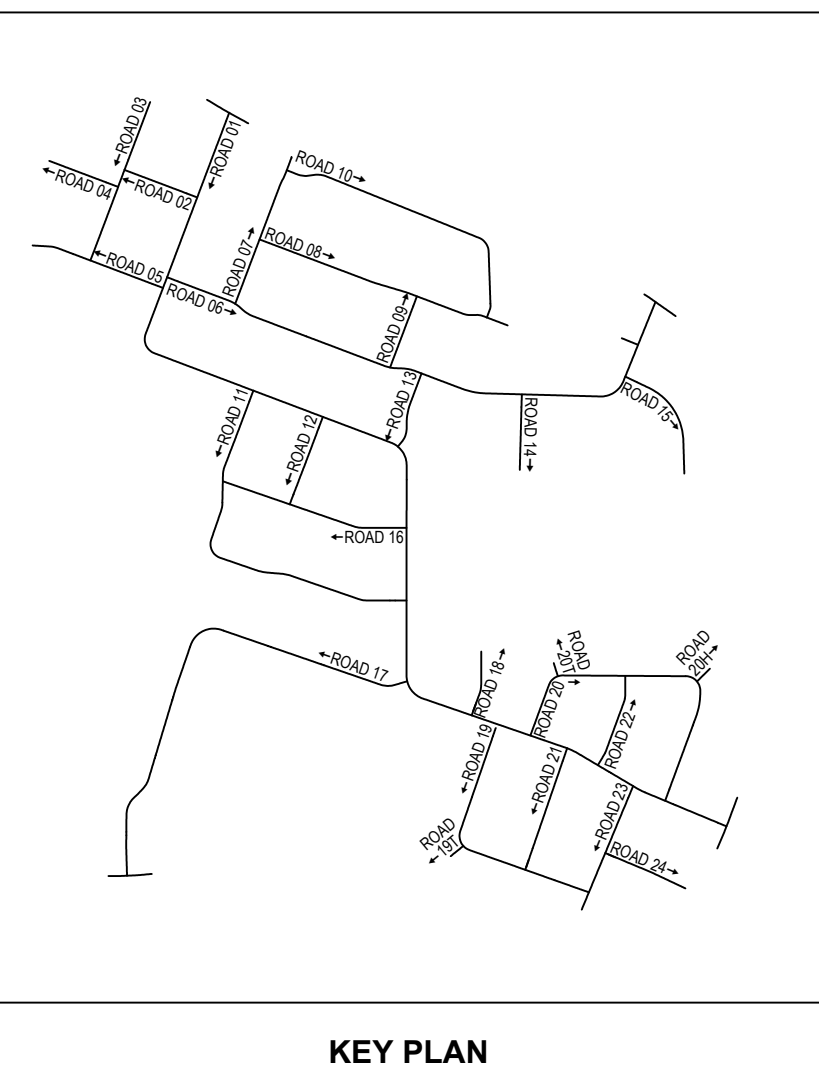

- | Coopers Drawing List | |
|----------------------|--|
| 7778 / 01 | Proposed S104 Drainage Layout |
| 7778 / 02 | Proposed Highway Setting Out |
| 7778 / 03 | Proposed Highway Layout |
| 7778 / 04 | Proposed Highway and Drainage Longsections |
| 7778 / 05 | Highway Construction Details |
| 7778 / 06 | Proposed Surface Finishes |
| 7778 / 07 | S38 Agreement Plan |
| 7778 / 08 | External Works Layout |
| 7778 / 09 | Private Drainage Plan |
| 7778 / 10 | Private Drainage Construction Details |
| 7778 / 11 | Manhole Schedules |
| 7778 / 12 | Flow Control Manhole Details |
| 7778 / 13 | Surface Water Catchment Areas |
| 7778 / 14 | Surface Water Attenuation Details |
| 7778 / 15 | Proposed Cut and Fill Earthworks |
| 7778 / 16 | Pit Setting Out |
| 7778 / 17 | Manhole Connection Plan |
| 7778 / 18 | Flood Exceedance Plan |
| 7778 / 19 | Proposed Land Drainage Plan |

TENDER

D	01.04.26	Sheet 8 added	JAR	JAR
C	24.03.26	SW revised to FEH / Road 19 Lifted	JAR	JAR
B	13.01.26	Ramps added	JAR	JAR
A	21.10.25	Updated to suit latest Planning Layout	PJN	JAR
Rev.	Date	Revision	By	Appd.



Tel: 01244 684910
Email: admin@coopers.co.uk
Web: <http://coopers.co.uk>



DAVID WILSON HOMES
WHERE QUALITY LIVES

Tratt/David Wilson Homes
North West
303 Bridgewater Place
2nd Floor
Warrington
Cheshire
WA3 6XF
TEL: 01925 846600

TEL: 01525 610000

CHERRYFIELD DRIVE,
KIRKBY.

Highway and Drainage Longsections
Sheet 6 of 8

DRAWING NUMBER 7778 / 04-6	SCALE at A0 1:500 H, 1:100 V	
	DATE 07.05.25	REVISION D
	DRAWN PJN	
	CHECKED AJ	