

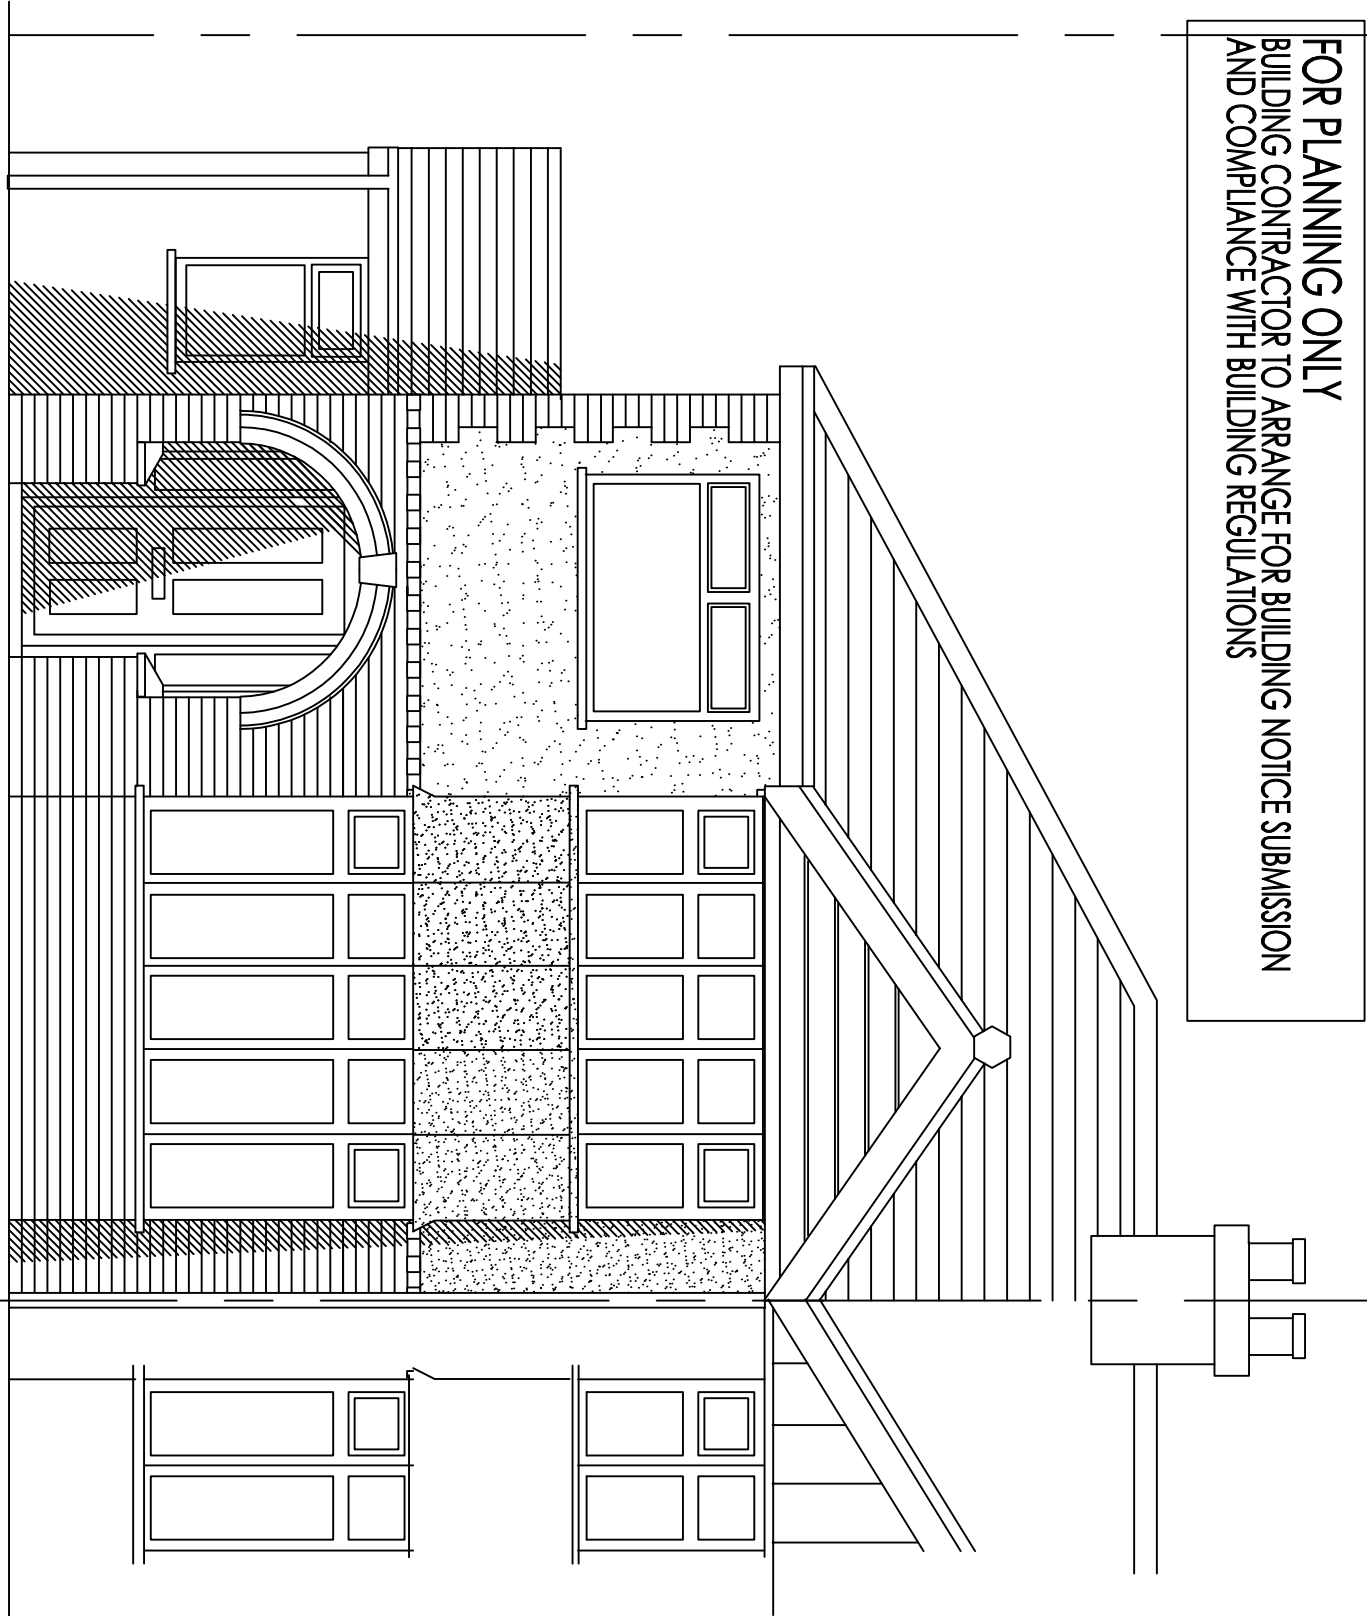


FOR PLANNING ONLY
BUILDING CONTRACTOR TO ARRANGE FOR BUILDING NOTICE SUBMISSION
AND COMPLIANCE WITH BUILDING REGULATIONS

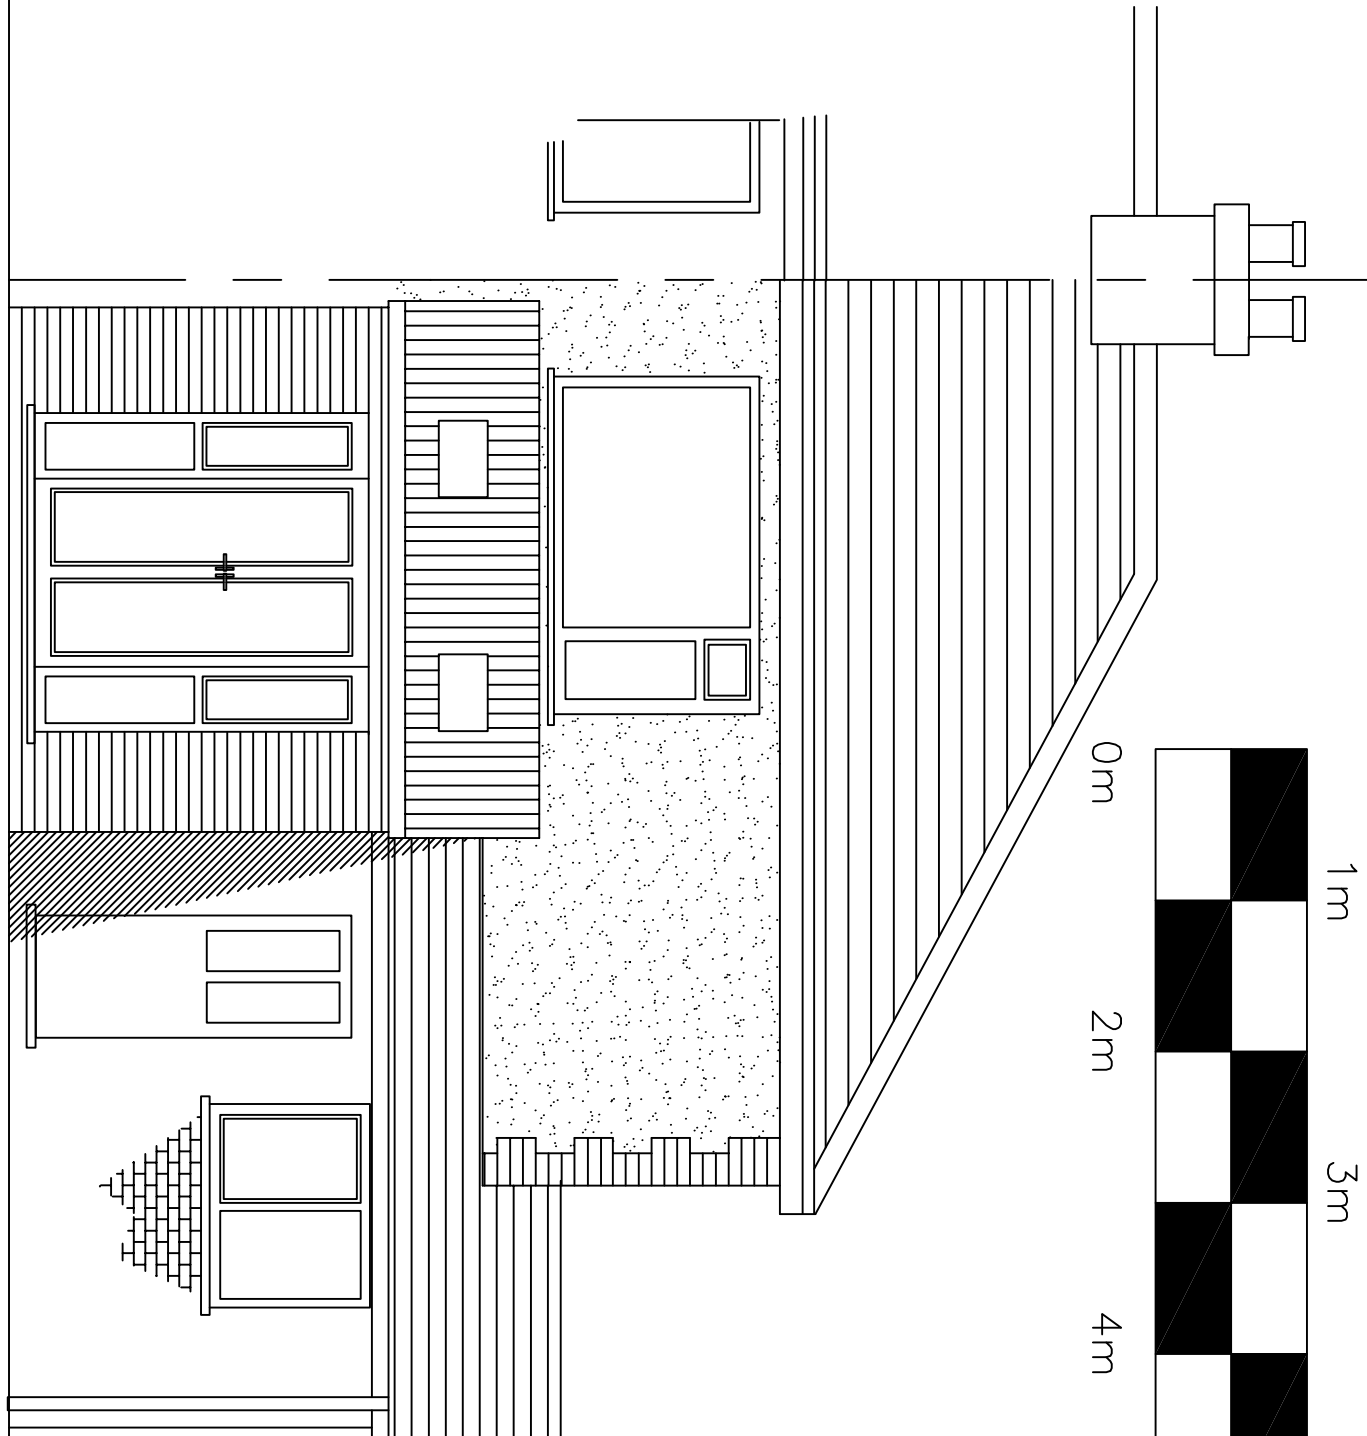


Front elevation as existing
1:50 scale

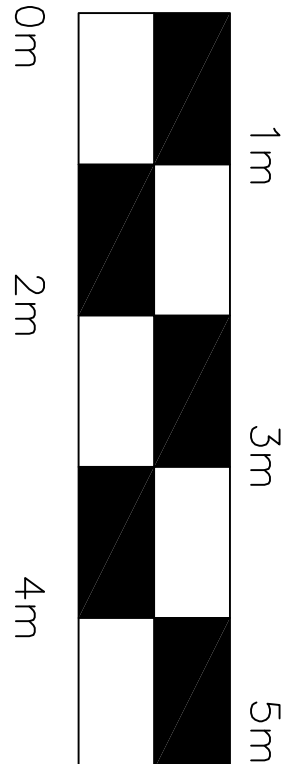


Rear elevation as existing
1:50 scale

patio

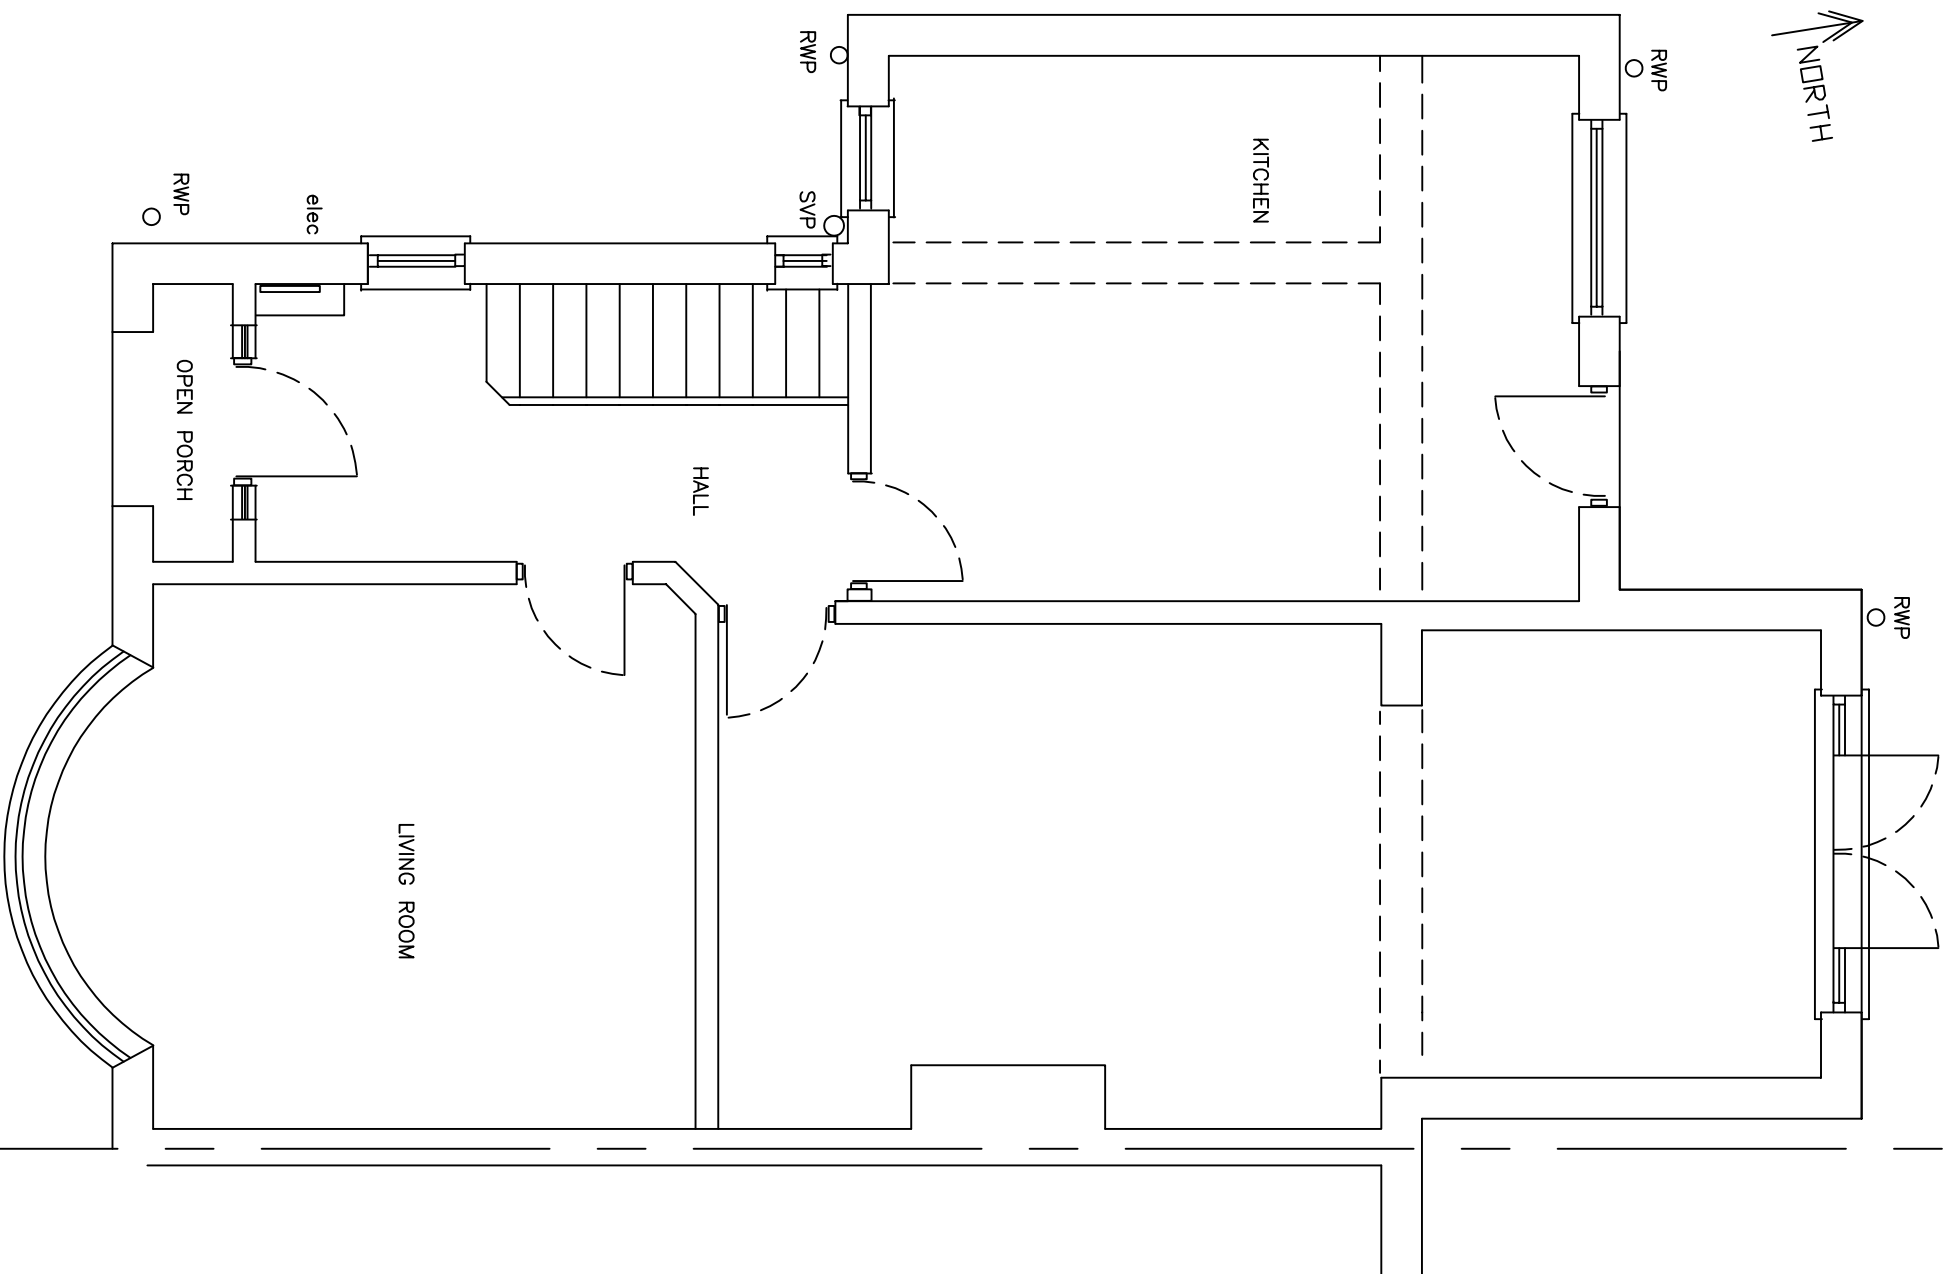


Part plan on ground floor as existing
1:50 scale



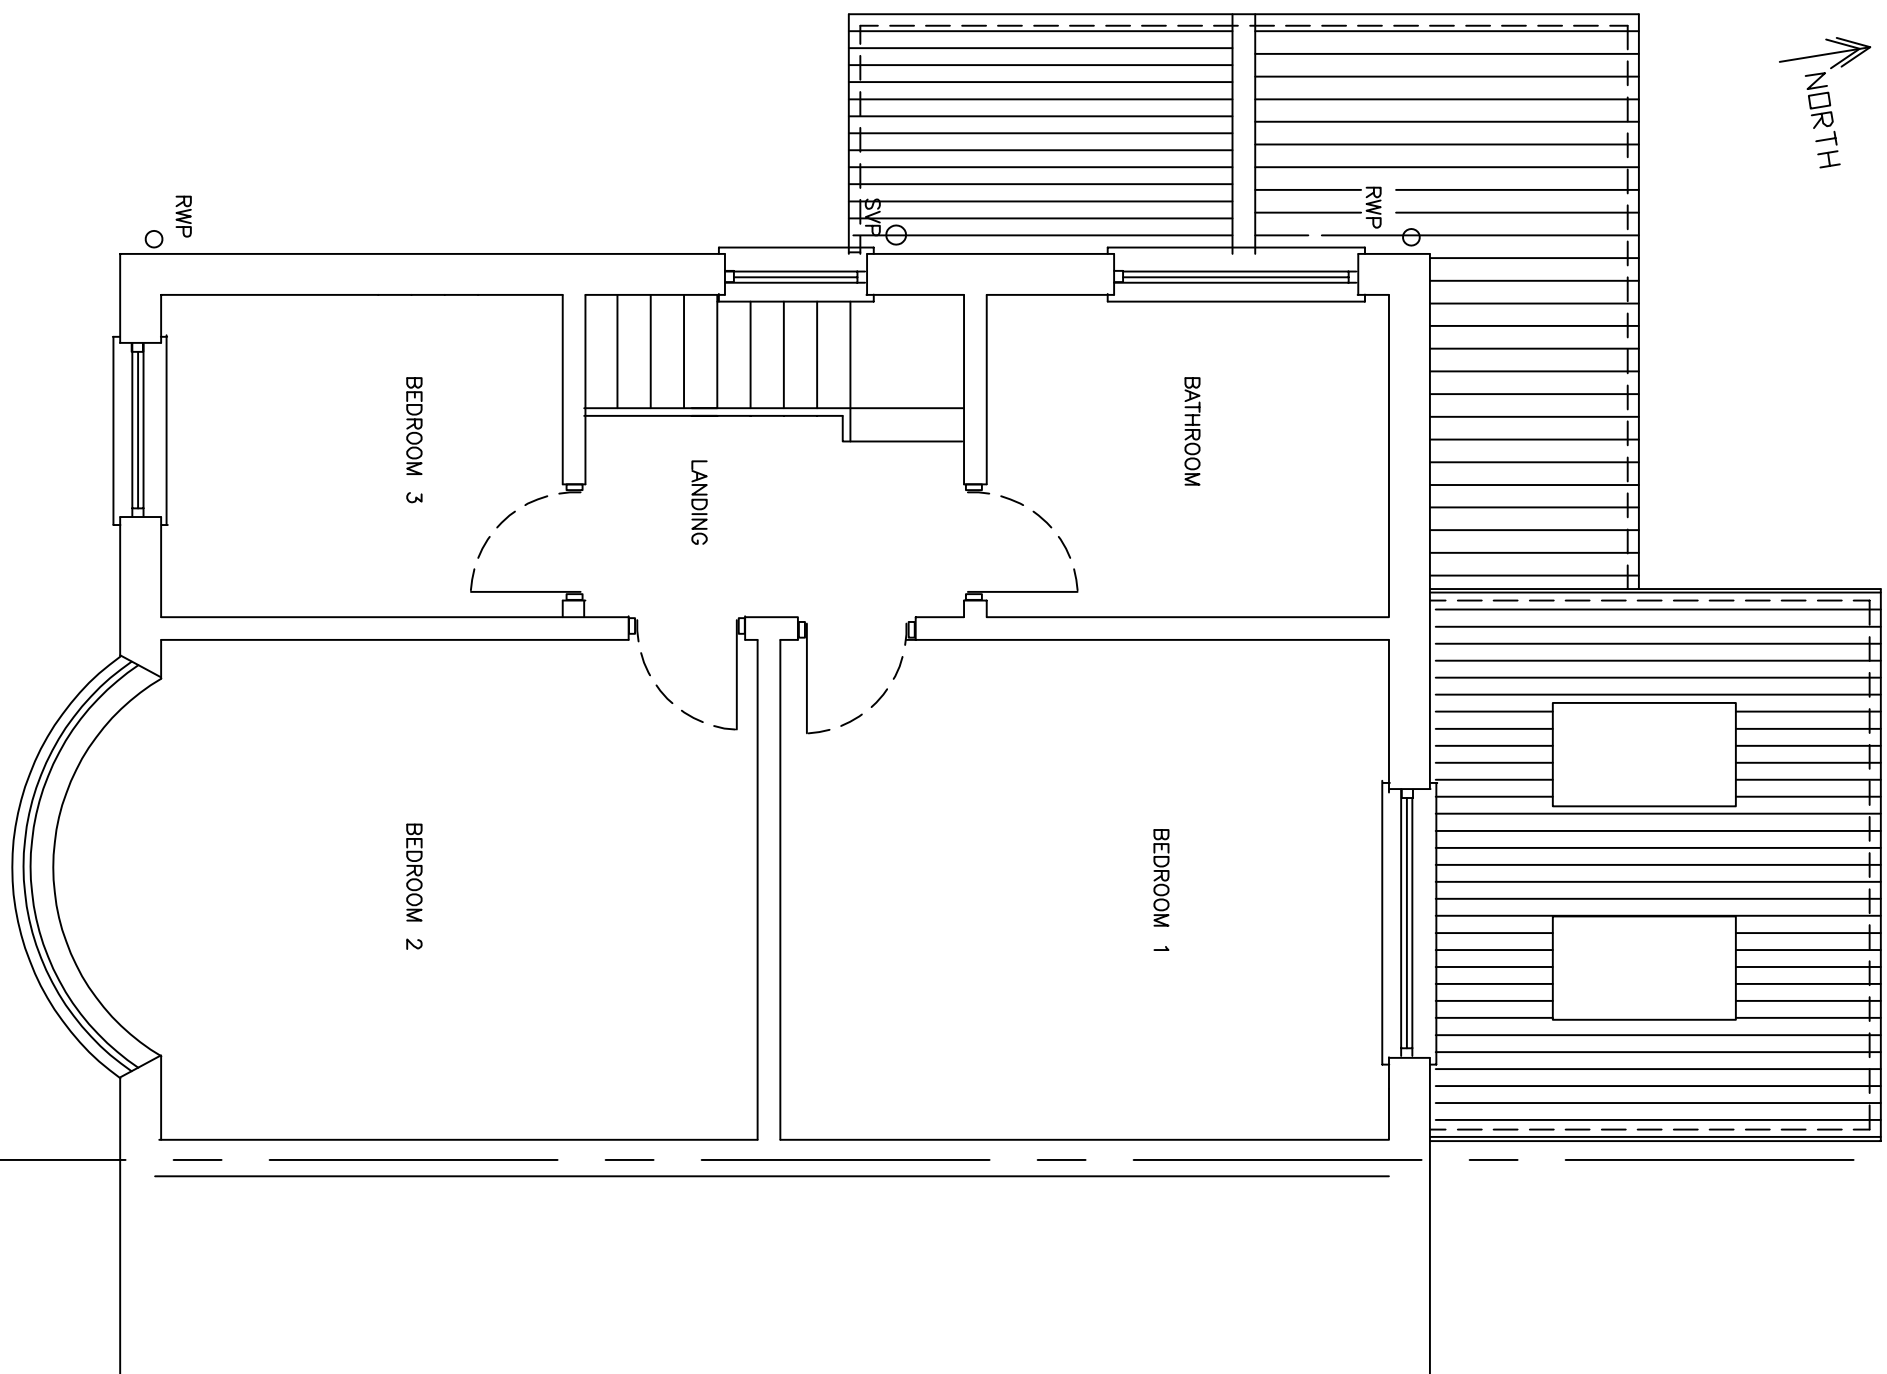


Part plan on first floor as existing
1:50 scale


patio

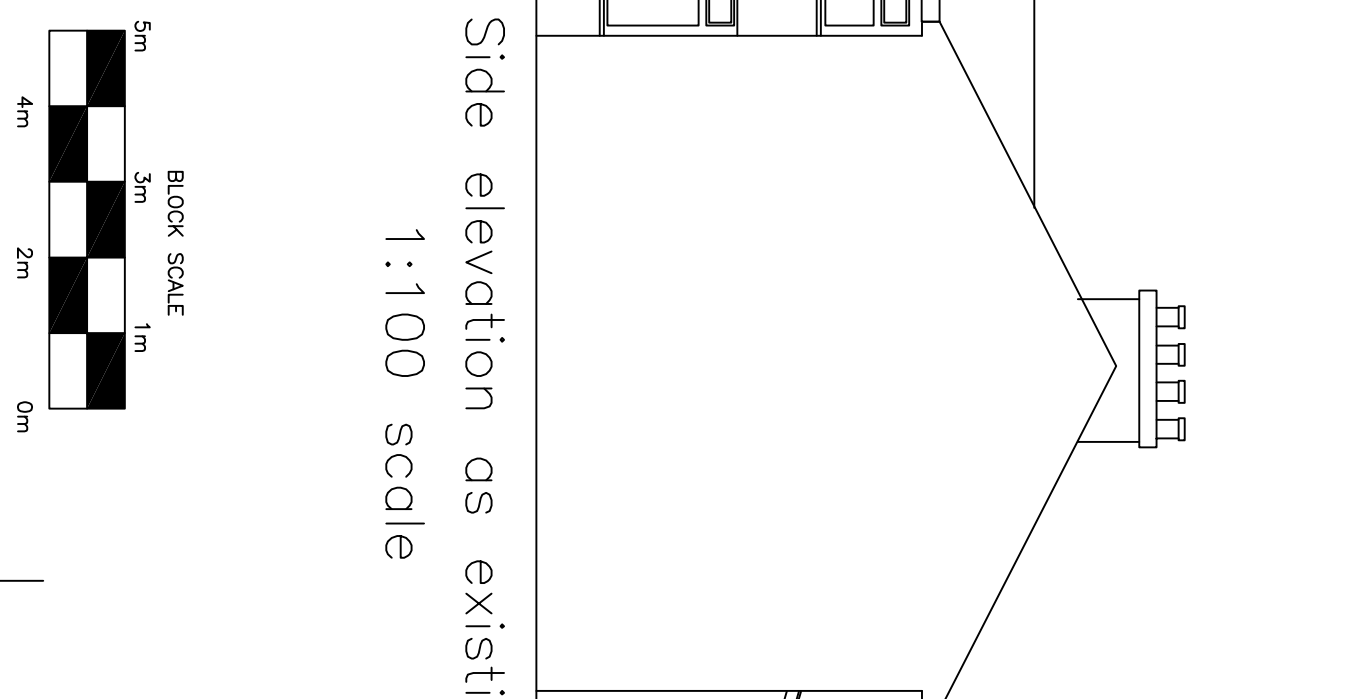



Side elevation as existing
1:100 scale

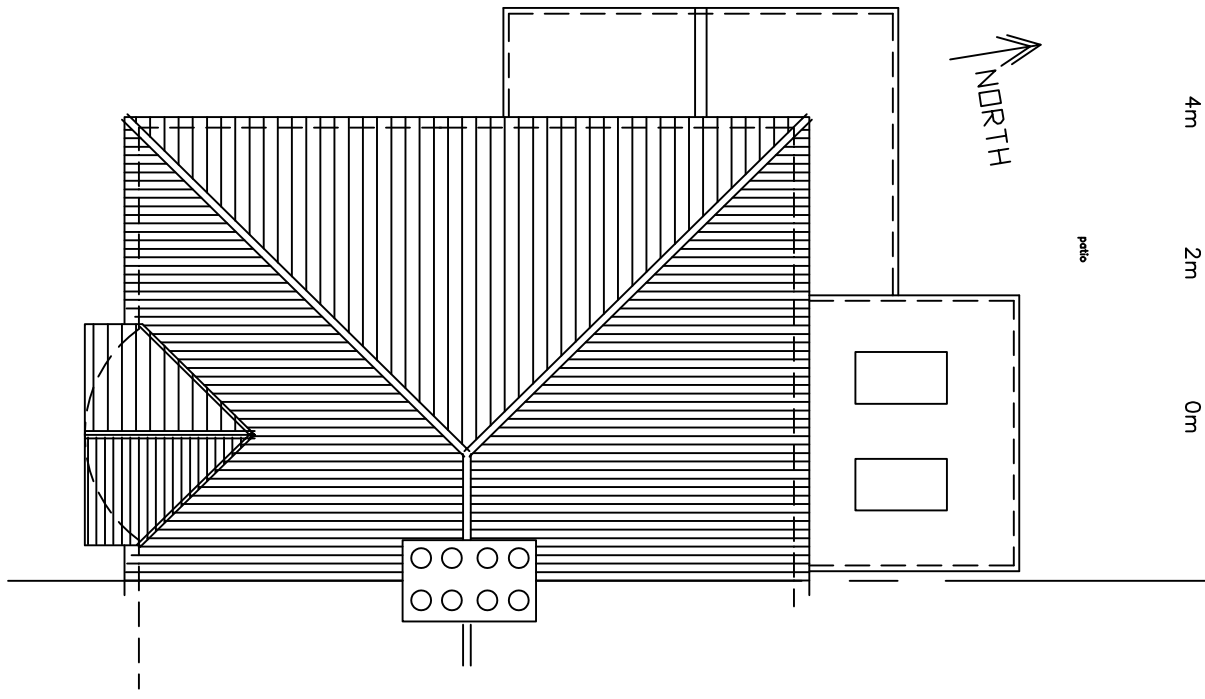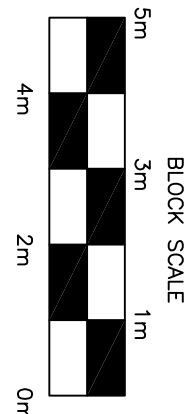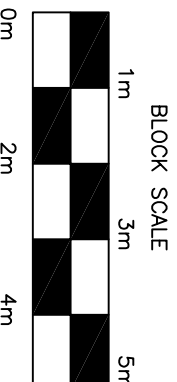

Part plan on Roof as existing
1:100 scale

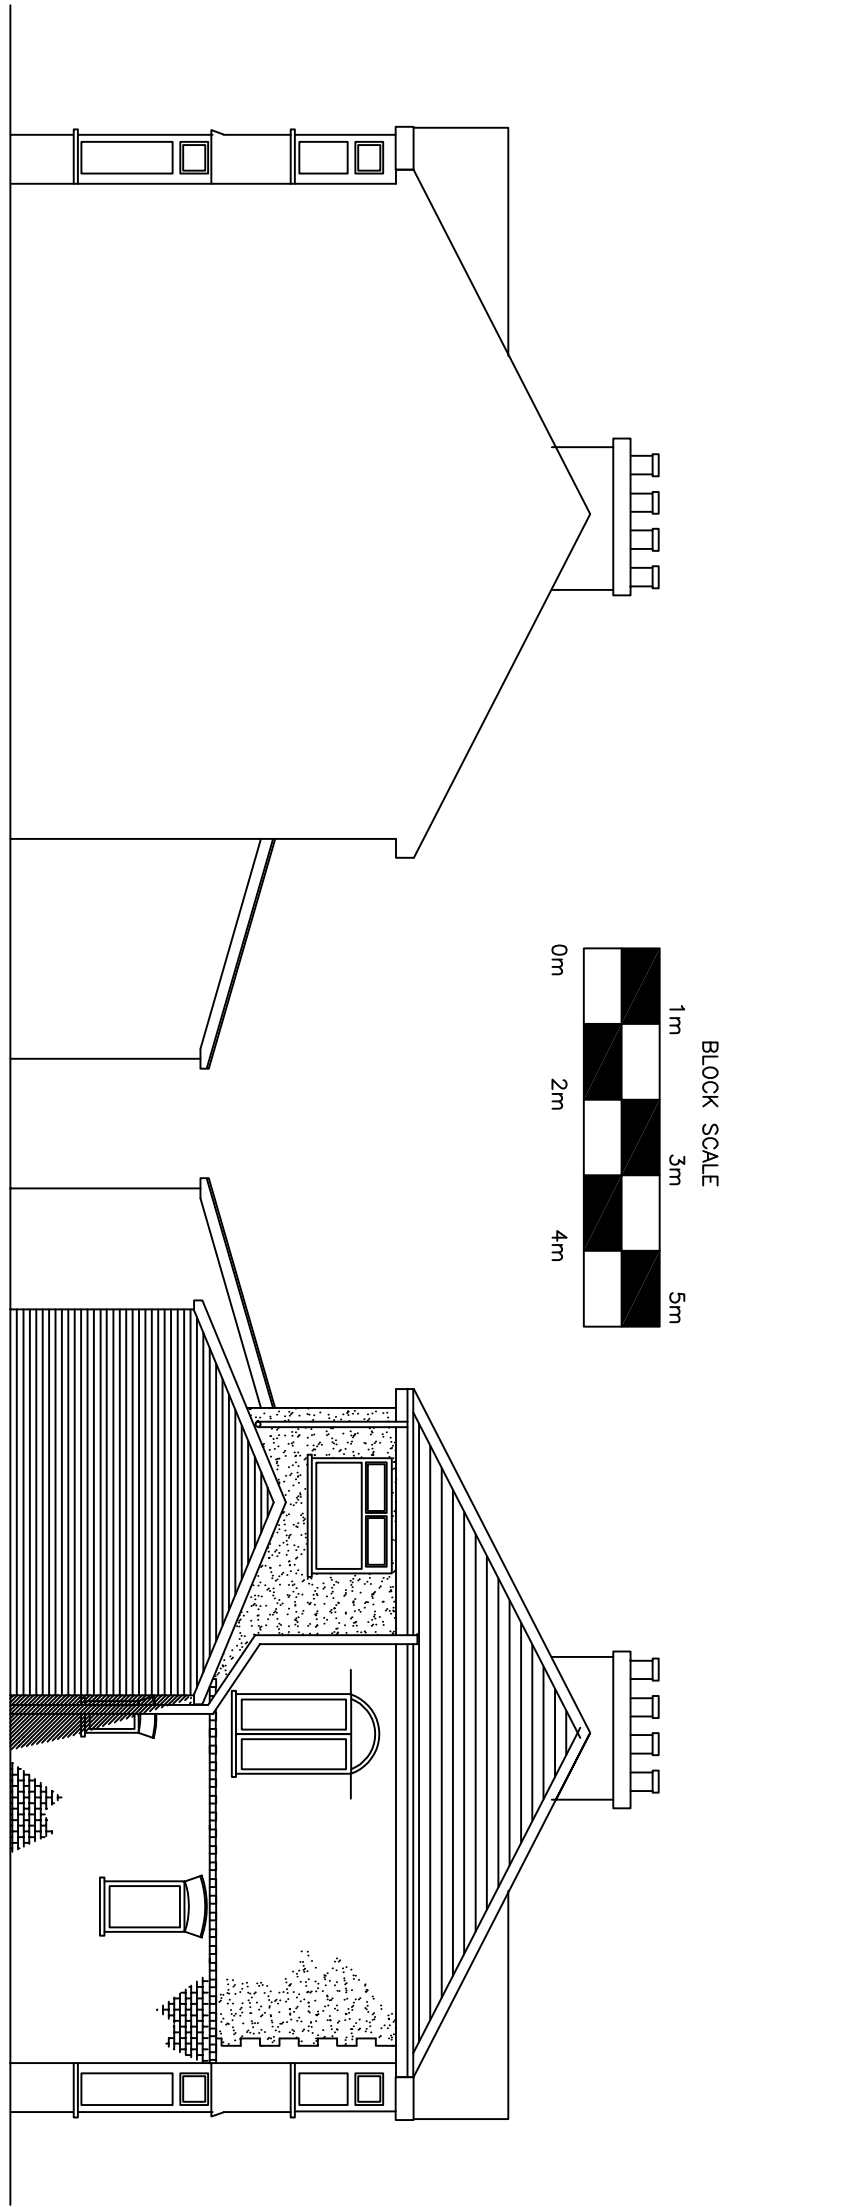

Side elevation as existing
1:100 scale

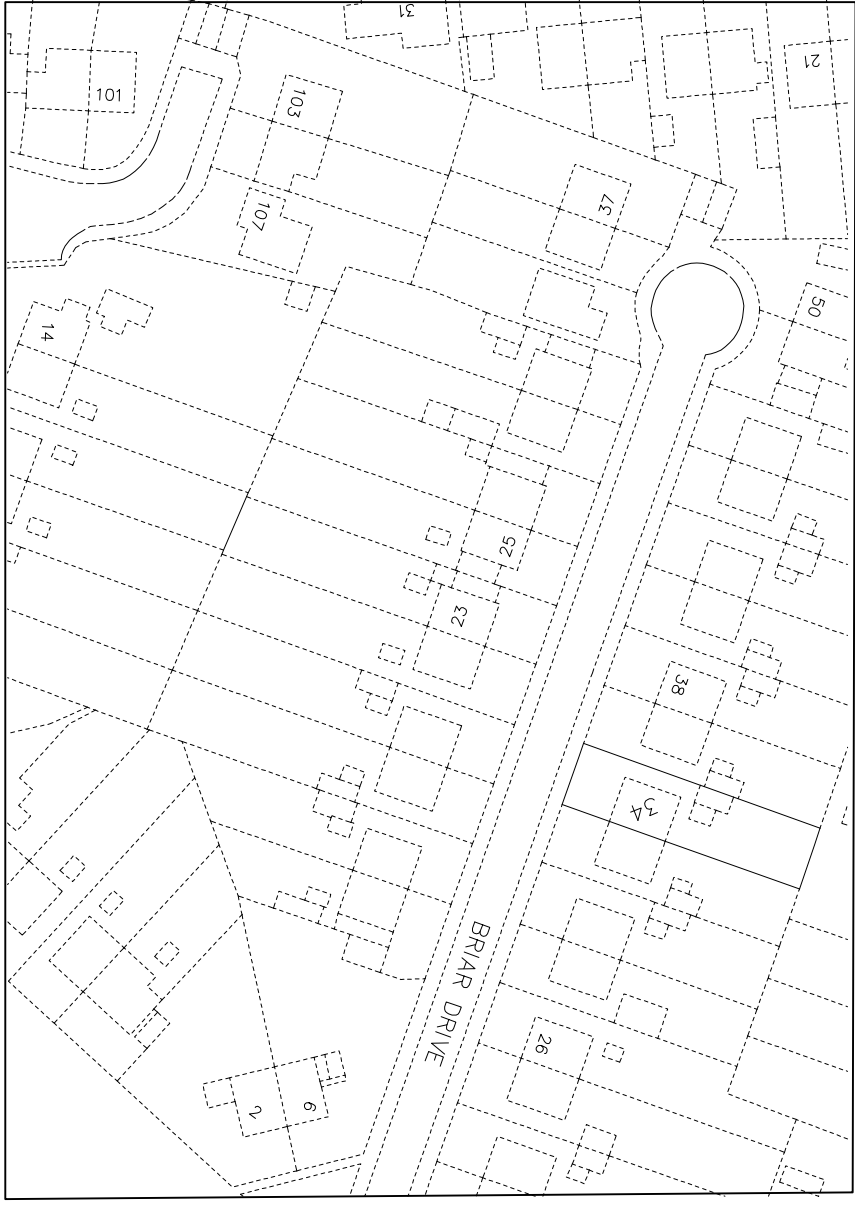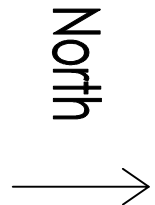

Location Plan 1:1000

SEE DRAWING 02 - FOR PROPOSED PLANS

Rev B - updated to suit planning - 8th August 26
Rev A - updated to suit planning - 4th July 26

Existing floor plans and Elevations

34 Briar Drive

L36 9XQ

Mr P. Brody

Proposed single storey wrap around extension

April 2026
Scale As noted

DRG. 01 - B

Print A1