


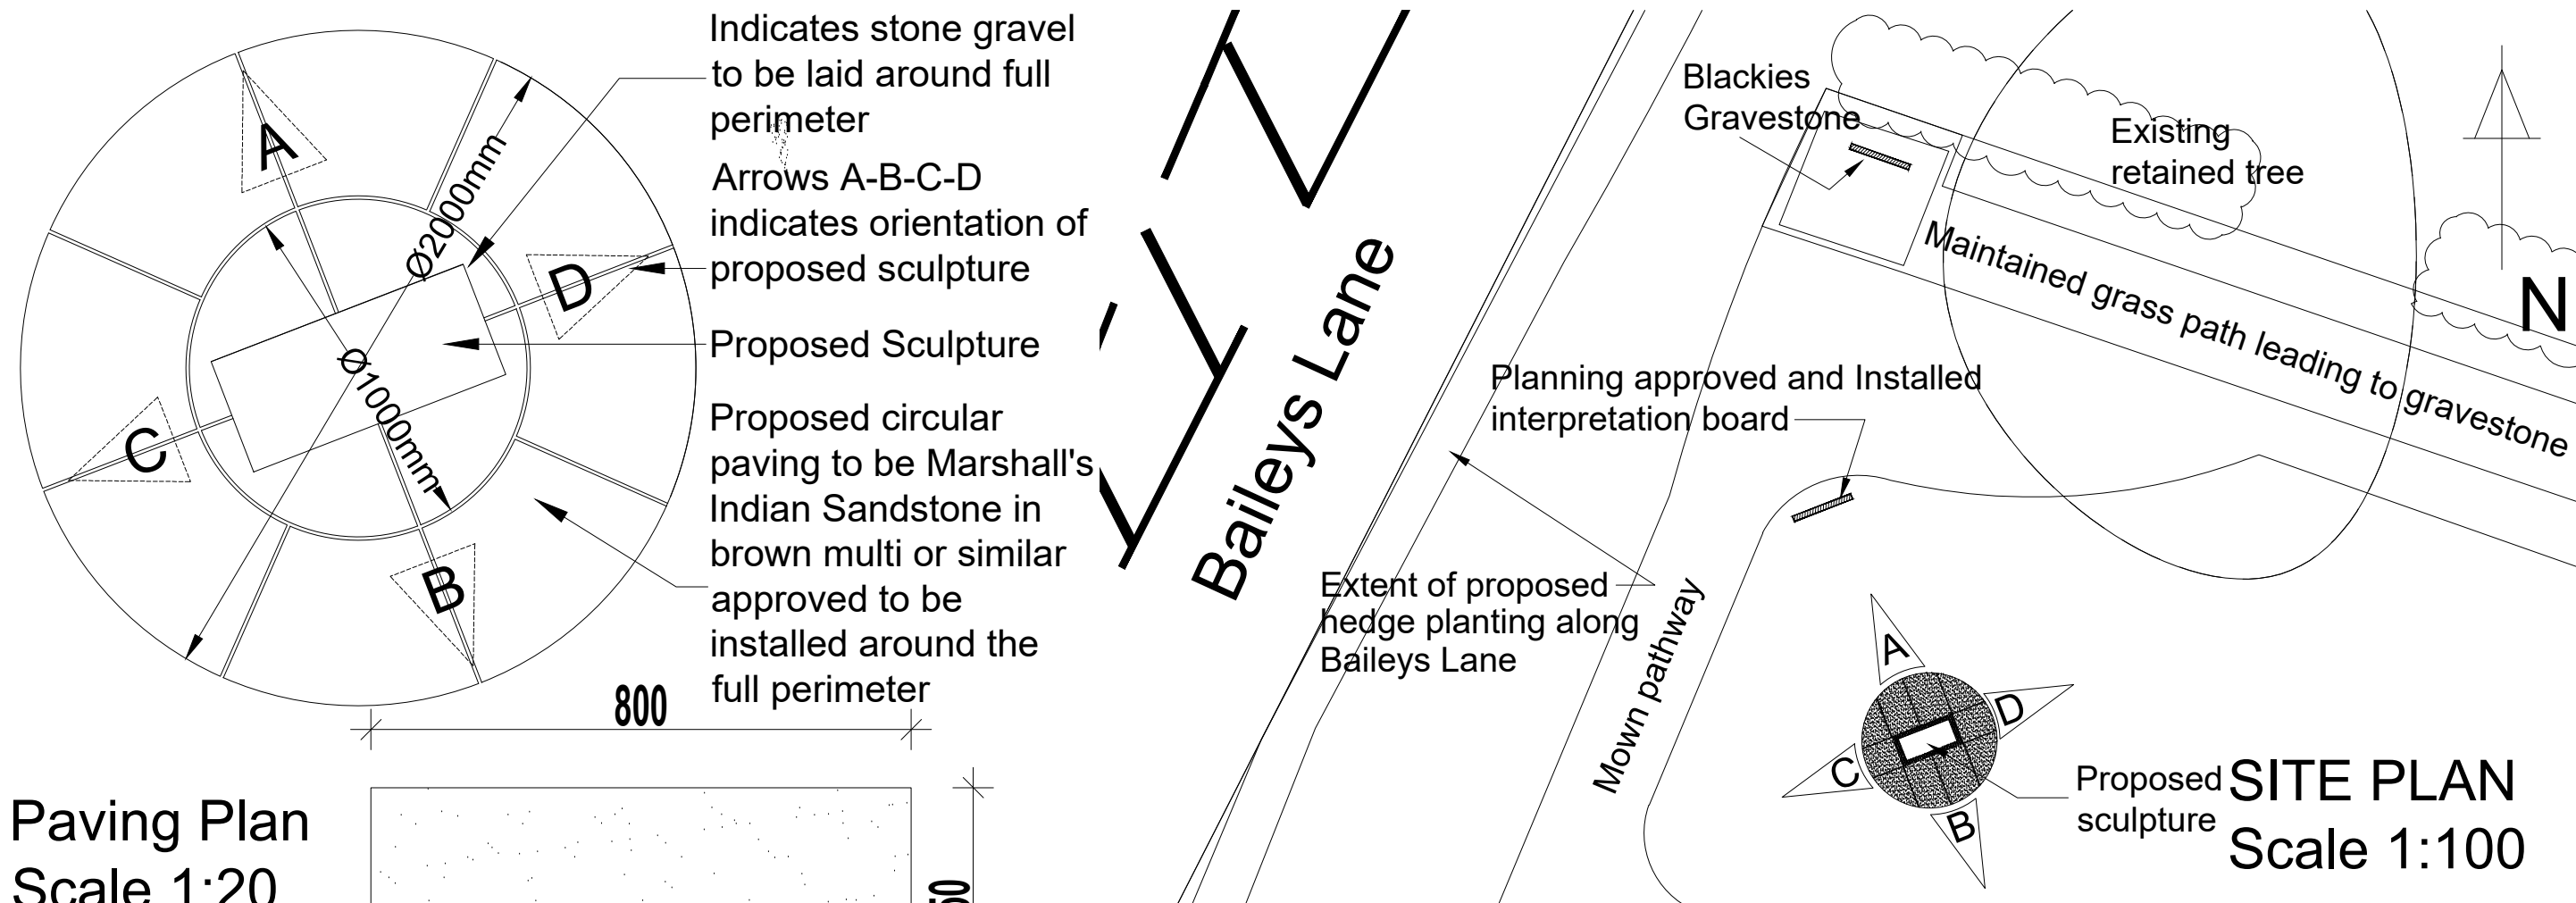


Paving Plan
Scale 1:20


TOP

All carved text written to each side of the sculpture to be positioned centrally and to be approx. 70mm-80mm high


SITE PLAN
Scale 1:100

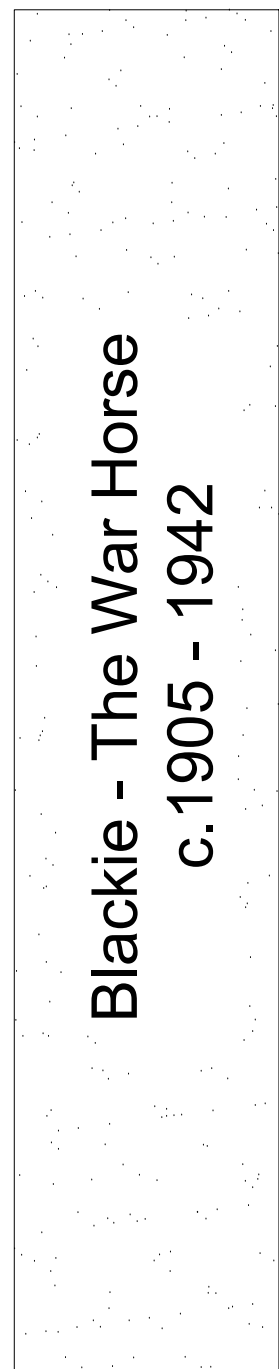


Elevation
View D
Scale 1:10

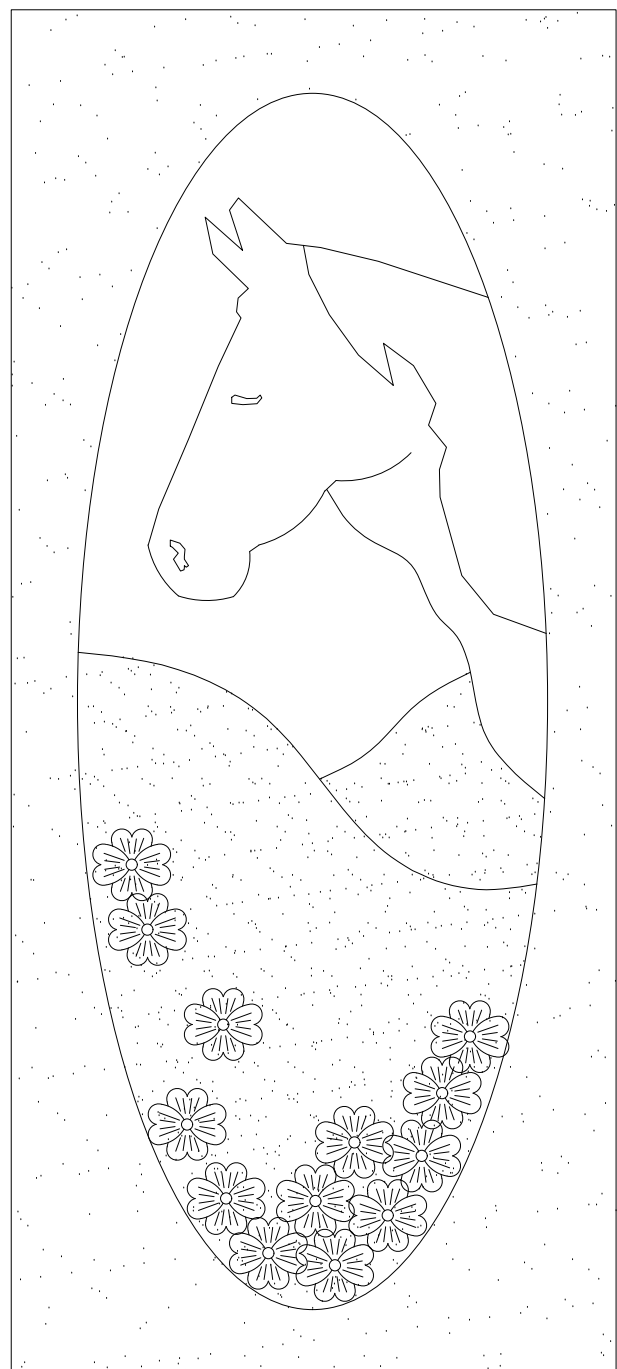


Elevation
View A

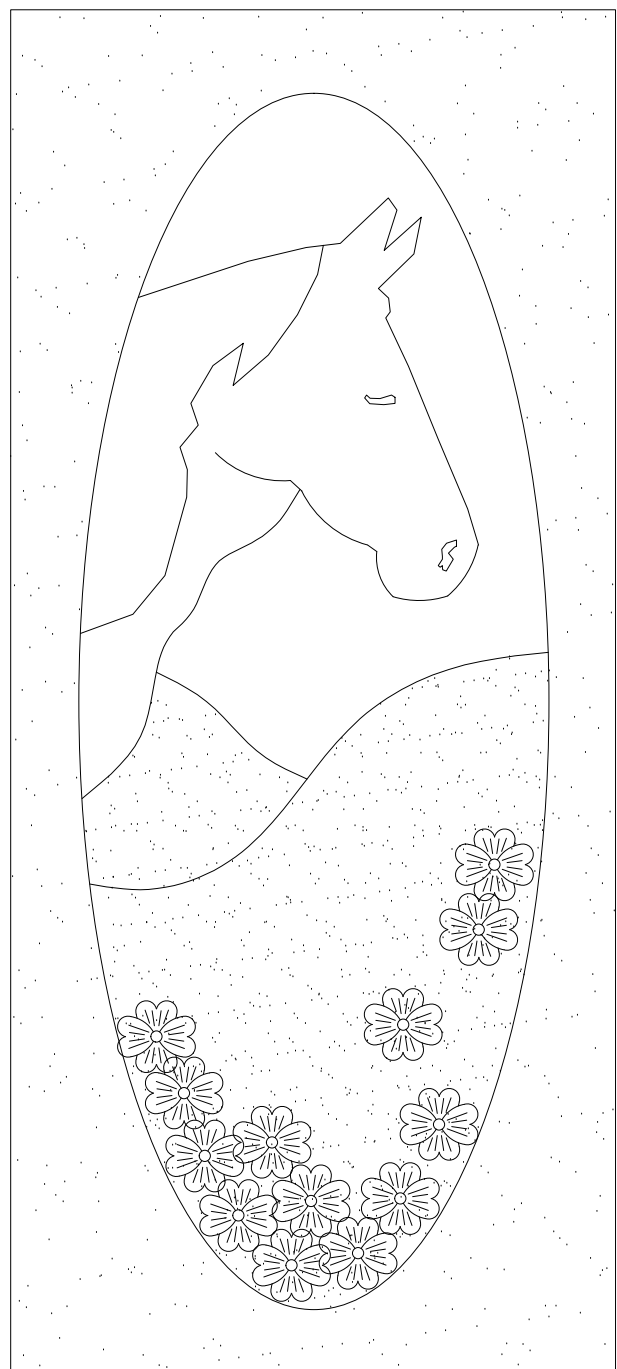

Elevation
View B

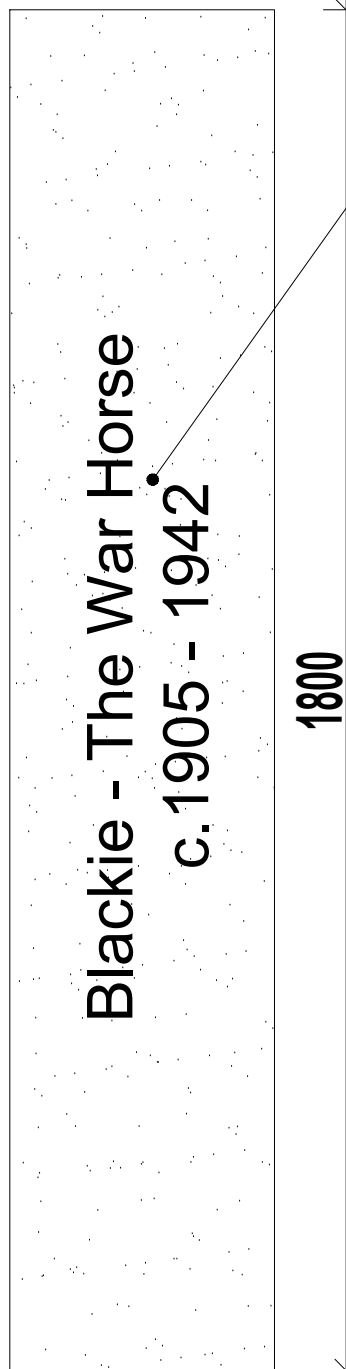

Elevation View C

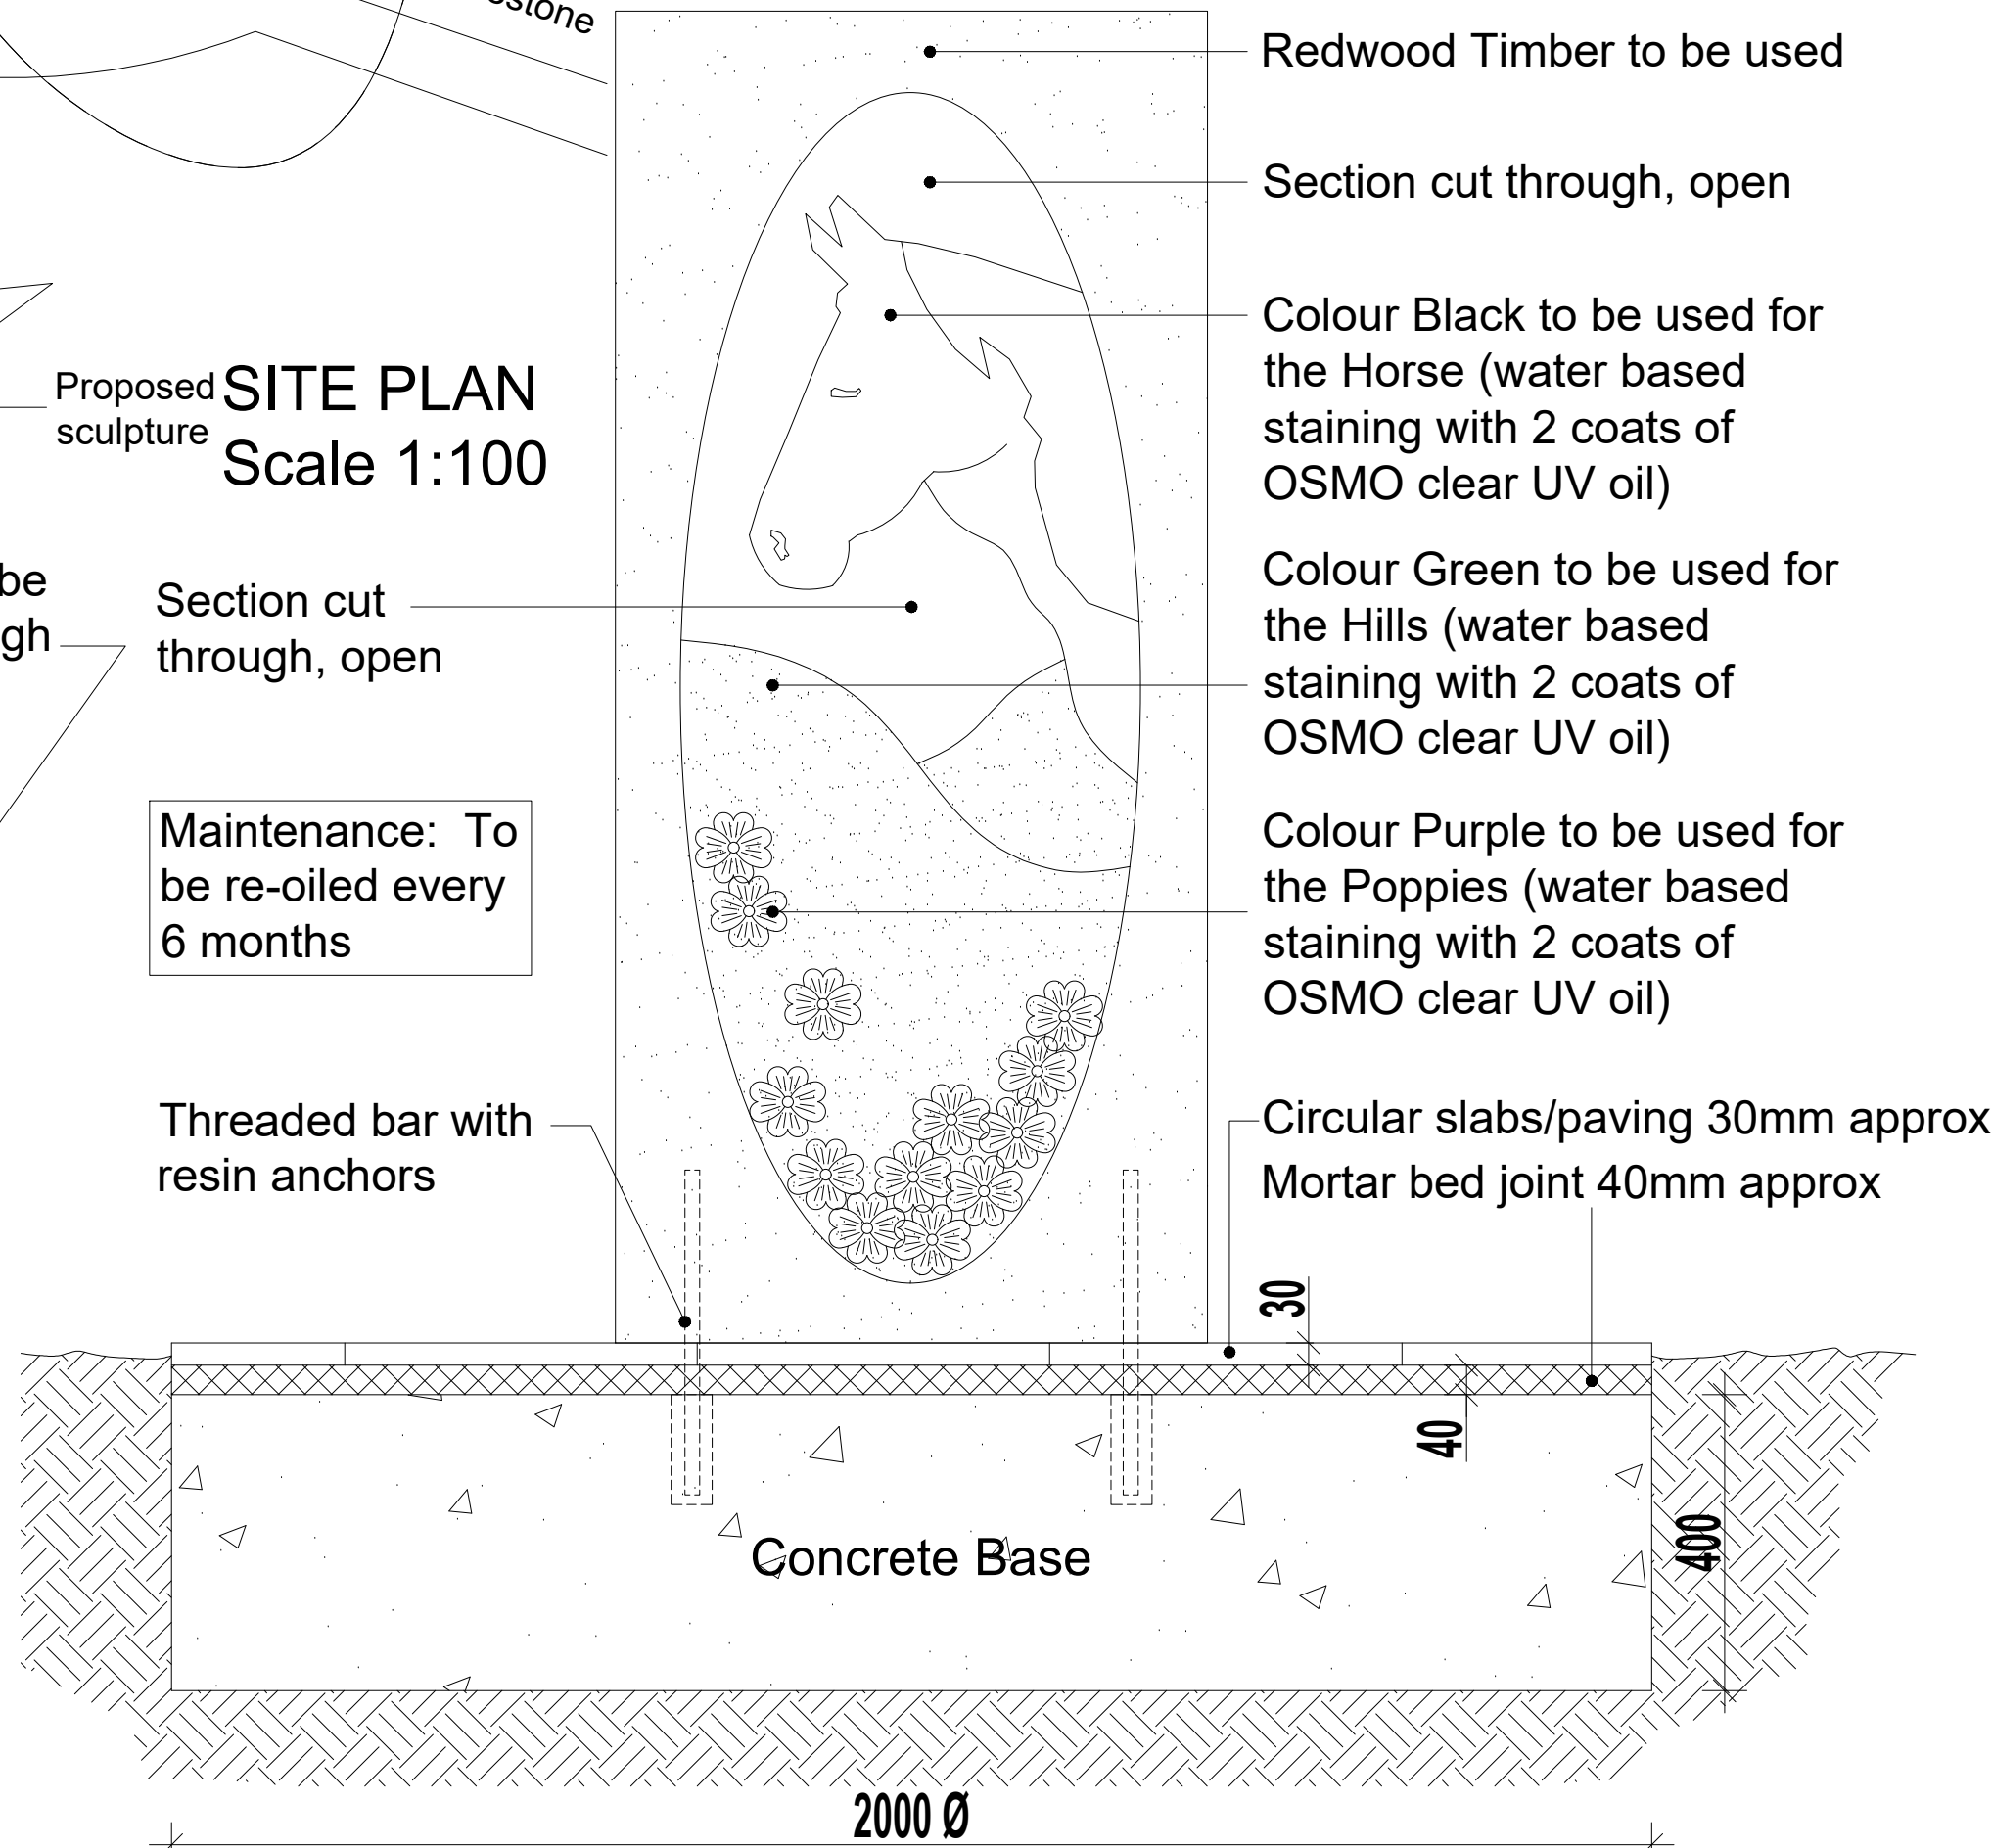

FRONT ELEVATION & SPECIFICATION
Scale 1:10

C	Paving Spec and pattern added.	JL	30.01.24
B	Artwork orientation shown	APM	17.01.24
A	Set out plan added.	JL	24.08.22
Rev.	Description	Drawn	Date

mill

er

homes
Miller Homes Limited - North West Region
103 Dalton Avenue
Birchwood Park
Warrington
WA3 6YF

Telephone 0870 336 4700
www.millerhomes.co.uk

Scale	Drawn By	Checked By	Authorised By
see dwg	APM	JL	JL
	Date 24.10.23	Date 24.10.23	Date 24.10.23
Job No.	Drawing No.	Revision	
	WP-BAW-P-01	C	