



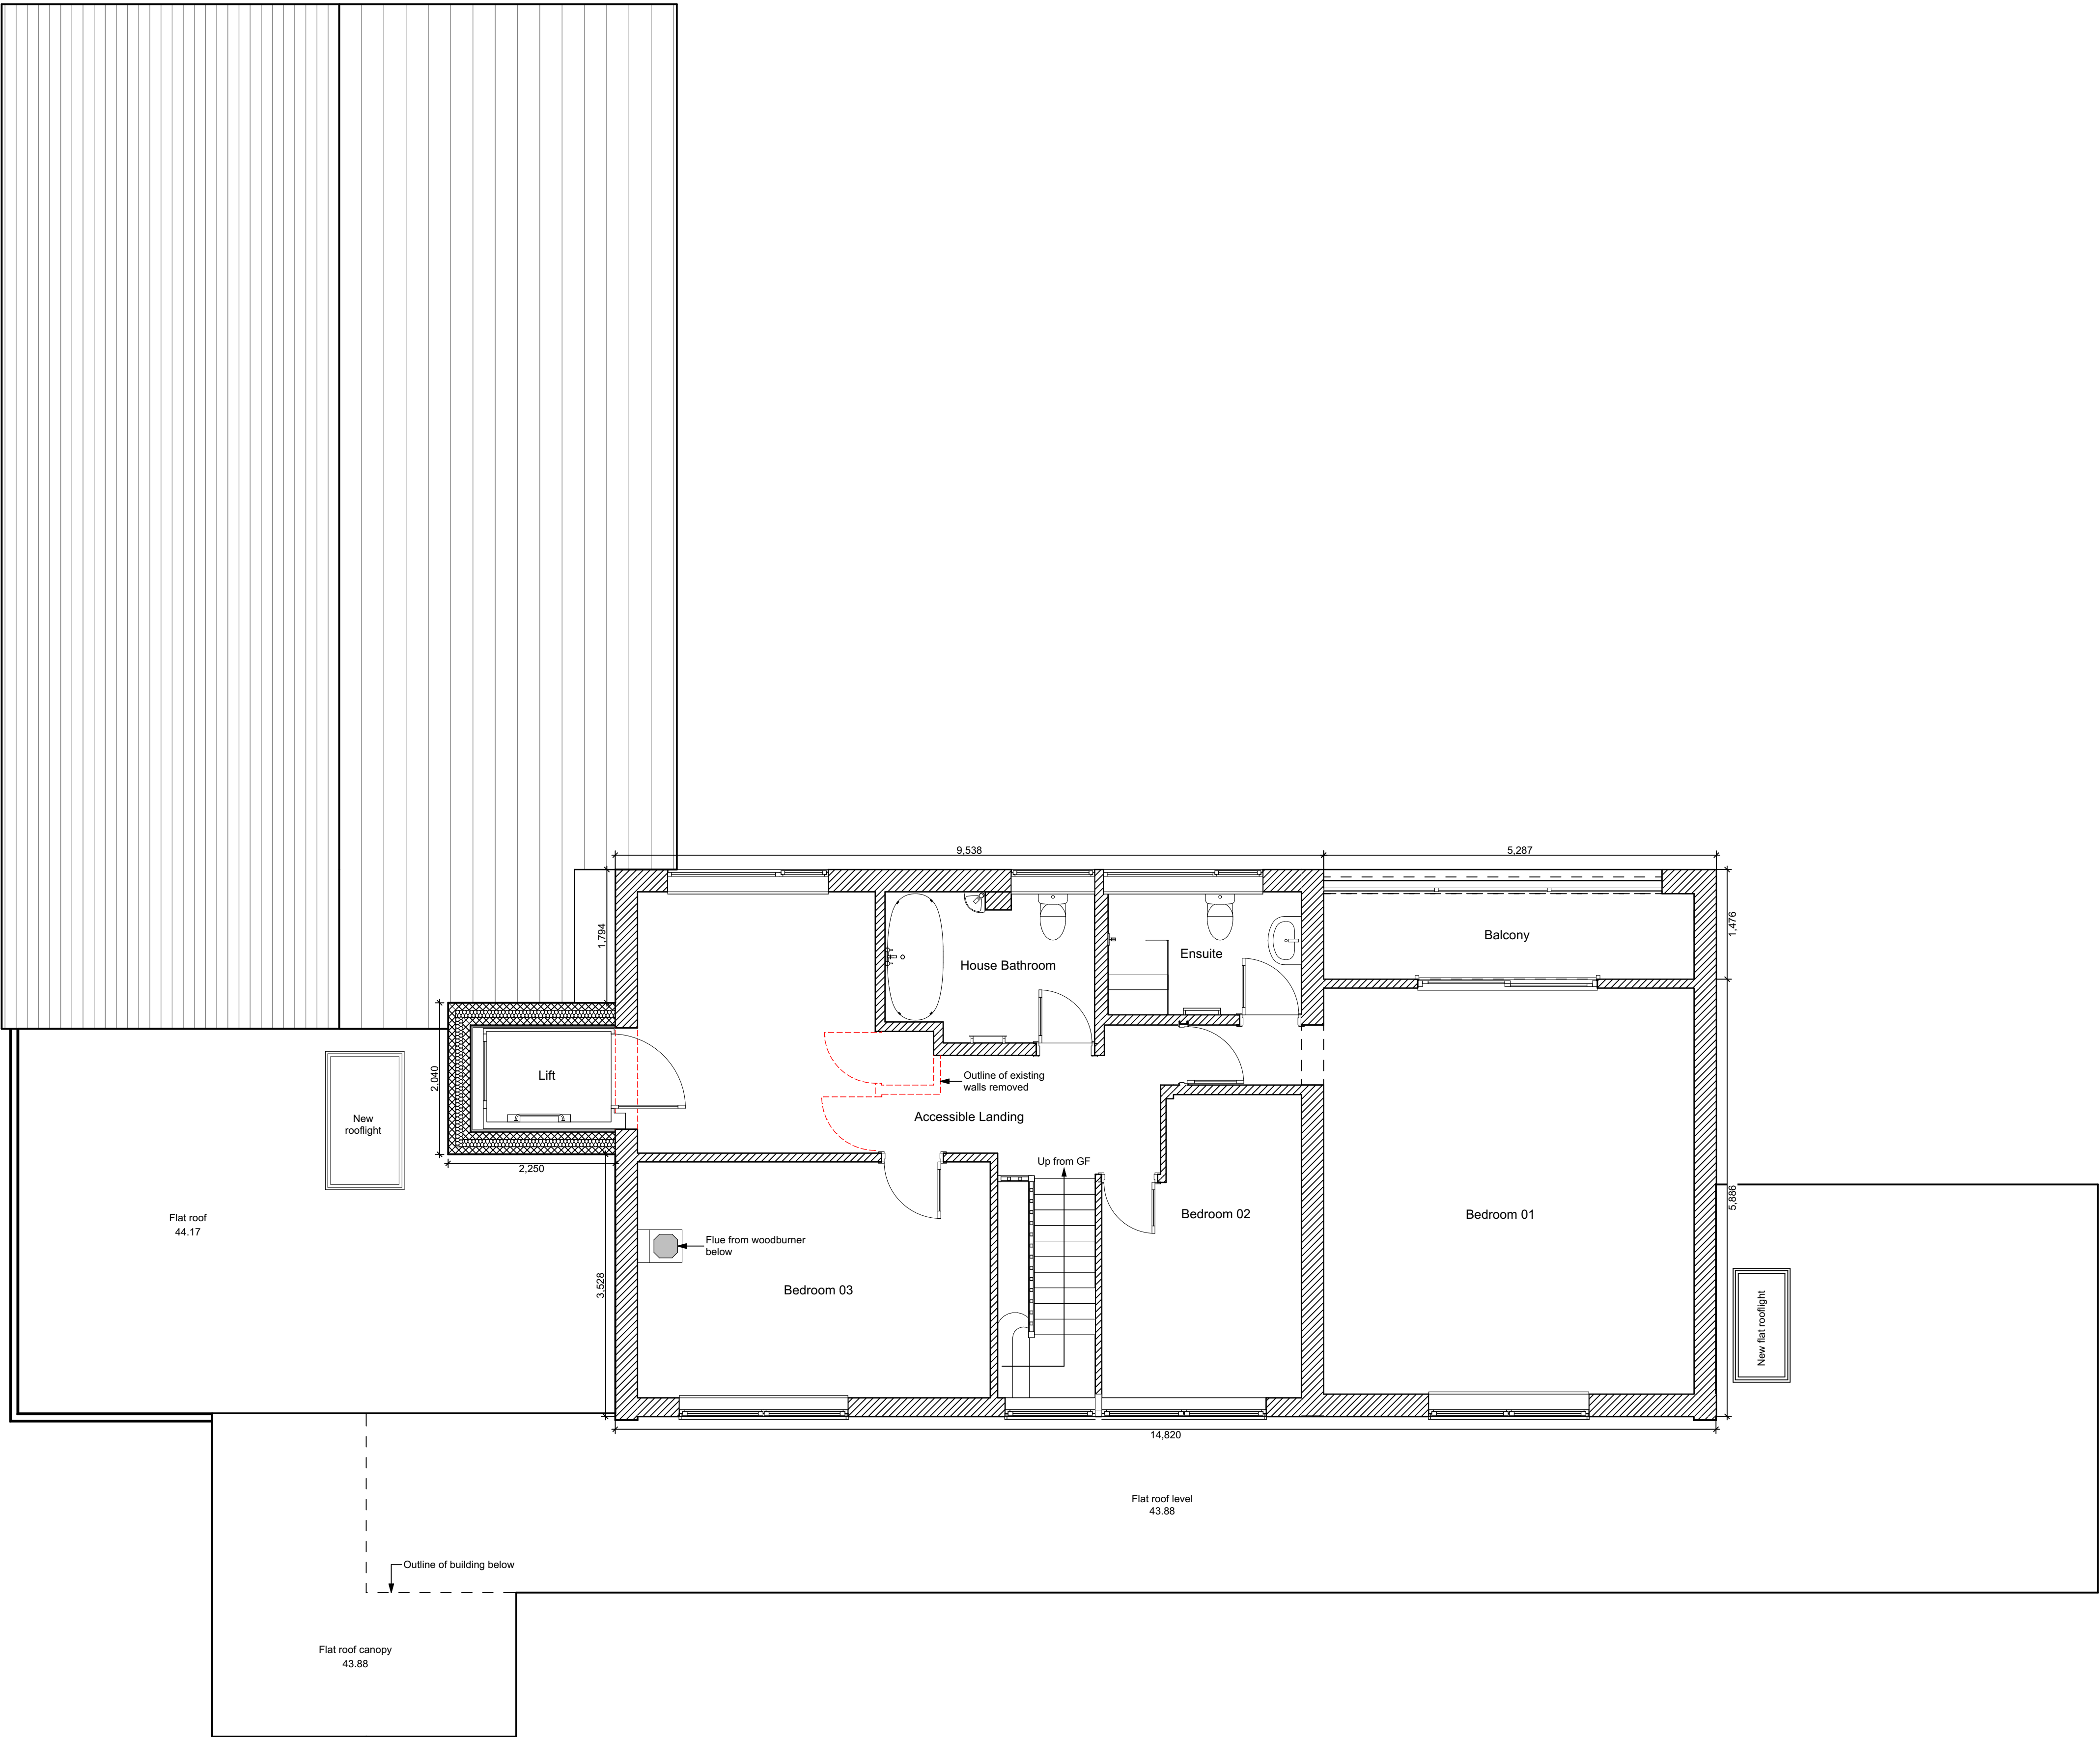

Proposed First Floor Plan 1:50

 

Contractor must verify all dimensions on site before commencing any work or shop drawings. If this drawing exceeds the quantities taken in any way, the building designers are to be informed before the work is initiated. Only figured dimensions to be taken from this drawing. Do not scale off this drawing, except for planning. Drawing based on Ordnance Survey and/or existing record drawings - design & drawing content subject to Site Survey, Structural Survey, Site Investigations, Planning & Statutory Requirements & Approvals. All drainage layouts are schematic & invert levels must be established prior to construction.

16.02.2024 Rev D: The proposed scheme has been redesigned which has included the relocation of the rear extension to the other side of the site. JN
29.01.2024 Rev C: The rear extension's roof pitch has been reduced. JN
07.11.2023 Rev B: The 'do not scale off this drawing' note has been amended as per the planner's request. JN
03.11.2023 Rev A: A scale bar and additional dimensions have been added to the drawings as per the planner's request. JN

Project Status: PLANNING ONLY



4 Rushmead Court, Ossett, WF5 0NZ
tel: 01924 275 594
web: www.transformarchitects.co.uk email: info@transformarchitects.co.uk

Project Address: 97 Tithebarn Road, Prescott, L34 0EY

Client: Ms H Winiarska

Drawing Title: Proposed First Floor Plan A1

Scale: 1:50

Date: 04.10.2023

Drawn By: BS

Drawing Number: T1235 - PL06

Revision: Rev D