

Planting Schedule LL01 - Unit 2

Trees				
Number	Species	Girth	Height	Specification
3 -	Alnus glutinosa		3.0m	Feathered
5 -	Betula pendula	14-16cm		Extra Heavy Standard
8 -	Carpinus betulus	14-16cm		Extra Heavy Standard
2 -	Fagus sylvatica	14-16cm		Extra Heavy Standard
11 -	Prunus avium	14-16cm		Extra Heavy Standard
1 -	Prunus avium 'Flora Plena'	14-16cm		Extra Heavy Standard
8 -	Prunus padus 'Albertyl'	14-16cm		Extra Heavy Standard
5 -	Quercus robur	14-16cm		Extra Heavy Standard
15 -	Tilia cordata 'Green Spire'	14-16cm		Extra Heavy Standard
Total -58 -				

Hedges			
Number	Species	Height	Density
144 -	Griselinia littoralis	Selected to 900mm	5/m
Total -144 -			

Shrubs			
Number	Species	Pot Size	Density
16 -	Perovskia 'Blue Spire'	2L	5/m²
3 -	Rosa 'Bonica'	7L	Counted
5 -	Rosa 'Iceberg'	7L	Counted
144 -	Rosa Rugosa 'Fru Dagmar Hastrup'	5L	4/m²
177 -	Sarcococca hookeriana digyna	5L	4/m²
Total -405 -			

Herbaceous				
Number	Species	Pot Size	Specification	Density
95 -	Aster frikartii 'Monch'	1L		8/m²
187 -	Bergenia 'Purpurea'	2L		8/m²
131 -	Euphorbia amy. robbiae	1L		8/m²
825 -	Geranium mac. 'Czakor'	1L		8/m²
232 -	Nepeta 'Six Hills Giant'	2L		5/m²
145 -	Rudbeckia 'Goldsturm'	1L		8/m²
Total -1615 -				

Woodland Mix				
Number	Species	Height	Specification	Density
19 -	Acer campestre	450-600mm	Locate to edges	2Ctr 10%
38 -	Betula pendula	600-900mm	Distribute throughout	2Ctr 20%
47 -	Corylus avellana	450-600mm	Distribute throughout	2Ctr 25%
10 -	Crataegus monogyna	600-900mm	Distribute throughout	2Ctr 5%
19 -	Ilex aquifolium	300-400mm	Distribute throughout; pot grown	2Ctr 10%
10 -	Pinus nigra Austriaca	300-400mm	Distribute throughout	2Ctr 5%
38 -	Quercus robur	600-900mm	Distribute throughout	2Ctr 20%
10 -	Tilia cordata	450-600mm	Distribute throughout	2Ctr 5%
Total -191 -				

Woodland Shrub Mix				
Number	Species	Height	Specification	Density
71 -	Corylus avellana	450-600mm		1.5Ctr 40%
18 -	Crataegus monogyna	600-900mm		1.5Ctr 10%
18 -	Ilex aquifolium	300-400mm	pot grown	1.5Ctr 10%
9 -	Malus sylvestris	600-900mm		1.5Ctr 5%
18 -	Prunus spinosa	600-900mm	Locate to edges	1.5Ctr 10%
9 -	Rosa canina	600-900mm	Locate to edges	1.5Ctr 5%
9 -	Sorbus aucuparia	600-900mm		1.5Ctr 5%
27 -	Viburnum opulus	600-900mm	Locate to edges	1.5Ctr 15%
Total -179 -				

Native Hedge				
Number	Species	Height	Specification	Density
1004 -	Crataegus monogyna	600-900mm	All in 600mm perforated 'Tuley' tubes	5/m 80%
252 -	Ilex aquifolium	300-450mm	All in 600mm perforated 'Tuley' tubes. Plant at 1m centres along hedge	5/m 20%
Total -1256 -				

Woodland areas mulched with 450mm radius circle and under sown with wildflower seed.
Woodland shrub areas to be mulched overall.
All in 600mm perforated 'Tuley' tubes.

See drawing SF 3422 LL02 for Specification notes.

Bird & Bat Boxes

to be located as directed by the landscape architect

Schwegler 1B Hole Nest Box




Schwegler 1SP Sparrow Terrace





Schwegler 2F Universal Bat Box



Schwegler No. 10 Swallow Nest

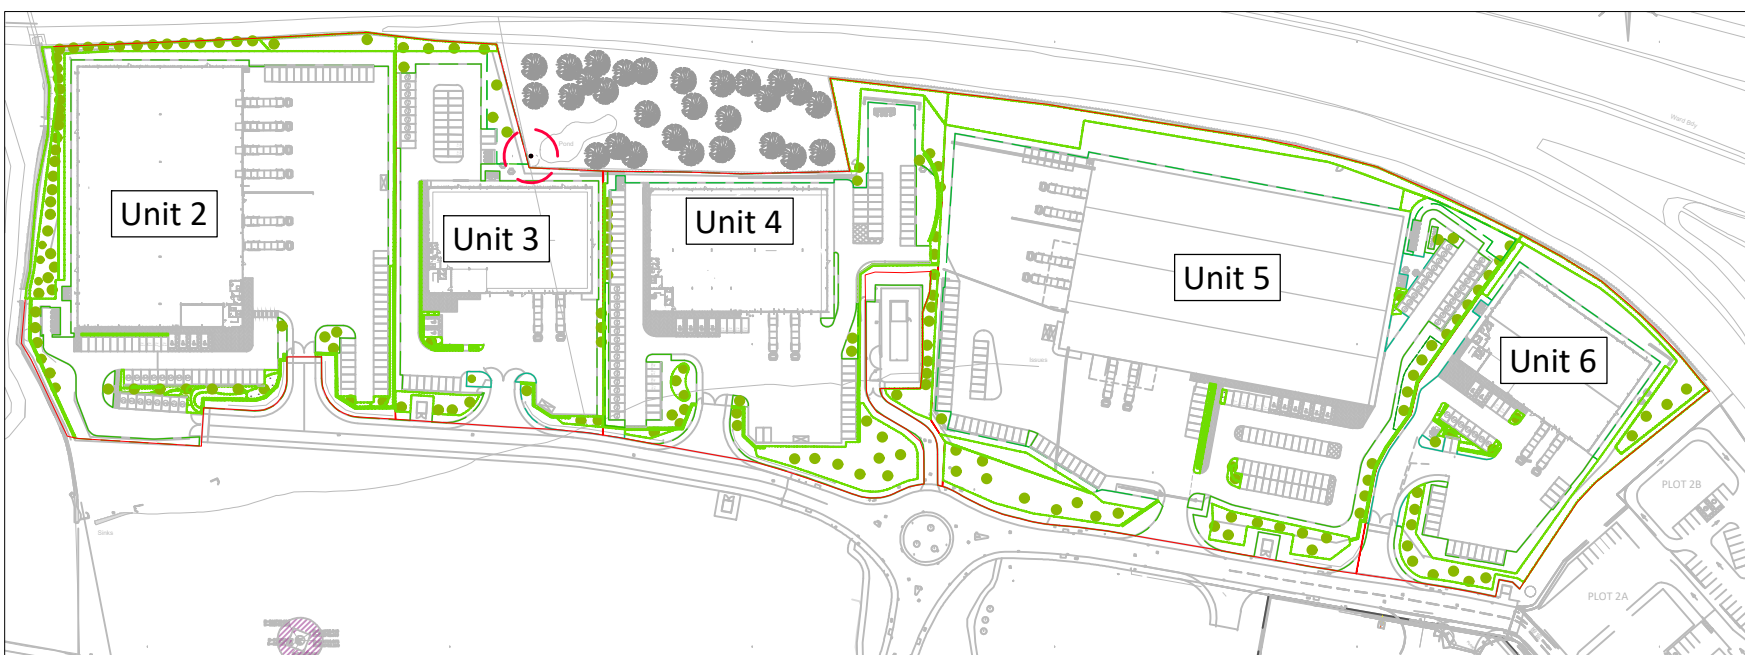

Site Plan

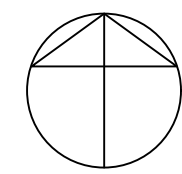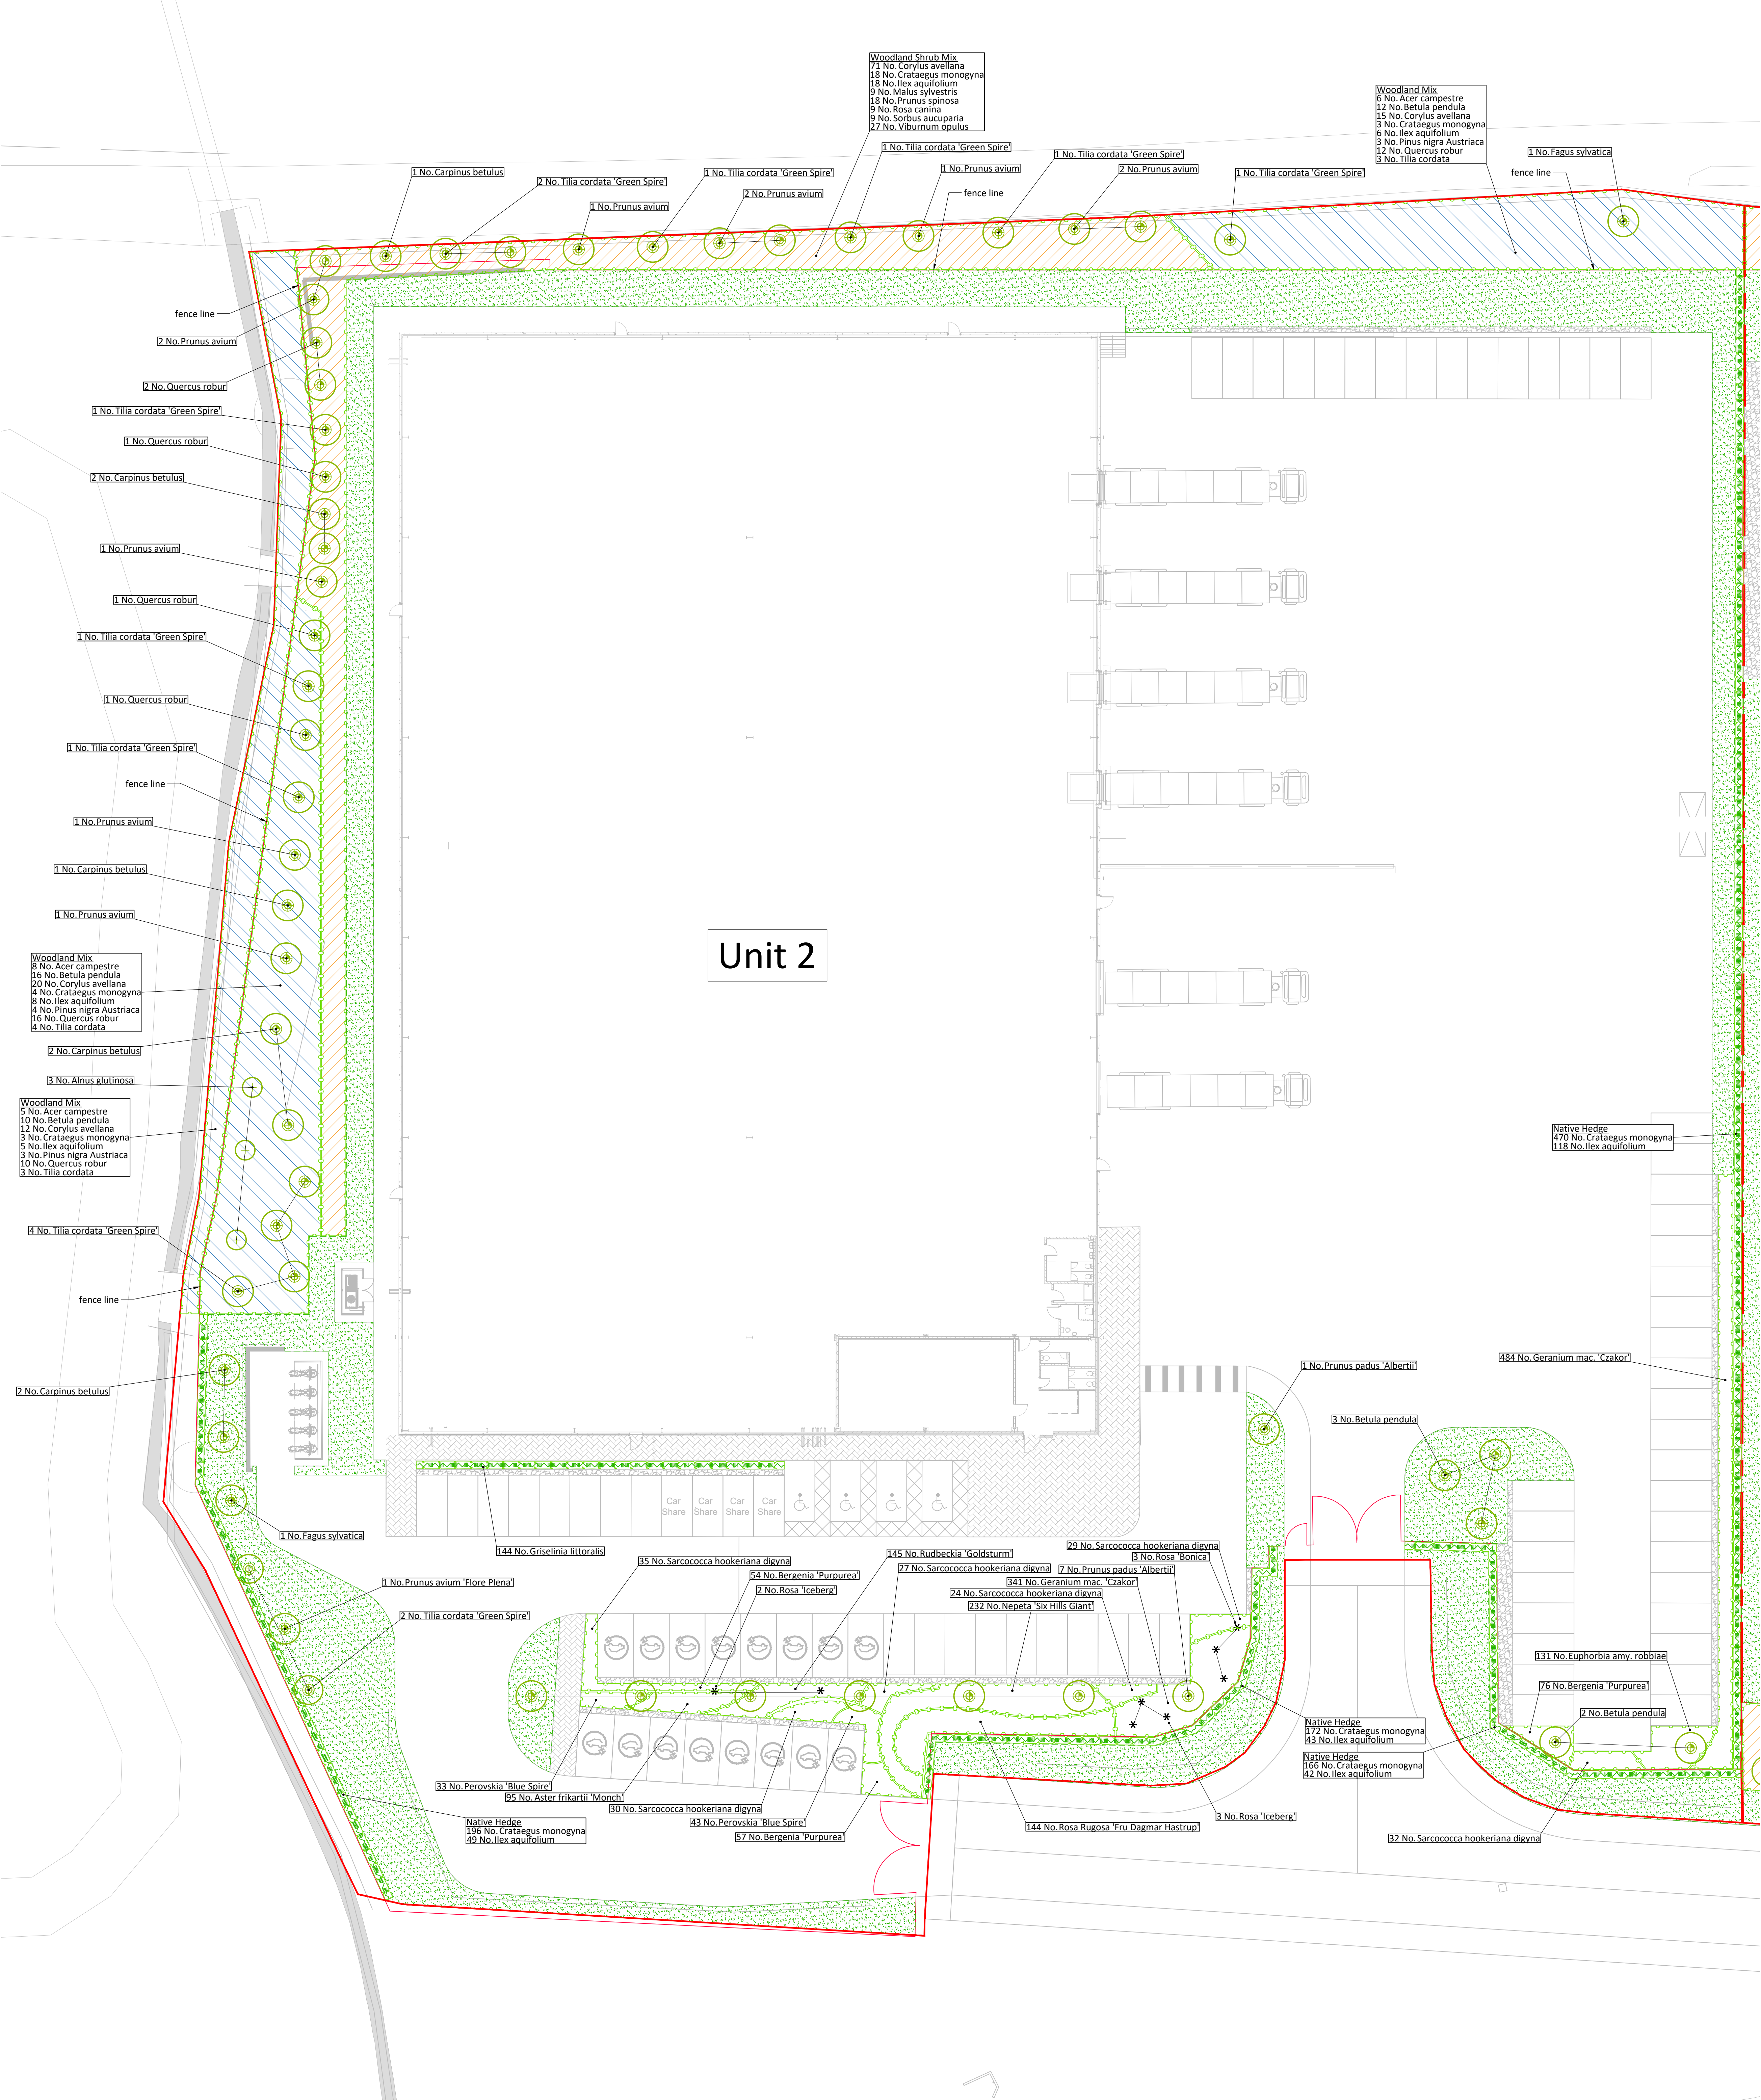

DESIGN RISK: PROJECT-SPECIFIC SIGNIFICANT RISKS

#	Hazard/Risk	Mitigation/ Residual Risk
1	-	-
2	-	-
3	-	-
4	-	-
5	-	-

KEY

- Low maintenance grass mix
- Turf
- Ornamental bed planting
- Woodland mix
- Woodland shrub mix
- Proposed hedge
- Wildflower seed mix
- Wildflower turf
- Spot planting
- Proposed tree feathered
- Proposed tree heavy standard 12-14cm girth
- Proposed tree extra heavy standard 14-16cm girth
- Proposed tree extra heavy standard 16-18cm girth
- Gravel
- Site boundary
- Unit area demarcation

FOR INFORMATION

D	17.11.23	Amendments to planting along western boundary	MSI	MS
C	13.11.23	Further amendments with new base plan	MSI	MS
B	24.10.23	Amended following comments from planning officer	MSI	MS
A	15.06.23	Various amendments to suit updated base plan	MSI	-

Rev.	Date	Comments	Drawn	Chkd
------	------	----------	-------	------

SMEEDEN FOREMAN
Landscape Architecture • Ecology • Arboriculture
Smeeden Foreman Limited, 100 Moor Lane, Sutton, Leicestershire, North Yorkshire, LE15 9JH
www.smeedenforeman.co.uk tel: 01533 863 369

Project
Earlsfield Park

Title
Landscape Proposals - Unit 2

Project No. SF 3422 Drawing No. LL01 Rev. D

Scale 1:200 @ A0 Date 07.06.2023
Drawn by MSI Checked by MS

The details shown on this drawing are confidential and the drawing is the exclusive property of Smeeden Foreman Limited. Copyright reserved. No use, copy or disclosure of the drawing may be made without our permission and is to be returned to Smeeden Foreman Limited when requested.

Smeeden Foreman Limited takes no responsibility for the use of this drawing for any purpose other than that for which it was intended. This drawing must be read in conjunction with all other related drawings and documentation.

All dimensions are in millimetres unless stated otherwise. All dimensions should be verified on site prior to commencement of works.

Do not scale from this drawing.
All works including materials must be in accordance with British Standards, EC Standards, Health & Safety at work act & all other relevant regulations & Byelaws. All products to be used in accordance with the manufacturer's recommendations.

Smeeden Foreman Limited has not checked or verified, and shall therefore not be liable for any inaccuracies which may be attributable to any information provided by third parties that may have been utilized within this drawing.

Any discrepancies should be brought to the attention of Smeeden Foreman Limited.

The locations of above and below ground utilities equipment, if shown, have been reproduced from plans supplied to Smeeden Foreman Limited by third parties. Although our files have been checked when duplicating this information, these locations are approximate only. It is the client's or its appointed agent's responsibility to accurately locate any utilities equipment on site. No responsibility is accepted prior to carrying out any mechanical excavation or other relevant operations.