




Timber post with metal rail fence.



2.4m V guard , Colour Green - Typical fencing elevation .

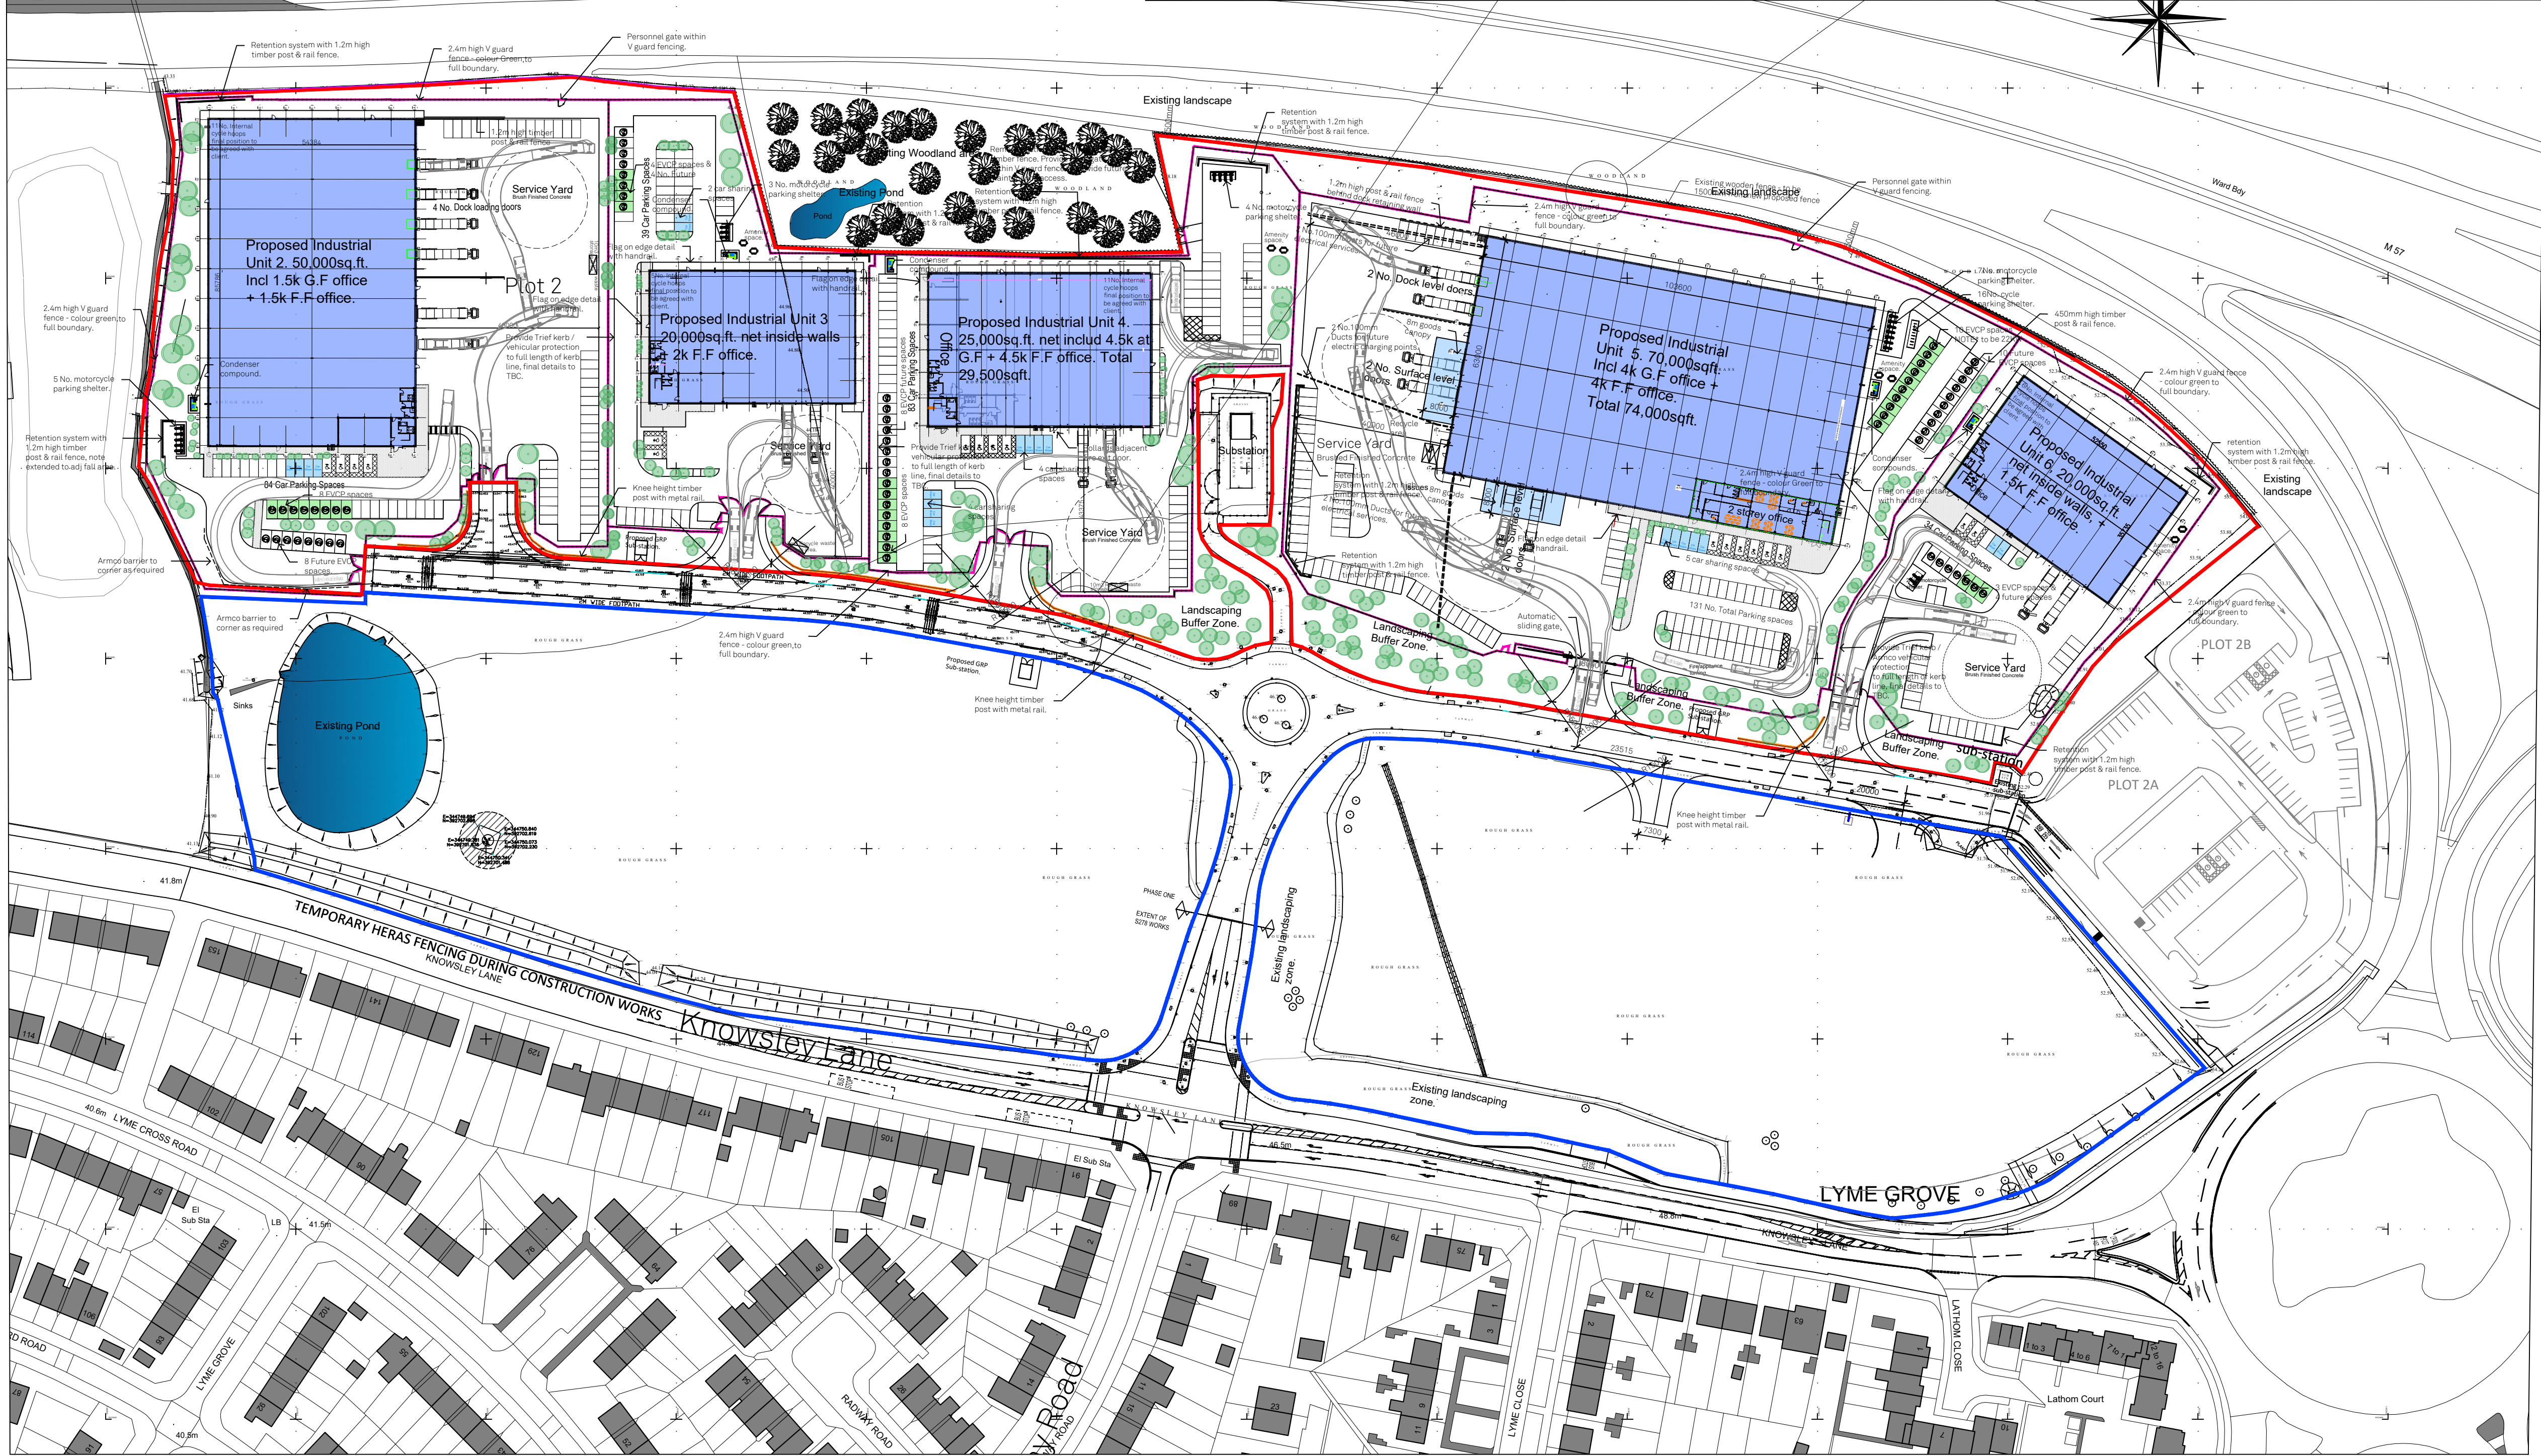

Site plan
Scale : 1:1000 @ A1

COPYRIGHT RESERVED

Notes

- 2.4m high V guard fencing colour - Green.
- 450m high Knee high timber post & rail fence.

Revisions

Rev	Date	Description
Rev A	16.6.23	Updated with latest site layout plan.
Rev B	7.9.23	Stray note removed and fence line to motorway boundary moved slightly 'in-board' from existing timber fence.
Rev C	7.9.23	Boundary fence adjacent motorway moved to line of tree protection fence, ie 2.5m from existing timber fence.
Rev D	27.9.23	Revised fence to post & metal rail to suit planning dept comments.
Rev E	9.11.23	VGuard fence line revised adjacent M57 following discussions with Knowsley Council.
Rev F	20.11.23	Maintenance gate to existing woodland area increased to 3.5m wide and additional gate added adjacent unit 2, following comments from Knowsley Council.

BUILDING MANAGEMENT SERVICES LTD

Huddersfield Road
Elland, West Yorkshire
HX5 9BW
TELEPHONE : ELLAND (01422) 371616
FAX No : (01422) 376717
email : mail@bmselland.com

**Building
Management
Services**

Client



Commercial Development Projects Limited

Project

Proposed mixed use site,
Knowsley Lane,
Earlsfield.

Sheet

Proposed Fencing drawing

Drawn	DRH	Date	June 23
Scale	1:1000 @ A1		
Status	Planning		
Drawing No.	M3167-106	Revision	Rev F