

Rev	Date	Description
A	20.11.23	Tag added for composite panels adjacent loading dock doors.

Huddersfield Road
Elland, West Yorkshire
HX5 9BW
TELEPHONE : ELLAND (01422) 371616
FAX No : (01422) 376717
email : mail@bmselland.com


Building Management Services

Client
CDP Limited


Project
Industrial Development,
Earlsfield Park,
Knowsley Lane,
Knowsley

Sheet
Unit 5 - External Finishes

Drawn	JT	Date	NOV 23
Scale	1 : 200		
Status	Tender		
Drawing No.	-M3167-(5)-201		
Revision	REV A		

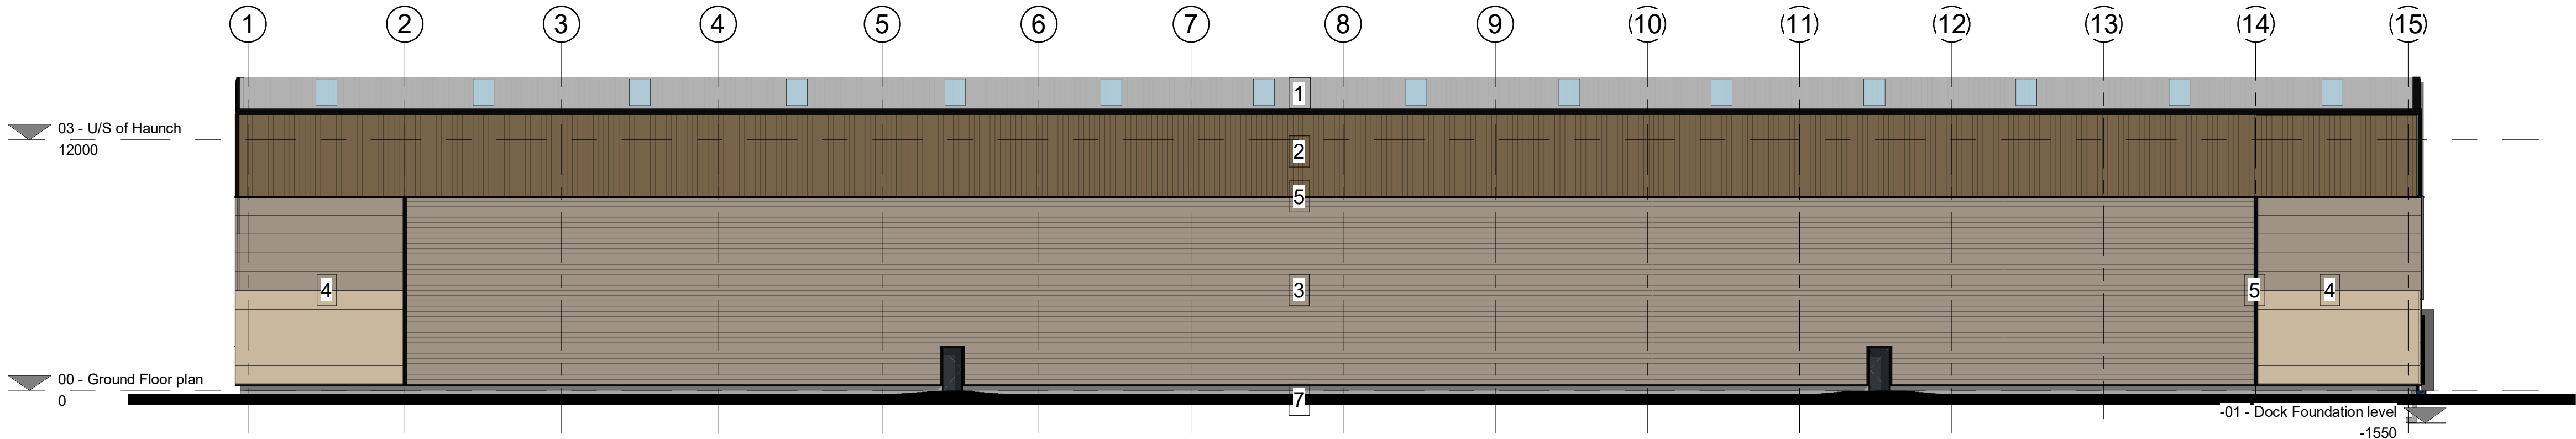


1 North Elevation Finishes
1 : 200

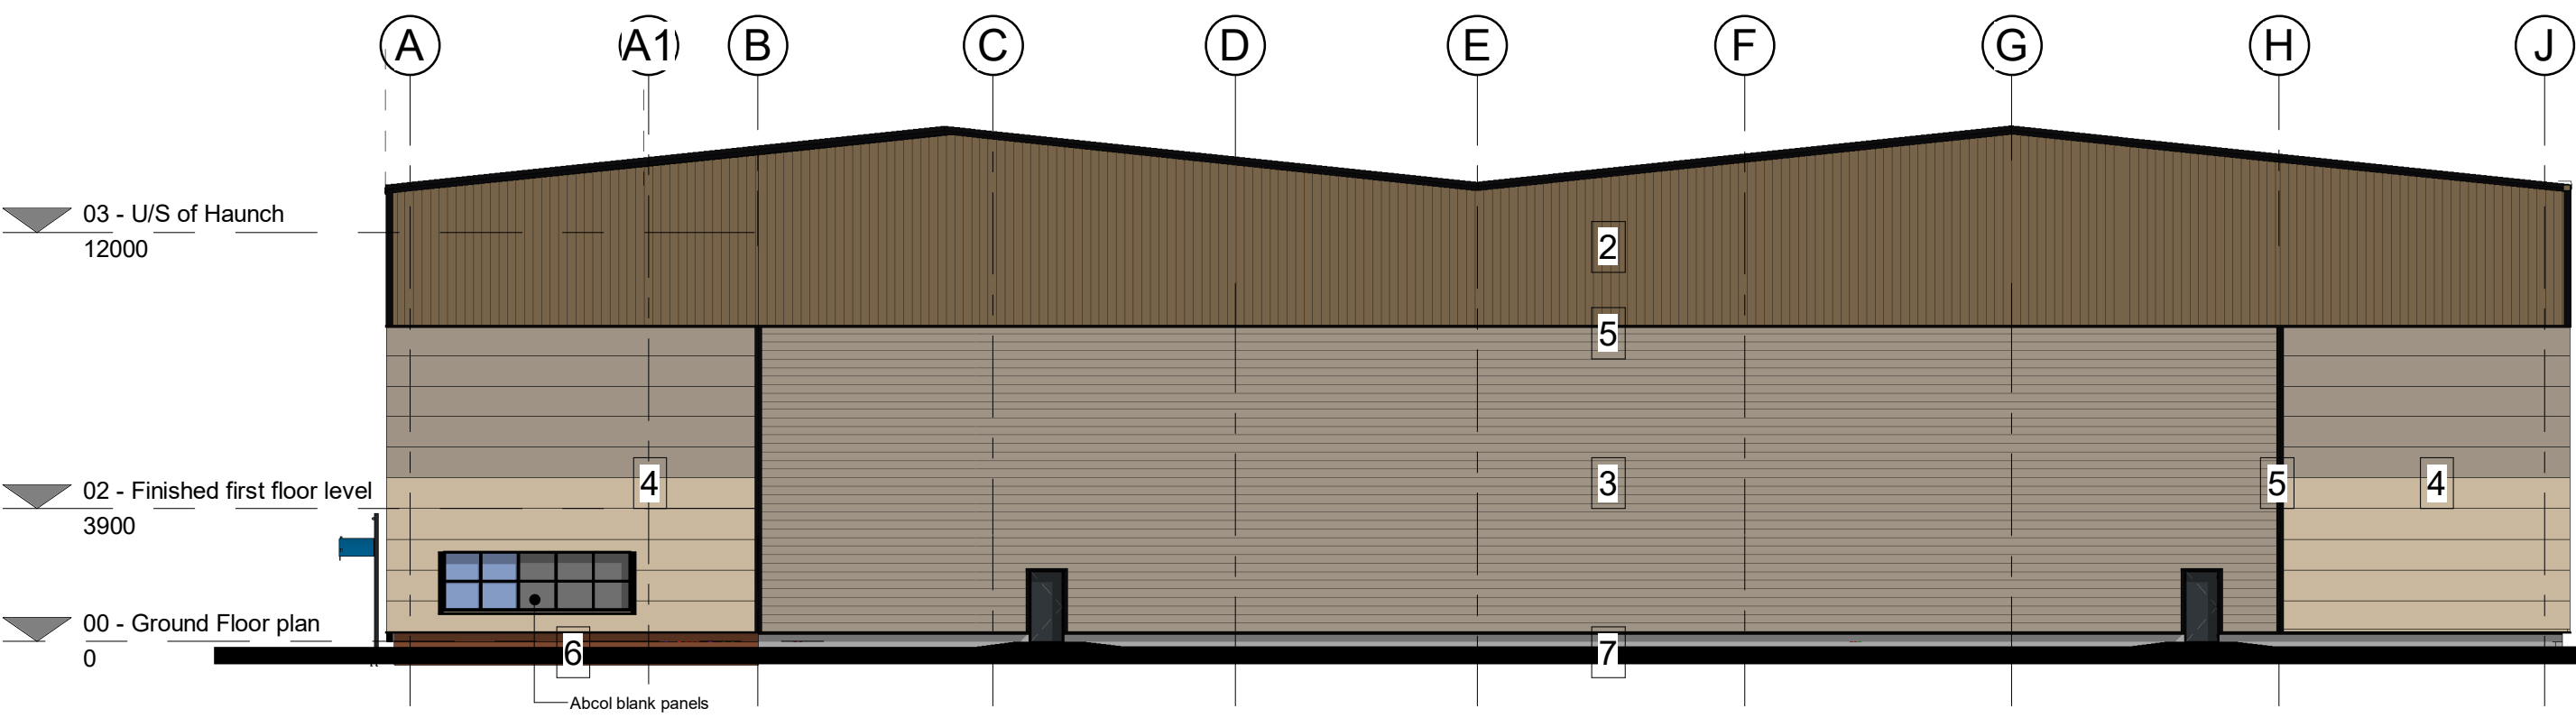

2 East Elevation Finishes
1 : 200

- External Materials:
- Roof: Kingspan KS1000RW composite system - Colour:- Goosewing Grey BS 10a05, Rooflights:- 10% to warehouse area (Currently shown indicative).
 - Walls:- Vertical cladding - Twin skin system covered with profiled trapezoidal galvanised steel cladding, HPS200 Ultra from Tata Steel colour:- Svelte Grey RAL 080 50 20
 - Walls:- Horizontal cladding - Twin skin system covered with profiled trapezoidal galvanised steel cladding, HPS200 Ultra from Tata Steel Colour:- Mushroom RAL 080 70 10
 - Composite corner feature panels:- Kingspan KS1000MR - Micro - rib composite panels laid horizontally in various length, XL Forte finish, colour:- Cream RAL 1015, Mushroom RAL 080 70 10
Office corner panels:- Kingspan KS1000MR - Micro - rib composite panels laid horizontally, XL Forte finish, colour:- Cream RAL 1015, Mushroom RAL 080 70 10
 - All flashing to be contrasting black RAL 9005
Doors / windows / Curtain walling - Polyester power coated frames, colour:- RAL 7022. Solar reflective glazing
Fire exit doors, steel door sets, colour:- RAL 7022
Level entry & dock doors, prefinished colour:- RAL 7022
Office brickwork to be Ibstock red brick, Reference Bristol red
 - Low level walls, retaining walls & walls to loading dock - Pre cast concrete.
- Colours & finishes to be agreed with Local Authority

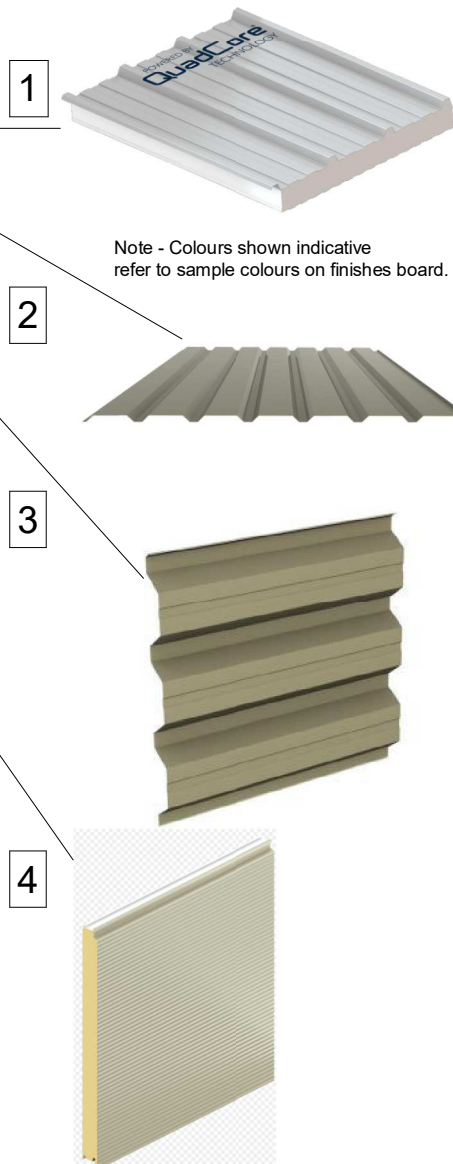


Note - Colours shown indicative refer to sample colours on finishes board.

Note - Colours shown indicative showing profile, for colours read in conjunction with sample colours on finishes board.



3 South Elevation Finishes
1 : 200

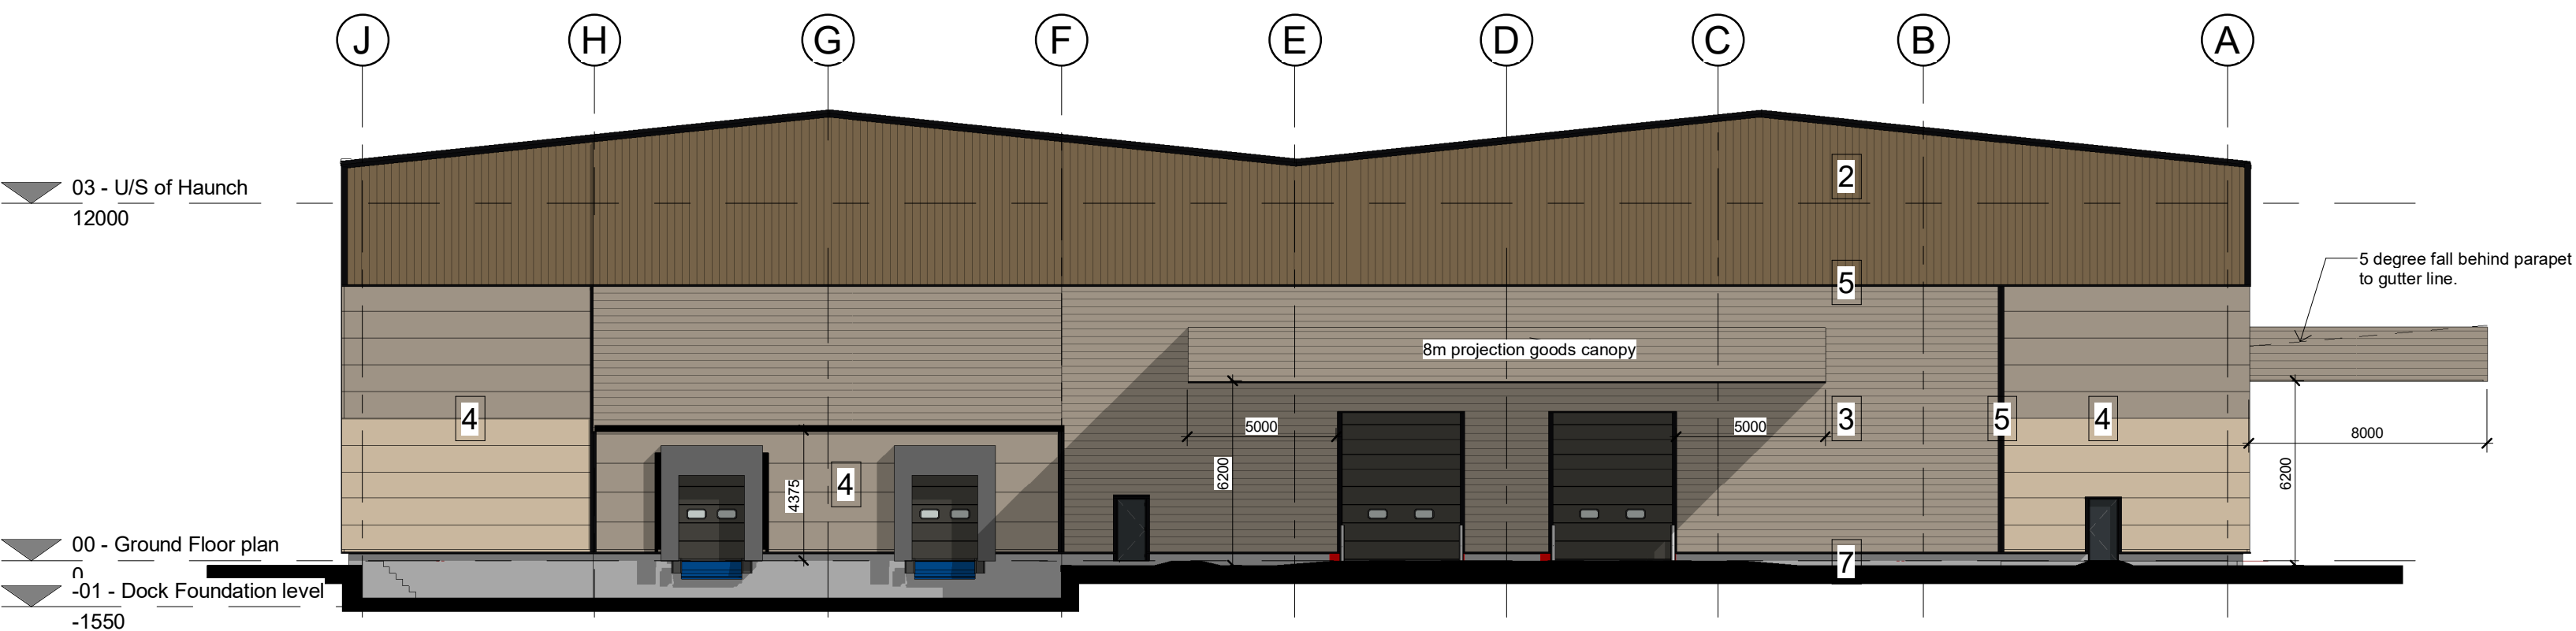

4 West Elevation Finishes
1 : 200



Photo showing typical entrance canopy detail colour - Black.