




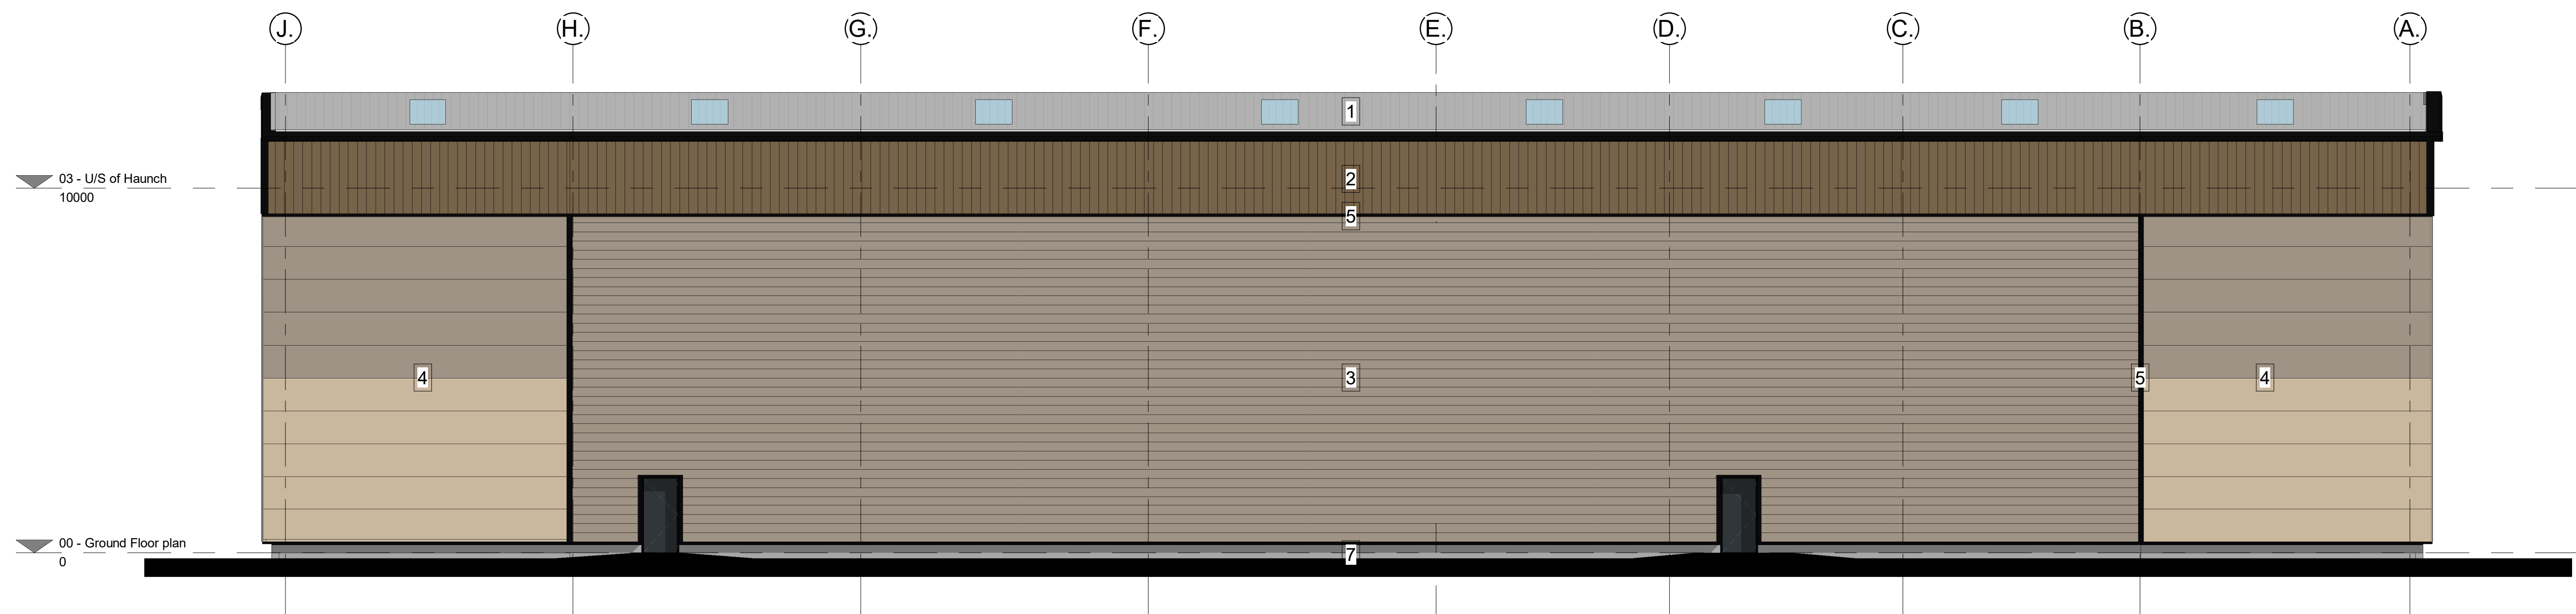


1 North Elevation Finishes
1 : 100

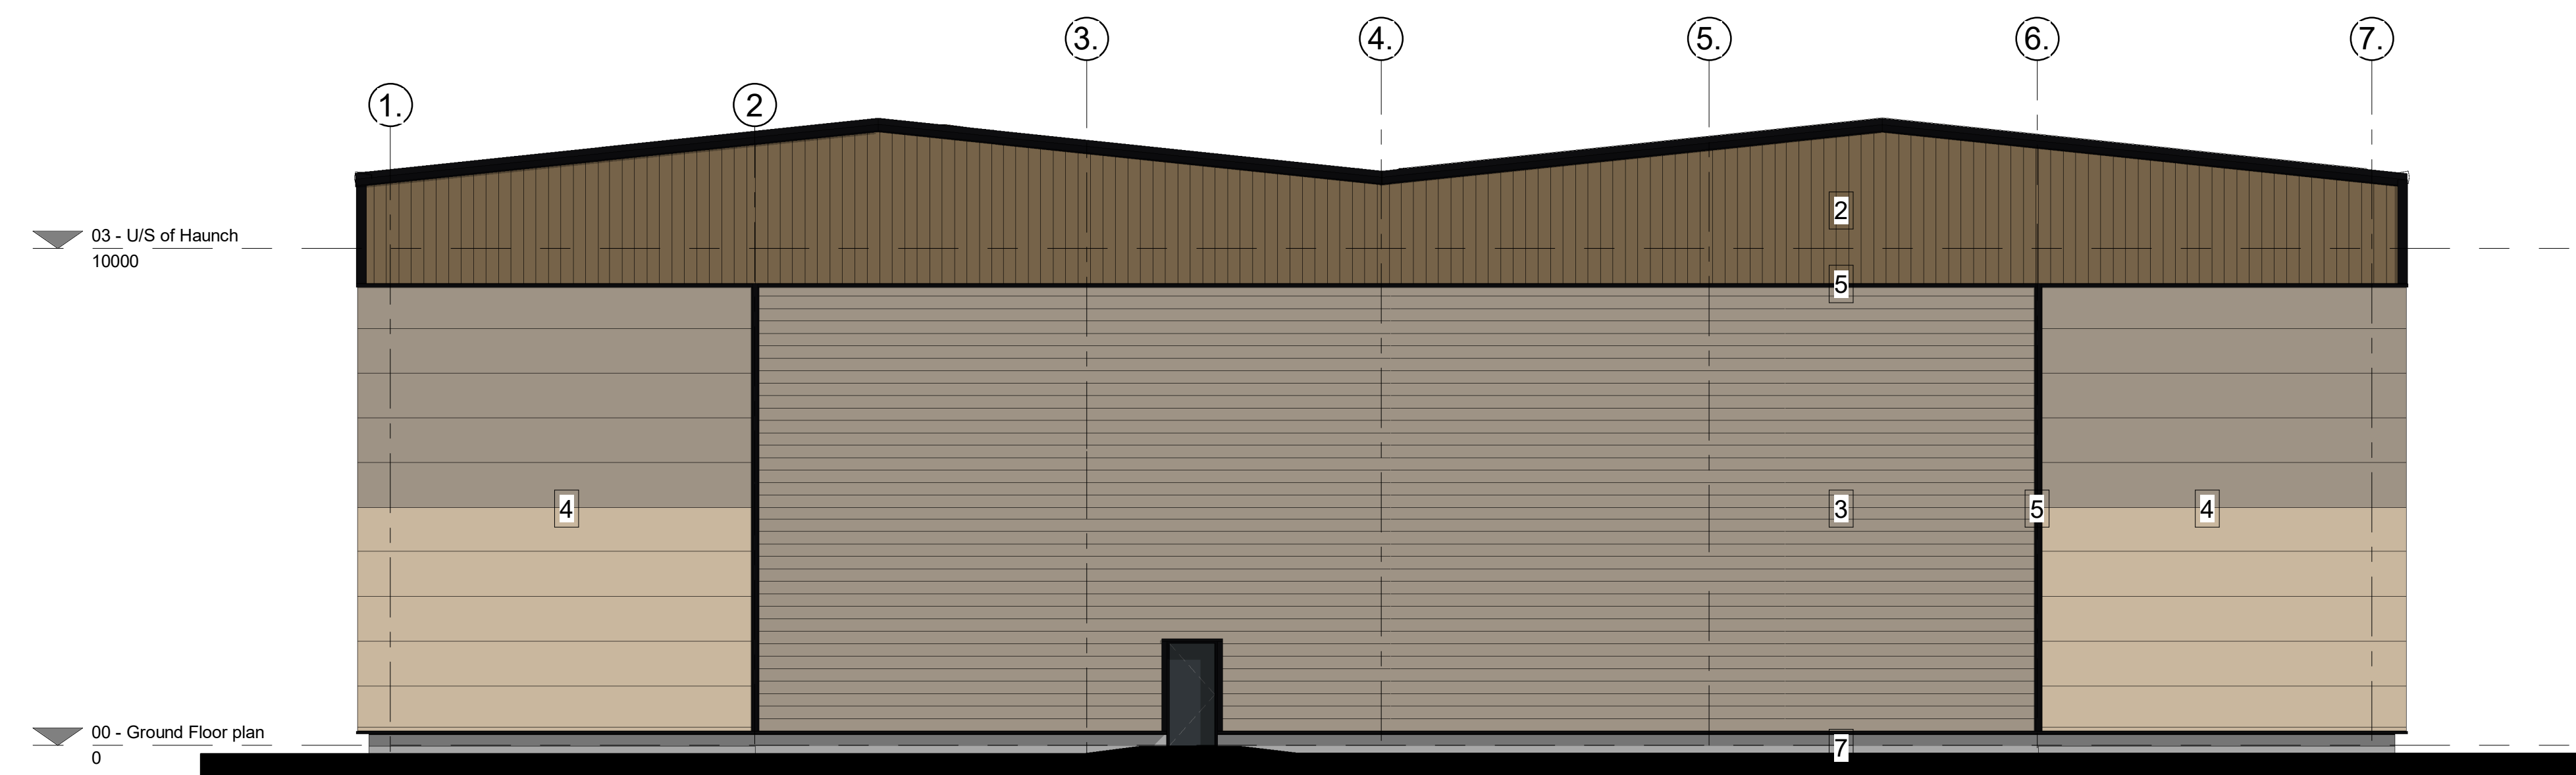

2 East Elevation Finishes
1 : 100

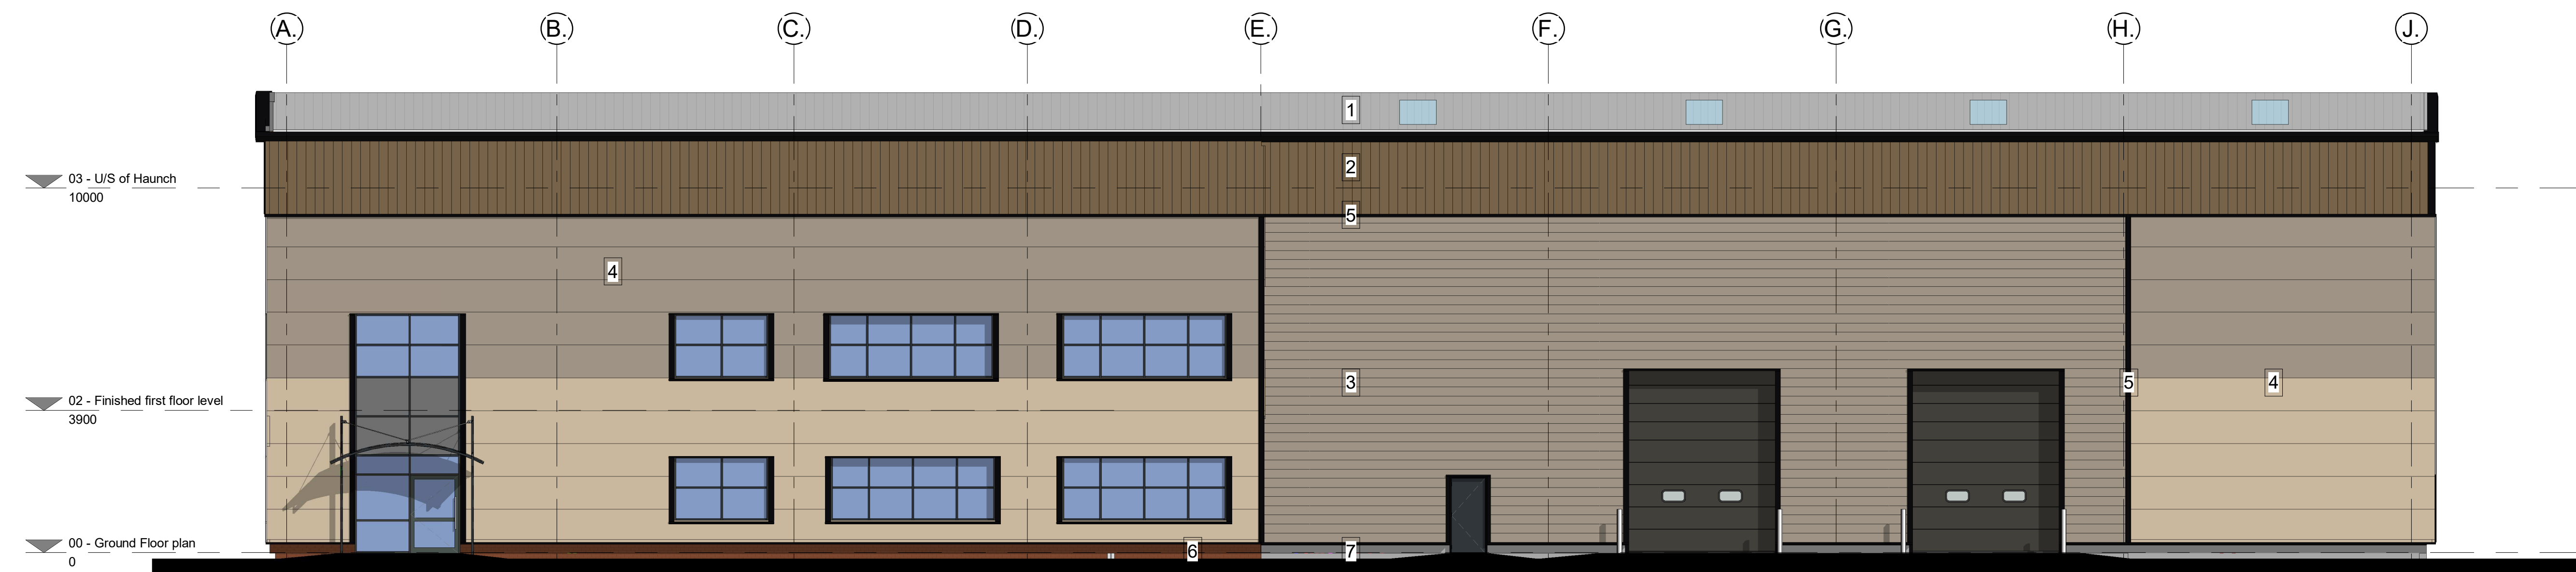

3 South Elevation Finishes
1 : 100



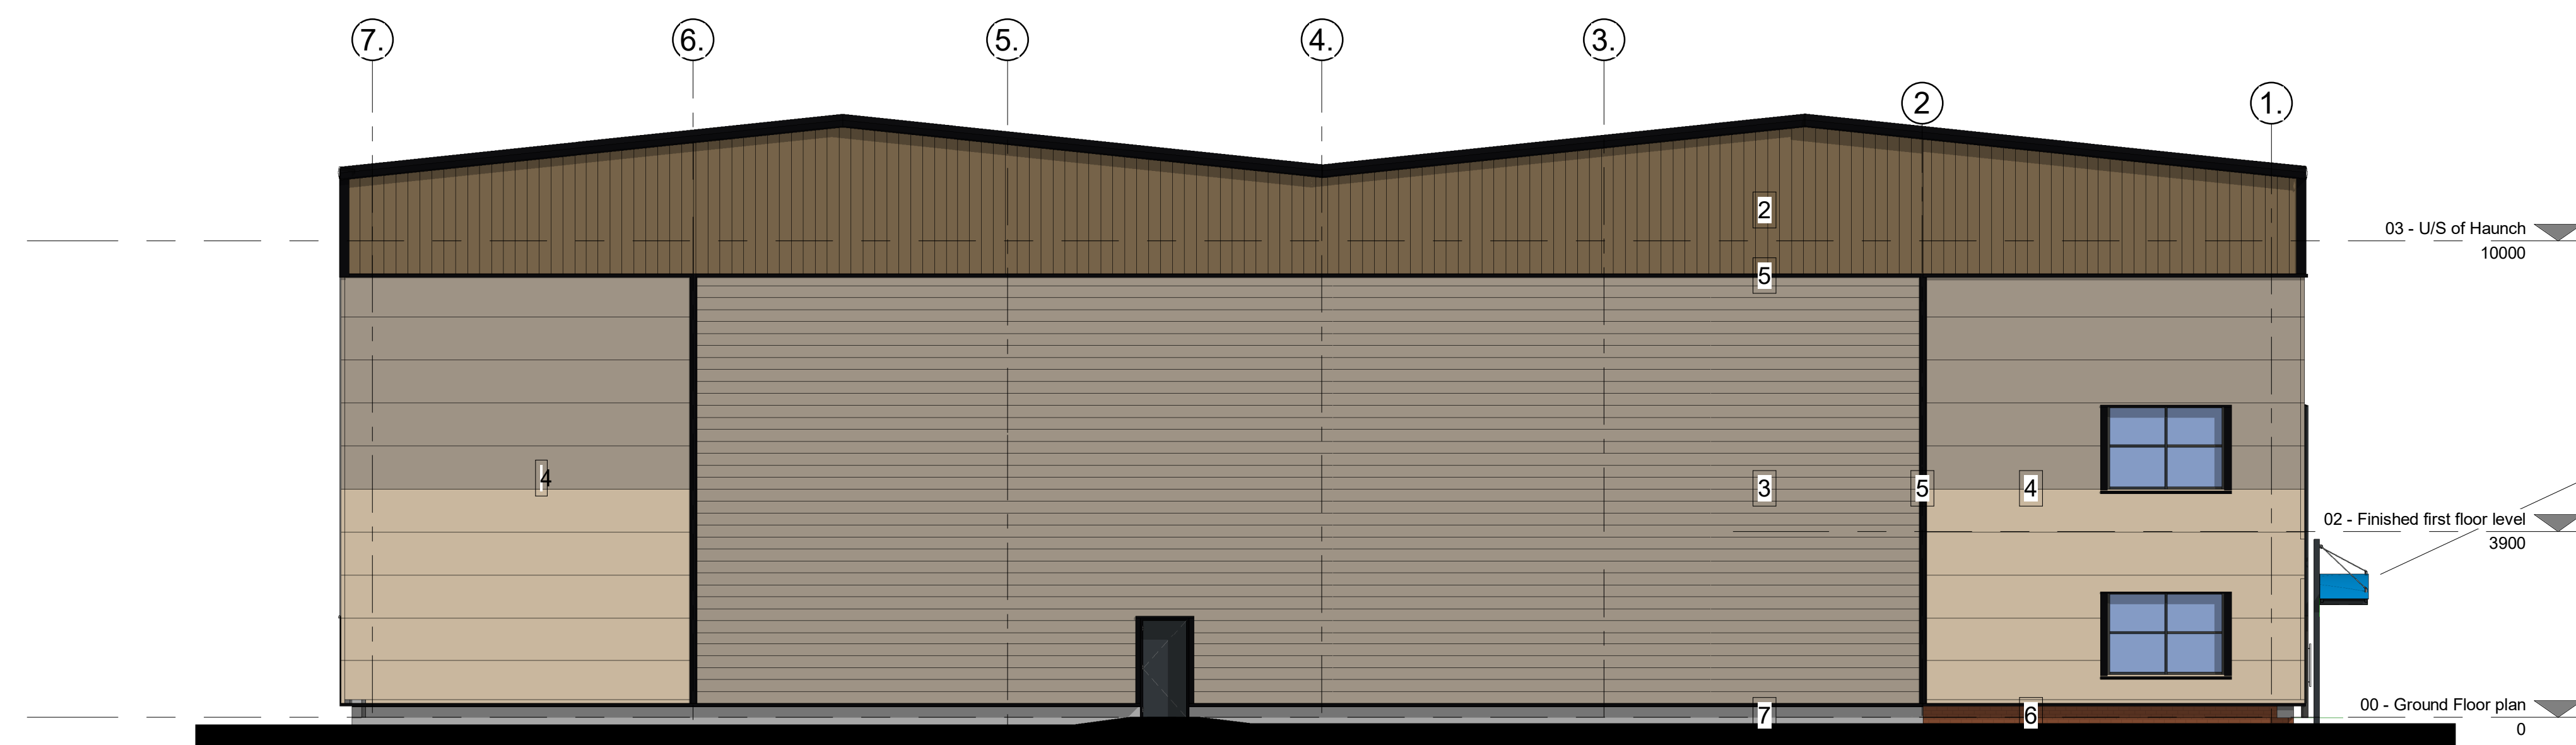


4 West Elevation Finishes
1 : 100


- External Materials:
- Roof: Kingspan KS1000RW composite system (or similar approved) - Colour:- Goosewing Grey BS 10a05, Rooflights:- 10% to warehouse area (Currently shown indicative).
 - Walls:- Vertical cladding - Twin skin system covered with profiled trapezoidal galvanised steel cladding, HPS200 Ultra from Tata Steel colour:- Svelte Grey RAL 080 50 20
 - Walls:- Horizontal cladding - Twin skin system covered with profiled trapezoidal galvanised steel cladding, HPS200 Ultra from Tata Steel Colour:- Mushroom RAL 080 70 10
 - Composite corner feature panels:- Kingspan KS1000MR - Micro - rib (or similar approved) composite panels laid horizontally in various length, XL Forte finish, colour:- Cream RAL 1015, Mushroom RAL 080 70 10
Office corner panels:- Kingspan KS1000MR - Micro - rib (or similar approved) composite panels laid horizontally, XL Forte finish, colour:- Cream RAL 1015, Mushroom RAL 080 70 10
 - All flashing to be contrasting black RAL 9005
Doors / windows / Curtain walling - Polyester power coated frames, colour - RAL 7022. Solar reflective glazing
Fire exit doors, steel door sets, colour:- RAL 7022
Level entry & dock doors, prefinished colour:- RAL 7022
 - Office brickwork to be Ibstock red brick, Reference Bristol red
 - Low level walls, retaining walls & walls to loading dock - Pre cast concrete.
Colours & finishes to be agreed with Local Authority



Note - Colours shown indicative refer to sample colours on finishes board.

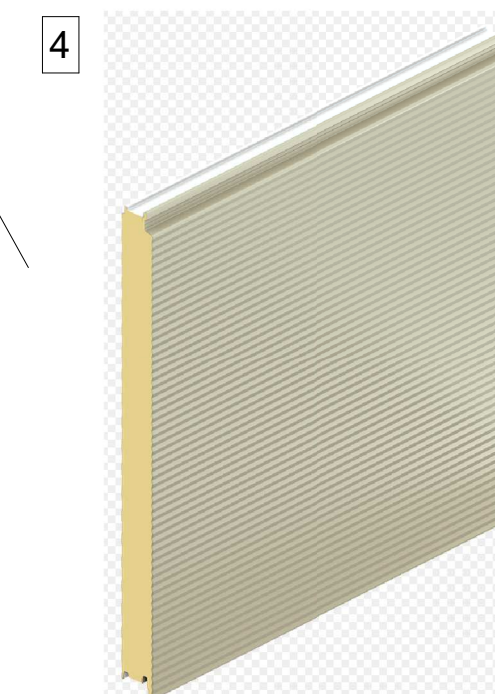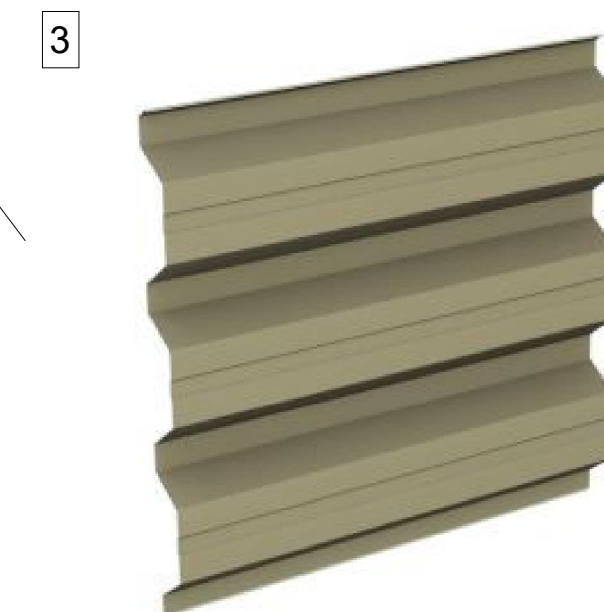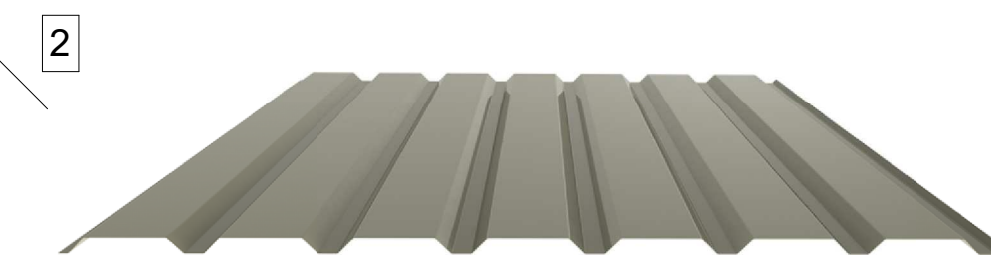

Note - Colours shown indicative showing profile, for colours read in conjunction with sample colours on finishes board.

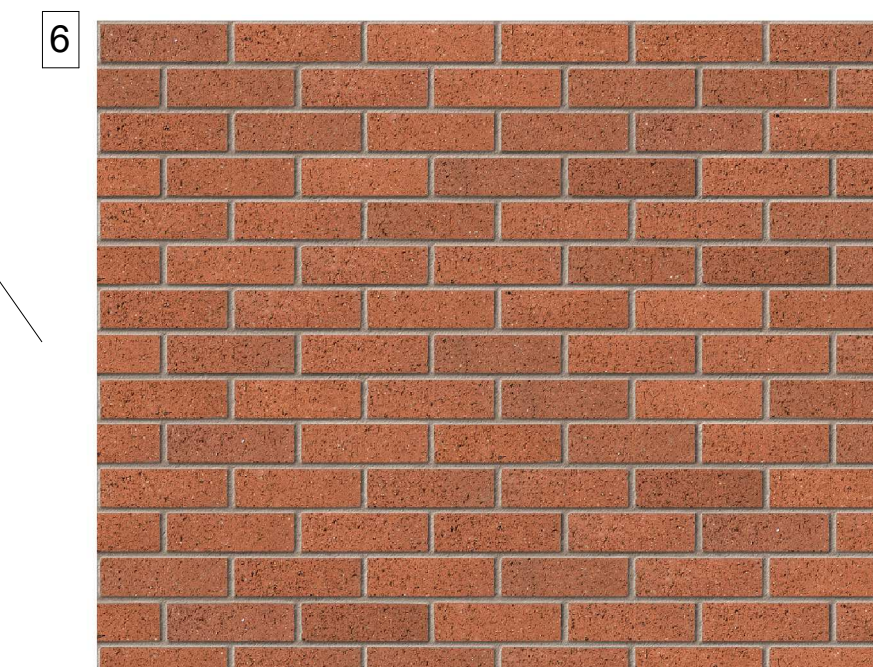

Ibstock Bristol red facing brickwork to low level brickwork to office area only.



Photo showing typical entrance canopy detail colour - Black.

COPYRIGHT RESERVED

Notes

Revisions

Rev	Date	Description
-----	------	-------------

BUILDING MANAGEMENT SERVICES LTD

Huddersfield Road
Elland, West Yorkshire
HX5 9BW
TELEPHONE : ELLAND (01422) 371616
FAX No. : (01422) 378717
email : mail@bmselland.com

Building
Management
Services

Client

CDP Limited

Project

Unit 4 - Industrial Development
Earlsfield Park,
Knowsley Lane,
Knowsley.

Sheet

Unit 4 - External Finishes

Drawn	JT	Date	OCT 23
-------	----	------	--------

Scale	1 : 100
-------	---------

Status	Tender
--------	--------

Drawing No.	M3167-(4)-200	Revision	
-------------	---------------	----------	--