



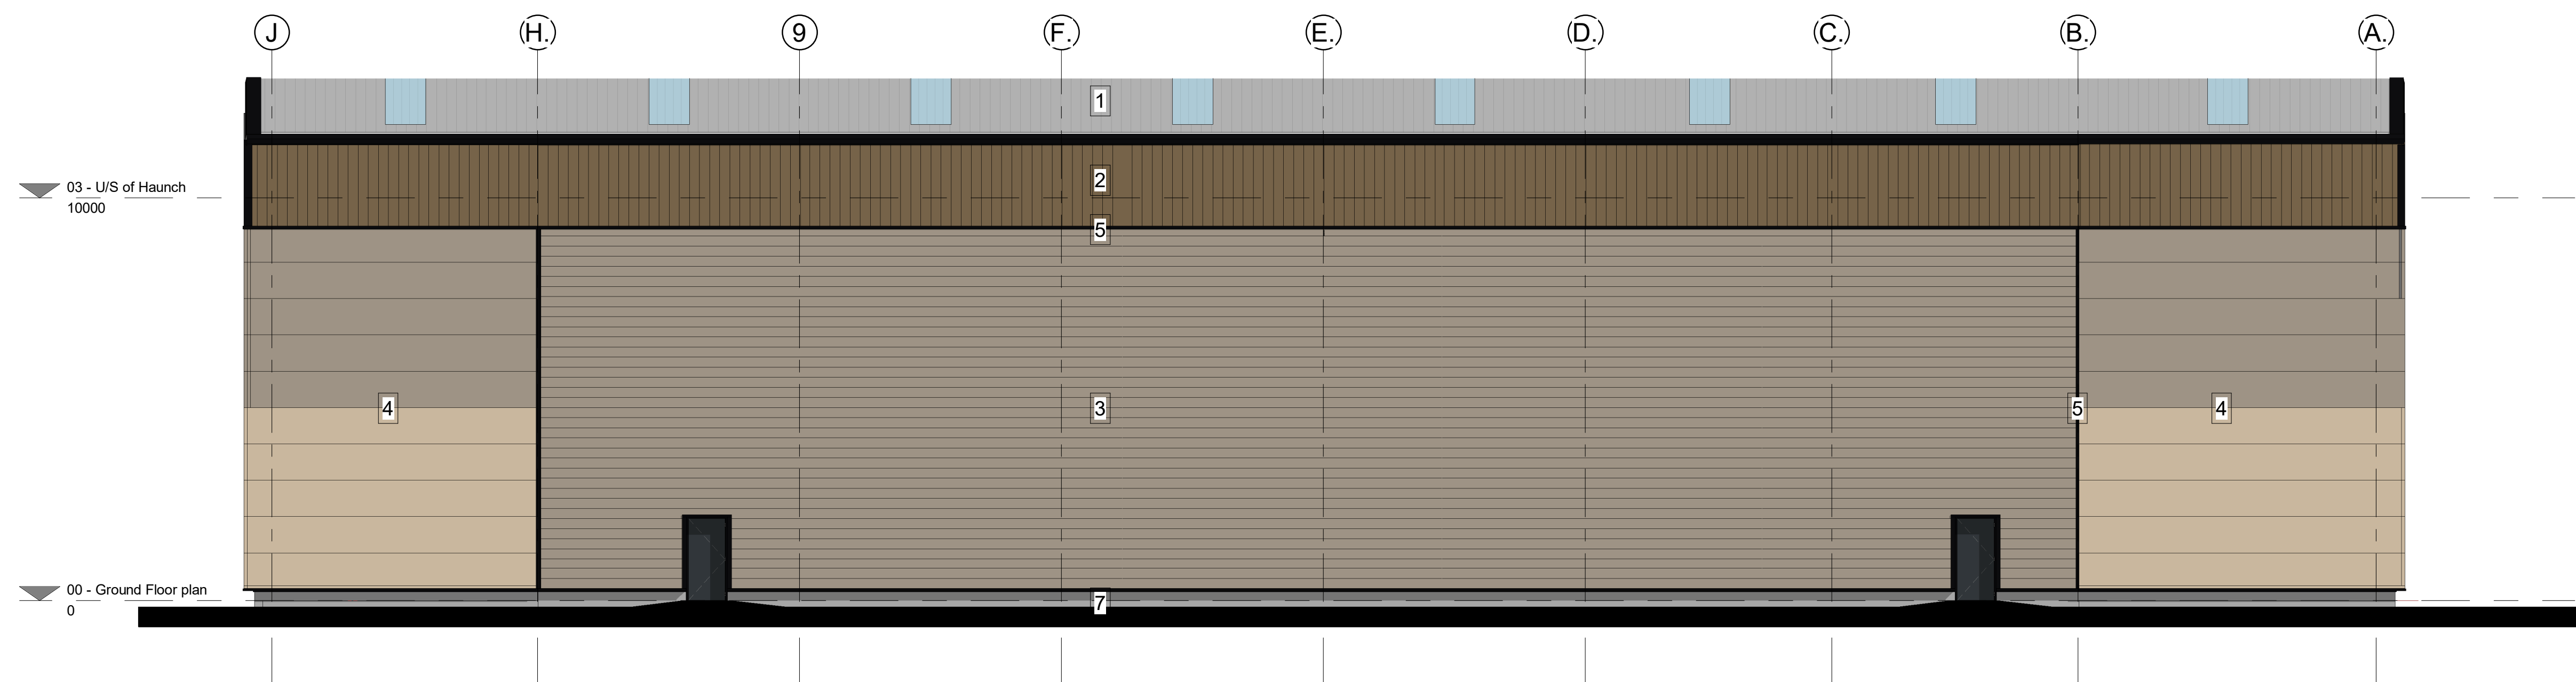


1 North Elevation Finishes

1 : 100

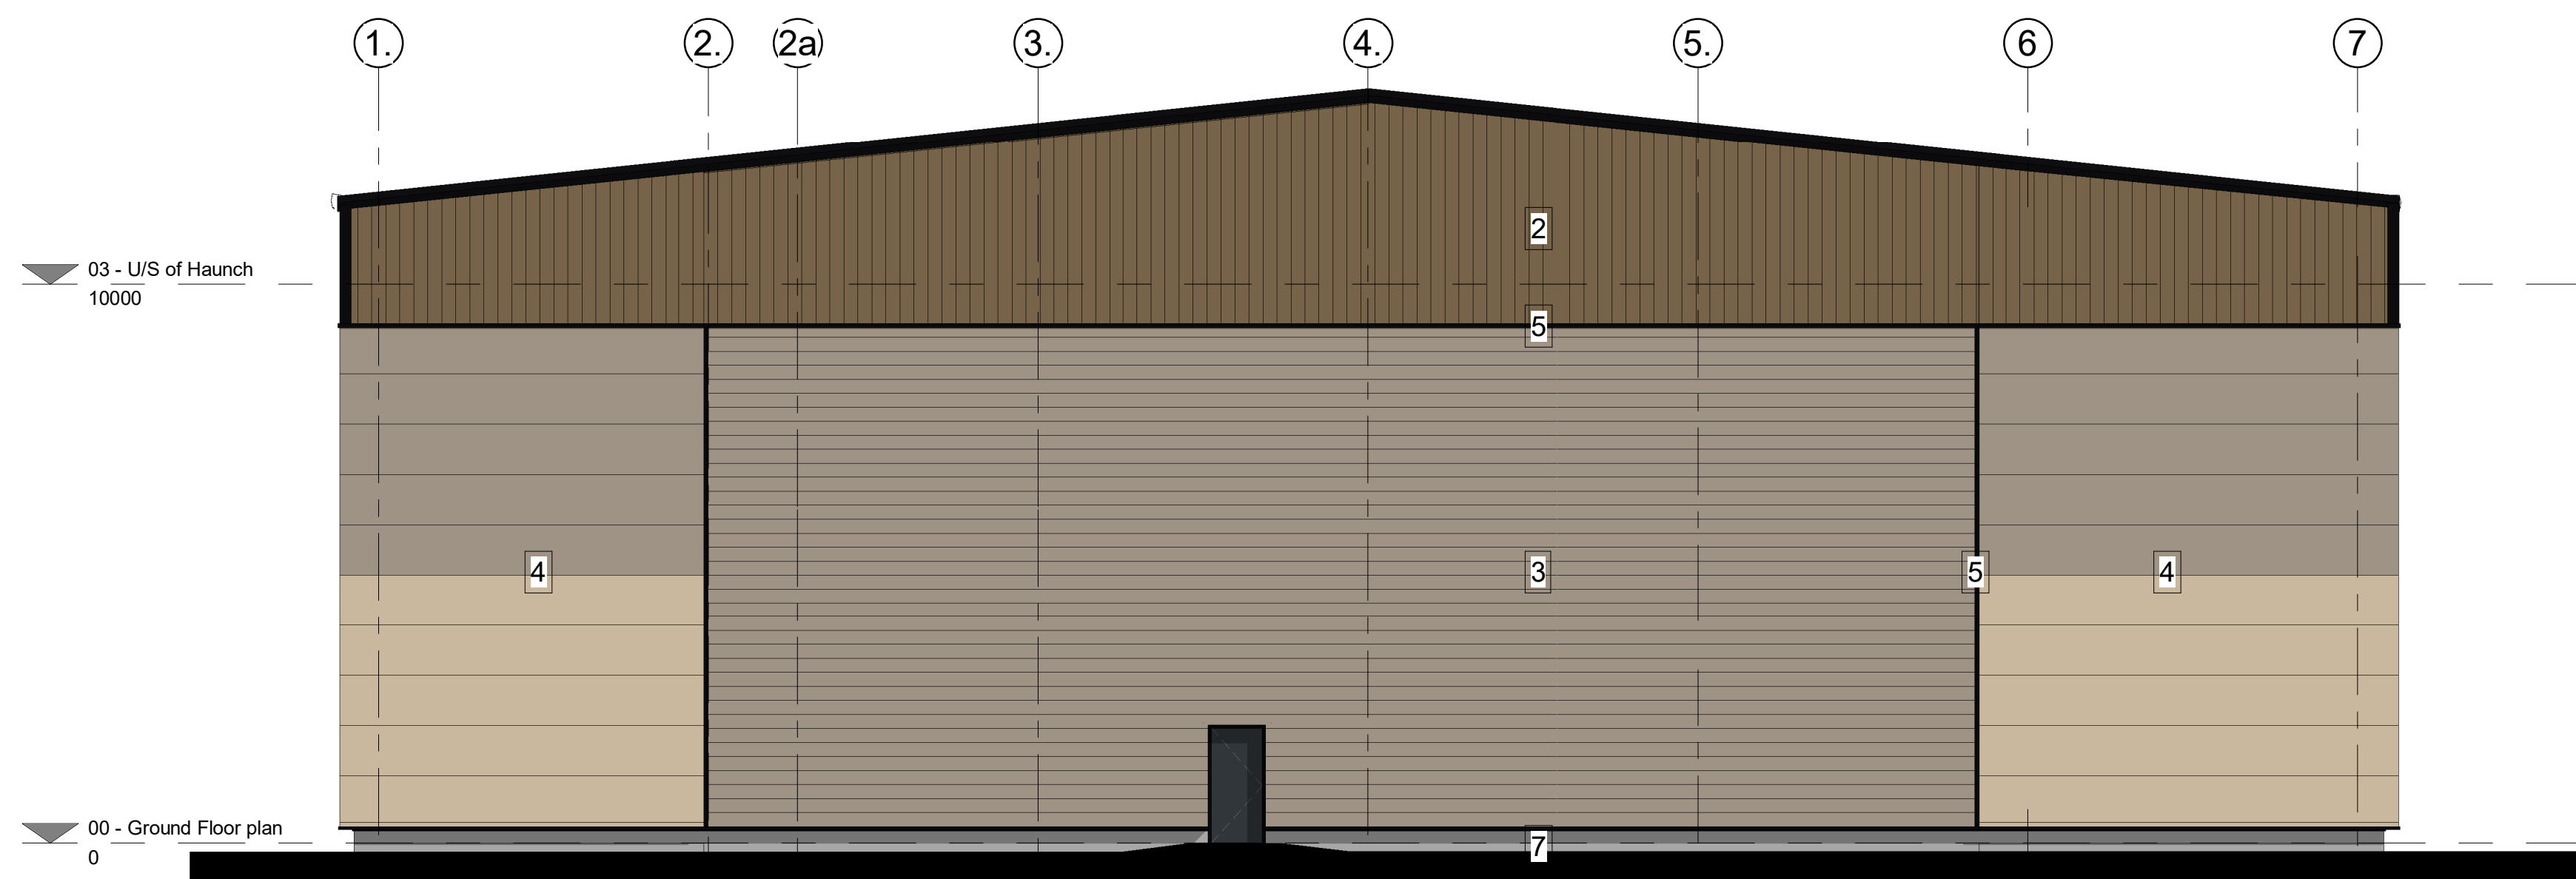


2 East Elevation Finishes

1 : 100

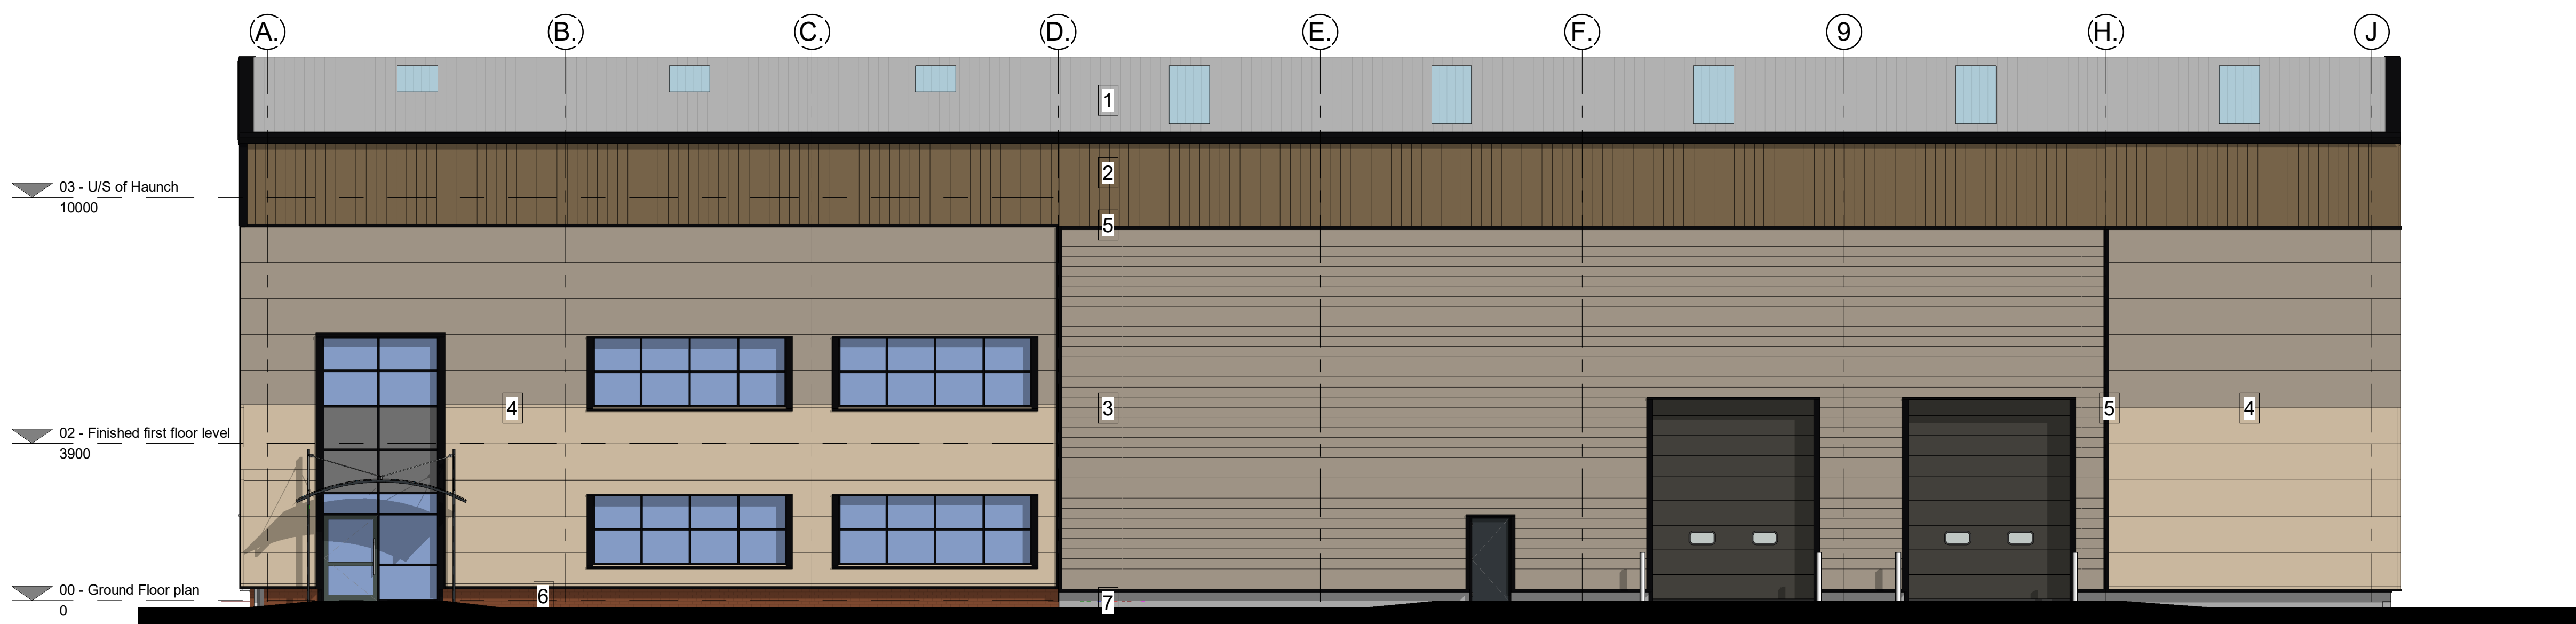

3 South Elevation Finishes

1 : 100

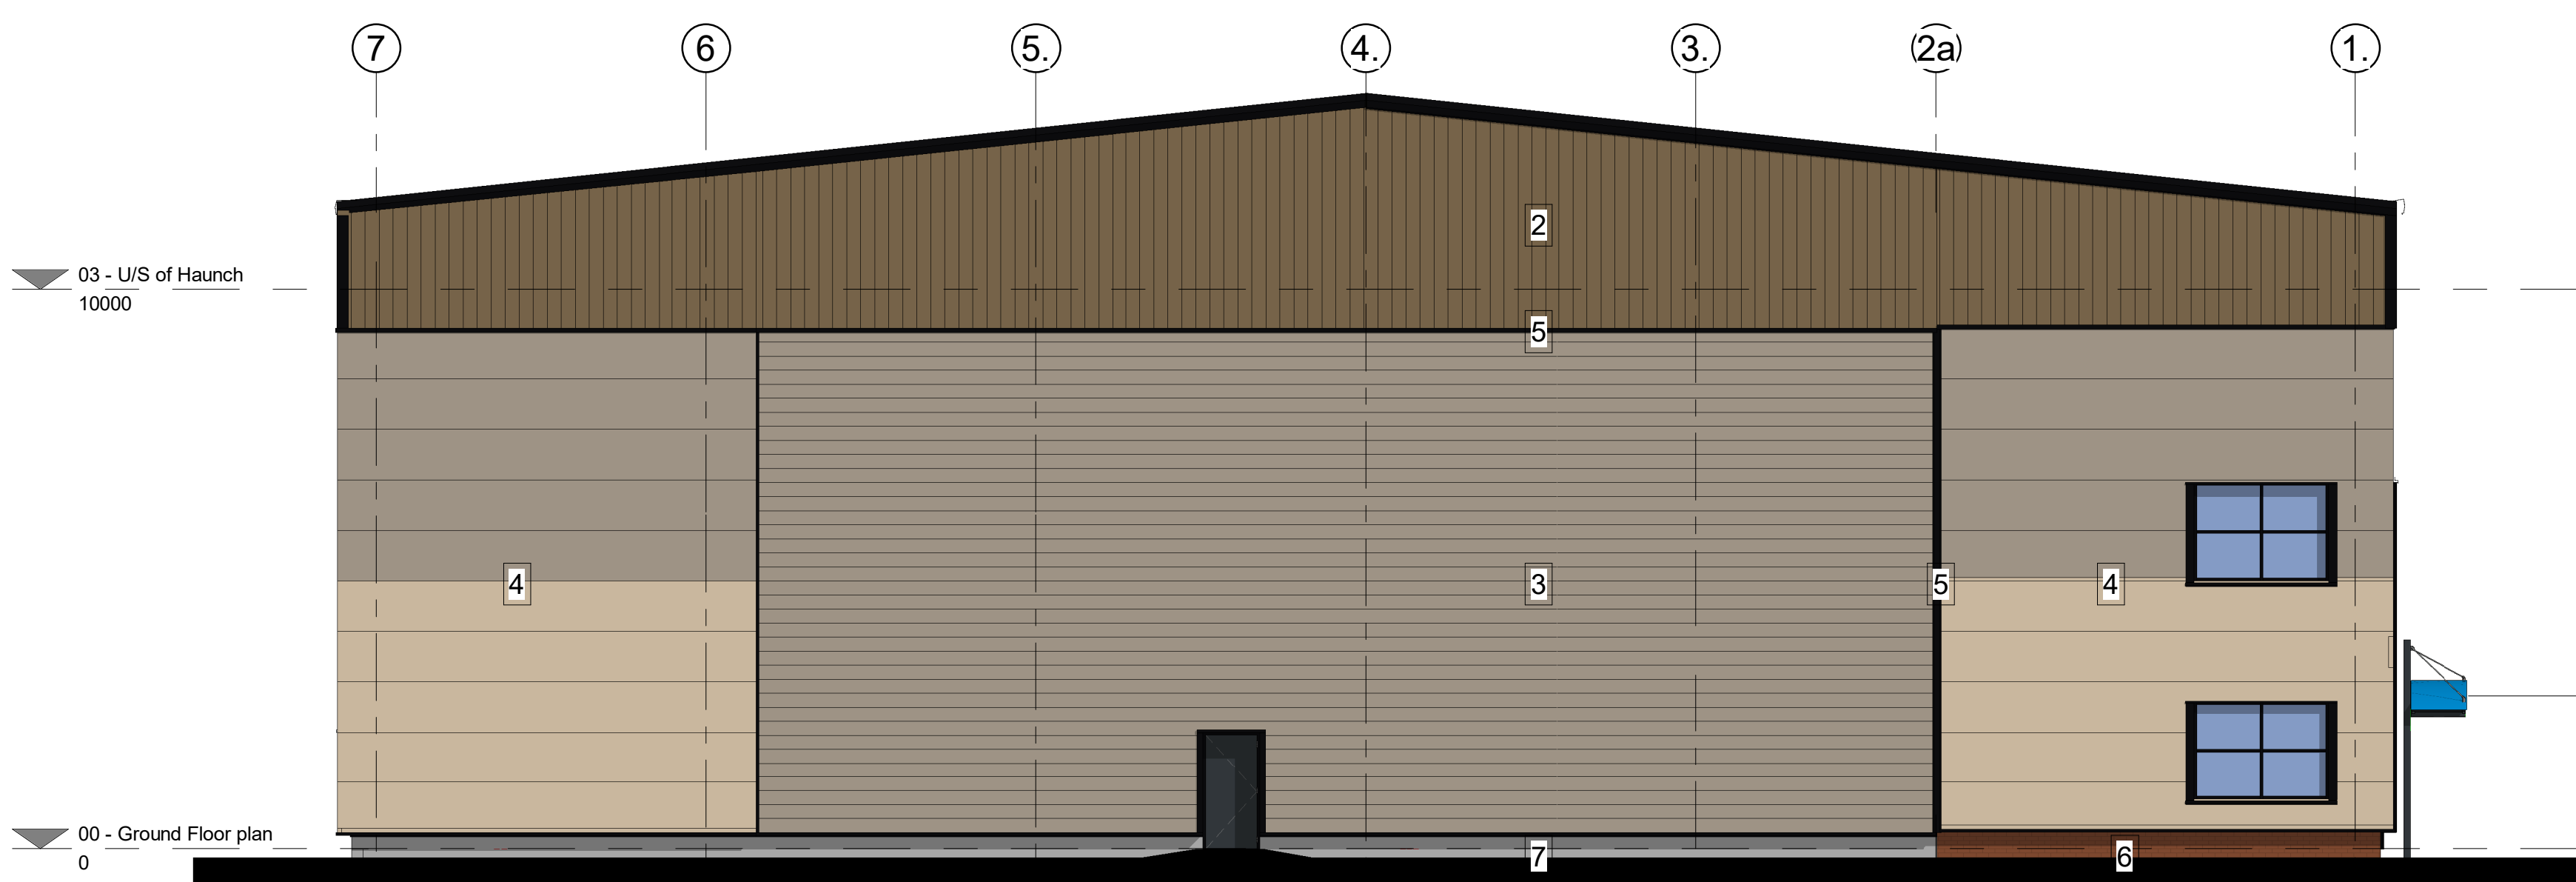



4 West Elevation Finishes

1 : 100


- External Materials:
1. Roof: Kingspan KS1000RW composite system (or similar approved) - Colour:- Goosewing Grey BS 10a05, Rooflights:- 10% to warehouse area (Currently shown indicative).
 2. Walls:- Vertical cladding - Twin skin system covered with profiled trapezoidal galvanised steel cladding, HPS200 Ultra from Tata Steel colour:- Svelte Grey RAL 080 50 20
 3. Walls:- Horizontal cladding - Twin skin system covered with profiled trapezoidal galvanised steel cladding, HPS200 Ultra from Tata Steel Colour:- Mushroom RAL 080 70 10
 4. Composite corner feature panels:- Kingspan KS1000MR - Micro - rib (or similar approved) composite panels laid horizontally in various length, XL Forte finish, colour:- Cream RAL 1015, Mushroom RAL 080 70 10
 - Office corner panels:- Kingspan KS1000MR - Micro - rib (or similar approved) composite panels laid horizontally, XL Forte finish, colour:- Cream RAL 1015, Mushroom RAL 080 70 10
 5. All flashing to be contrasting black RAL 9005
 - Doors / windows / Curtain walling - Polyester power coated frames, colour:- RAL 7022. Solar reflective glazing
 - Fire exit doors, steel door sets, colour:- RAL 7022
 - Level entry & dock doors, prefinished colour:- RAL 7022
 6. Office brickwork to be Ibstock red brick, Reference Bristol red
 7. Low level walls, retaining walls & walls to loading dock - Pre cast concrete.
- Colours & finishes to be agreed with Local Authority



Note - Colours shown indicative refer to sample colours on finishes board

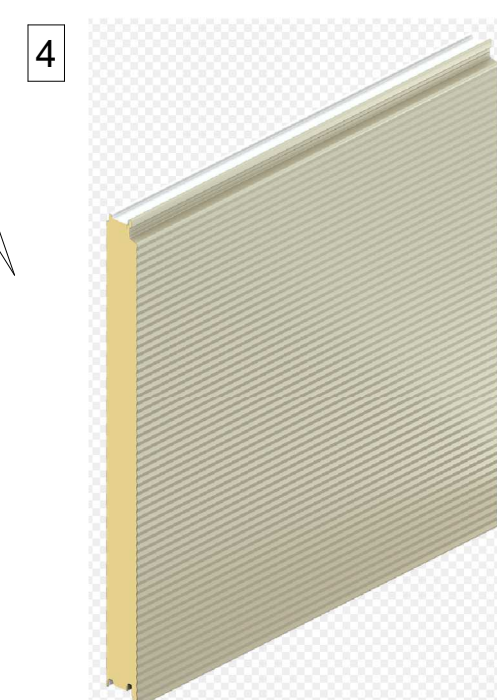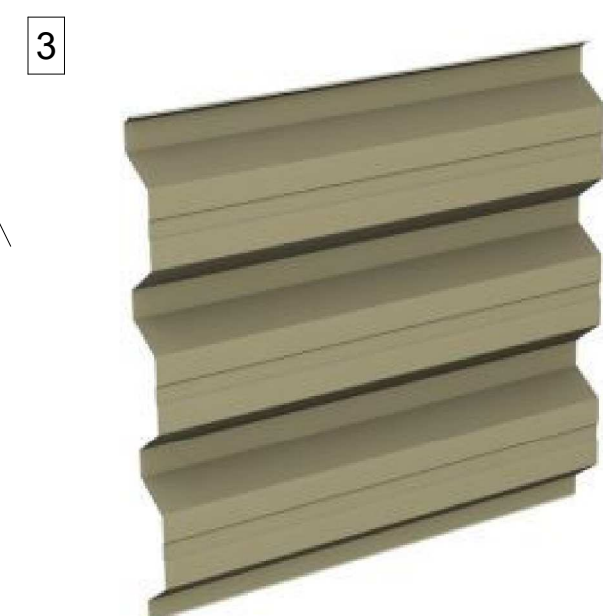

Note - Colours shown indicative showing profile, for colours read in conjunction with sample colours on finishes board

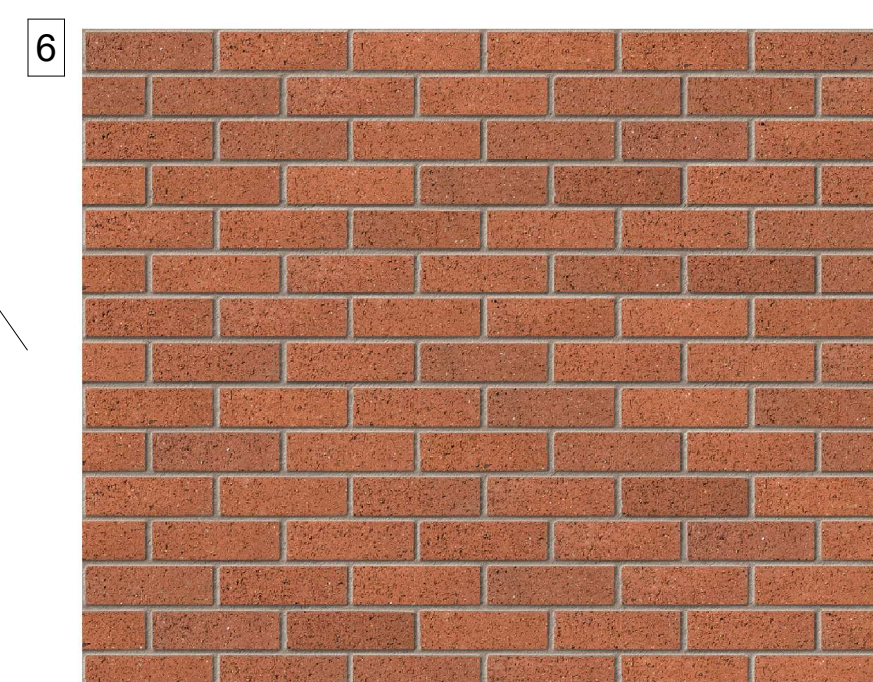

Ibstock Bristol red facing brickwork to low level brickwork to office area only



Photo showing typical entrance canopy detail colour - Black.

COPYRIGHT RESERVED

Notes

Revisions

Rev	Date	Description
-----	------	-------------

BUILDING MANAGEMENT SERVICES LTD

Huddersfield Road
Elland, West Yorkshire
HX5 9BW
TELEPHONE: ELLAND (01422) 371616
FAX No: (01422) 378717
email: mail@bmselland.com

**Building
Management
Services**

Client

CDP Limited

Project

Unit 6 - Industrial Development,
Earlsfield Park,
Knowsley Lane,
Knowsley.

Sheet

Unit 6 - External Finishes

Drawn	DRH	Date	May 23
-------	-----	------	--------

Scale	1 : 100
-------	---------

Status	Tender
--------	--------

Drawing No.	Revision
-------------	----------

M3167-(6)-201