

Planting Schedule LL05 - Unit 6

Trees	Number	Species	Girth	Height	Specification
2 -		Carpinus betulus	14-16cm		Extra Heavy Standard
2 -		Prunus avium	14-16cm		Extra Heavy Standard
3 -		Prunus padus 'Albortii'	14-16cm		Extra Heavy Standard
2 -		Sorbus aucuparia 'Edulis'	14-16cm		Extra Heavy Standard
8 -		Tilia cordata 'Green Spire'	14-16cm		Extra Heavy Standard
Total :17 -					

Hedges

Number	Species	Height	Density
108	Griselinia littoralis	Selected to 900mm	5/m
Total :108 -			

Shrubs

Number	Species	Pot Size	Density
45	Perovskia 'Blue Spire'	2L	5/m²
1 -	Phormium tenax 'Bronze Baby'	7L	Counted
28 -	Prunus tenella 'Fire Hill'	3L	5/m²
1 -	Rosa 'Bonica'	7L	Counted
3 -	Rosa 'Iceberg'	7L	Counted
Total :78 -			

Herbaceous

Number	Species	Pot Size	Specification	Density
182 -	Bergenia 'Purpurea'	2L		8/m²
37 -	Carex buchananii	2L		6/m²
38 -	Geranium mac. 'Czakori'	1L		8/m²
125 -	Nepeta 'Six Hills Giant'	2L		5/m²
45 -	Rudbeckia 'Goldsturm'	1L		8/m²
Total :428 -				

Woodland Mix

Number	Species	Height	Specification	Density	% Contribution
21 -	Acer campestre	450-600mm	Locate to edges	2Ctr	10%
22 -	Betula pendula	600-900mm	Distribute throughout	2Ctr	20%
28 -	Corylus avellana	450-600mm	Distribute throughout	2Ctr	25%
6 -	Crataegus monogyna	600-900mm	Distribute throughout	2Ctr	5%
11 -	Ilex aquifolium	300-400mm	Distribute throughout; pot grown	2Ctr	10%
6 -	Pinus nigra Austriaca	300-400mm	Distribute throughout	2Ctr	5%
22 -	Quercus robur	600-900mm	Distribute throughout	2Ctr	20%
6 -	Tilia cordata	450-600mm	Distribute throughout	2Ctr	5%
Total :112 -					

Woodland Shrub Mix


Number	Species	Height	Specification	Density	% Contribution
122 -	Corylus avellana	450-600mm		1.5Ctr	40%
31 -	Crataegus monogyna	600-900mm		1.5Ctr	10%
31 -	Ilex aquifolium	300-400mm	pot grown	1.5Ctr	10%
16 -	Malus sylvestris	600-900mm		1.5Ctr	5%
31 -	Prunus spinosa	600-900mm	Locate to edges	1.5Ctr	10%
16 -	Rosa canina	600-900mm	Locate to edges	1.5Ctr	5%
16 -	Sorbus aucuparia	600-900mm		1.5Ctr	5%
16 -	Viburnum opulus	600-900mm	Locate to edges	1.5Ctr	15%
Total :309 -					

Woodland Shrub Mix (Double staggered row @ 1.5m centres)


Number	Species	Height	Specification	Density	% Contribution
20 -	Corylus avellana	450-600mm		No.	40%
5 -	Crataegus monogyna	600-900mm		No.	10%
5 -	Ilex aquifolium	300-400mm	pot grown	No.	10%
5 -	Malus sylvestris	600-900mm		No.	5%
5 -	Prunus spinosa	600-900mm	Locate to edges	No.	10%
3 -	Rosa canina	600-900mm	Locate to edges	No.	5%
3 -	Sorbus aucuparia	600-900mm		No.	5%
8 -	Viburnum opulus	600-900mm	Locate to edges	No.	15%
Total :52 -					

Woodland areas mulched with 450mm radius circle and under sown with wildflower seed.
Woodland shrub areas to be mulched overall.
All in 600mm perforated 'Tuley' tubes.

See drawing SF 3422 LL02 for Specification notes.
See drawing SF 3422 LL01 for information on bird & bat boxes.

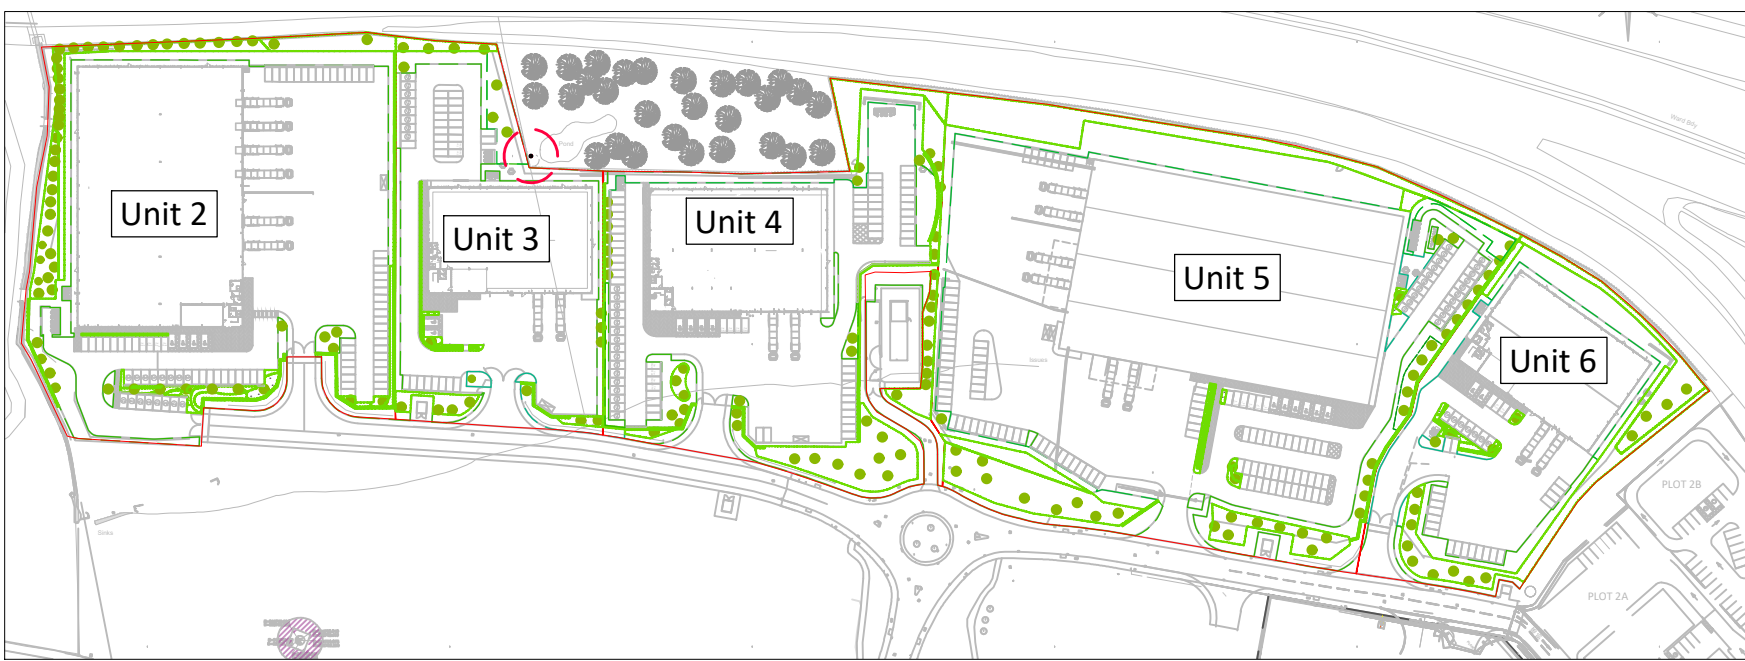

Site Plan

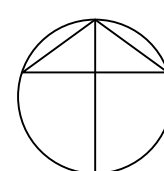

DESIGN RISK: PROJECT-SPECIFIC

SIGNIFICANT RISKS

#	Hazard/Risk	Mitigation/ Residual Risk
1	-	-
2	-	-
3	-	-
4	-	-
5	-	-

KEY

Low maintenance grass mix

Turf

Ornamental bed planting

Woodland mix

Woodland shrub mix

Proposed hedge

Wildflower seed mix

Wildflower turf

Spot planting

Proposed tree feathered

Proposed tree heavy standard 12-14cm girth

Proposed tree extra heavy standard 14-16cm girth

Proposed tree extra heavy standard 16-18cm girth

Gravel

Site boundary

Unit area demarcation

FOR INFORMATION

C	13.11.23	Further amendments with new base plan	MSL	MS
B	24.10.23	Amended following comments from planning officer	MSL	MS
A	15.06.23	Various amendments to suit updated base plan	MSL	-
Rev.	Date	Comments	Drawn	Chkd

SMEEDEN FOREMAN
Landscape Architecture • Ecology • Arboriculture
Smeeden House, Low Moor Lane, Smeeth, Leicestershire, North Yorkshire, NG5 9JH
www.smeedenforeman.co.uk tel: 01423 863 369

Project
Earlsfield Park

Title
Landscape Proposals - Unit 6

Project No. SF 3422 Drawing No. LL05 Date 07.06.2023 Rev. C

Scale 1:200 @ A0
Drawn by MSL
Checked by MS

The details shown on this drawing are confidential and the drawing is the exclusive property of Smeeden Foreman Limited. Copyright reserved. No use, copy or disclosure of the drawing may be made without our permission and is to be returned to Smeeden Foreman Limited when required.

Smeeden Foreman Limited takes no responsibility for the use of this drawing for any purpose other than that for which it was intended. This drawing must be read in conjunction with all other related drawings and documentation.

All dimensions are in millimetres unless stated otherwise. All dimensions should be verified on site prior to commencement of works.

Do not scale from this drawing.

The locations of above and below ground utilities equipment, if shown, have been reproduced from other sources and are not guaranteed to be accurate. It is the client's or its appointed specialist's responsibility to accurately locate and identify equipment on site. No appropriate means prior to carrying out any mechanical excavation or other relevant operations.