

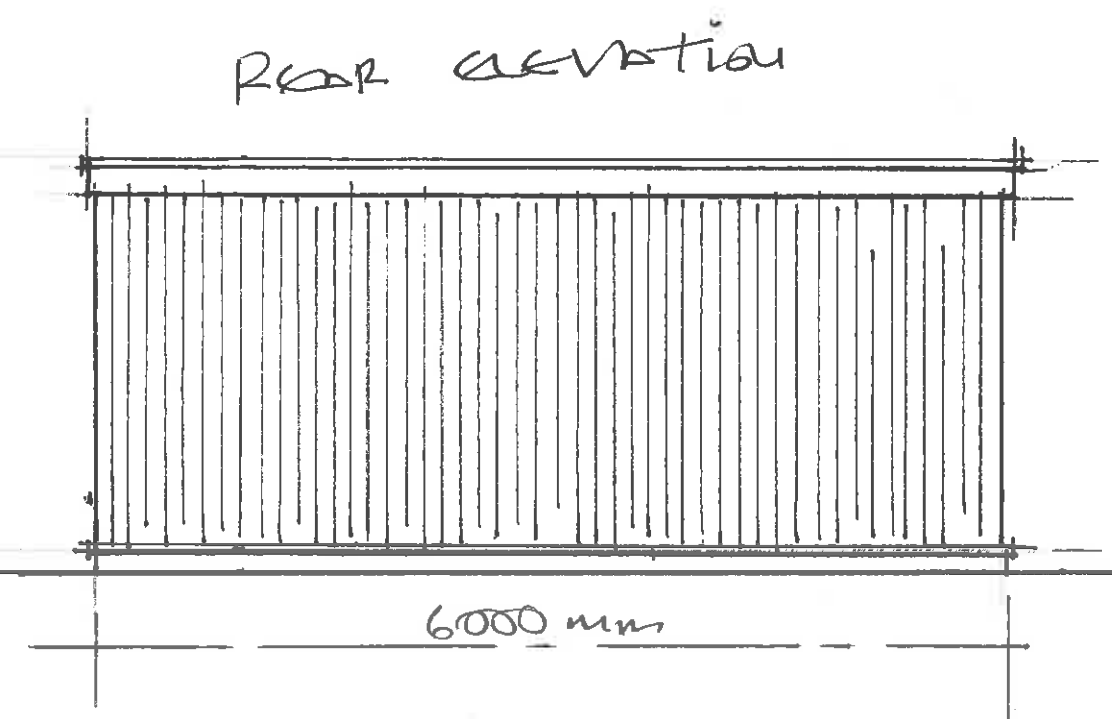
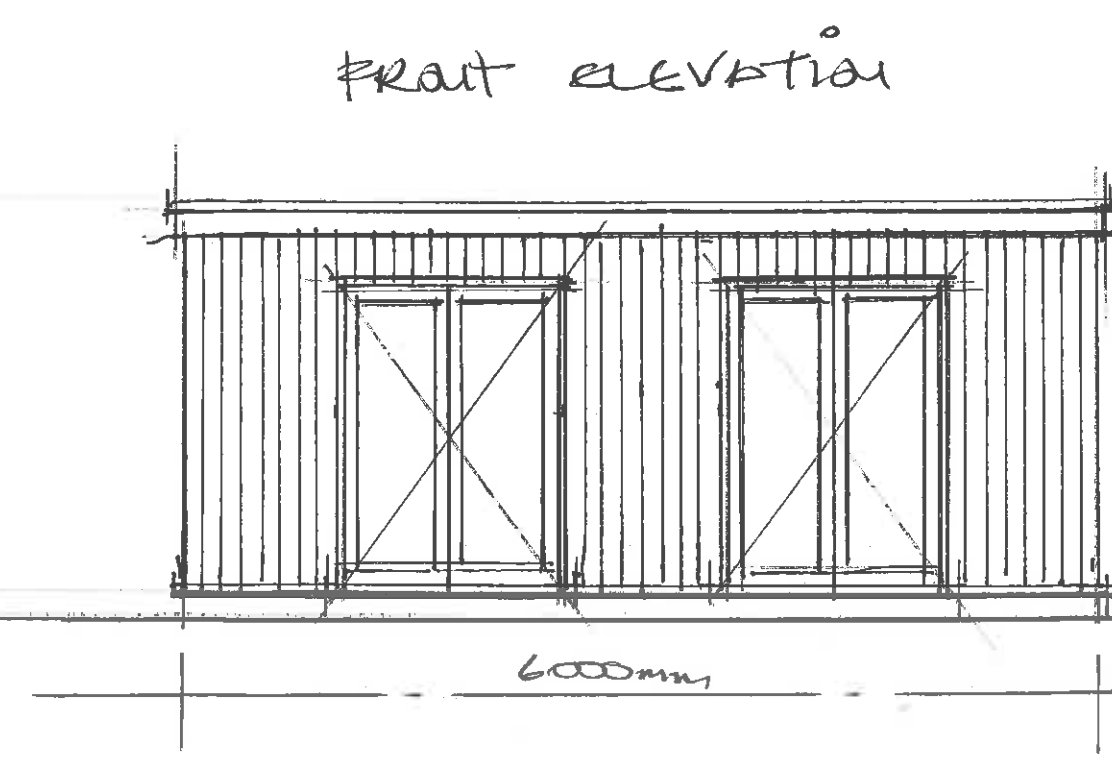


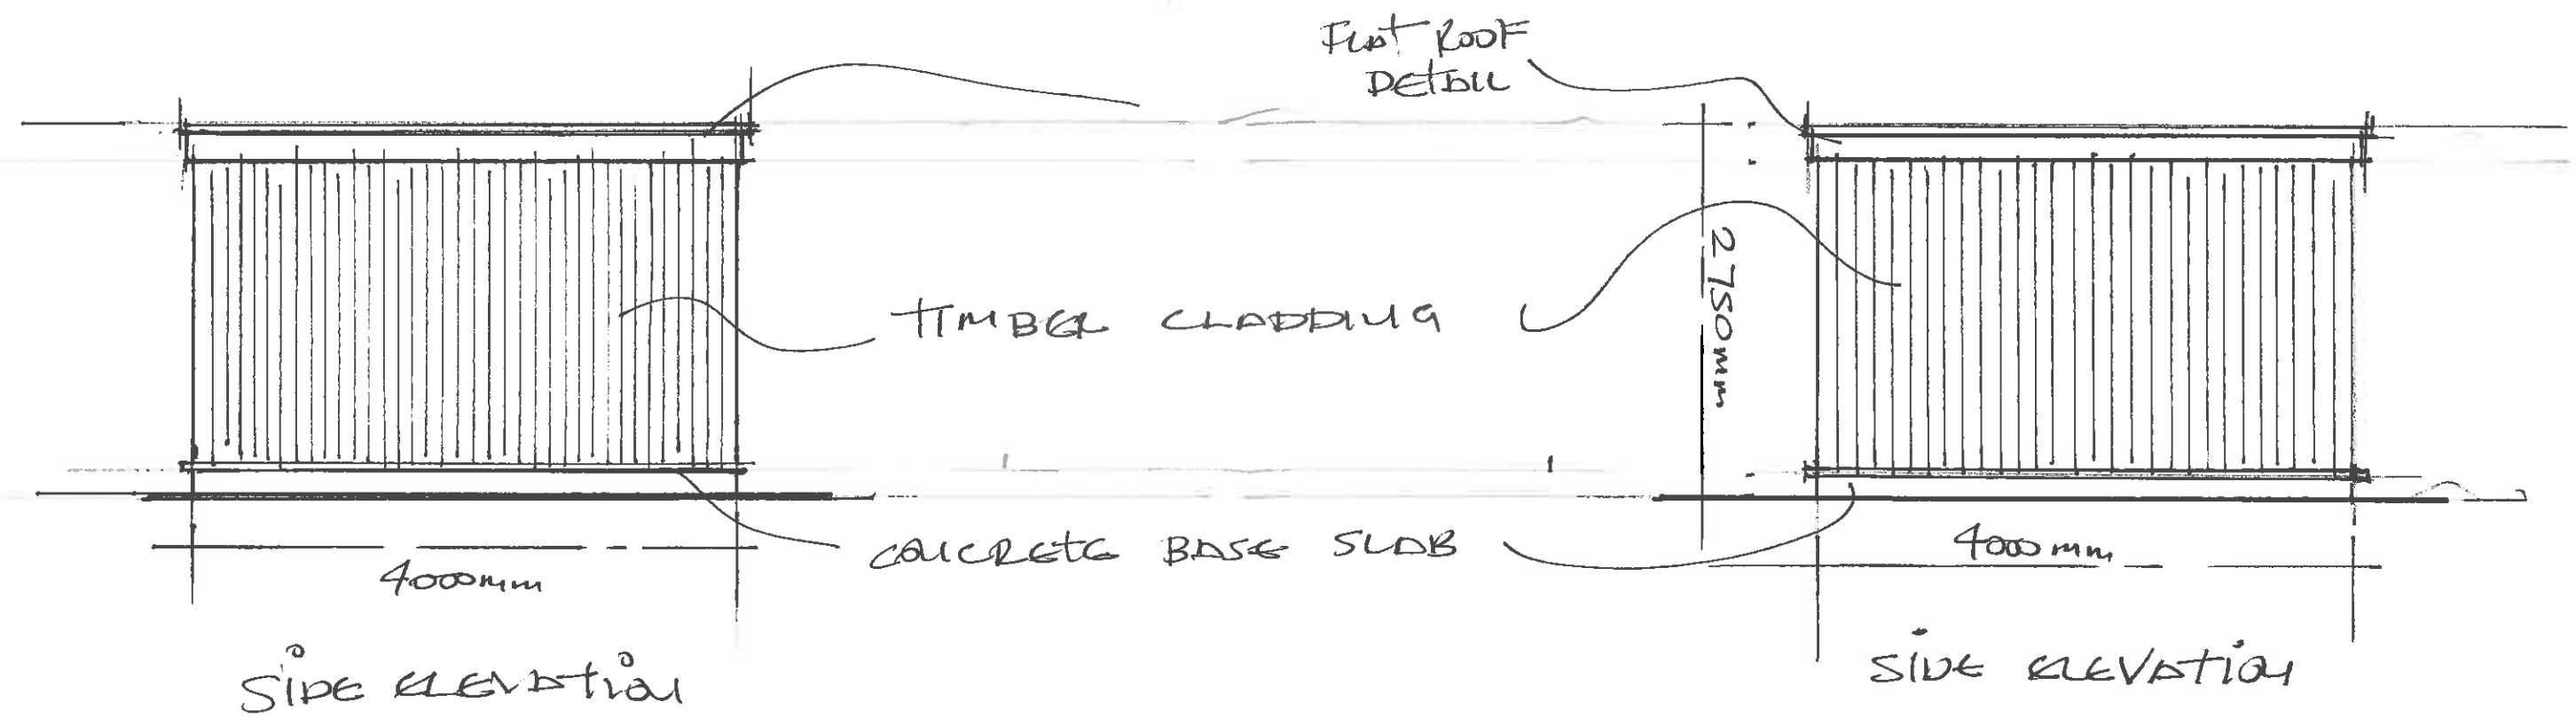

PLANS FOR: 11, ST ALDANS GROVE, HUYTON, L36 8JE SCALE 1:50 SCALE BAR 0 0.5 1m 1.5 2m 2.5 3m


PLAN N° 11/STA/06/23/02 DATE 10/06/2024
RESUBMISSION PAGE SIZE A3

EXISTING FRONT ELEVATION

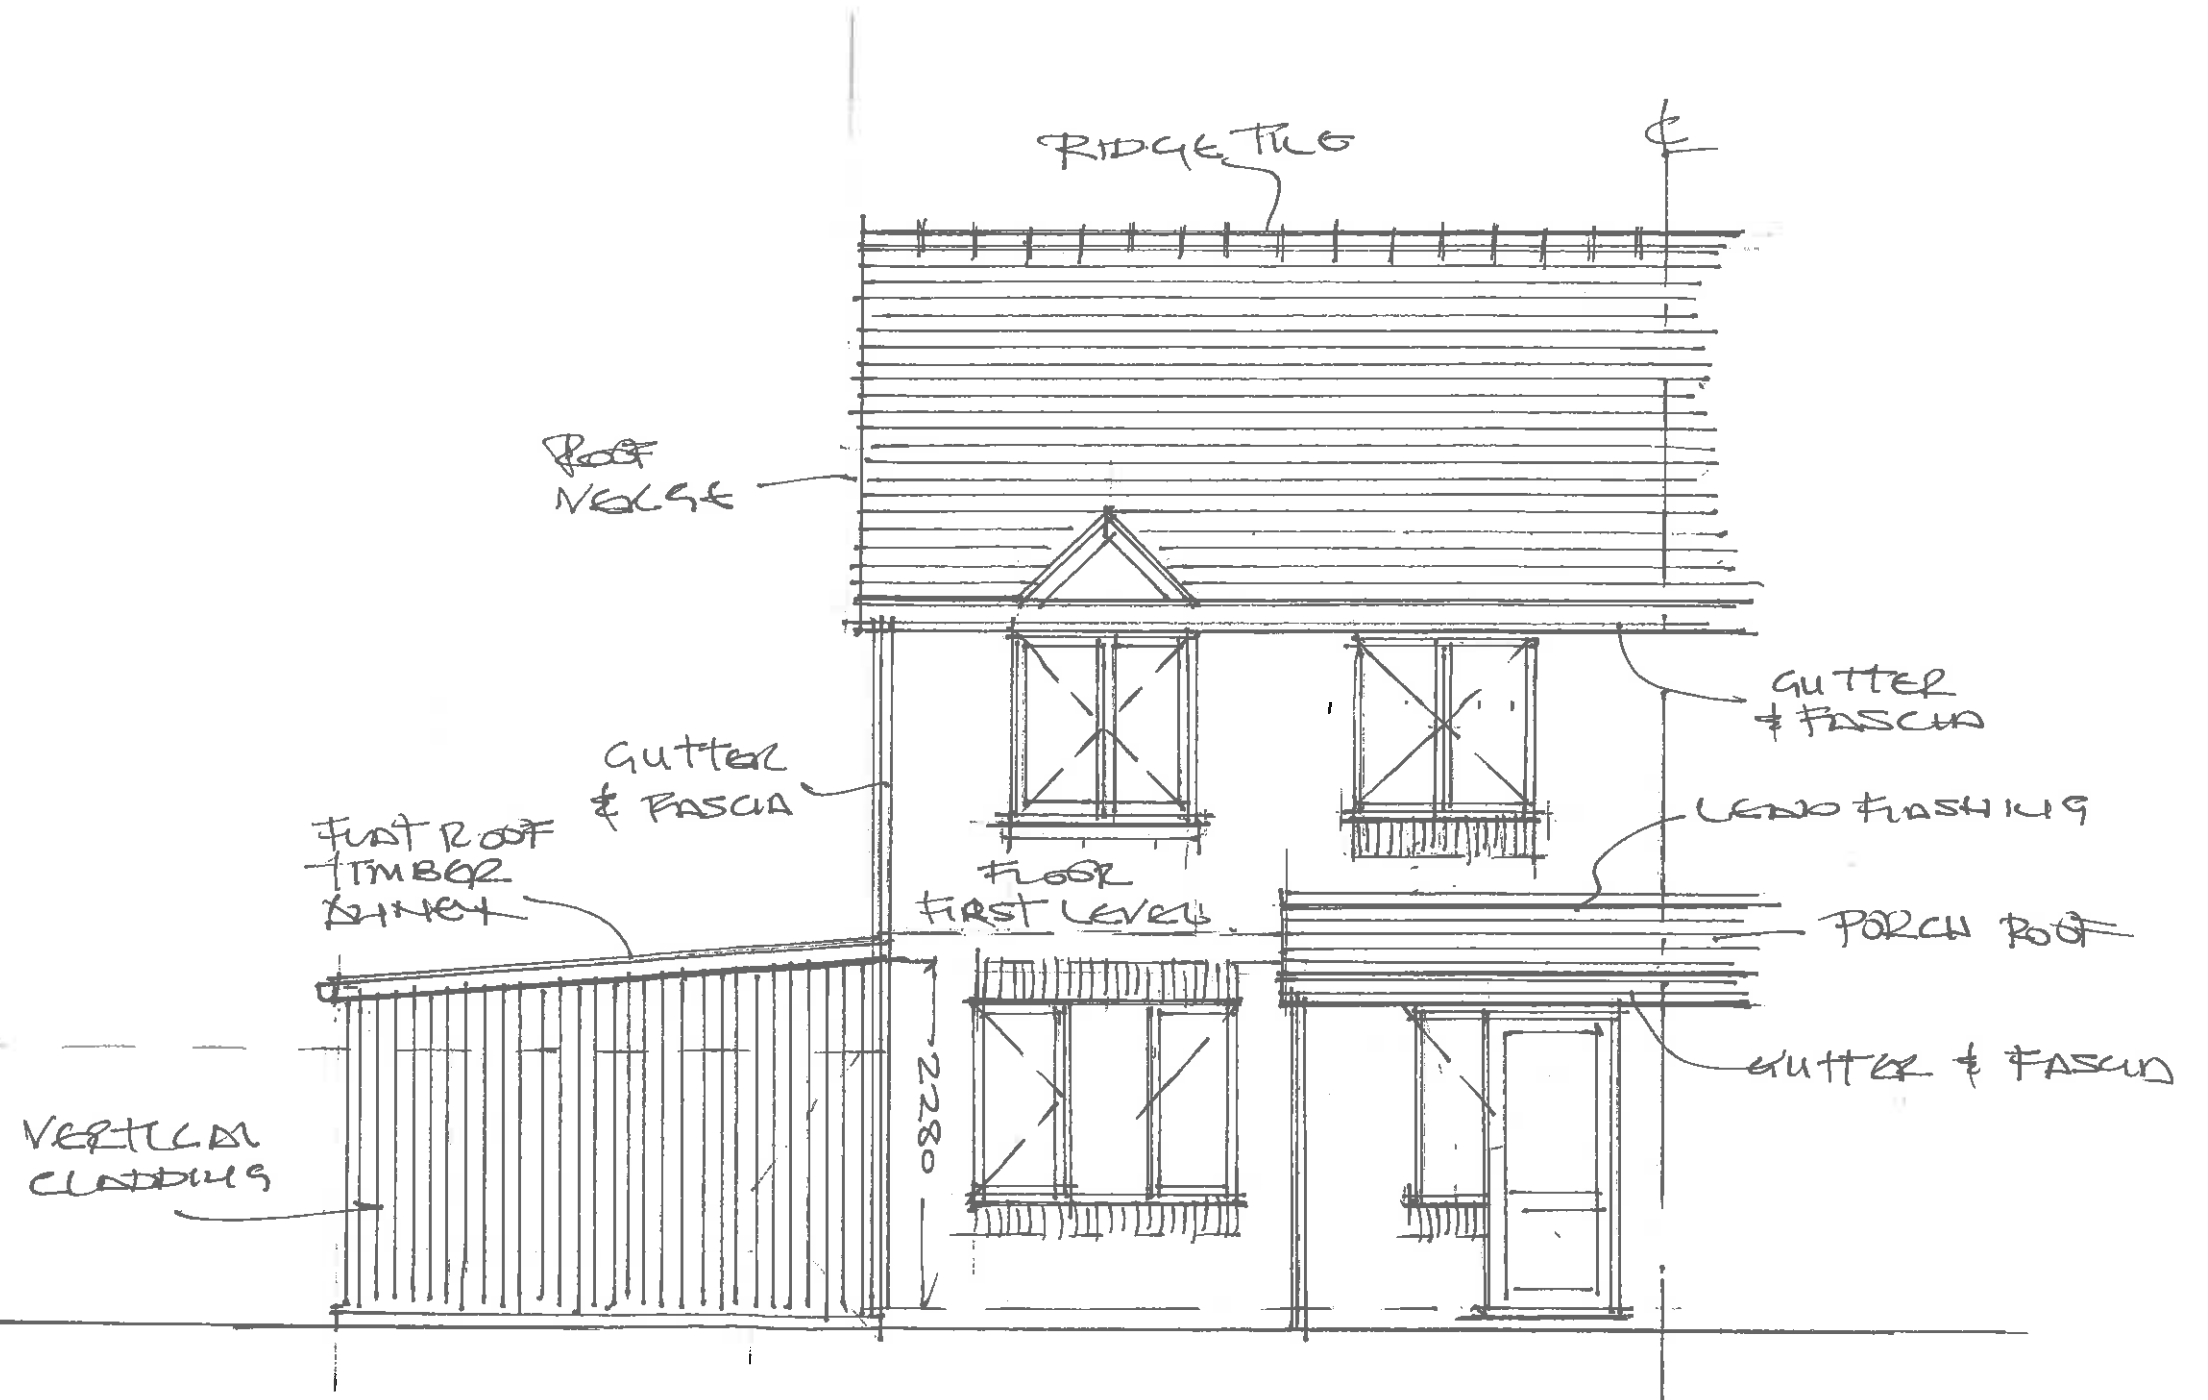

PLANS FOR: 11, ST AIDANUS GROVE, HUXTON, L36 8JE SCALE 1:50 SCALE BAR 0 0.5 1m 1.5 2m 2.5 3m


PLAN N° 11/STA/06/23/03 DATE 10/06/2024 RESUBMIT USER PAGE SIZE A3 EXISTING GABLE ELEVATION

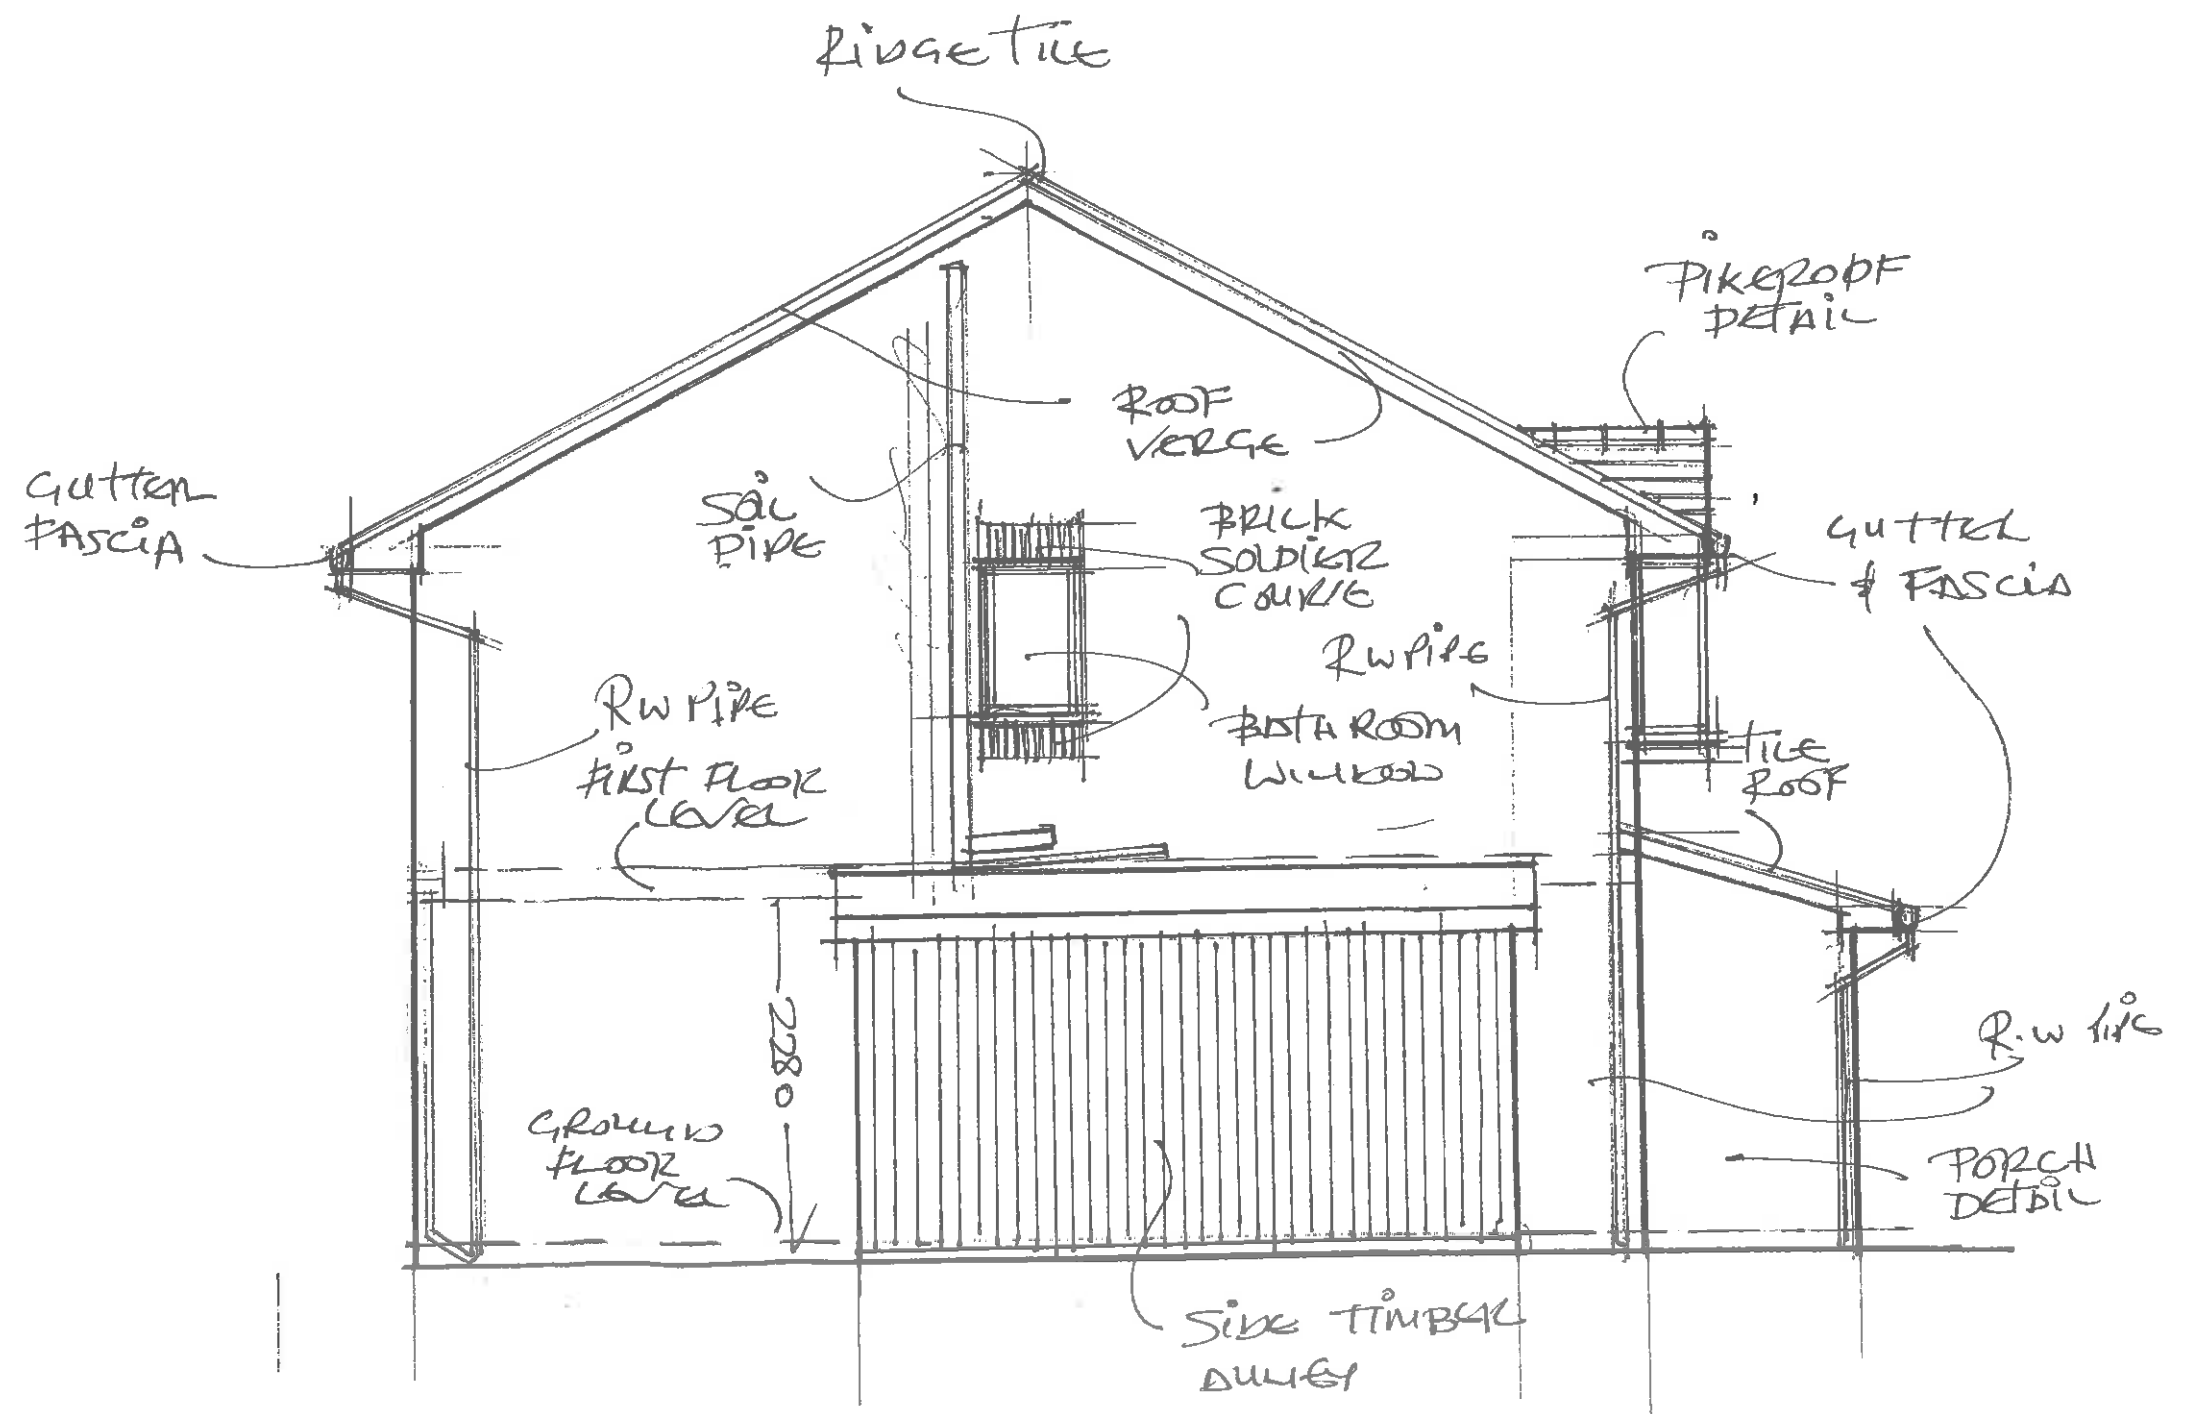

21/5/20

PLANS FOR: 11, ST AIDANS GROVE, HUXTON, LB6 8JE SCALE 1:50 SCALE BAR 0 0.5 1m 1.5 2m 2.5 3m

PLAN N° 11/STA/06/23/01 DATE 10/06/2024 RESUBMISSION PAGE SIZE A3 EXISTING REAR ELEVATION

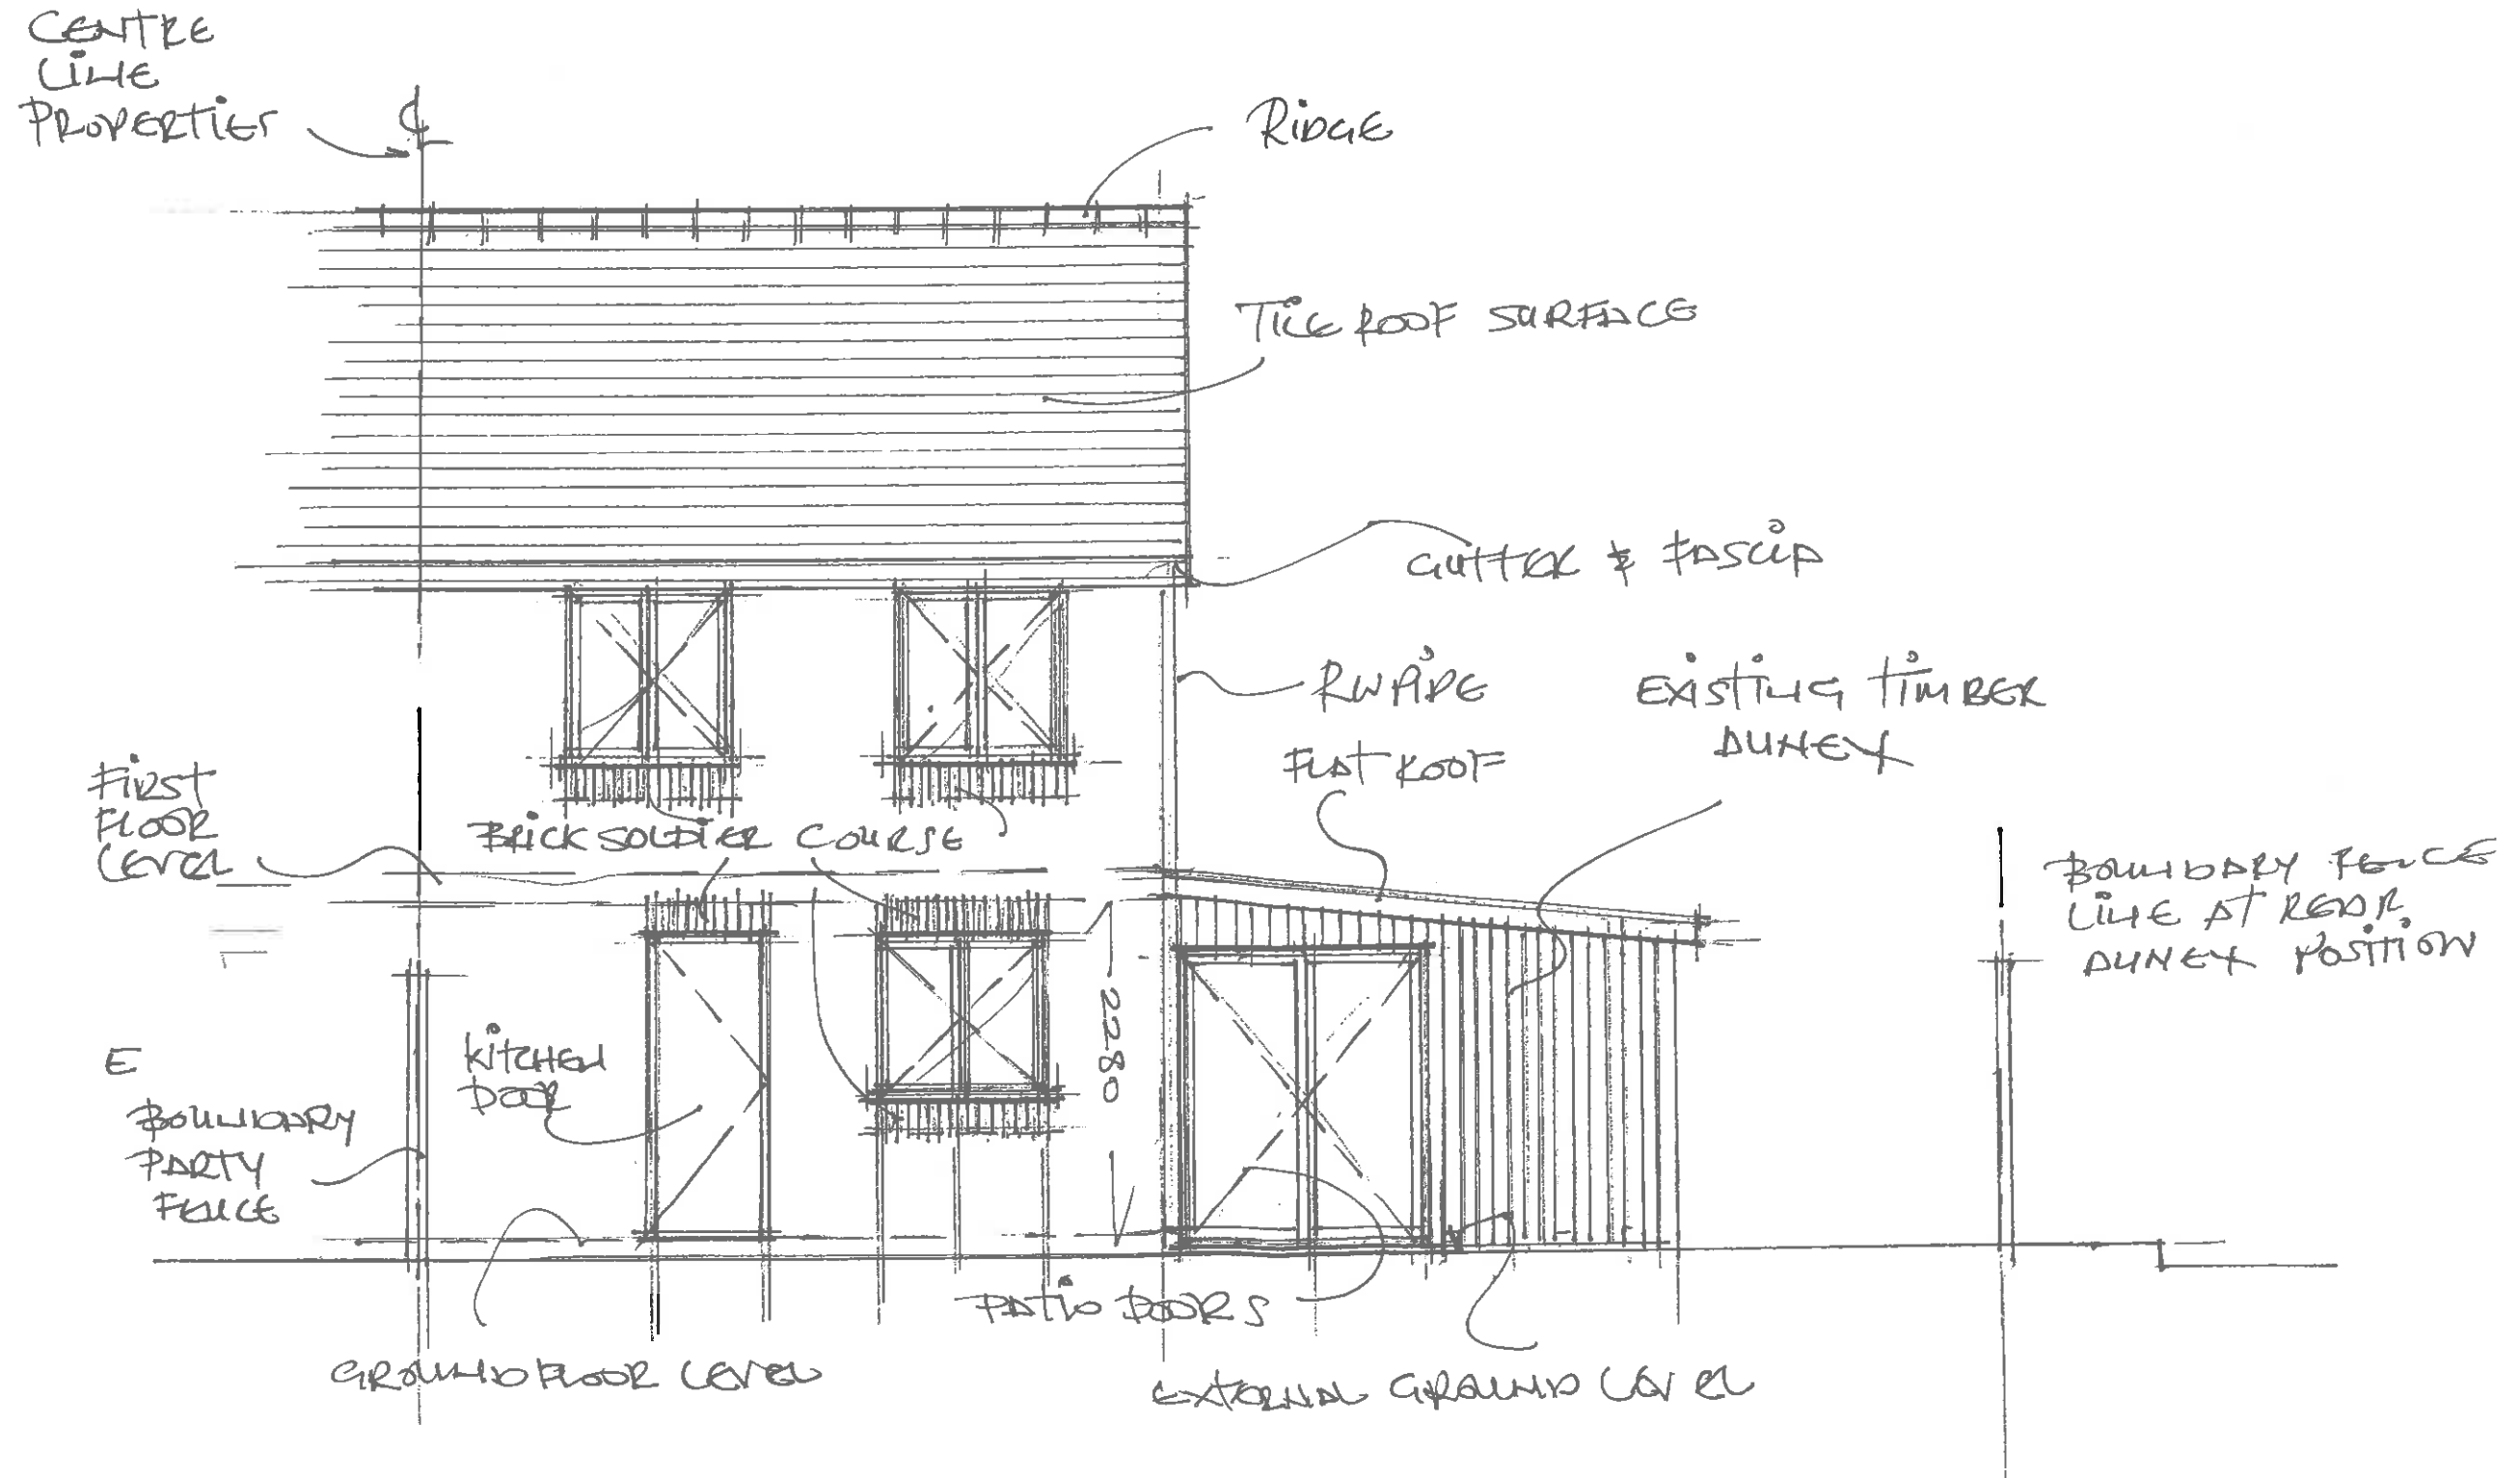

ANS FOR: 11, ST ALDUS GROVE, HUYTON, L36 8JE SCALE 1:50 SCALE BAR 0 0.5 1m 1.5 2m 2.5 3m

BU N° 11/STA/06/23/05 DATE 10/06/2024.
RESUBMISSION

PAGE SIZE A3 Existing Ground Floor Plan

