





Existing Ground Floor 1:100

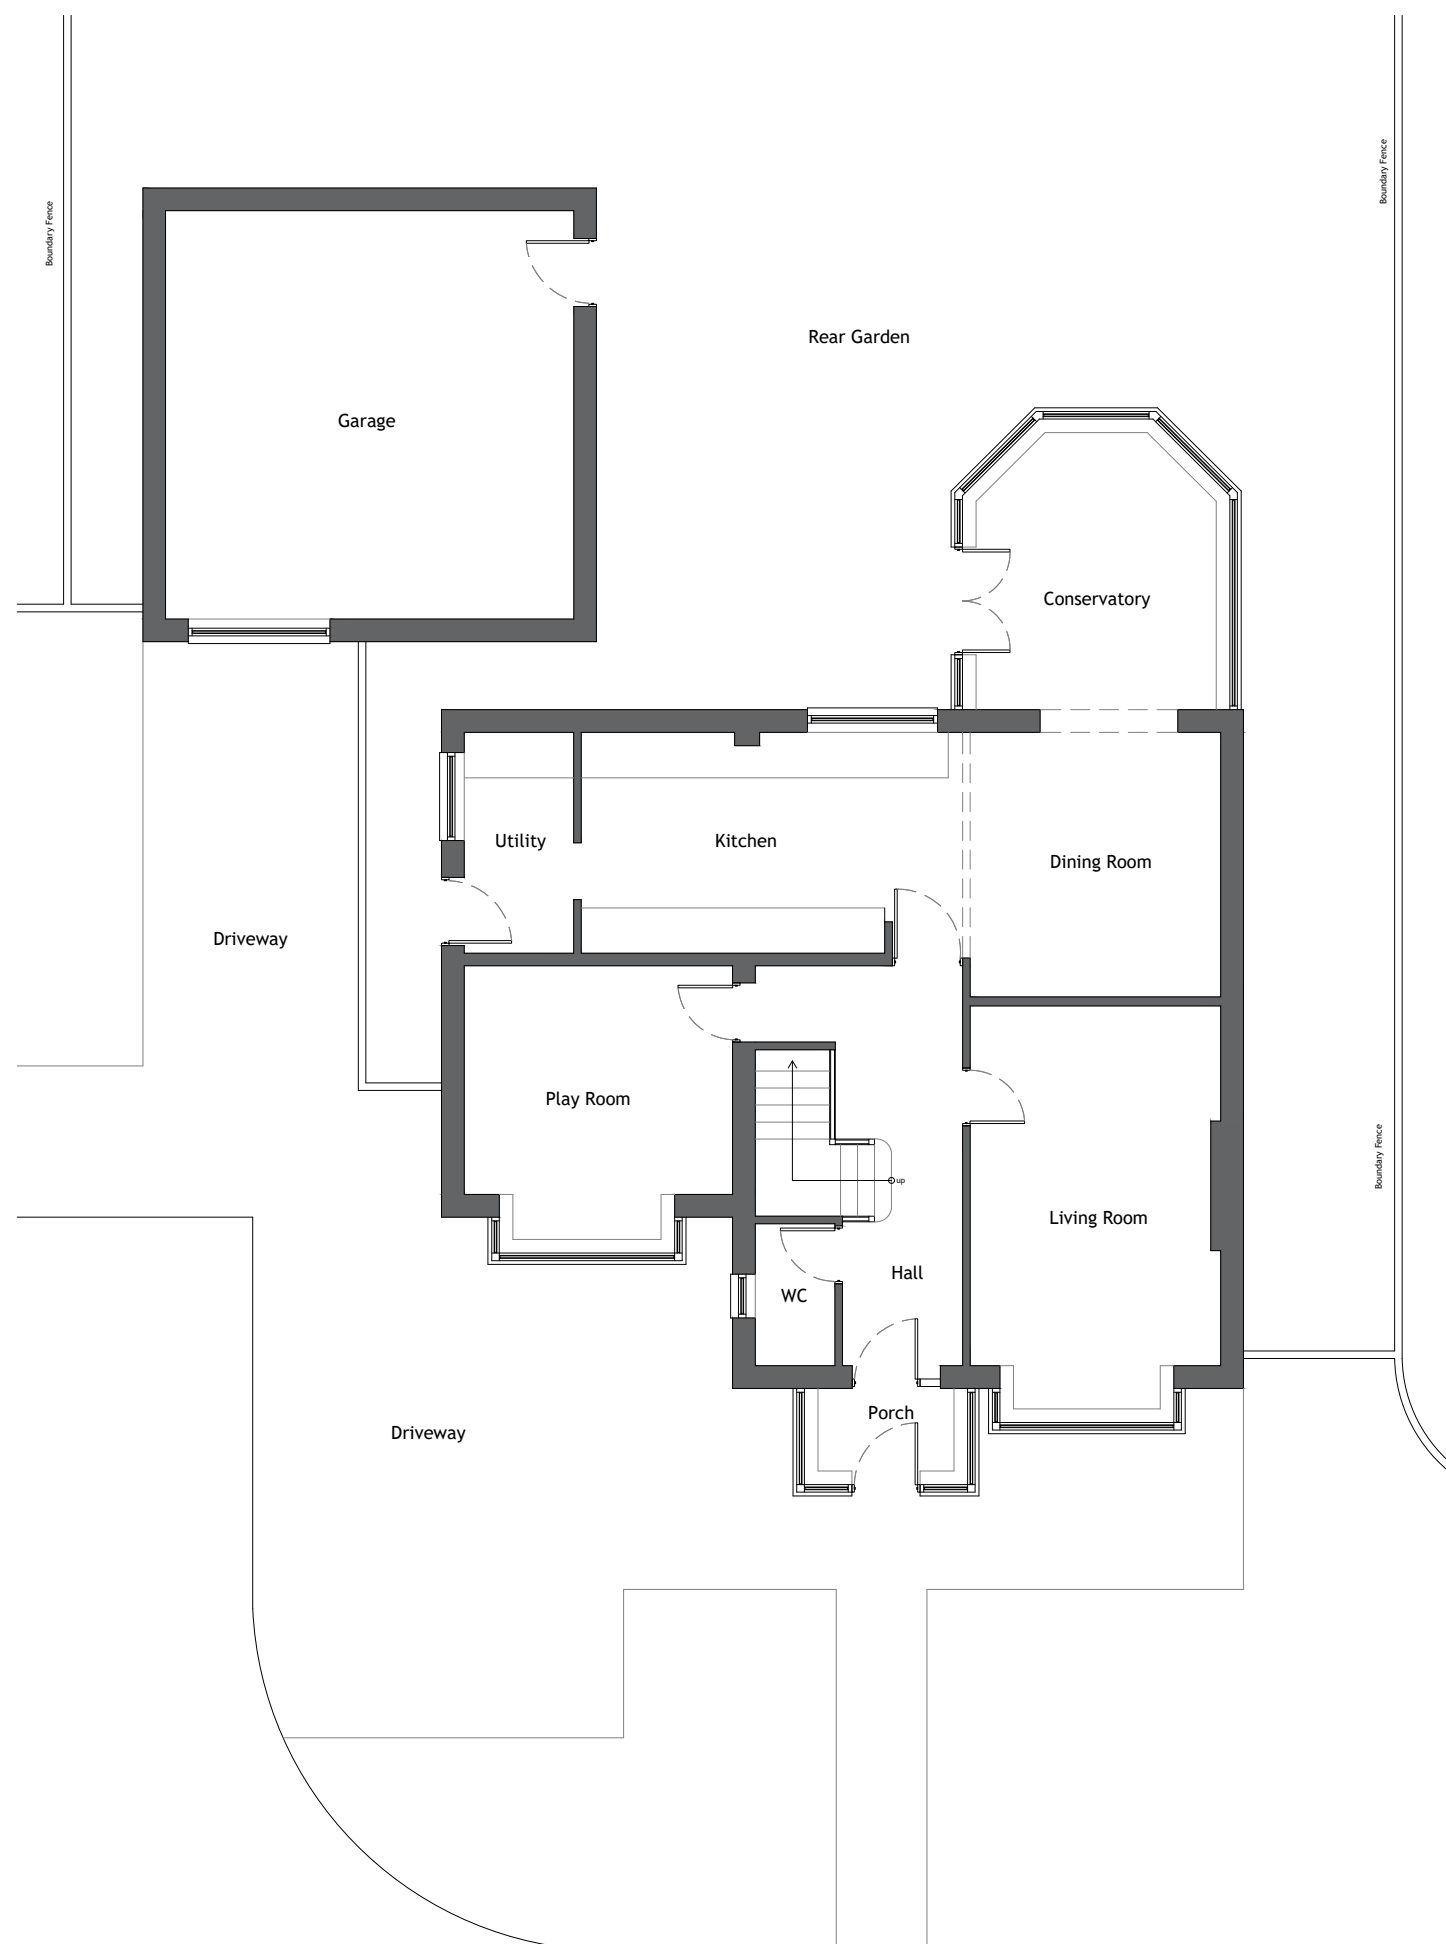

NOTES:

 

- Existing Walls
- Proposed Walls

CLIENT Nadia

DRAWING NO + TITLE:
01 - Existing Ground Floor Plan

2 Birkdale Close
Huyton
Liverpool
L36 4QW

SCALES:	1:100	PAGE SIZE:	A3
DRAWN BY:	LS	DATE	13/05/2024

