



OPTION 1

NOTES:

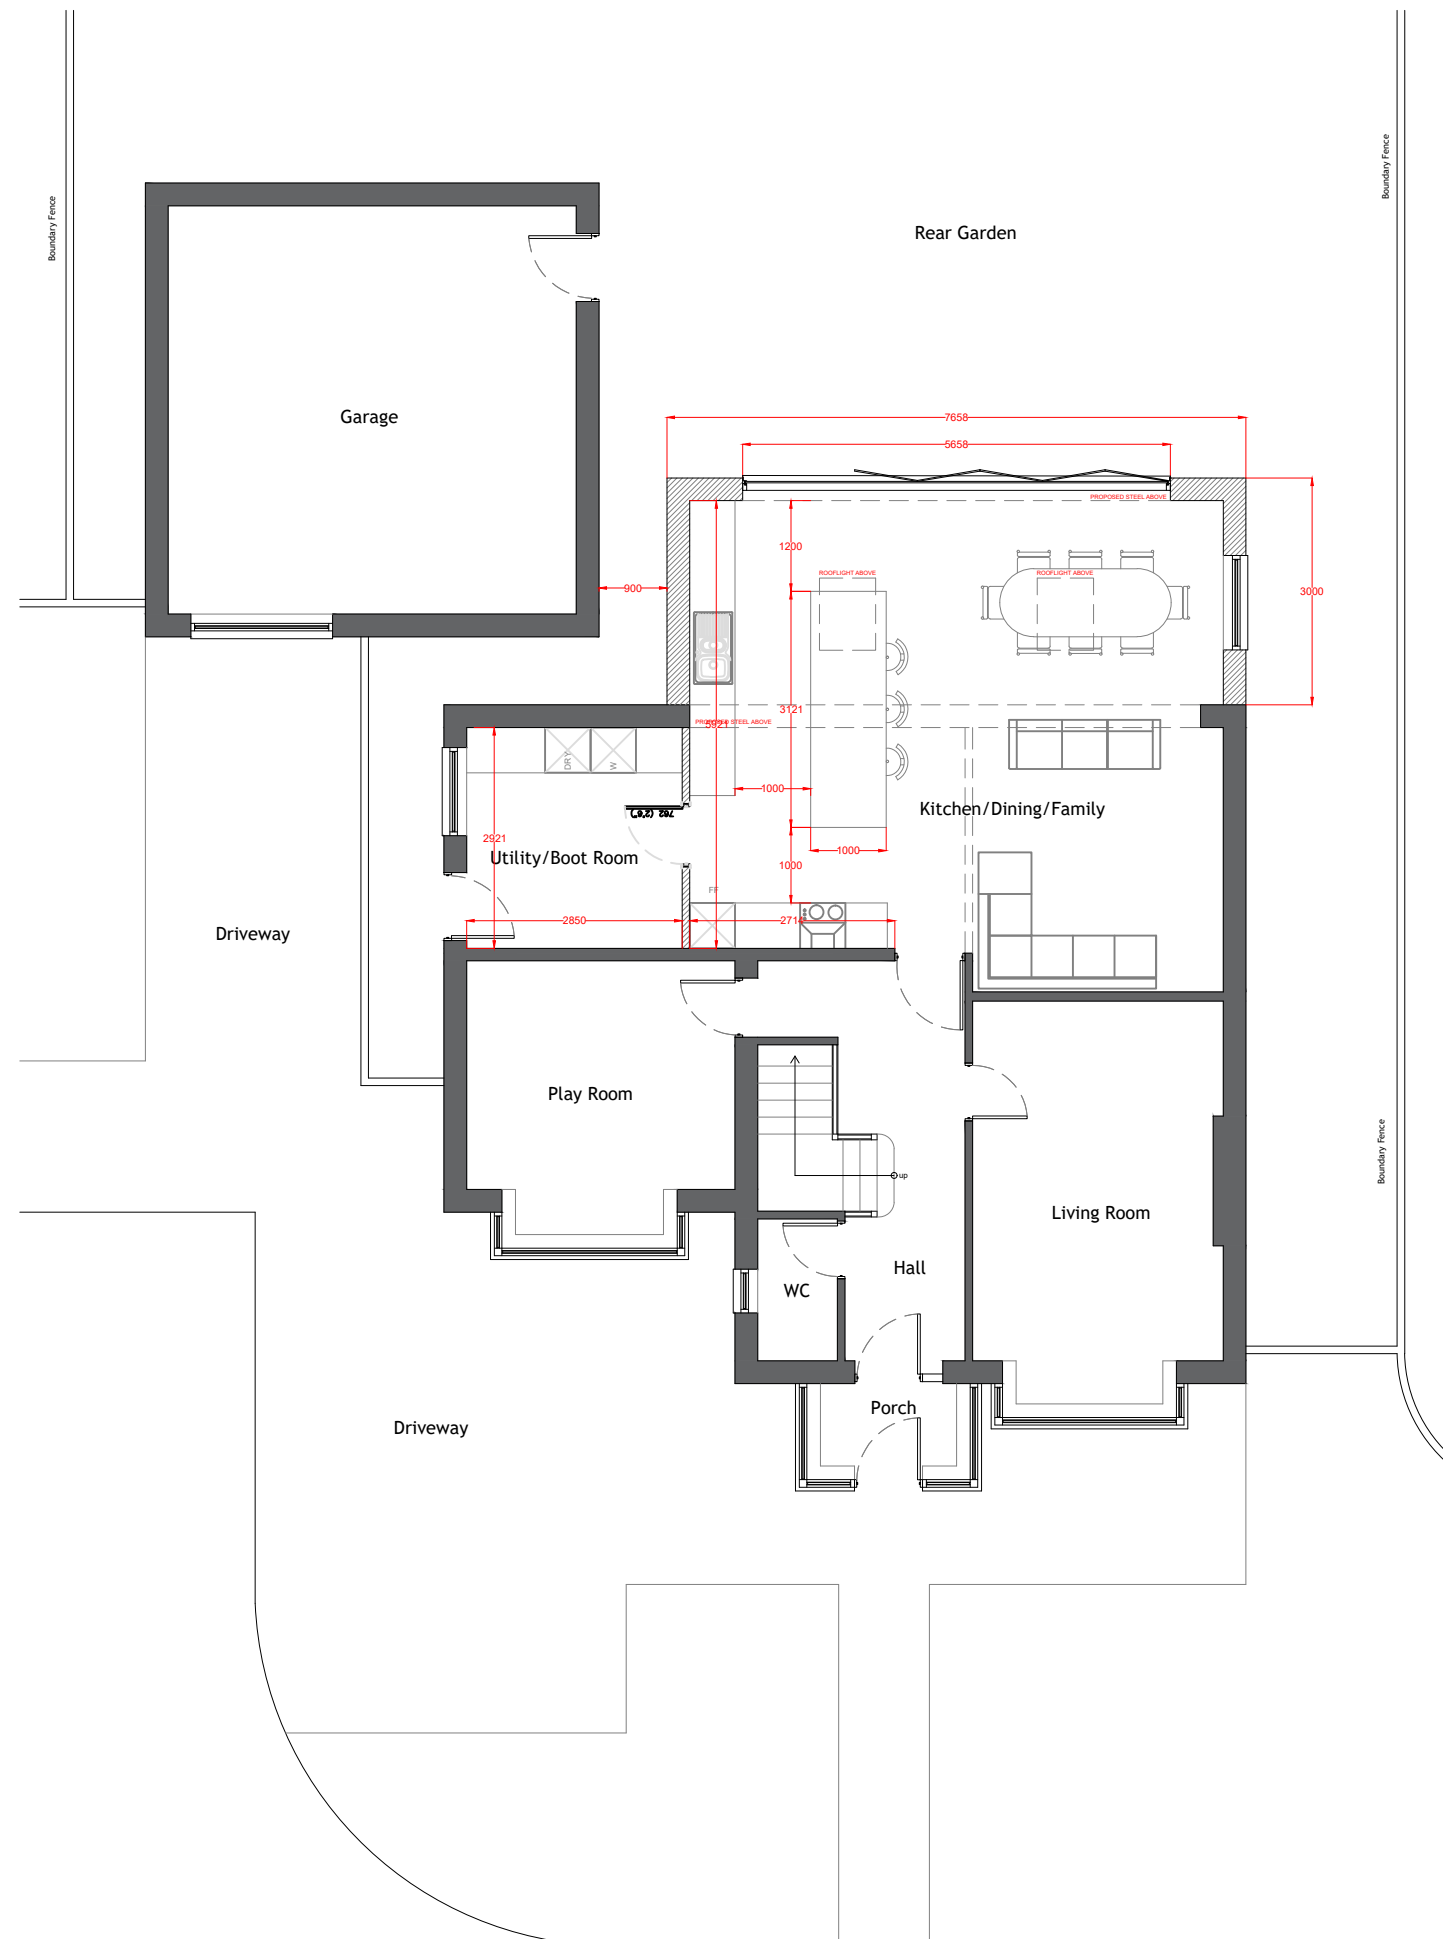

Proposed Ground Floor 1:100

 

 Existing Walls

 Proposed Walls

CLIENT	Nadia
--------	-------

DRAWING NO + TITLE:
04 - Proposed Ground
Floor Plan

2 Birkdale Close
Huyton
Liverpool
L36 4QW

SCALES:	1:100	PAGE SIZE:	A3
---------	-------	------------	----

DRAWN BY:	LS	DATE	13/05/2024
-----------	----	------	------------



ARCHITEVO