


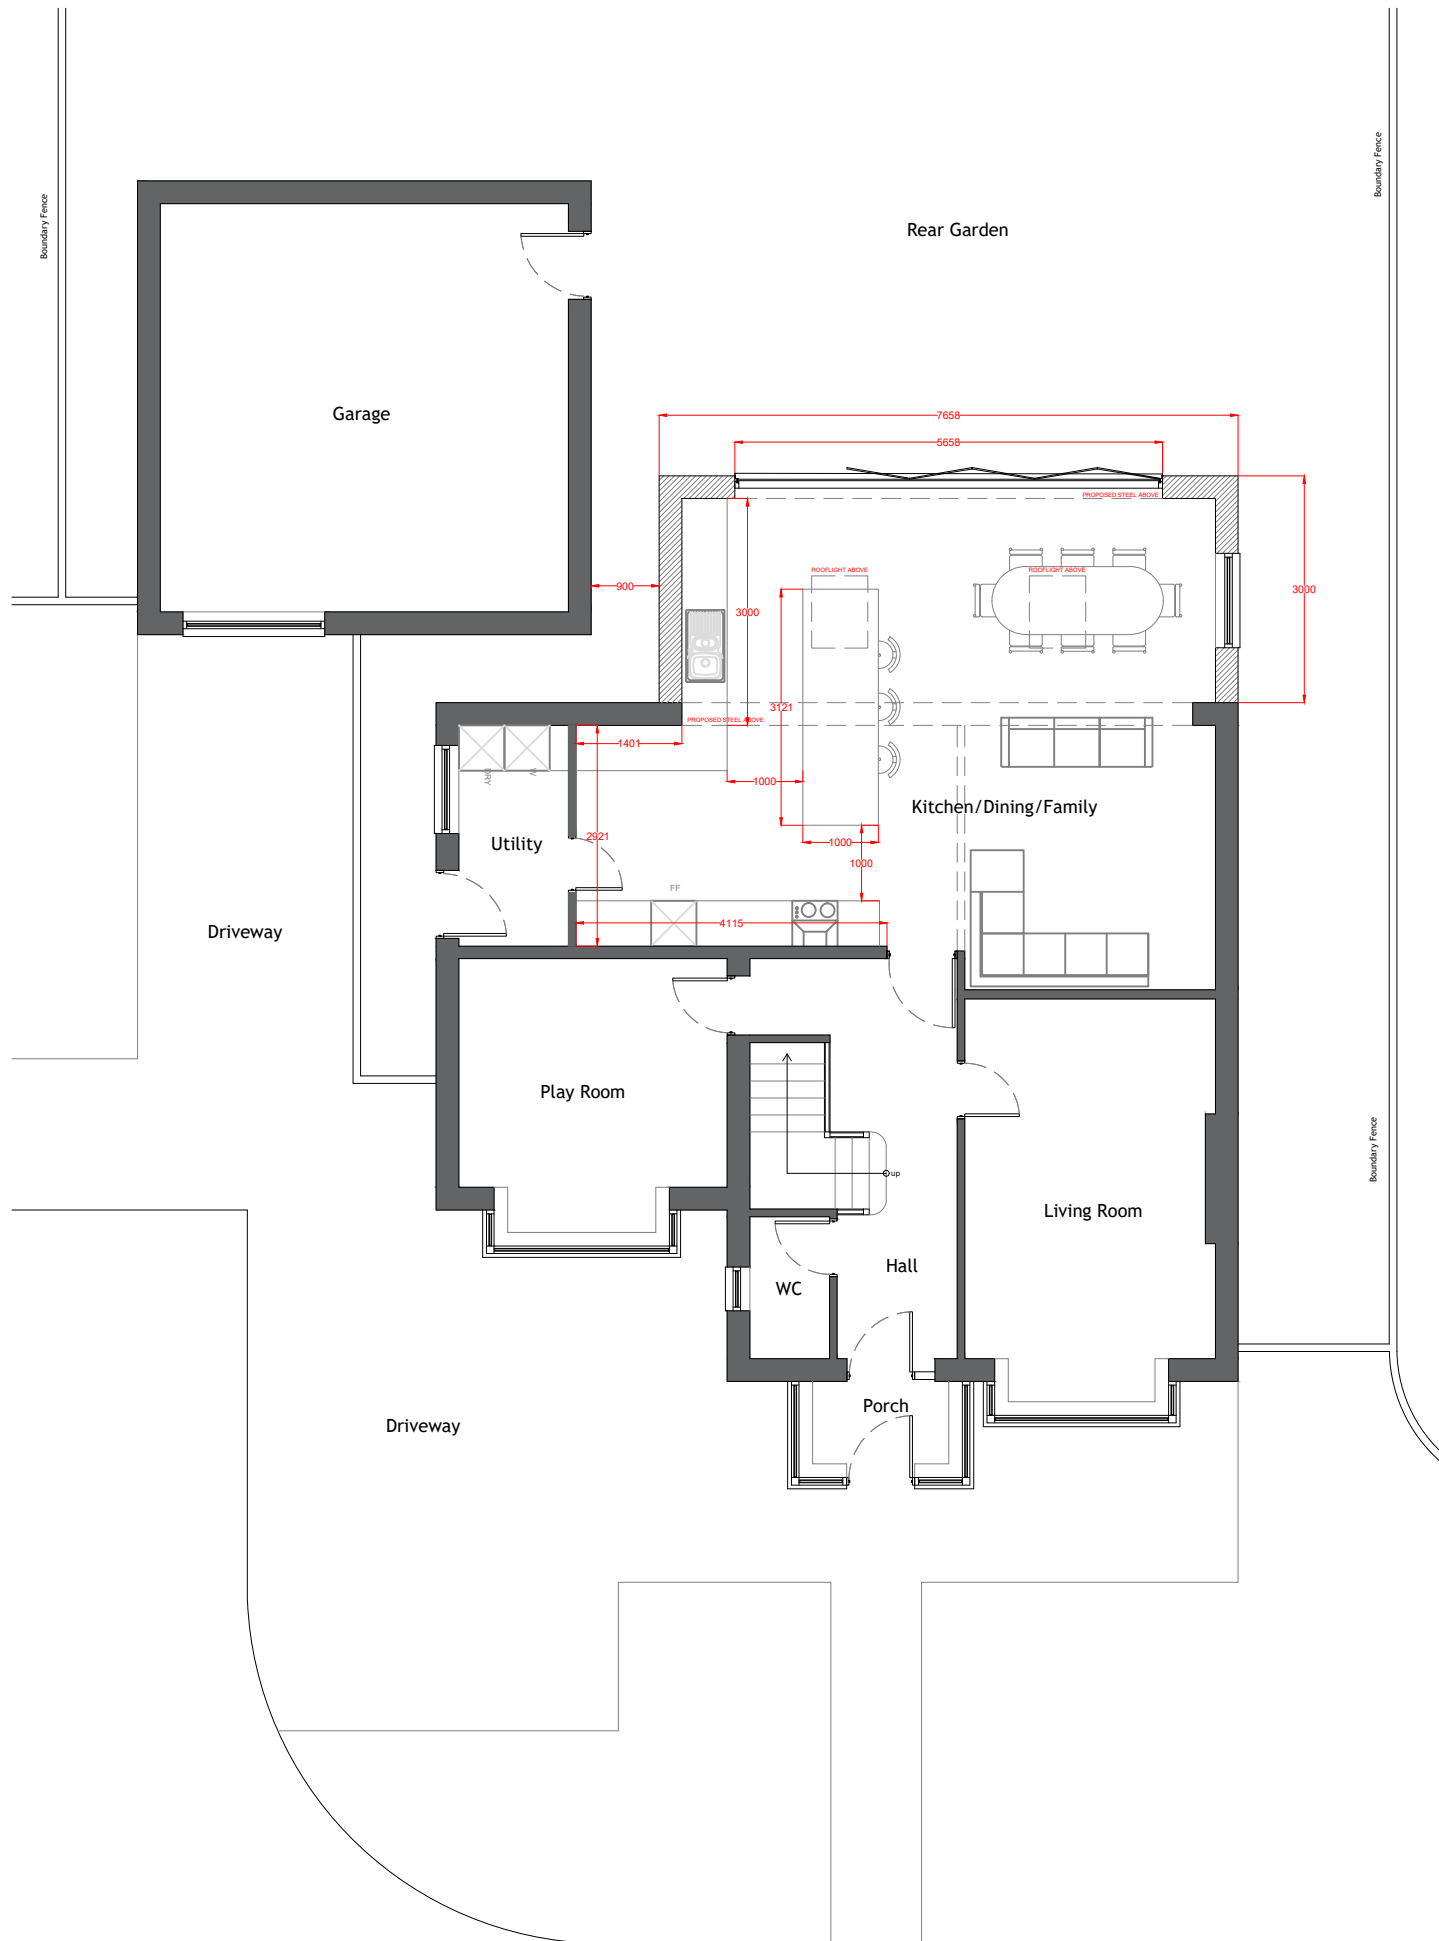

Proposed Ground Floor 1:100



NOTES:



- Existing Walls
- Proposed Walls

CLIENT		Nadia	
DRAWING NO + TITLE:			
04 - Proposed Ground Floor Plan			
2 Birkdale Close Huyton Liverpool L36 4QW			
SCALES:		1:100	PAGE SIZE: A3
DRAWN BY: LS		DATE 13/05/2024	

