



Produced on 15 May 2024 from the Ordnance Survey National Geographic Database and incorporating surveyed revision available at this date.
This map shows the area bounded by 343242 390175, 343384 390175, 343384 390317, 343242 390317, 343242 390175
Crown copyright and database rights 2024 OS 100054135. Supplied by copla ltd trading as UKPlanningMaps.com a licensed Ordnance Survey partner (OS 100054135).
Data licence expires 15 May 2025. Unique plan reference: v2f/1099791/1480488



NOTES:

CLIENT Nadia


DRAWING NO + TITLE:
00 - Location Plan

2 Birkdale Close
Huyton
Liverpool
L36 4QW


SCALES: 1:1250 PAGE SIZE: A4

DRAWN BY: LS DATE 15/05/2024



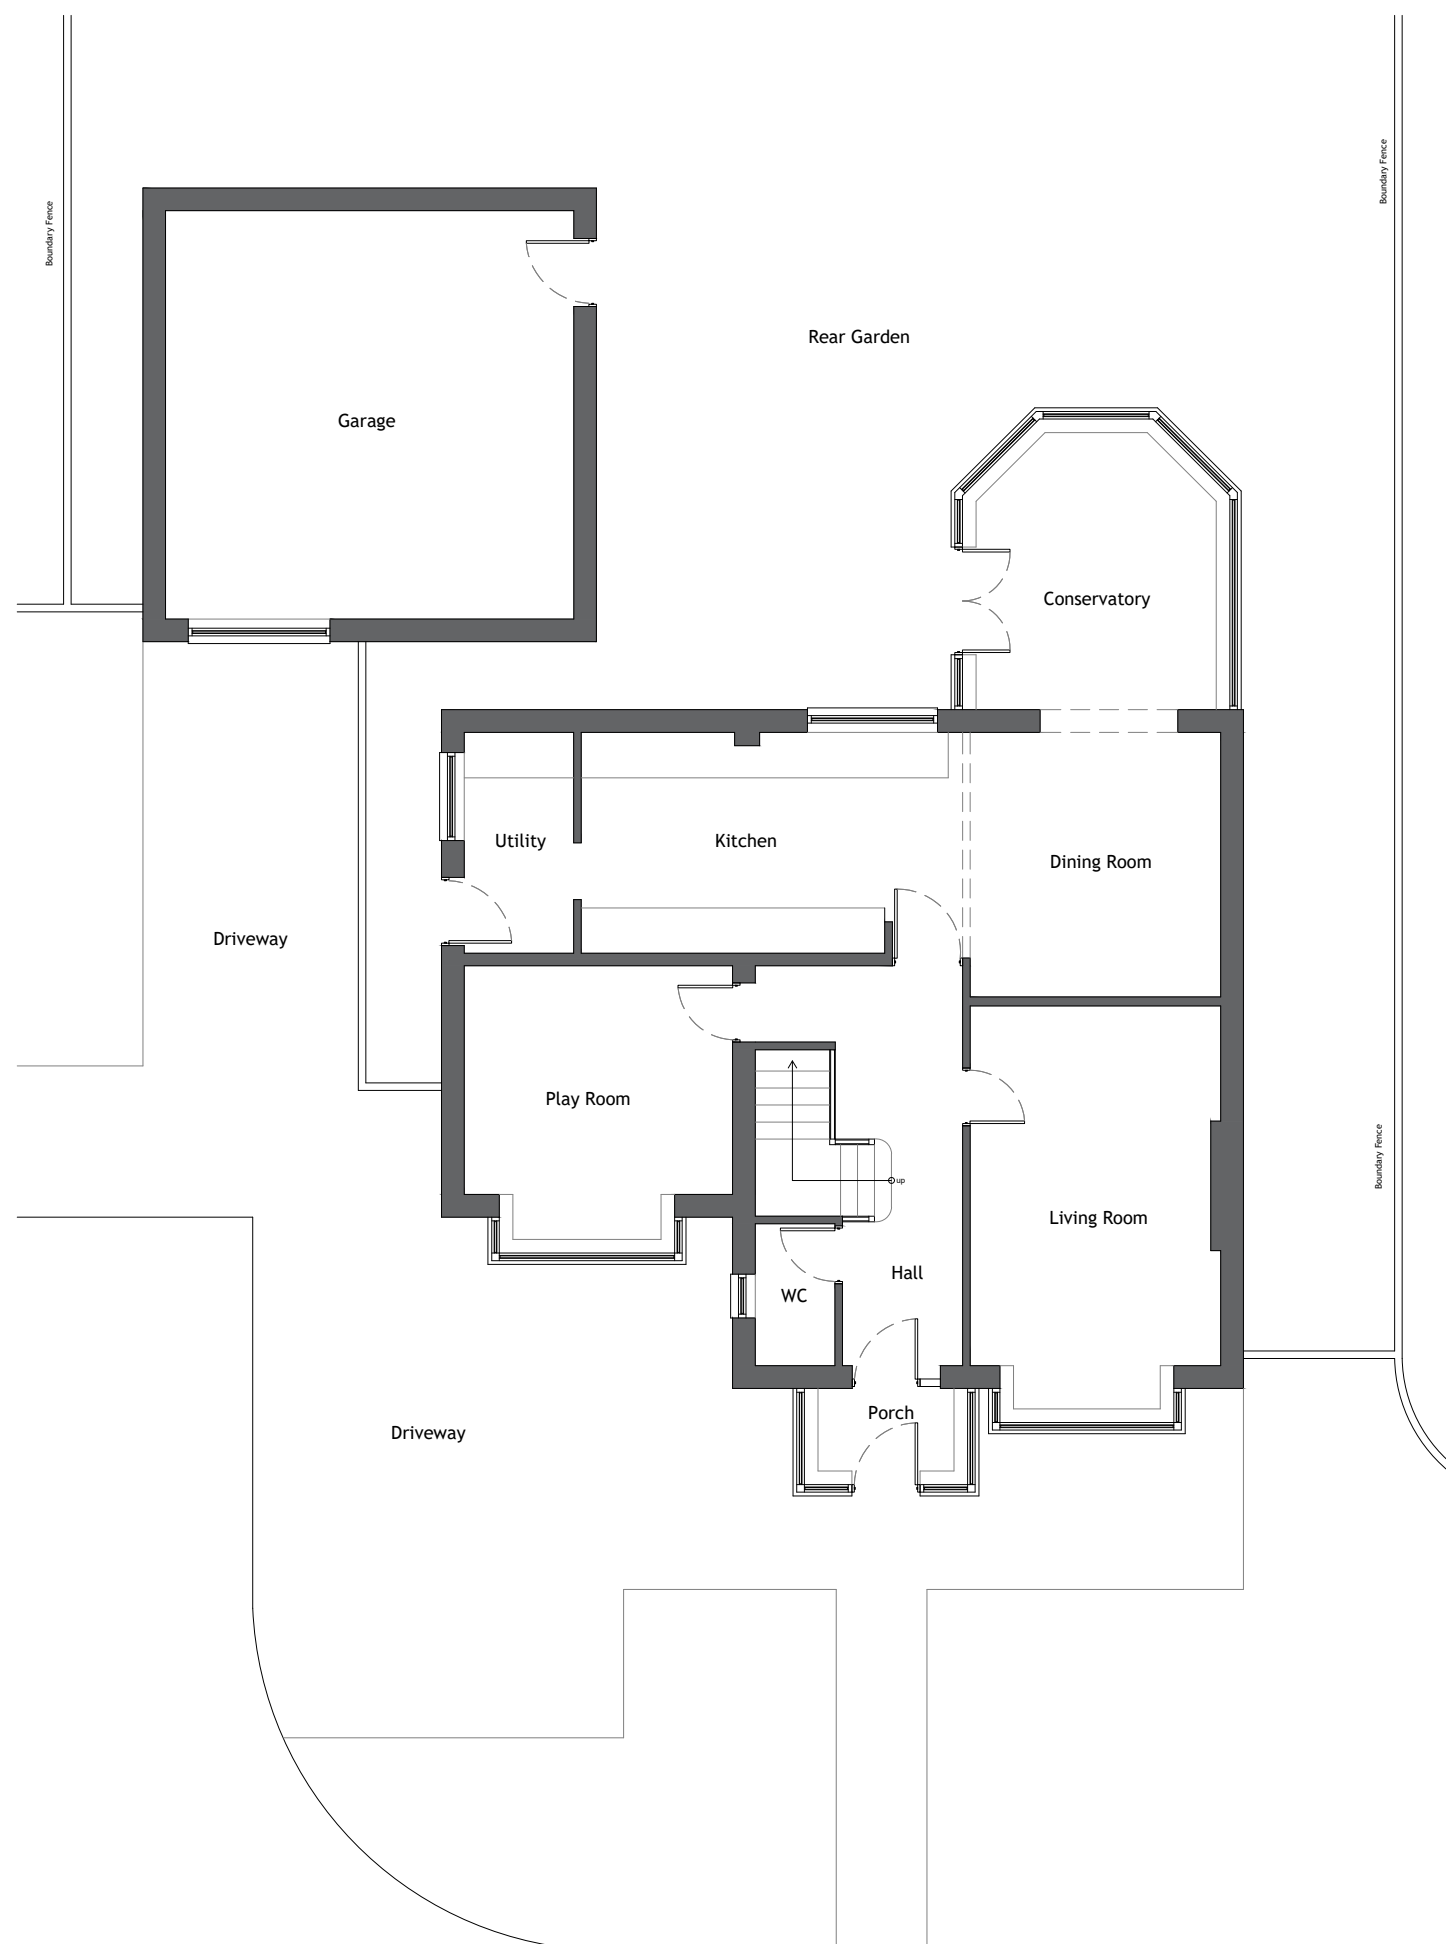

Existing Ground Floor 1:100

 

NOTES:



- Existing Walls
- Proposed Walls

CLIENT Nadia

DRAWING NO + TITLE:
01 - Existing Ground Floor Plan

2 Birkdale Close
Huyton
Liverpool
L36 4QW


SCALES:	1:100	PAGE SIZE:	A3
DRAWN BY:	LS	DATE	13/05/2024




NOTES:



Existing Front Elevation 1:100

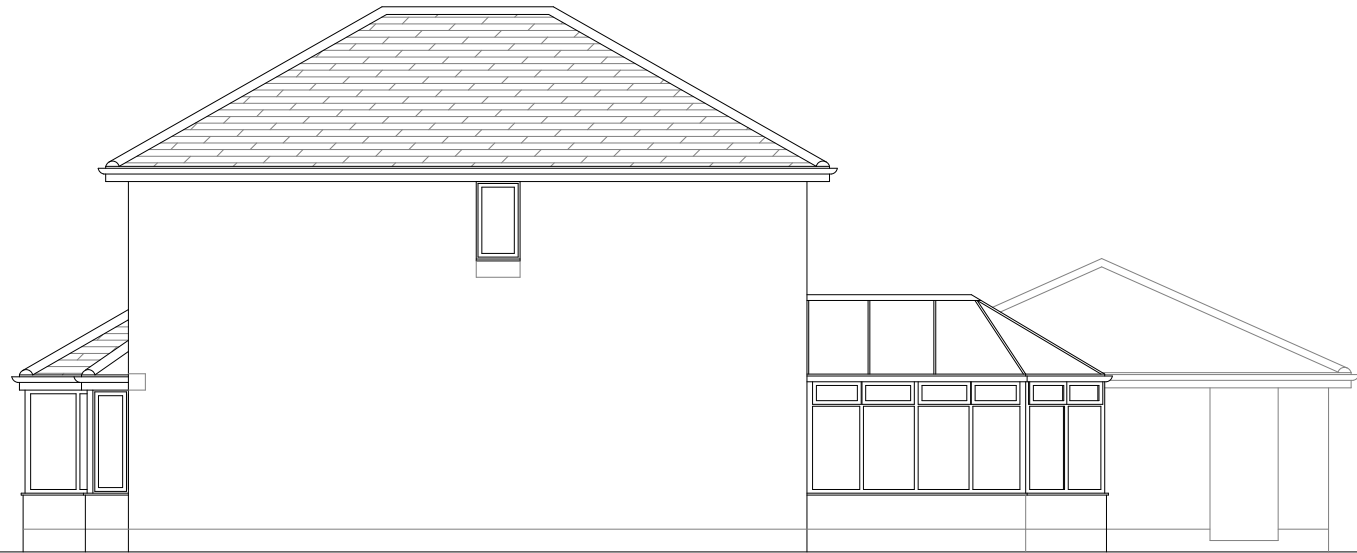

Existing North Side Elevation 1:100

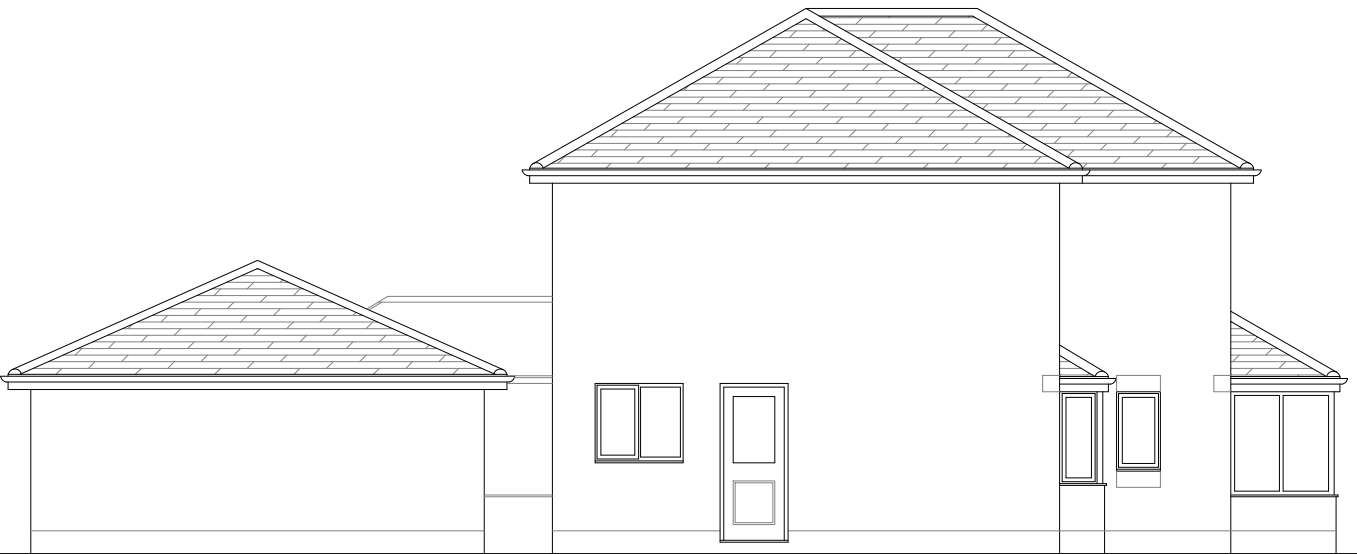

Existing South Side Elevation 1:100



Existing Rear Elevation 1:100

- Existing Walls
- Proposed Walls

CLIENT Nadia

DRAWING NO + TITLE:

02 - Existing Elevations


2 Birkdale Close
Huyton
Liverpool
L36 4QW

SCALES:	1:100	PAGE SIZE:	A3
DRAWN BY:	LS	DATE	13/05/2024



ARCHITEVO



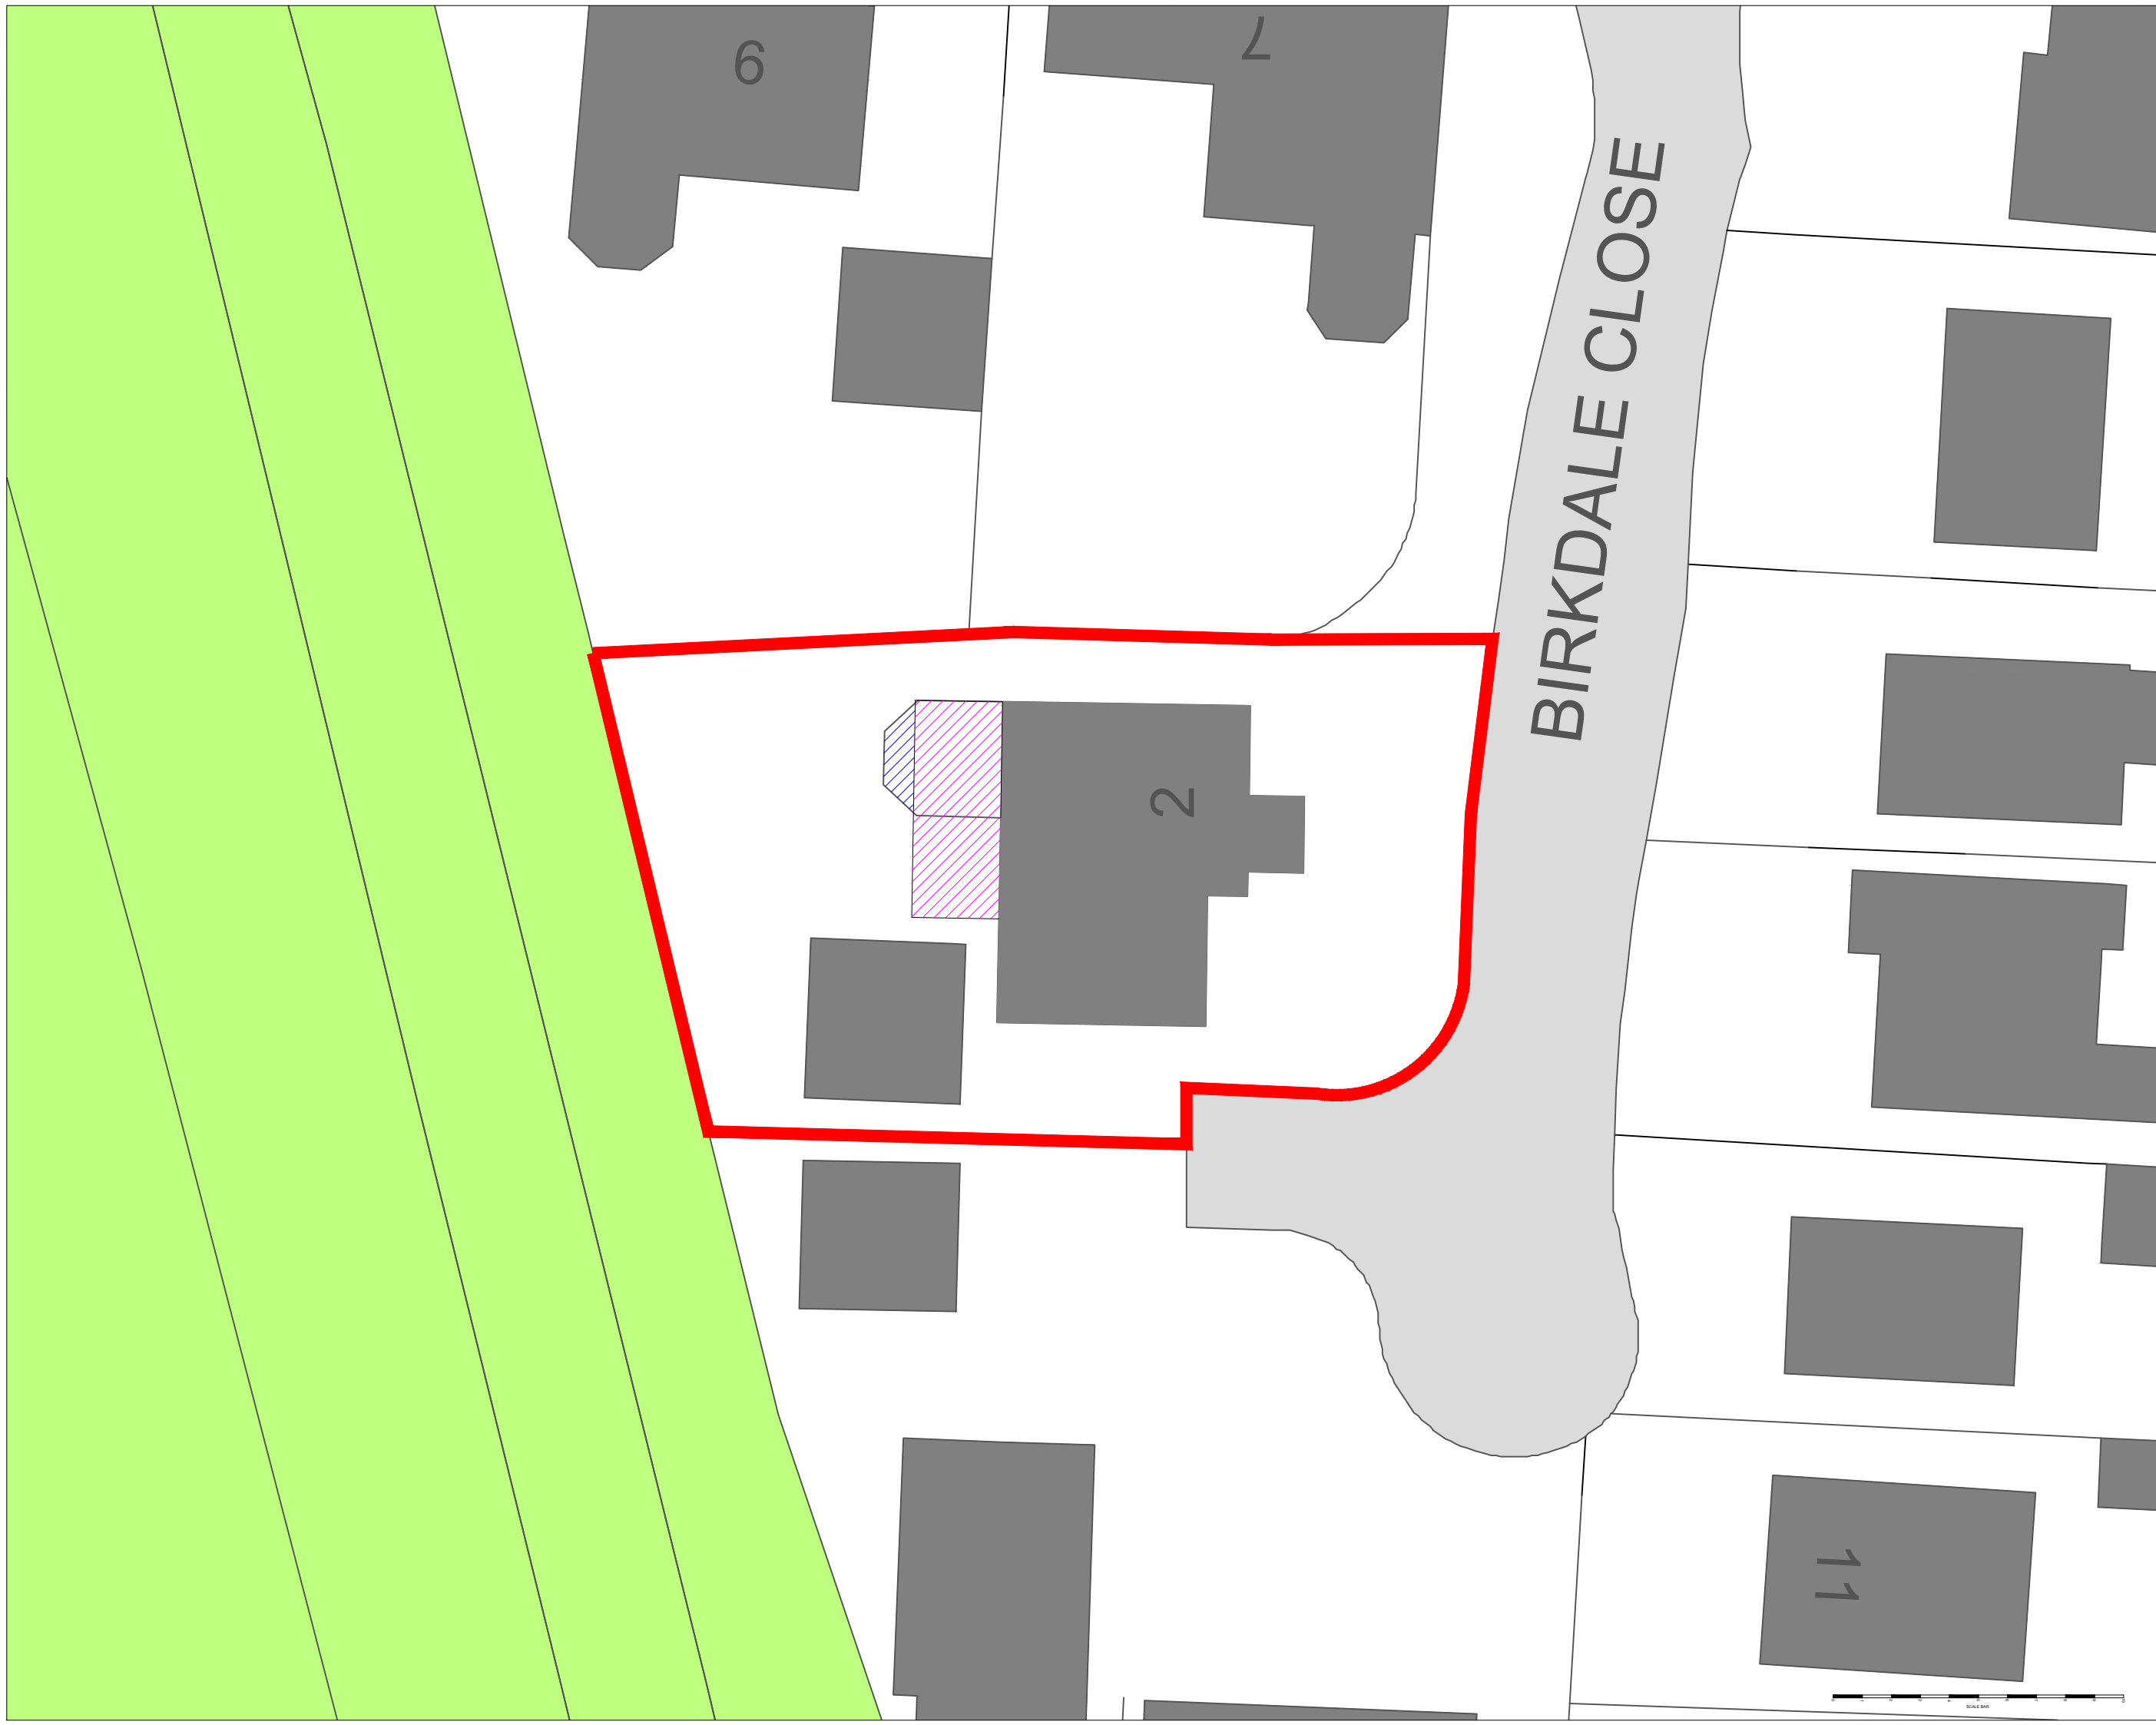

NOTES:



Existing Walls

Proposed Single Storey Extension

To be Demolished

CLIENT Nadia

DRAWING NO + TITLE:
03 - Proposed Block Plan

2 Birkdale Close
Huyton
Liverpool
L36 4QW

SCALES: 1:200 PAGE SIZE: A3


DRAWN BY: LS DATE: 13/05/2024




ARCHITEVO



OPTION 1

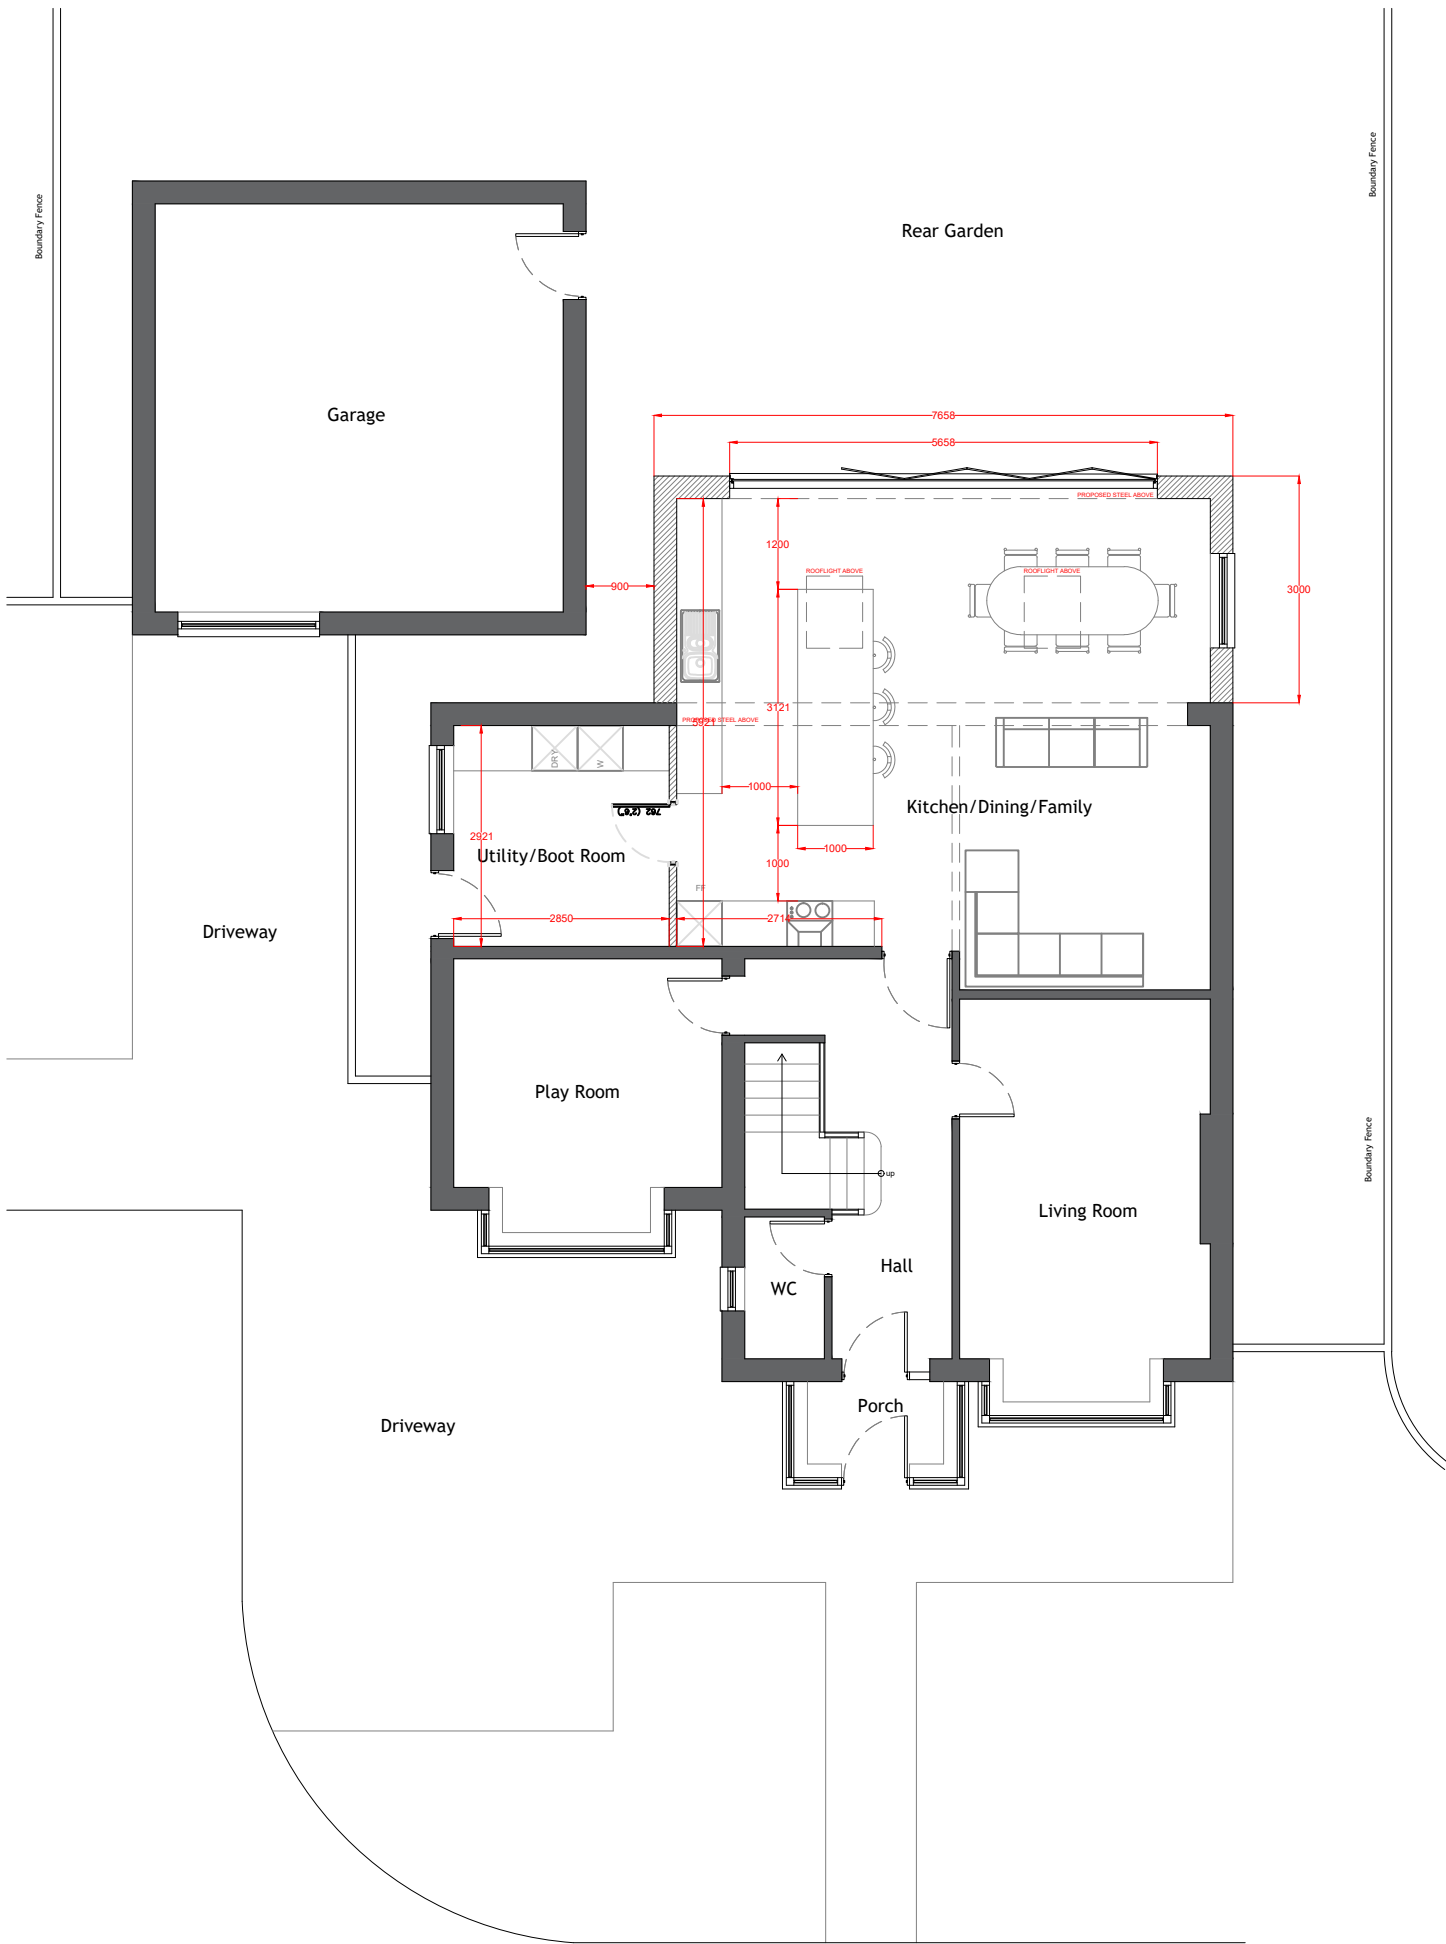

Proposed Ground Floor 1:100

 

NOTES:



- Existing Walls
- Proposed Walls

CLIENT Nadia

DRAWING NO + TITLE:
04 - Proposed Ground Floor Plan

2 Birkdale Close
Huyton
Liverpool
L36 4QW


SCALES: 1:100 PAGE SIZE: A3

DRAWN BY: LS DATE 13/05/2024



ARCHITEVO

OPTION 2

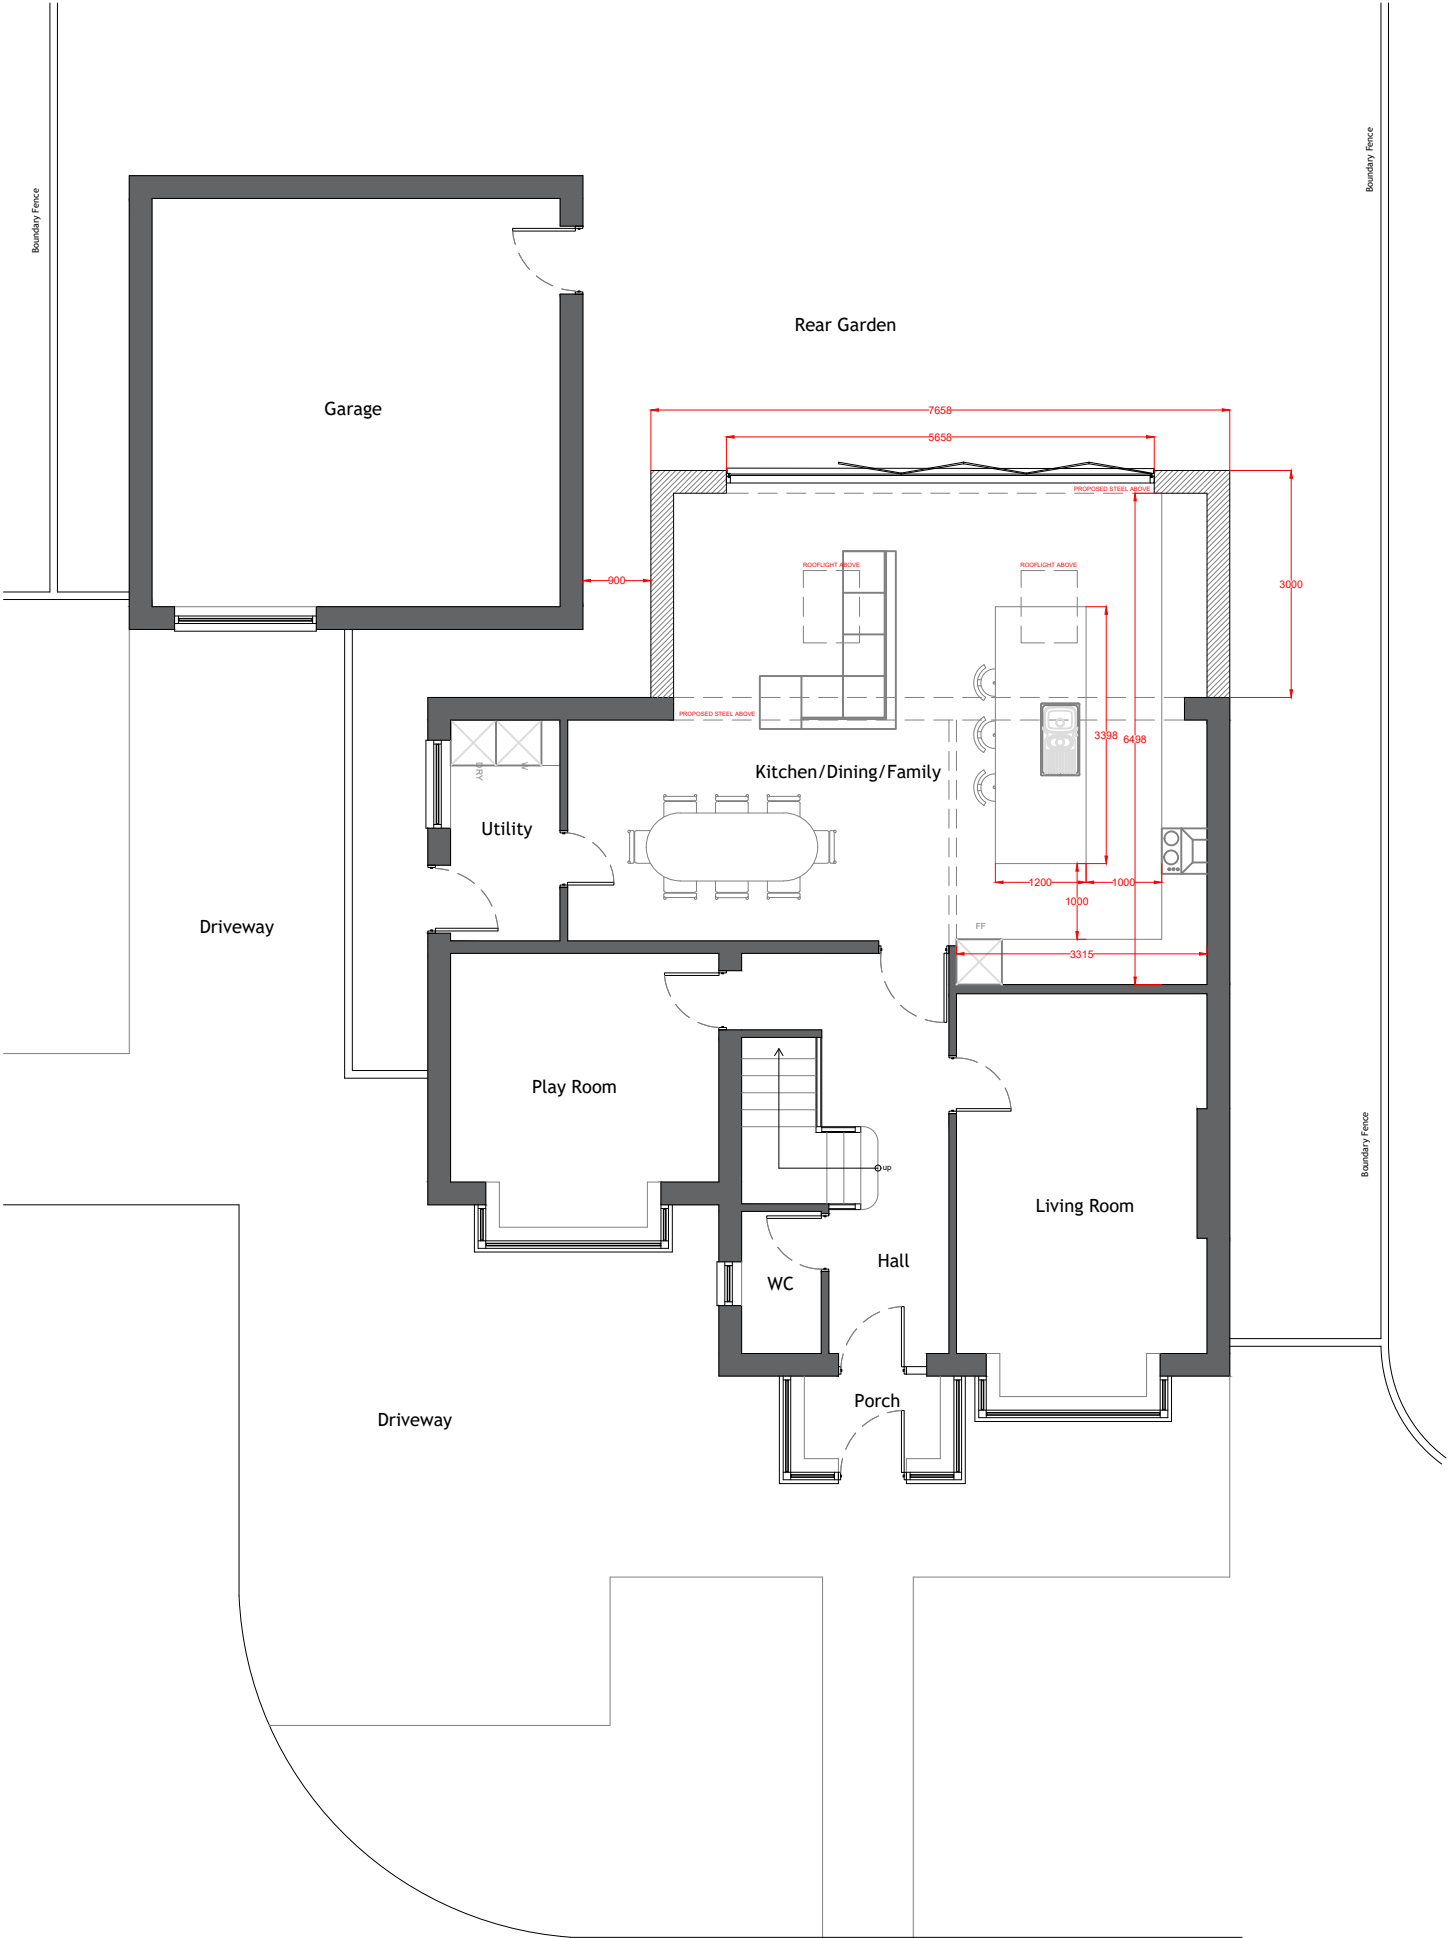

Proposed Ground Floor 1:100

NOTES:



- Existing Walls
- Proposed Walls

CLIENT Nadia

DRAWING NO + TITLE:
04 - Proposed Ground Floor Plan


2 Birkdale Close
Huyton
Liverpool
L36 4QW

SCALES: 1:100 PAGE SIZE: A3

DRAWN BY: LS DATE 13/05/2024



ARCHITEVO

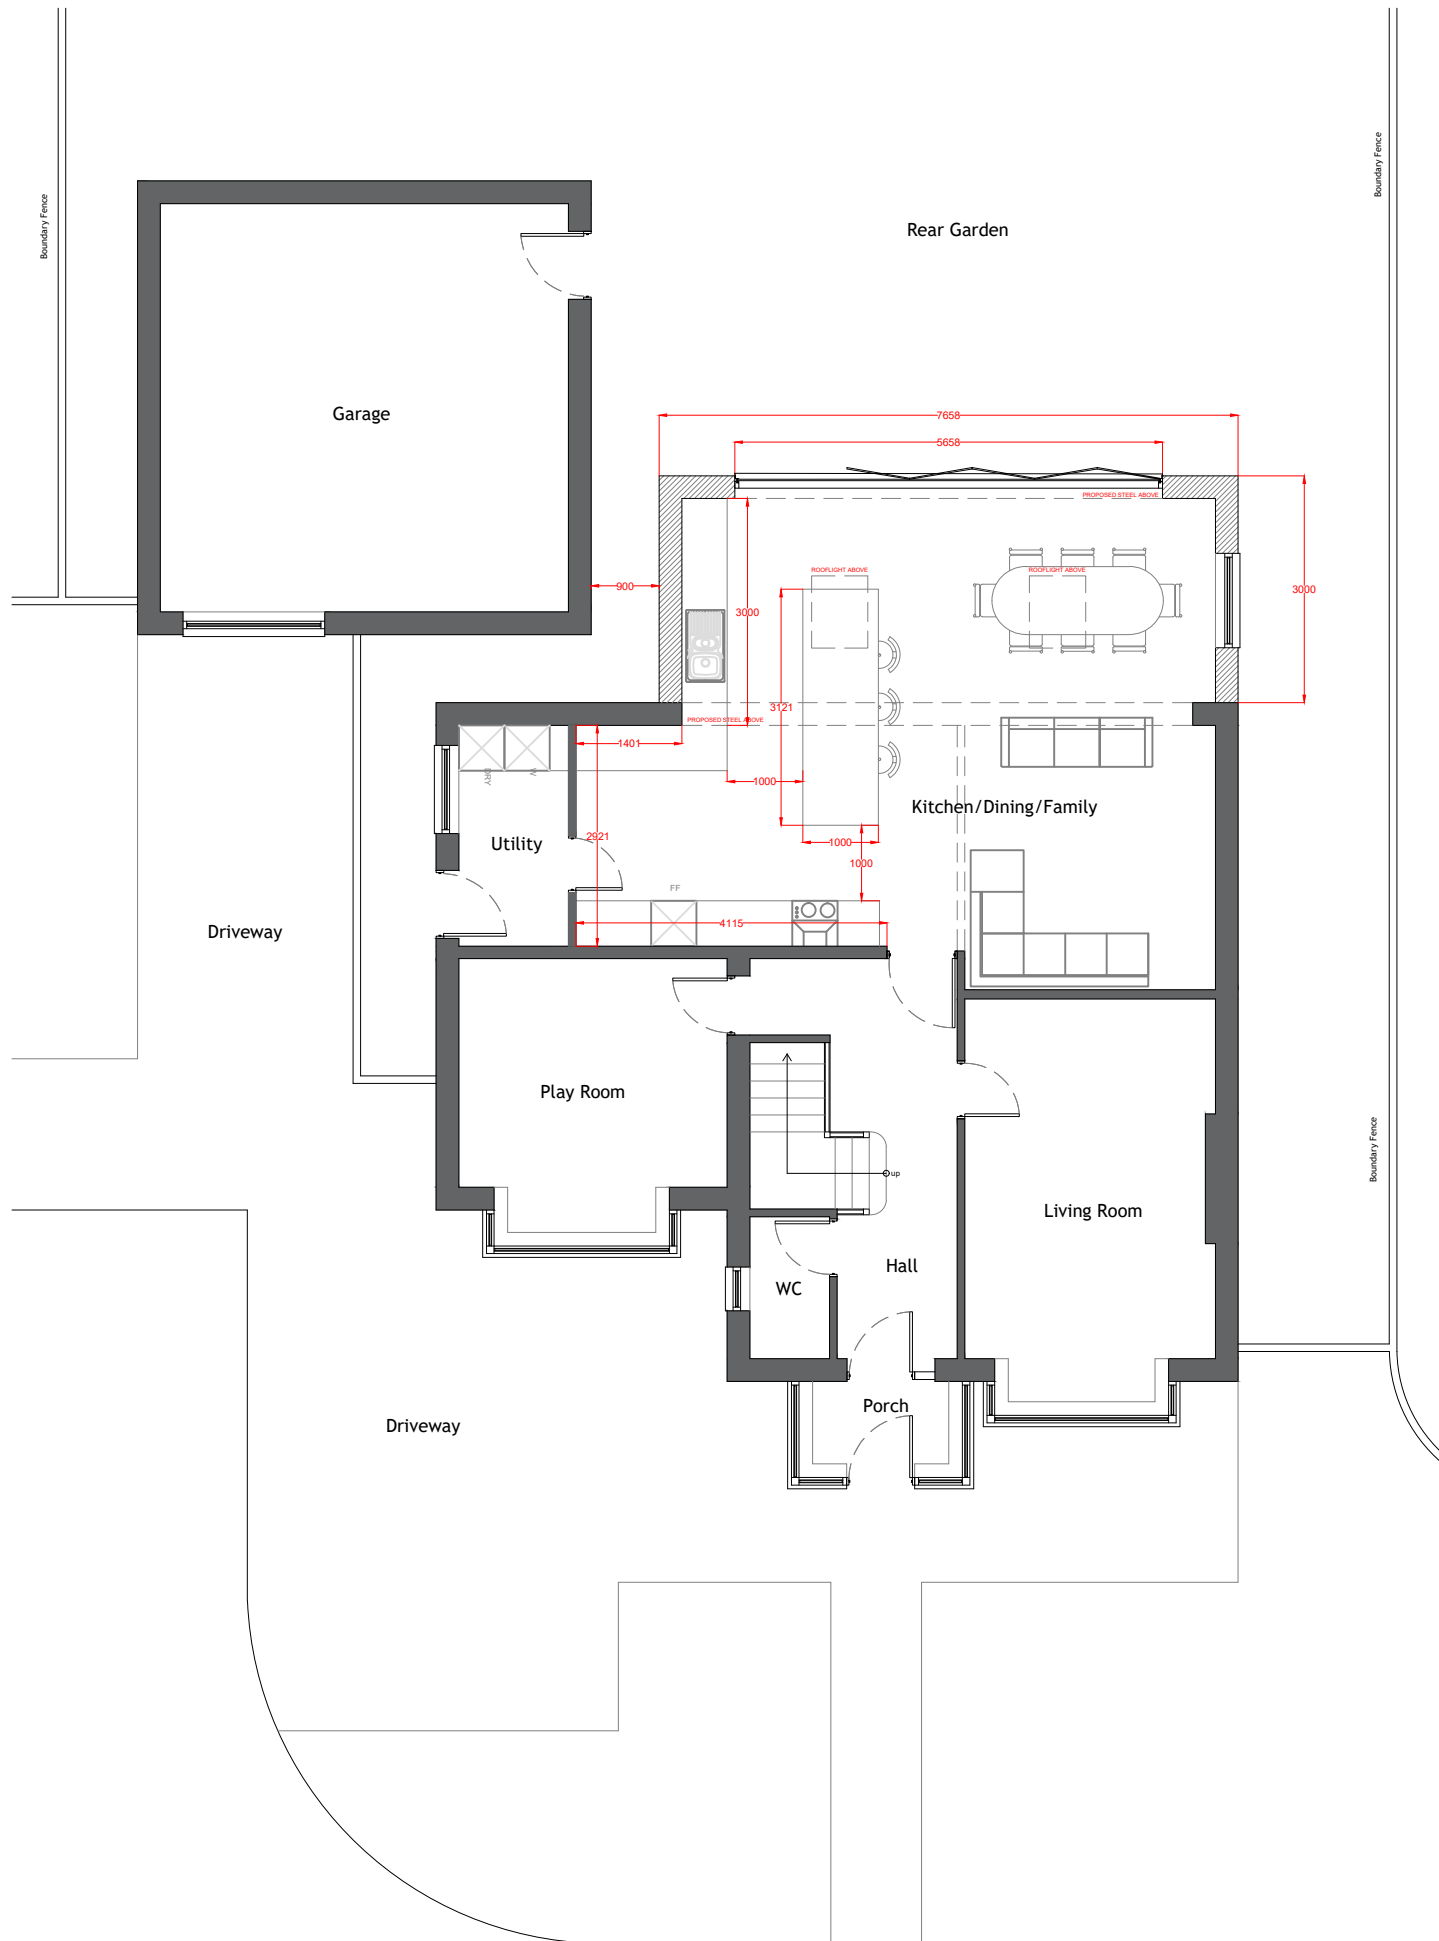

Proposed Ground Floor 1:100



NOTES:



- Existing Walls
- Proposed Walls


CLIENT	Nadia		
DRAWING NO + TITLE:			
04 - Proposed Ground Floor Plan			
2 Birkdale Close Huyton Liverpool L36 4QW			
SCALES:	1:100	PAGE SIZE:	A3
DRAWN BY:	LS	DATE	13/05/2024




NOTES:



Proposed Front Elevation 1:100

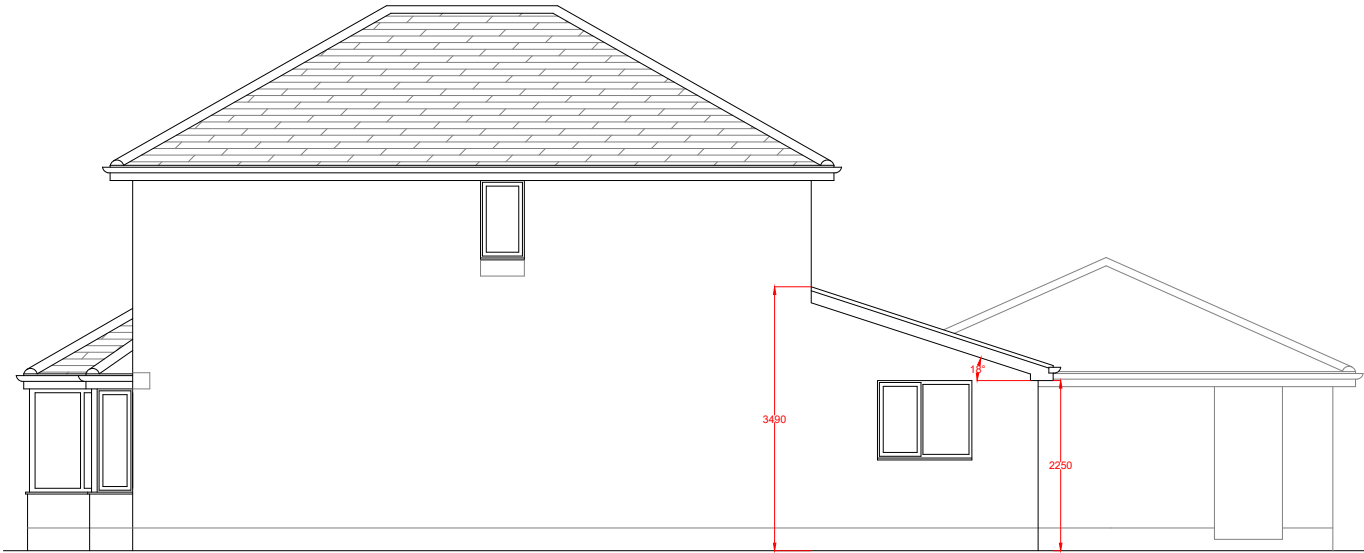

Proposed North Side Elevation 1:100

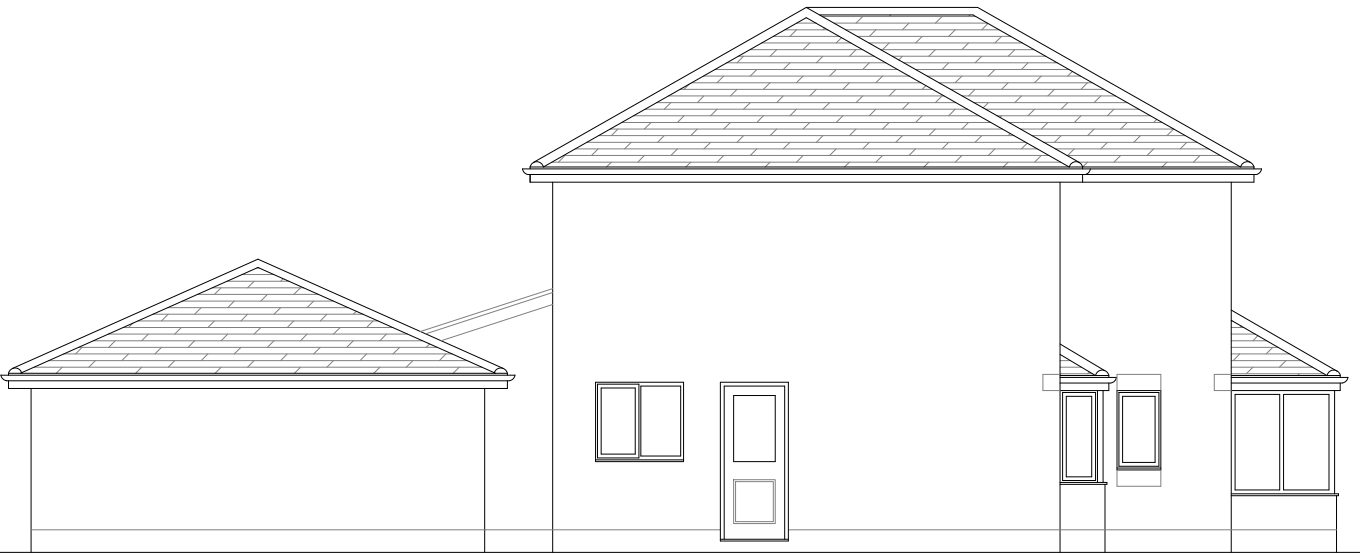

Proposed South Side Elevation 1:100



Proposed Rear Elevation 1:100

- Existing Walls
- Proposed Walls

CLIENT Nadia

DRAWING NO + TITLE:
05 - Proposed Elevations

2 Birkdale Close
Huyton
Liverpool
L36 4QW

SCALES: 1:100 PAGE SIZE: A3

DRAWN BY: LS DATE 13/05/2024



ARCHITEVO