




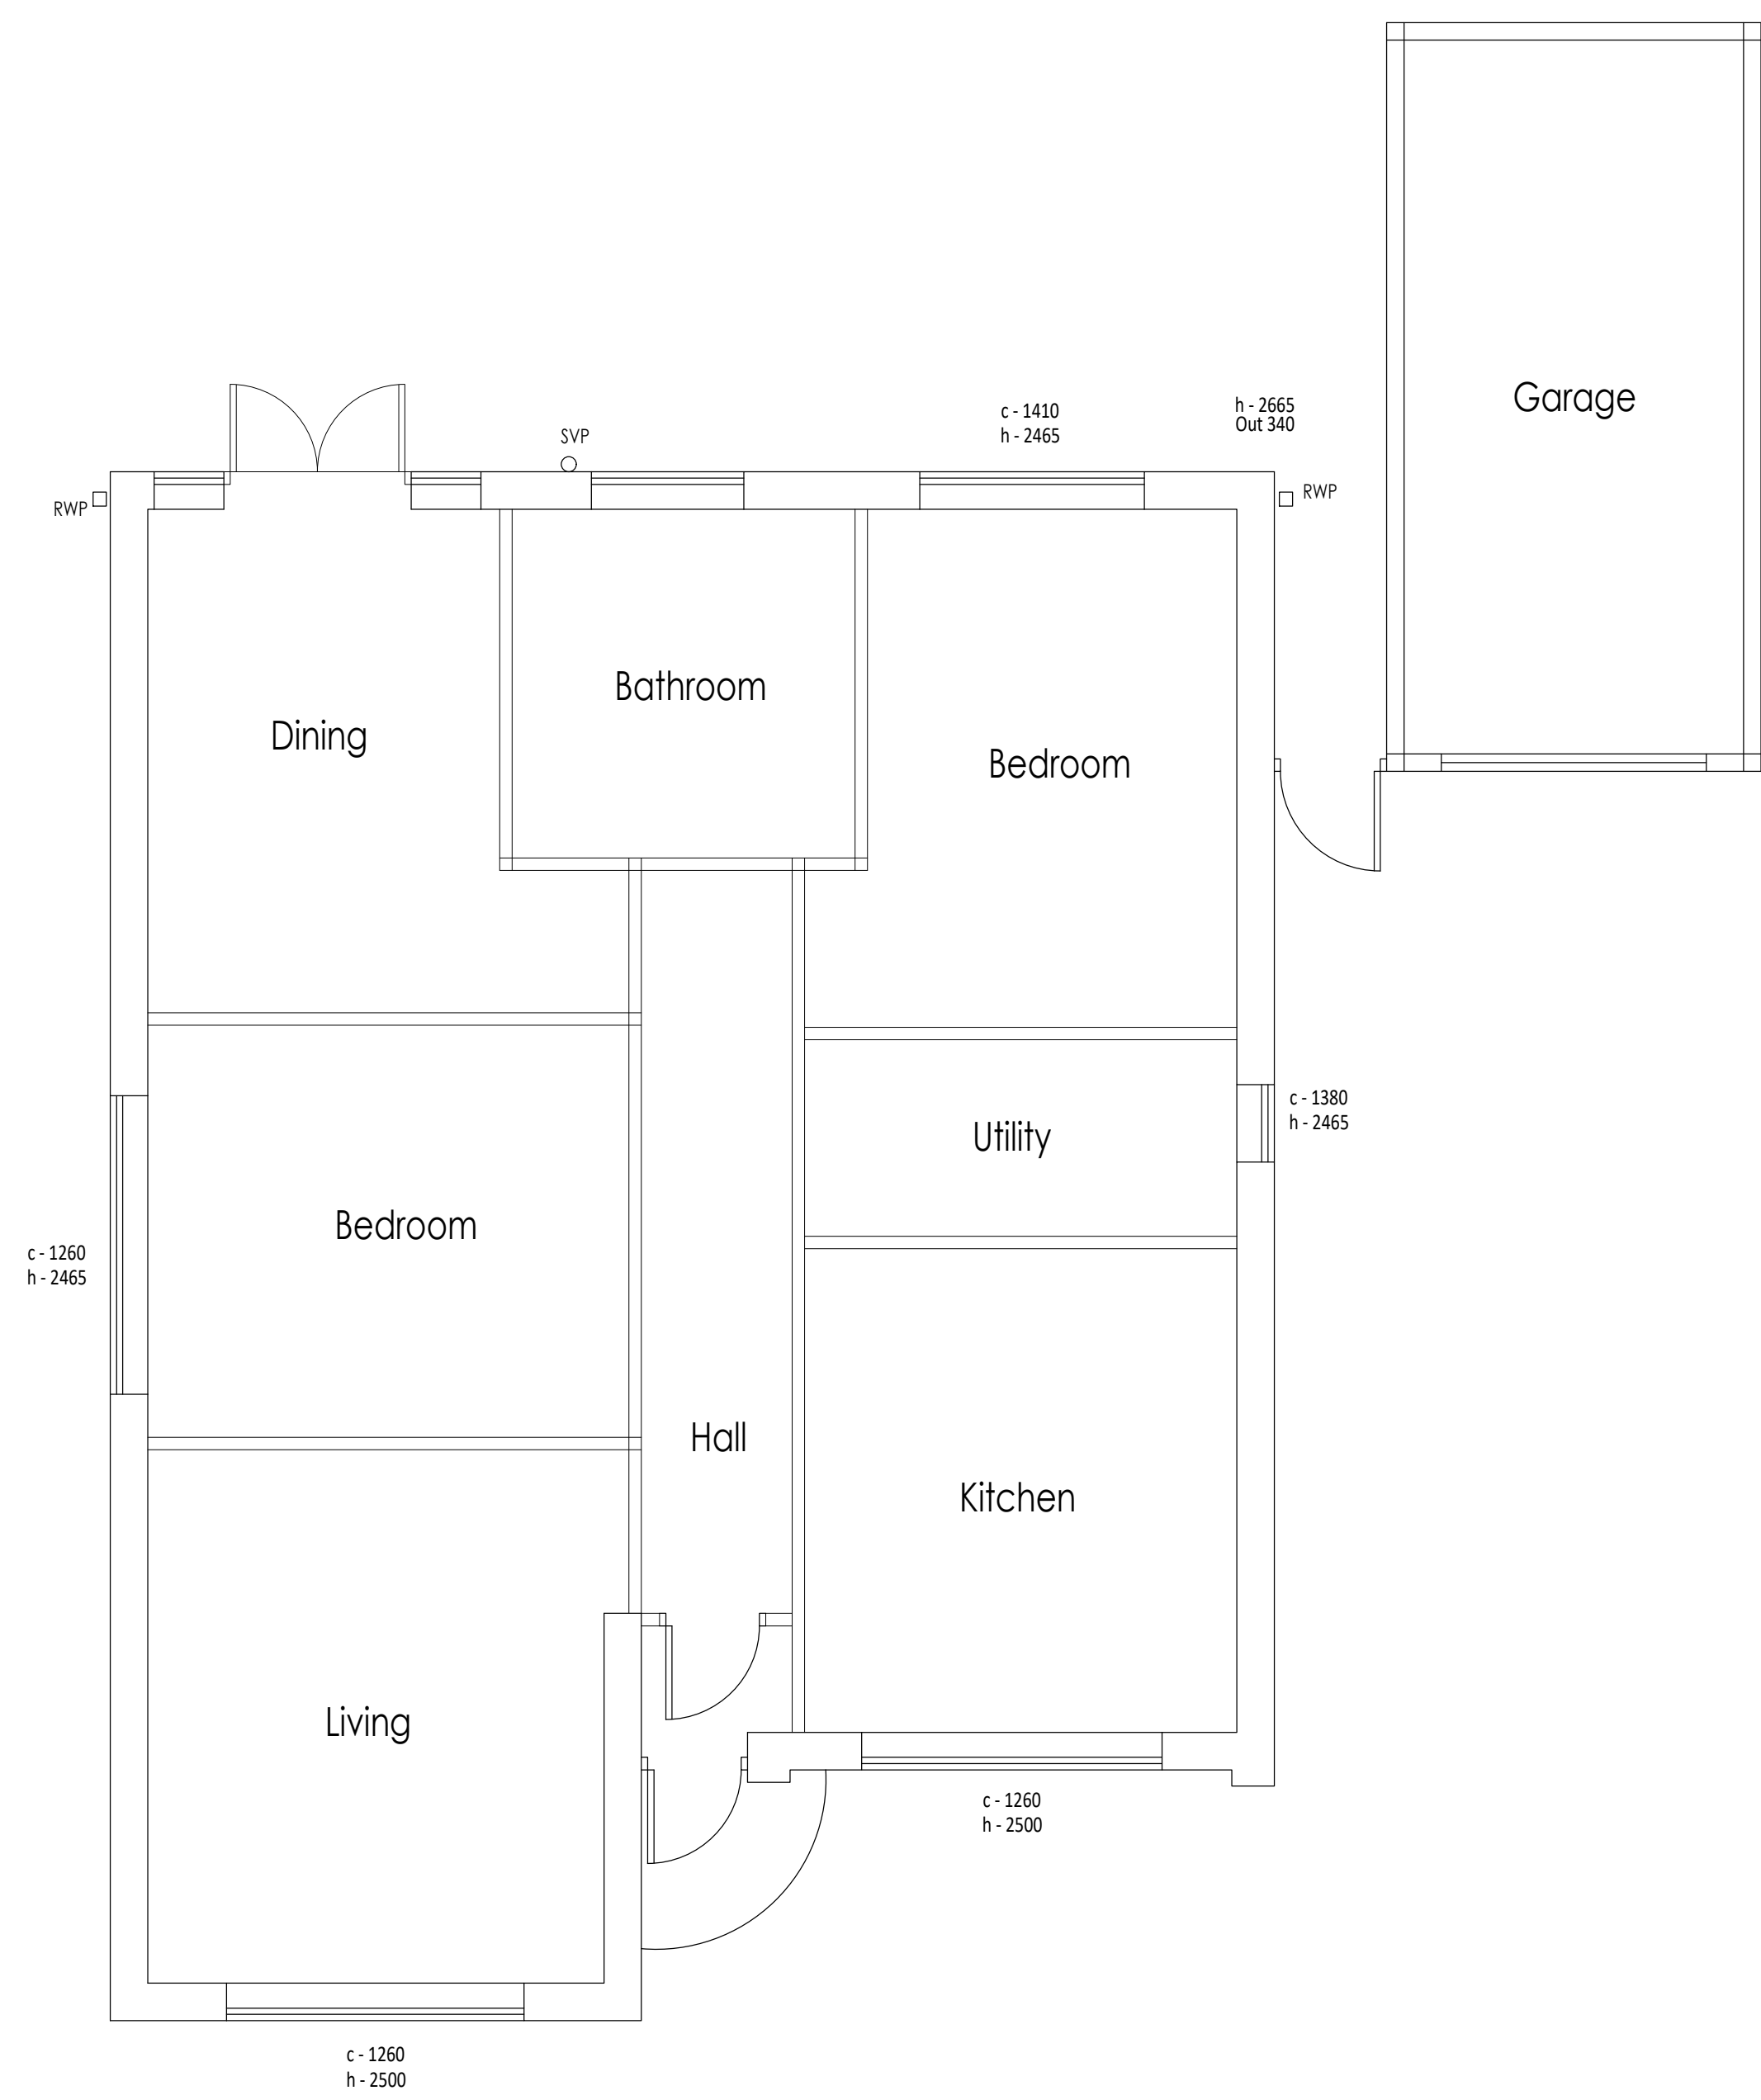

EXISTING GROUND FLOOR PLAN

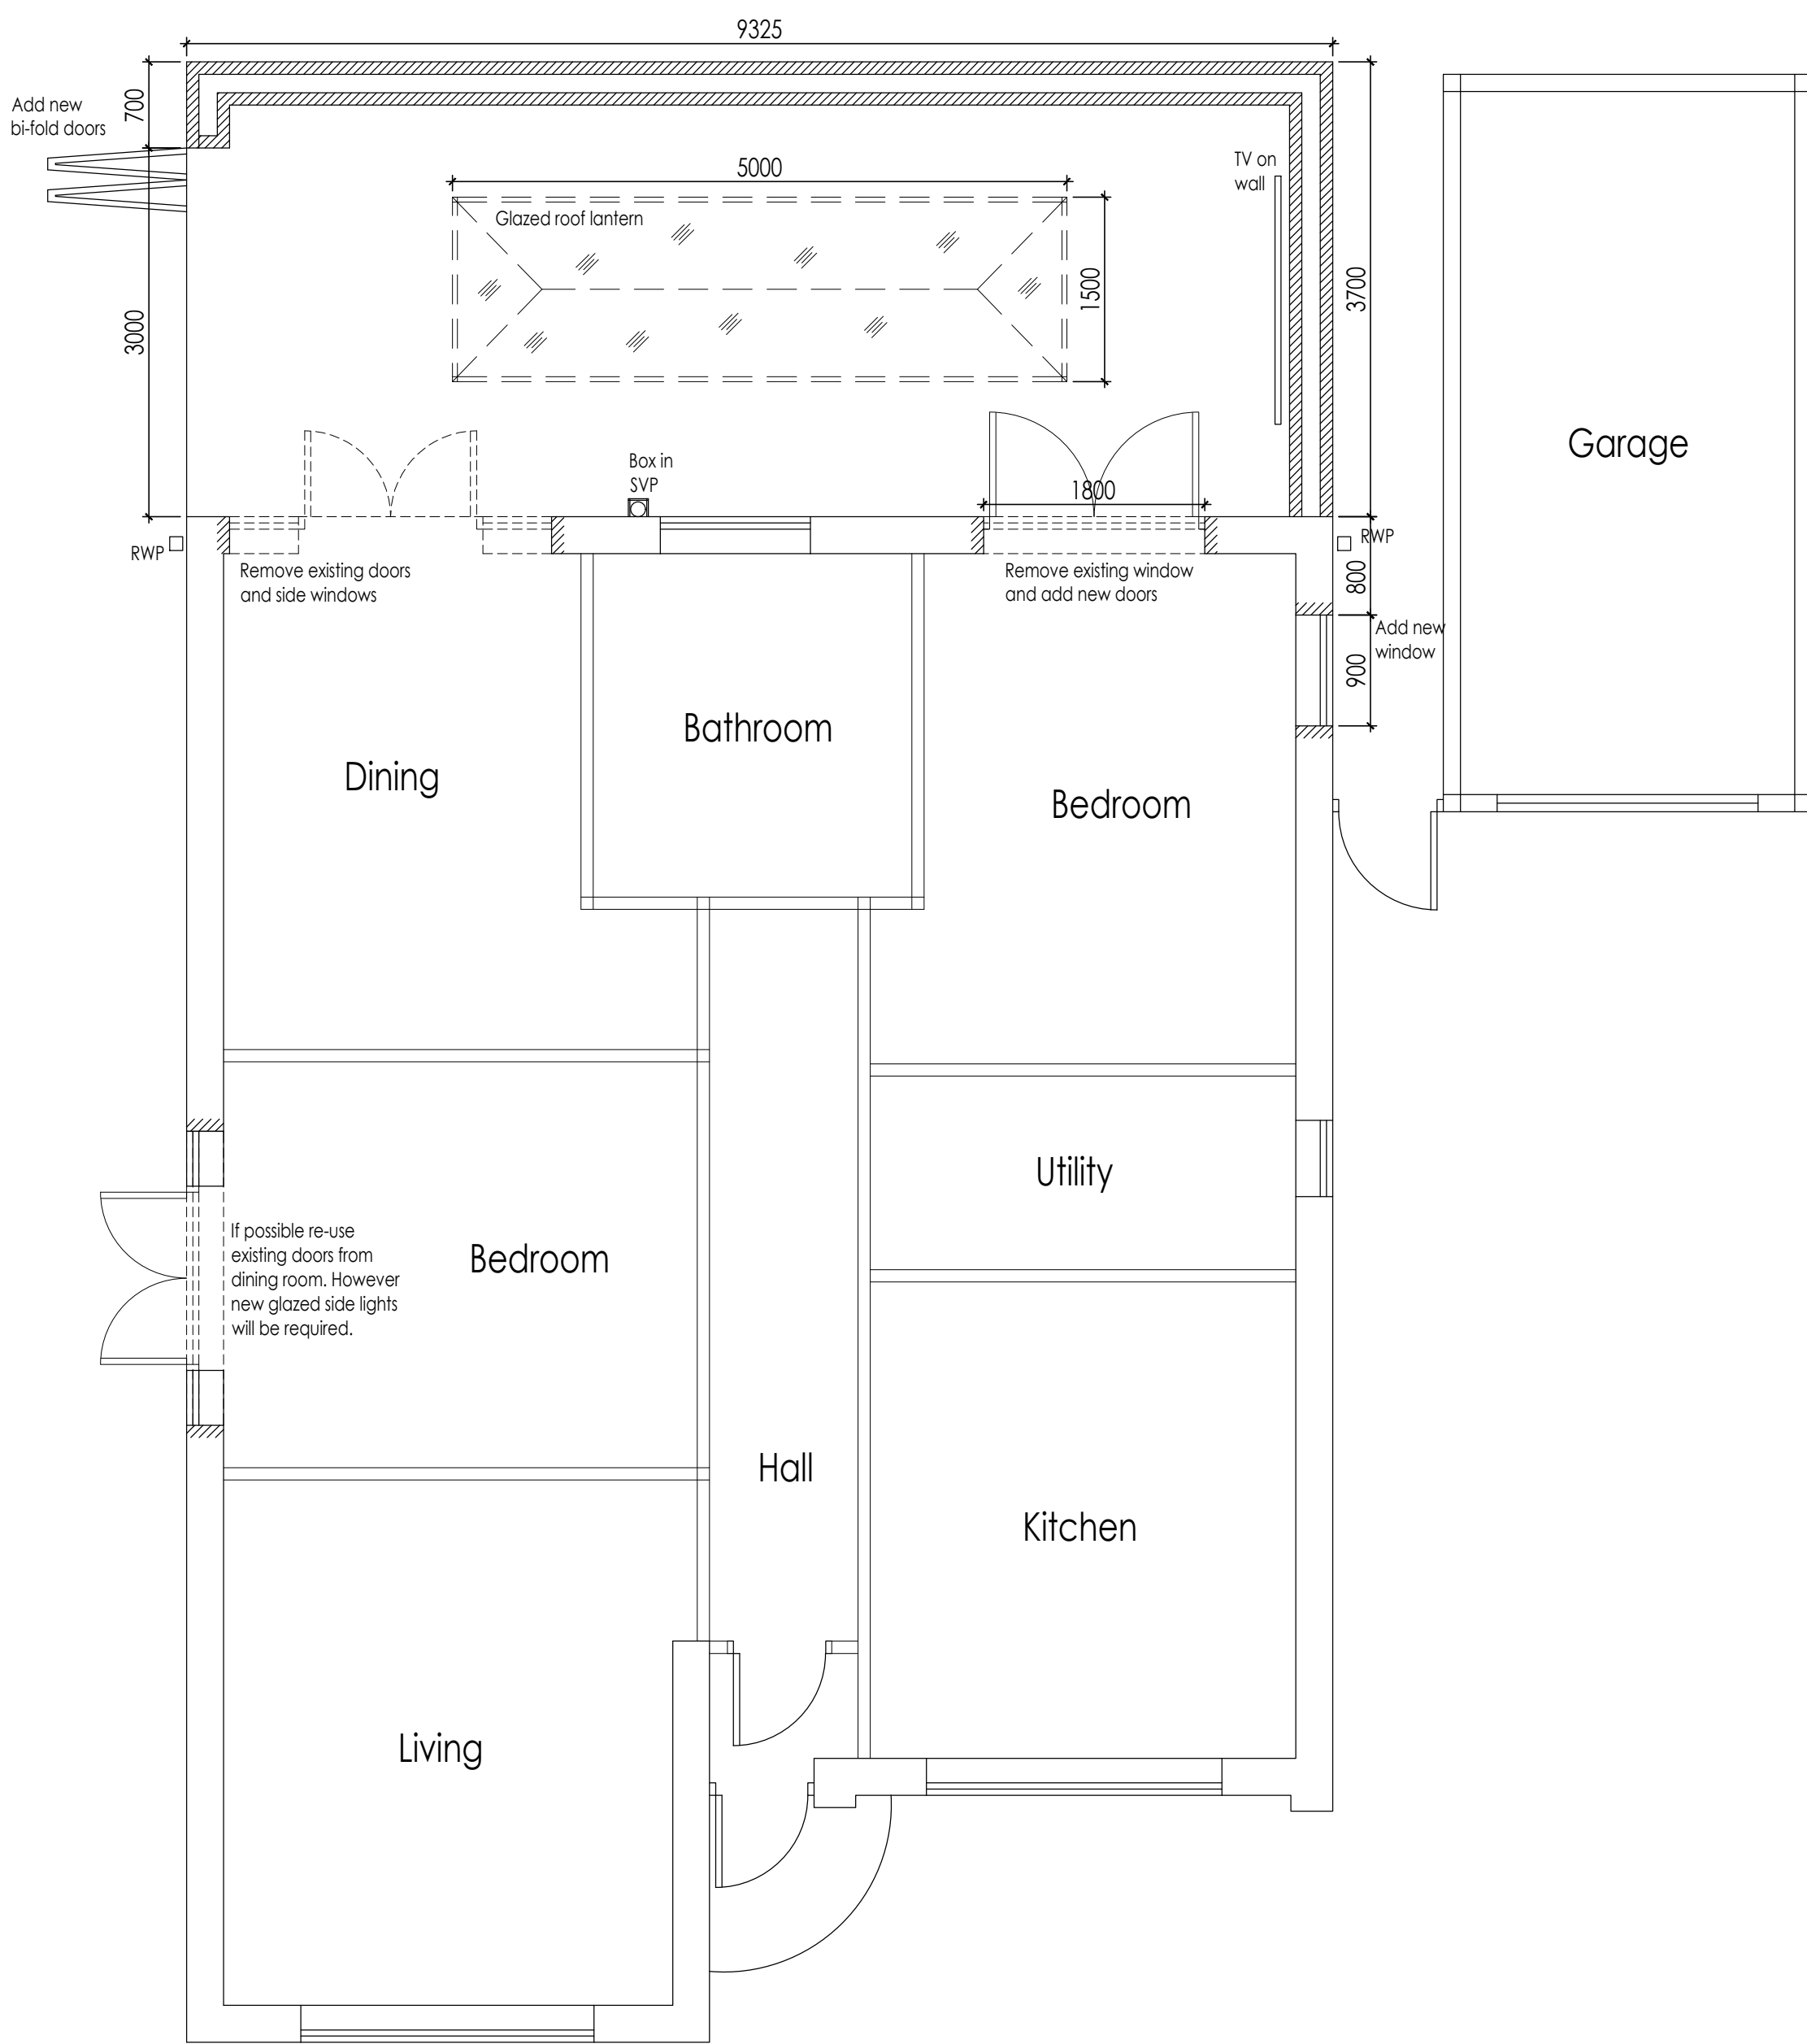


PROPOSED GROUND FLOOR PLAN

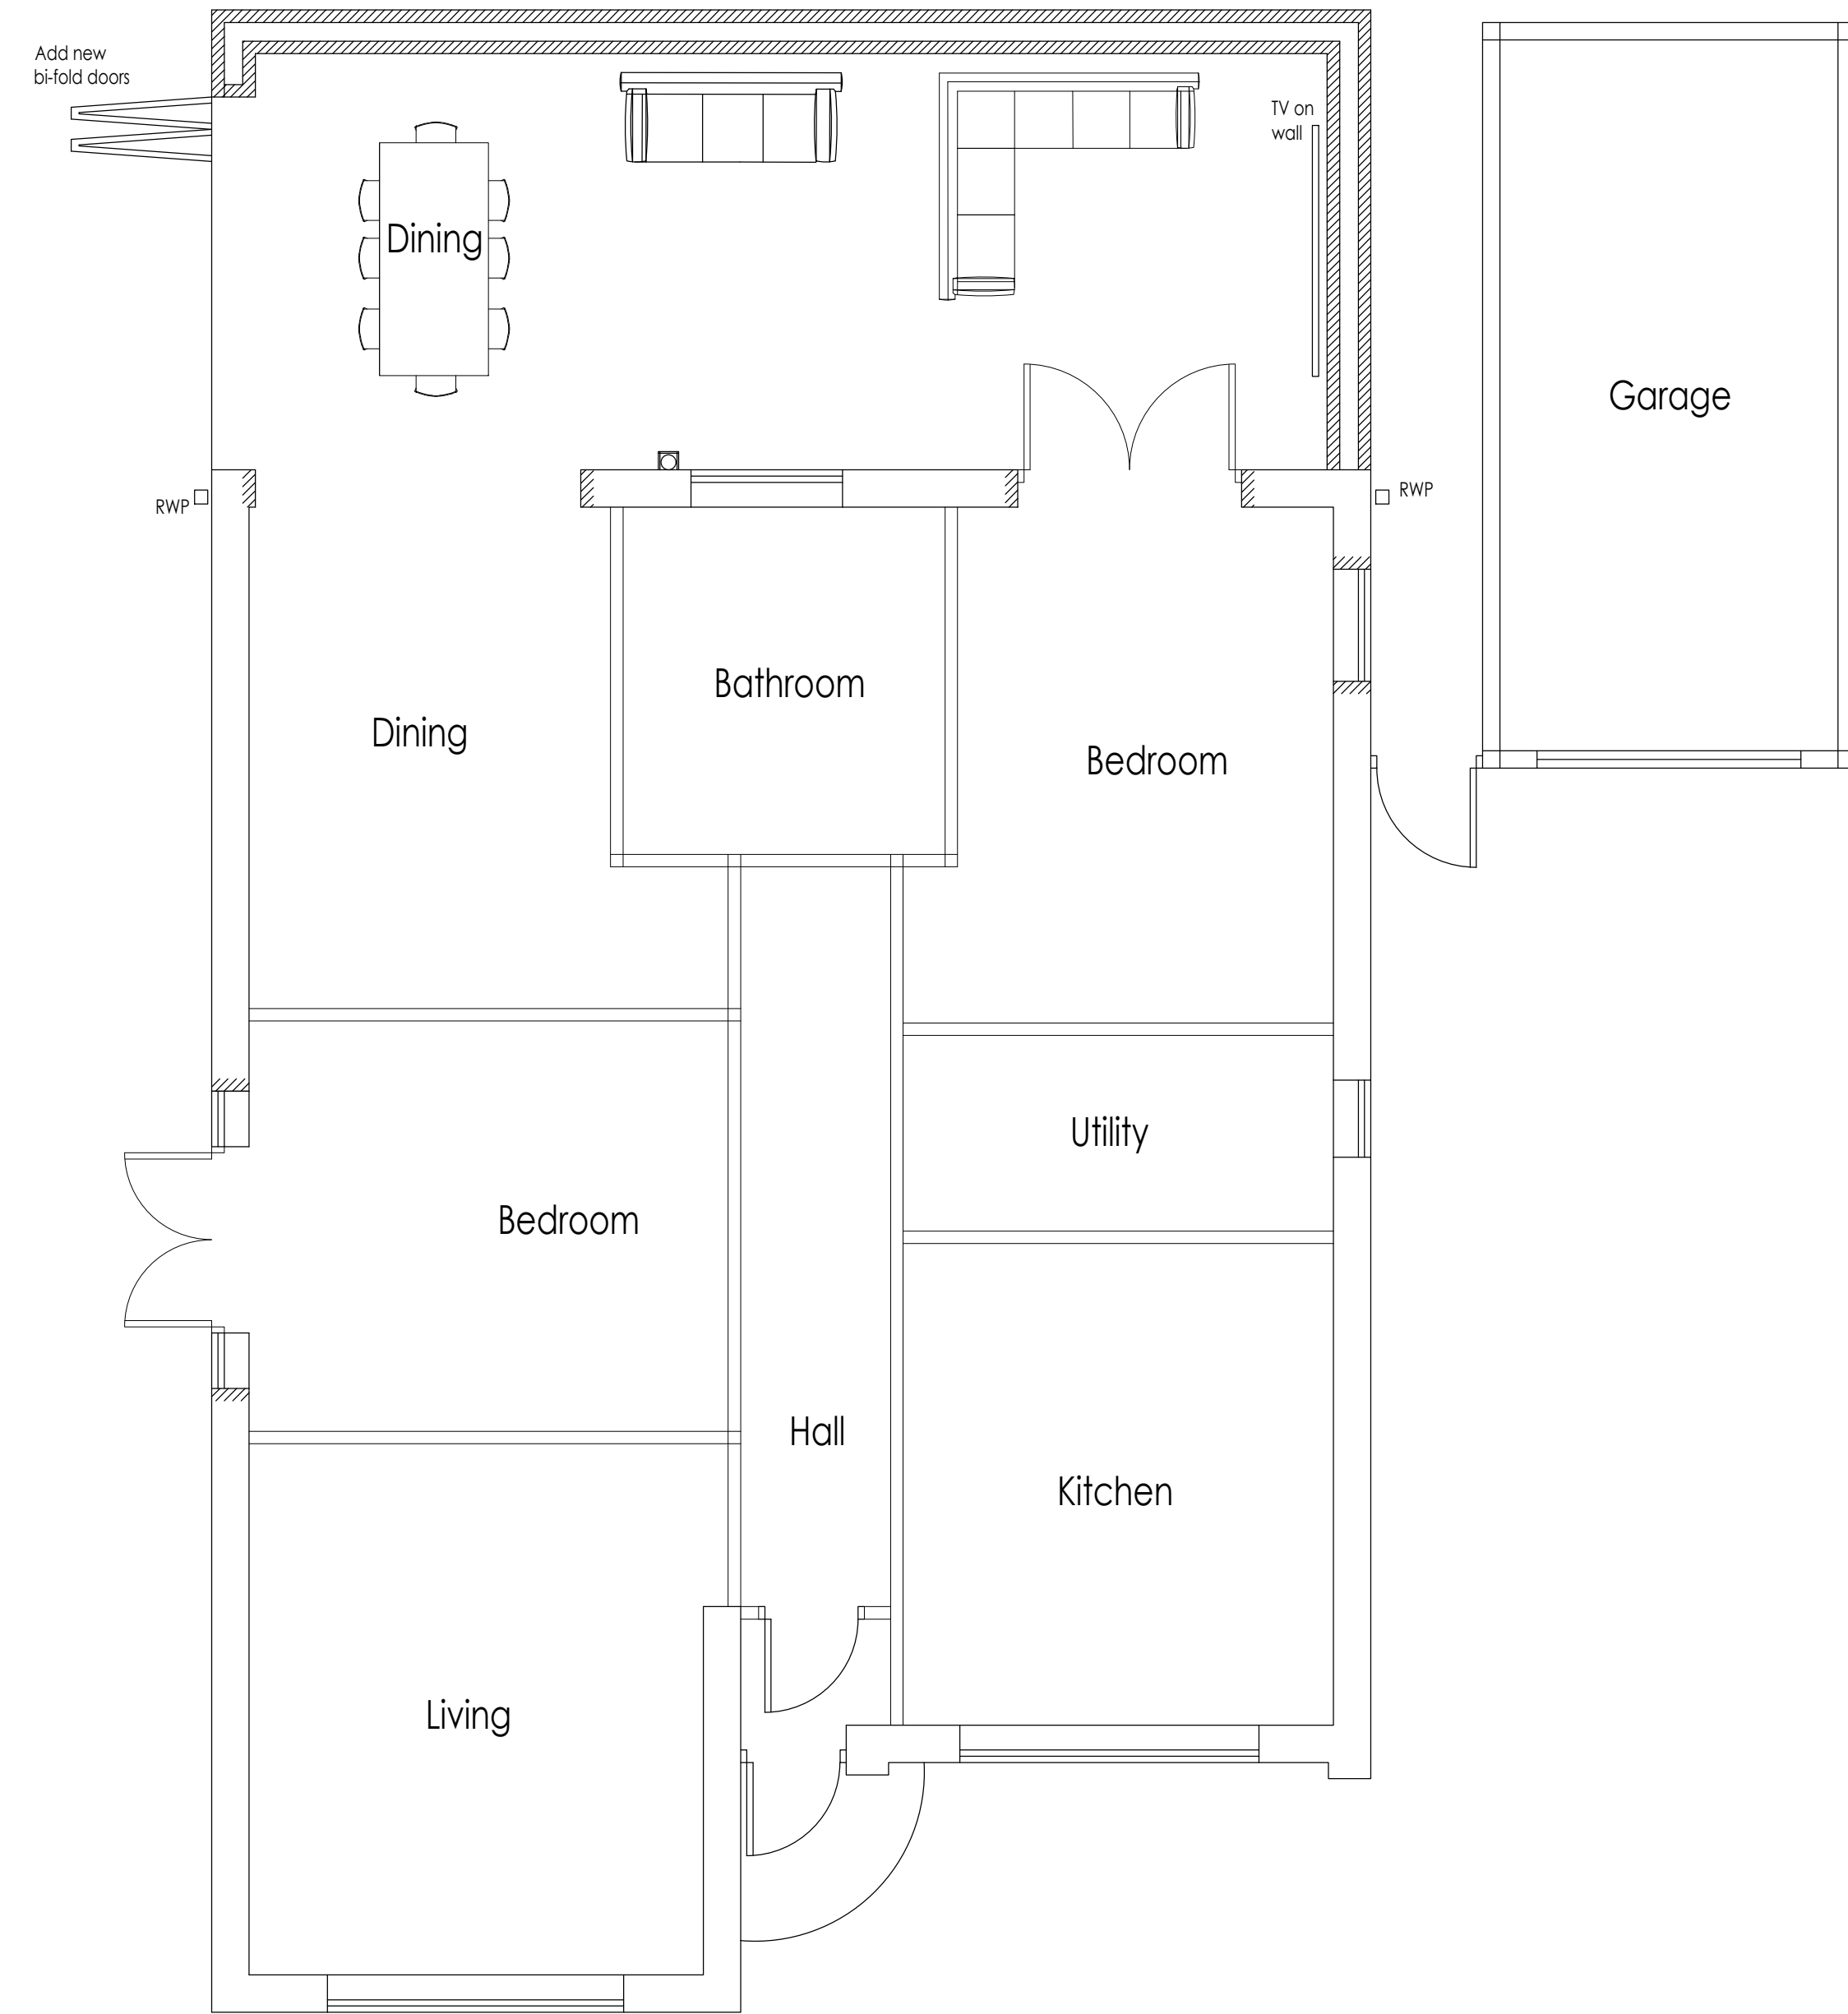

PROPOSED GROUND FLOOR PLAN
(not showing demolition)



EXAMPLE IMAGES

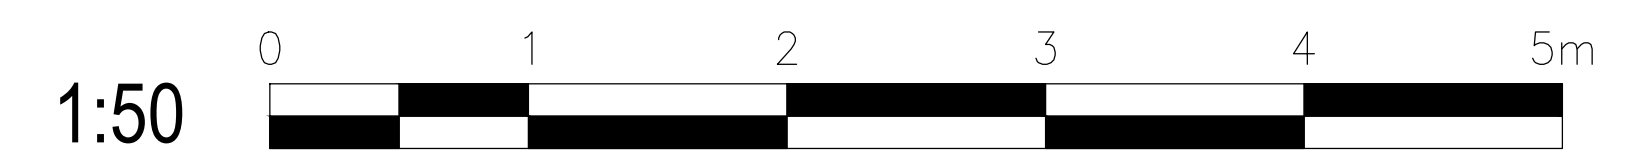

Existing & Proposed Floor Plans

Scale 1:50 @ A0 dwg-01

130 Longmeadow Road, Liverpool,
L34 0HT