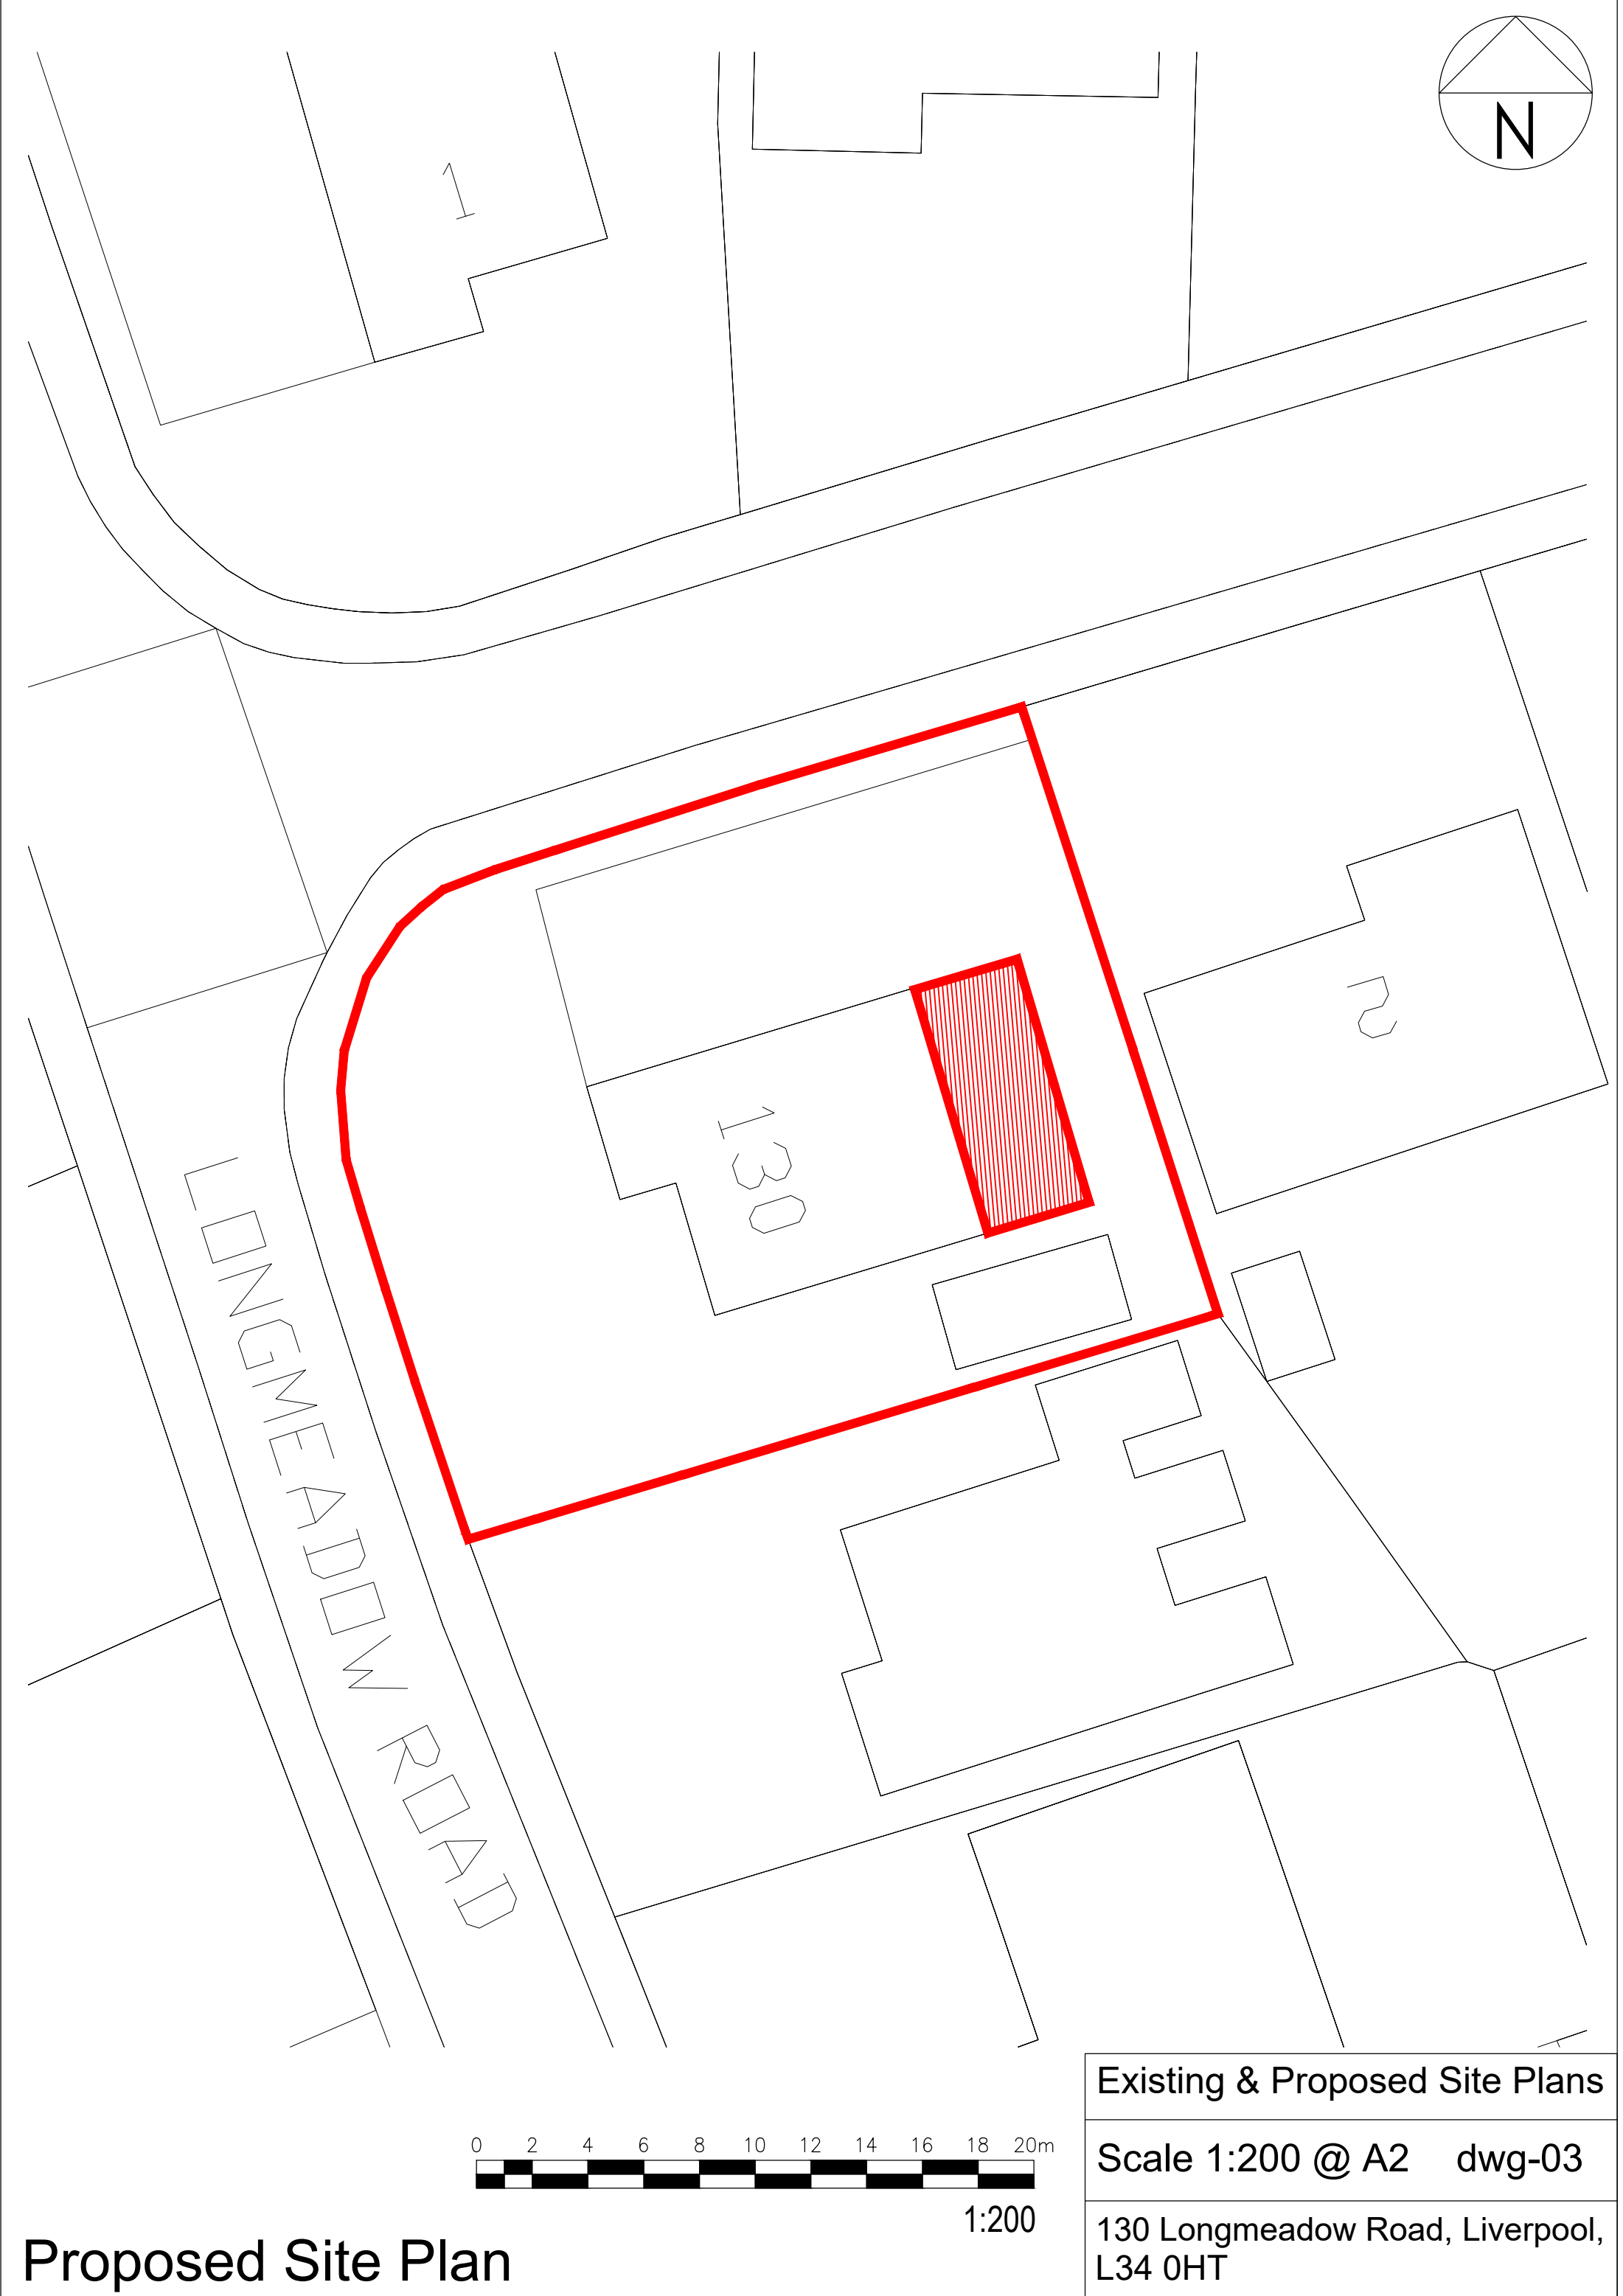
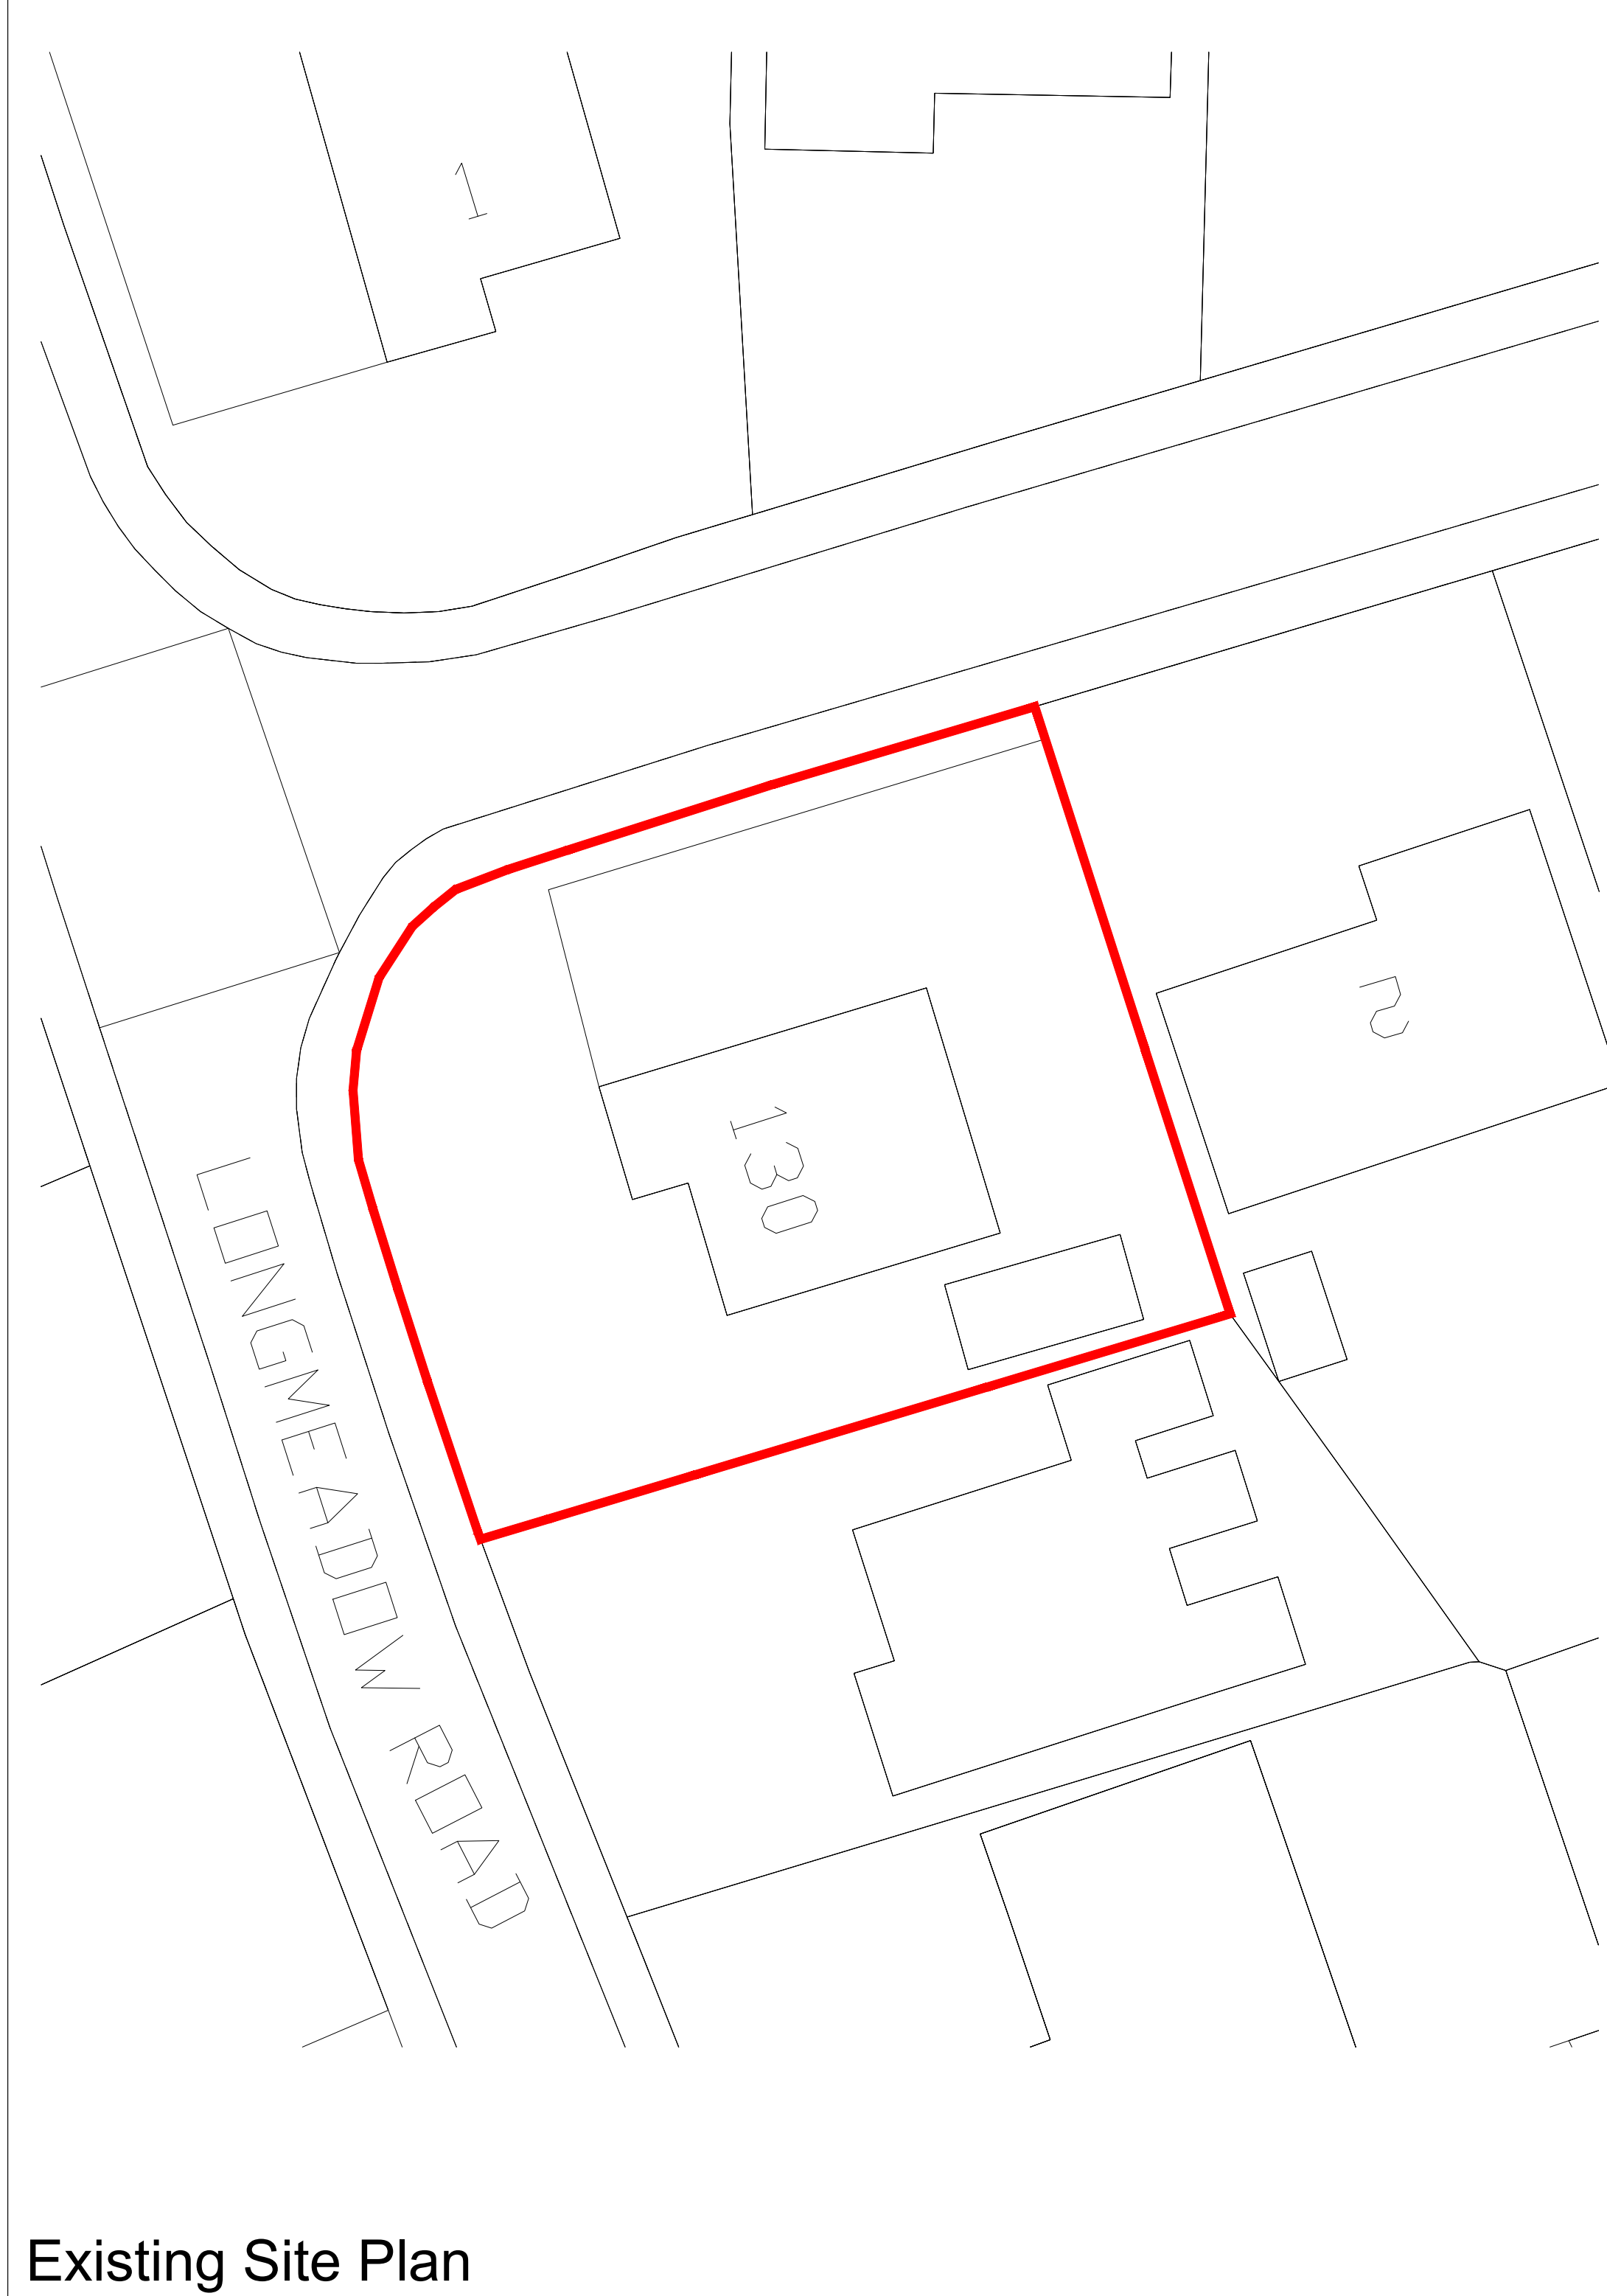


1:200

Existing & Proposed Site Plans	
Scale 1:200 @ A2	dwg-03
130 Longmeadow Road, Liverpool, L34 0HT	

Existing Site Plan

Proposed Site Plan