


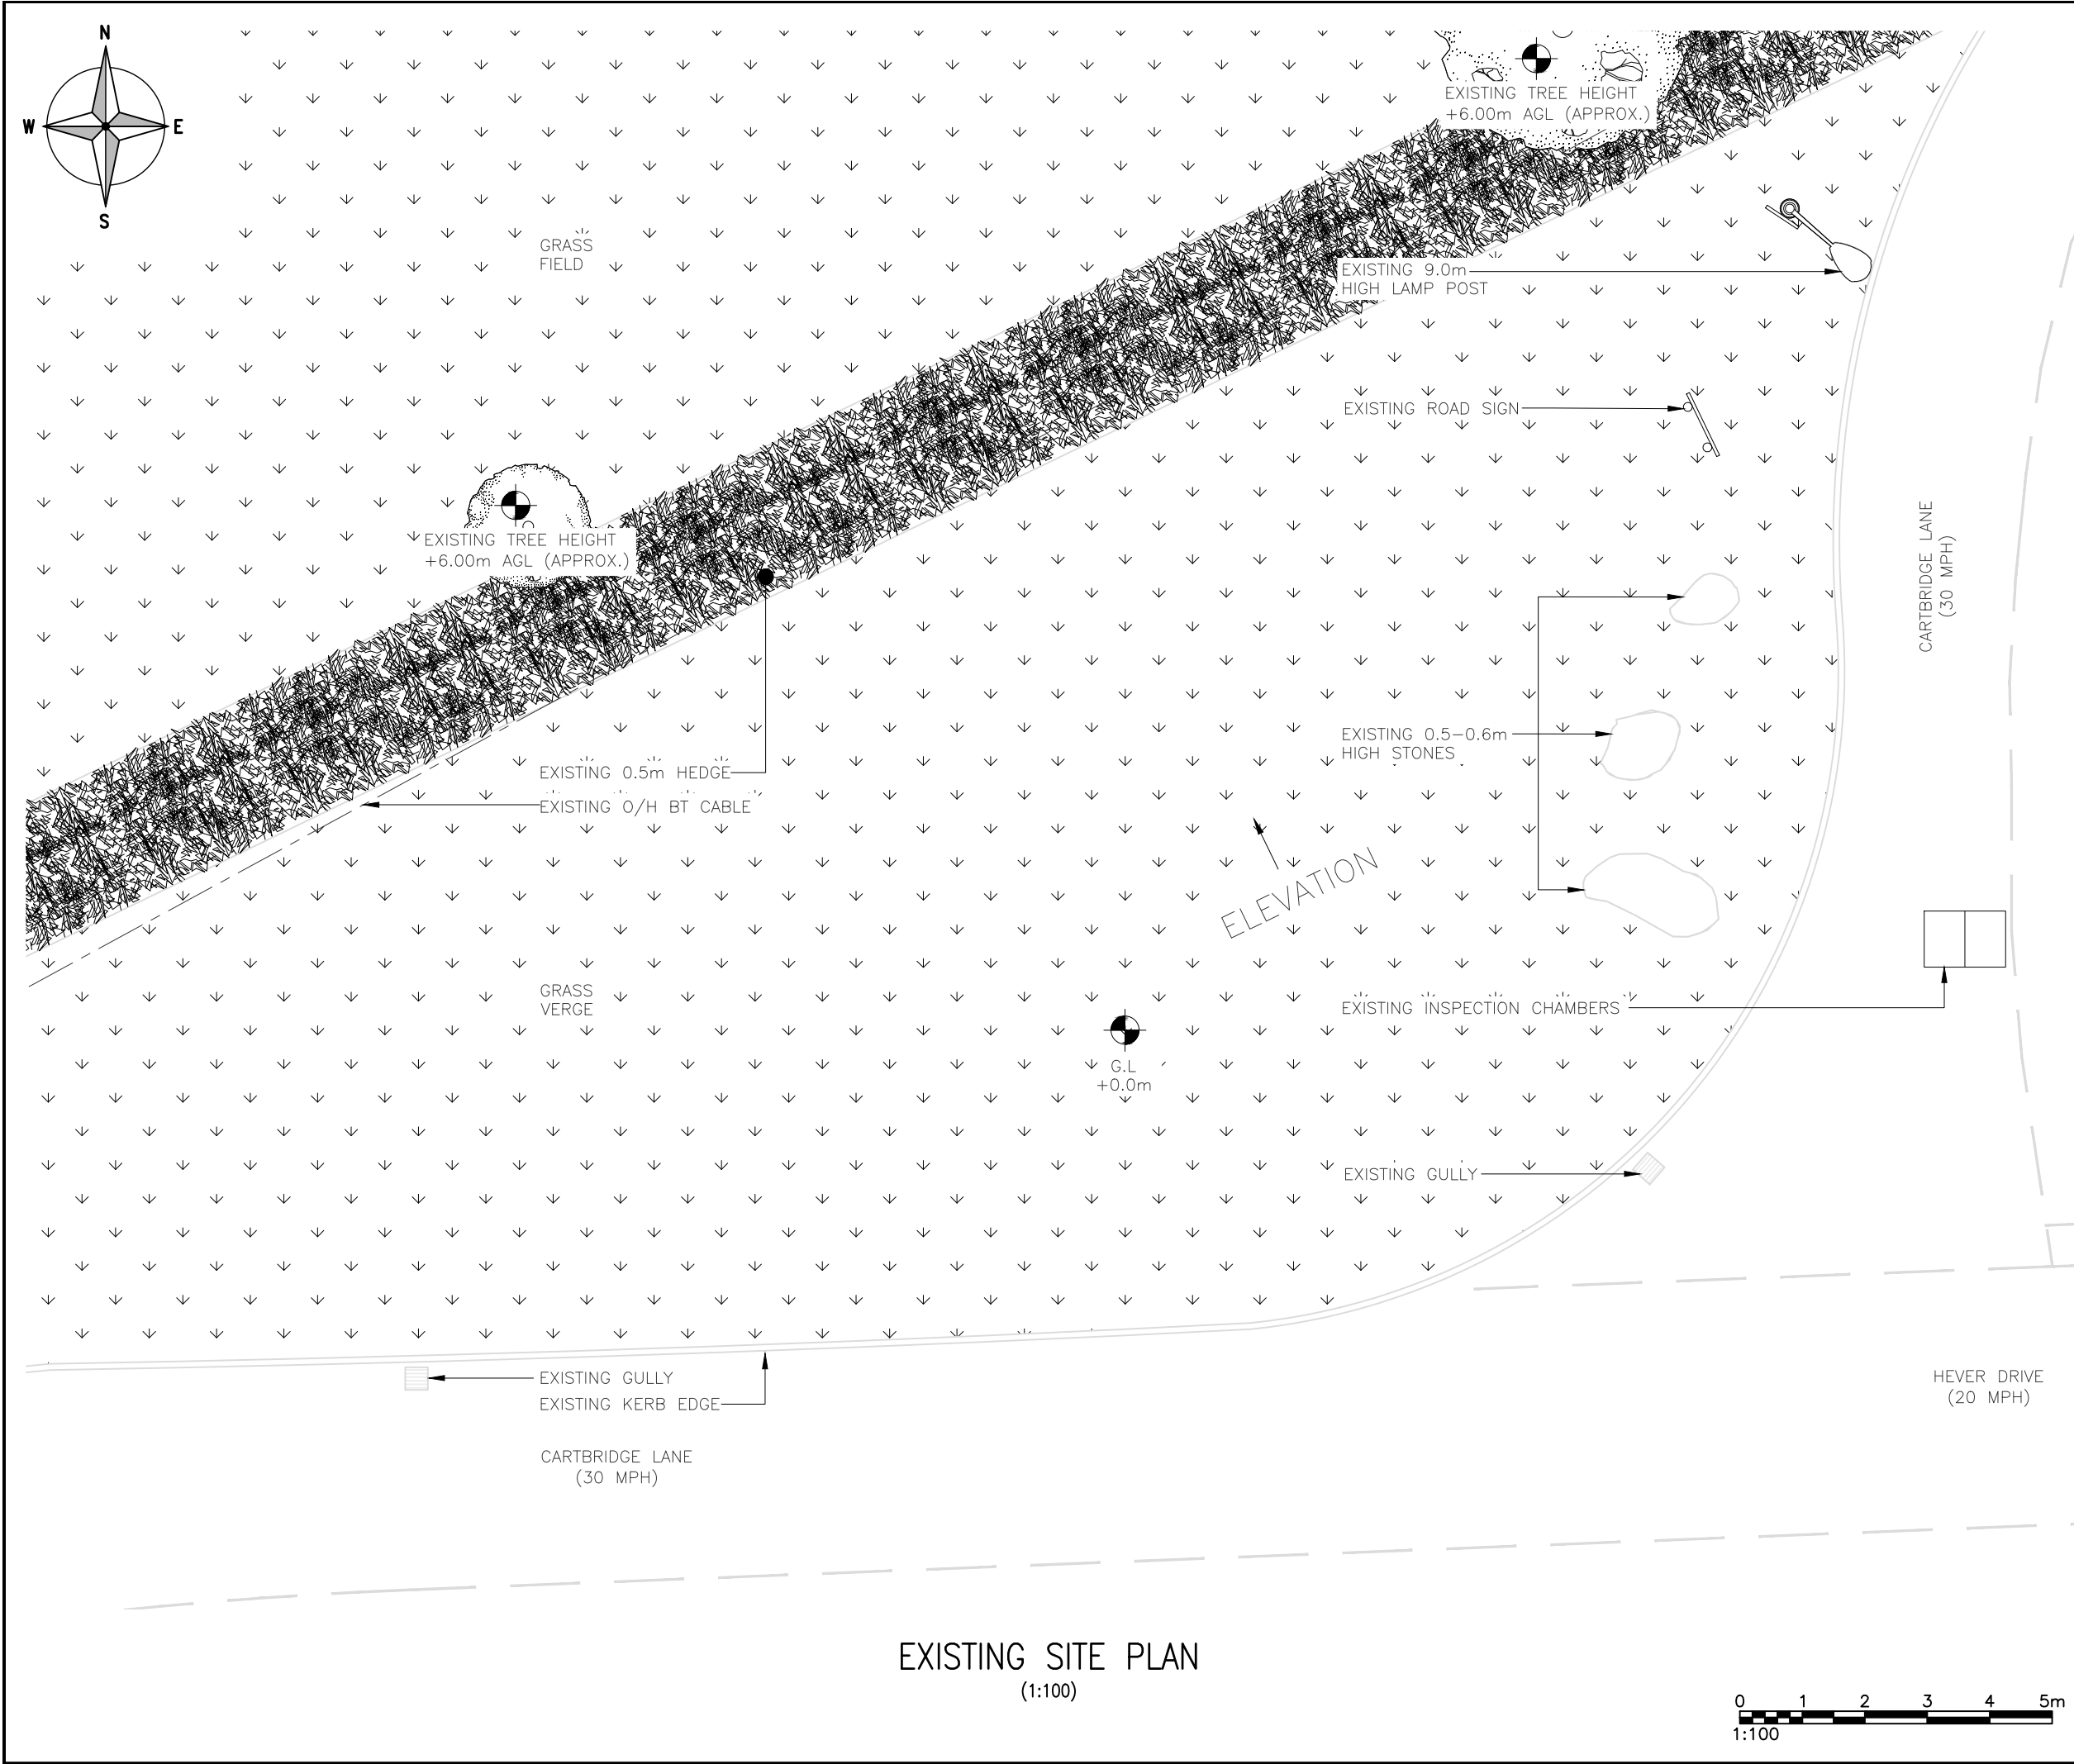

ALL DIMENSIONS ARE IN mm UNLESS NOTED OTHERWISE

N.G.R

E: 344899 N: 386394

NOTES:

A	Issued for Approval	SPD	HK	13.04.23
REV	MODIFICATION	BY	CH	DATE


CORNERSTONE-BEACON 3

Cell Name		Opt.
SW ON CARTBRIDGE LANE		A
Cell ID No		
CORNERSTONE	VMO2	VF
30750100	023596	N/A
Site Address / Contact Details		
HALEWOOD GREEN HALEWOOD KNOWSLEY L26 6LS		
Drawing Title: EXISTING SITE PLAN		
Purpose of issue: PLANNING		Dwg Rev:
Drawing Number: 200		A
Surveyed By: IR	Original Sheet Size: A3	Pack Issue:
Drawn: SPD	Date: 13.04.23	Checked: HK
	Date: 13.04.23	B

012345m

1:100

EXISTING SITE PLAN
(1:100)

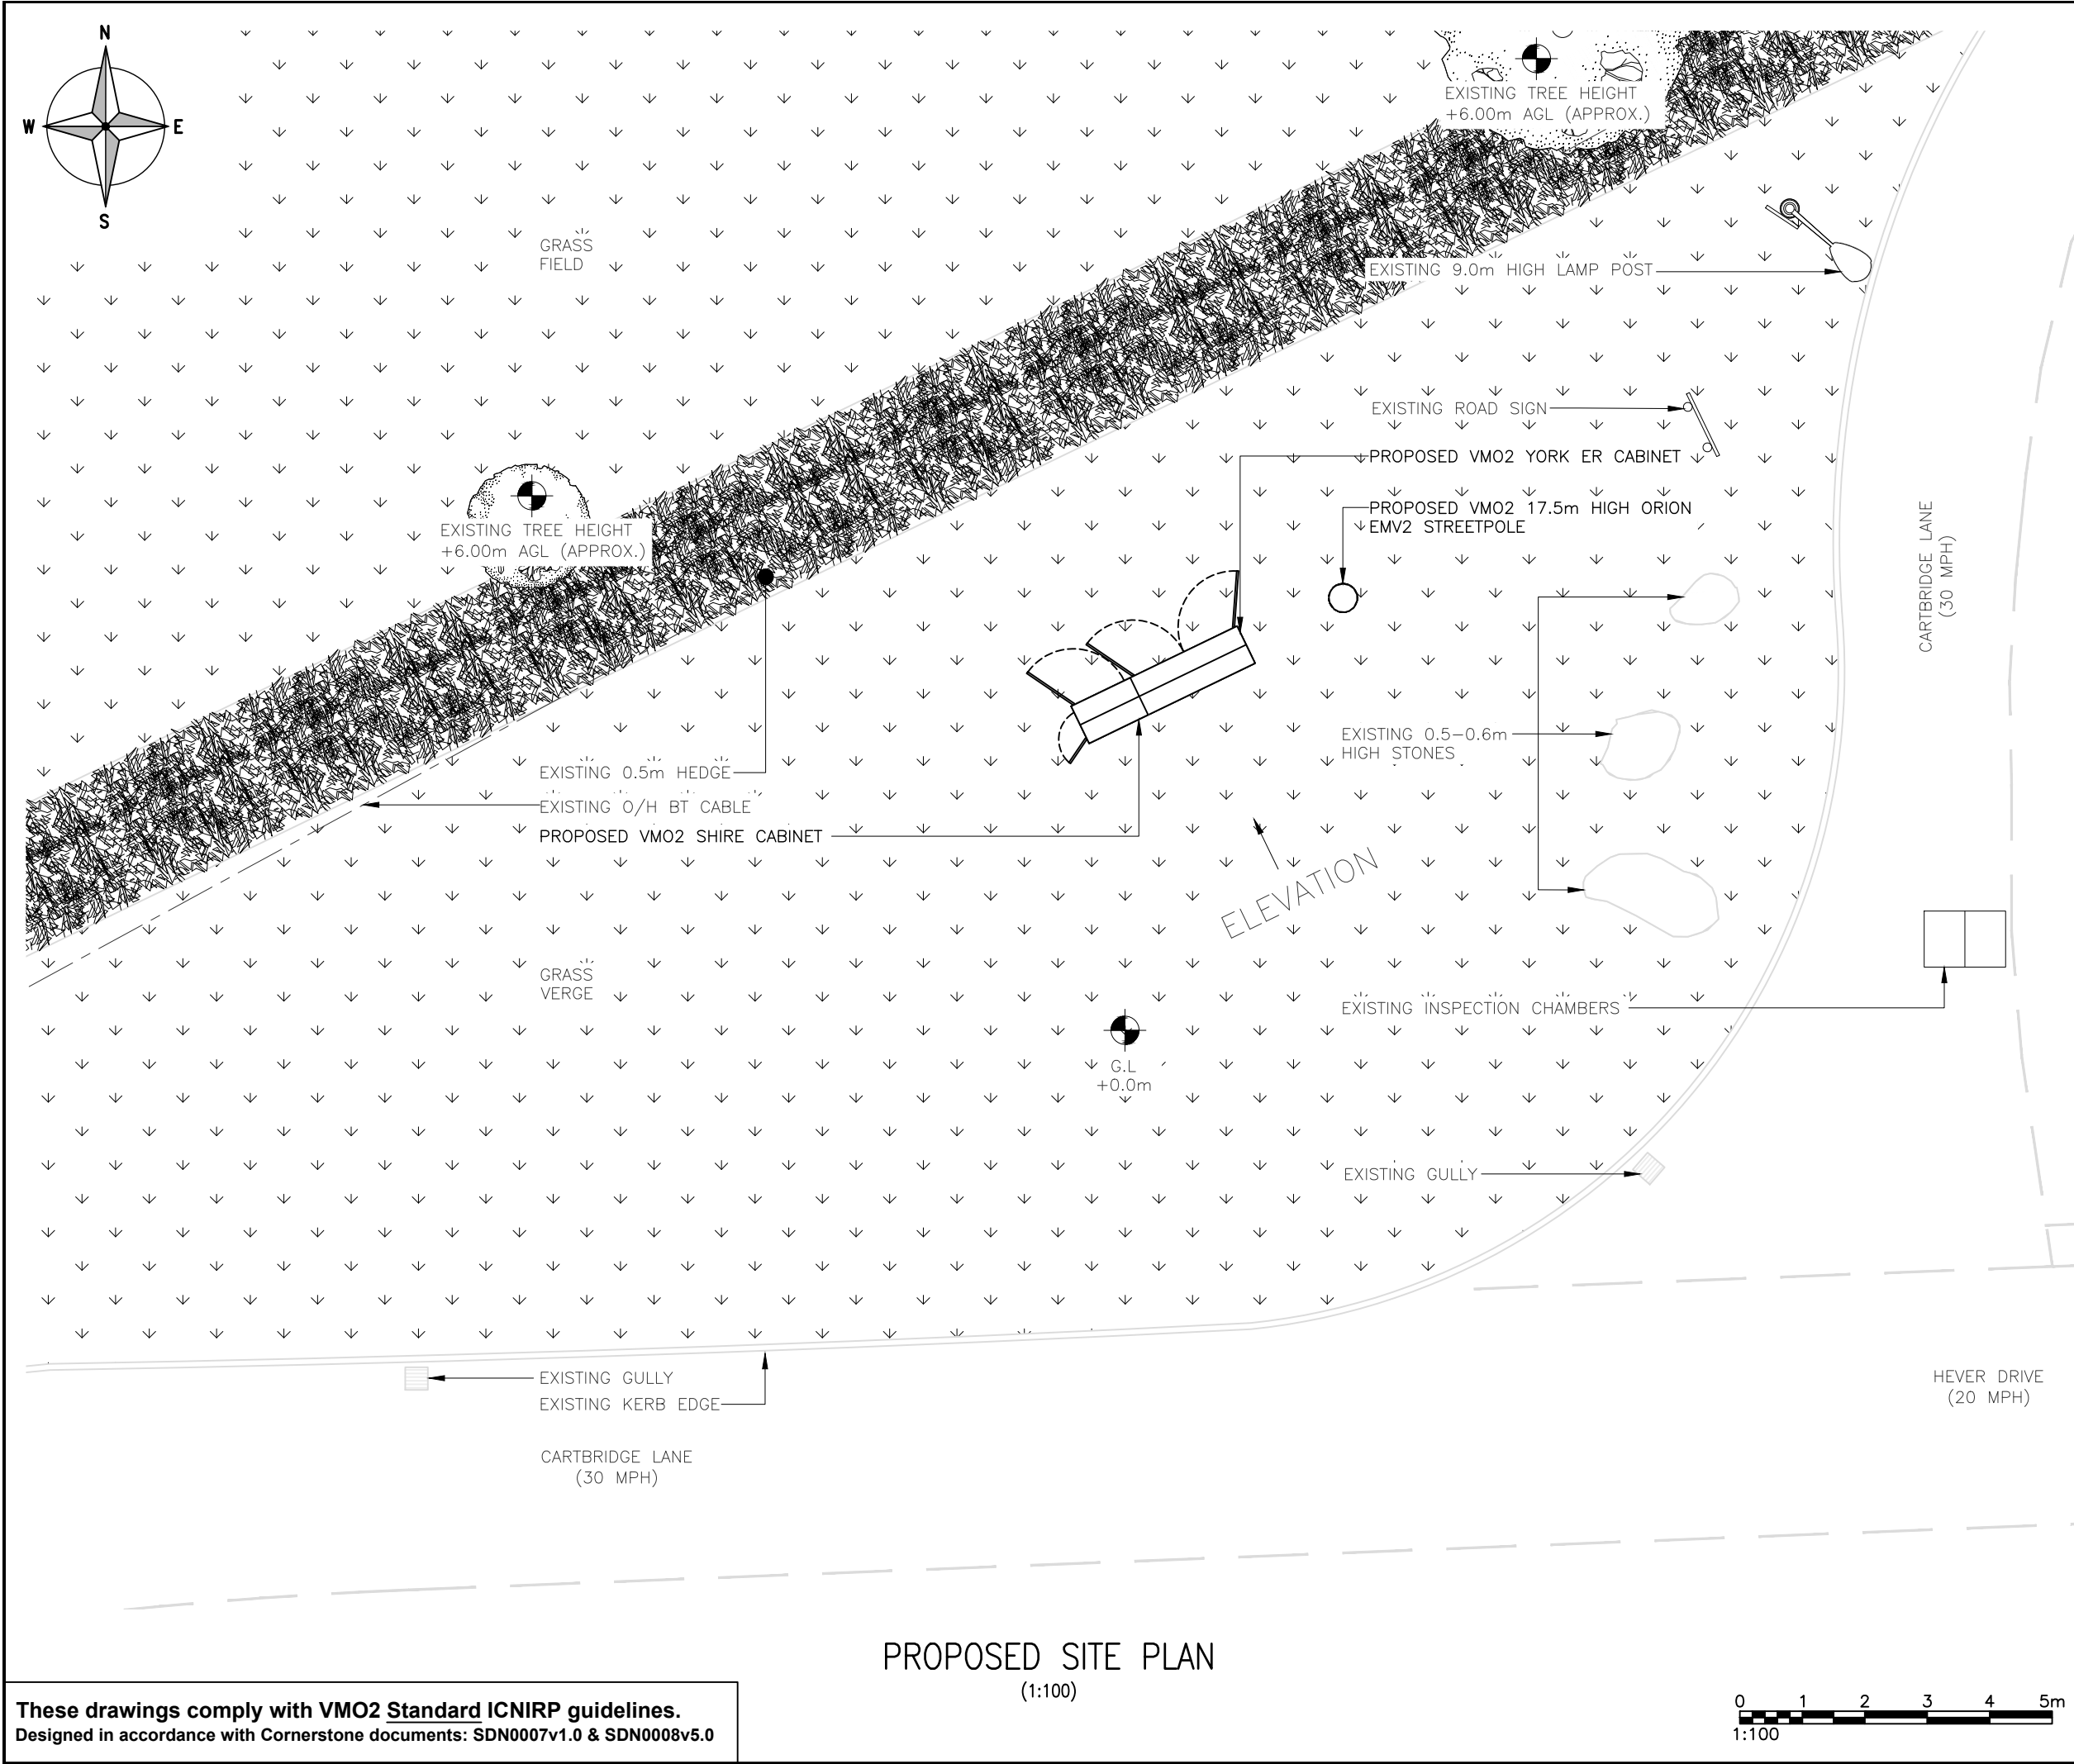

ALL DIMENSIONS ARE IN mm UNLESS NOTED OTHERWISE

N.G.R

E: 344899

N: 386394

NOTES:

STATS REPORT SHOWS UNDERGROUND SERVICES IN CLOSE PROXIMITY TO PROPOSED POLE LOCATION; MEDIUM PRESSURE GAS & WATER MAINS. CIVILS TEAM TO CONTACT THE RELEVANT UTILITY COMPANIES; CADENT GAS, UNITED UTILITIES, PRIOR TO ANY EXCAVATION. ENSURE ALL EASEMENTS ARE ADHERED TO. HAND DIG ONLY RECOMMENDED


B	Pole Change	SPD	HK	06.10.23
A	Issued for Approval	SPD	HK	13.04.23
REV	MODIFICATION	BY	CH	DATE


CORNERSTONE-BEACON 3

Cell Name			Opt.
SW ON CARTBRIDGE LANE			A
Cell ID No			
CORNERSTONE	VM02	VF	
30750100	023596	N/A	
Site Address / Contact Details			
HALEWOOD GREEN HALEWOOD KNOWSLEY L26 6LS			
Drawing Title: PROPOSED SITE PLAN			
Purpose of issue: PLANNING			Dwg Rev:
Drawing Number: 201			B
Surveyed By: IR		Original Sheet Size: A3	Pack Issue:
Drawn: SPD	Date: 13.04.23	Checked: HK	Date: 13.04.23
			B

These drawings comply with VMO2 Standard ICNIRP guidelines.
Designed in accordance with Cornerstone documents: SDN0007v1.0 & SDN0008v5.0


PROPOSED SITE PLAN
(1:100)

 

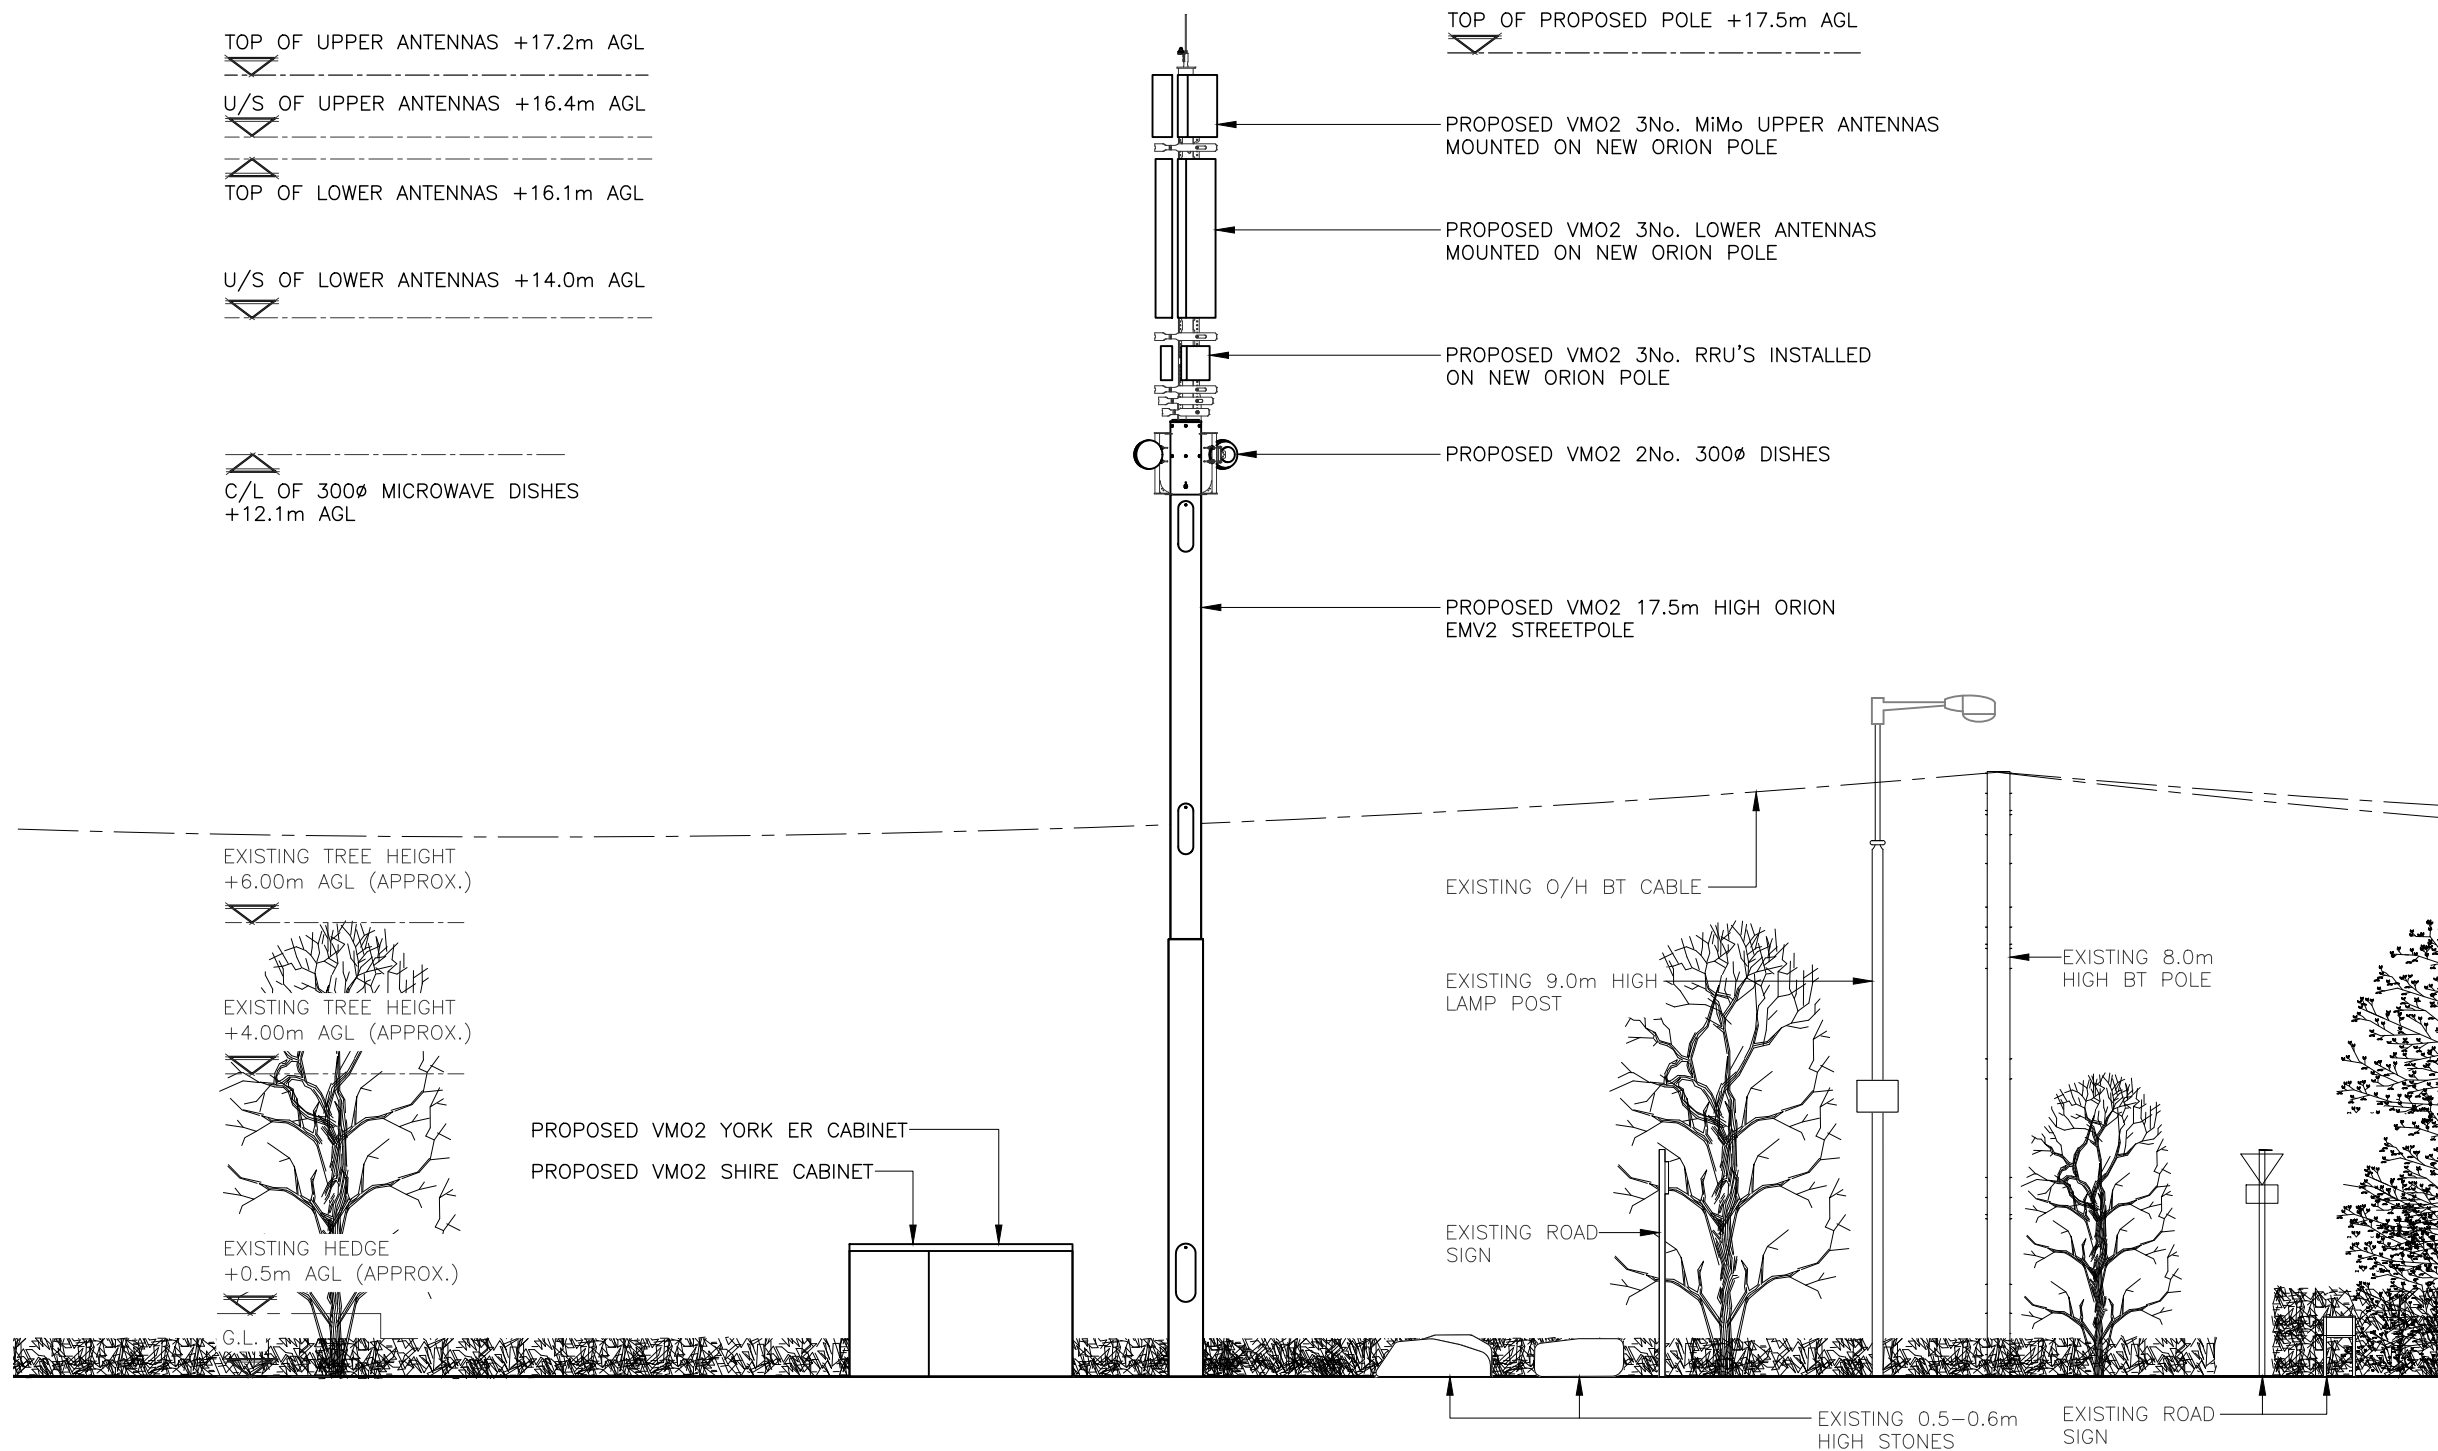

PROPOSED SITE ELEVATION
(1:100)

These drawings comply with VMO2 Standard ICNIRP guidelines.
Designed in accordance with Cornerstone documents: SDN0007v1.0 & SDN0008v5.0

 


ALL DIMENSIONS ARE IN mm UNLESS NOTED OTHERWISE

N.G.R | E: 344899 N: 386394

NOTES:
STATS REPORT SHOWS UNDERGROUND SERVICES IN CLOSE PROXIMITY TO PROPOSED POLE LOCATION; MEDIUM PRESSURE GAS & WATER MAINS. CIVILS TEAM TO CONTACT THE RELEVANT UTILITY COMPANIES; CADENT GAS, UNITED UTILITIES, PRIOR TO ANY EXCAVATION. ENSURE ALL EASEMENTS ARE ADHERED TO. HAND DIG ONLY RECOMMENDED

REV	MODIFICATION	BY	CH	DATE
B	Pole Change	SPD	HK	06.10.23
A	Issued for Approval	SPD	HK	13.04.23

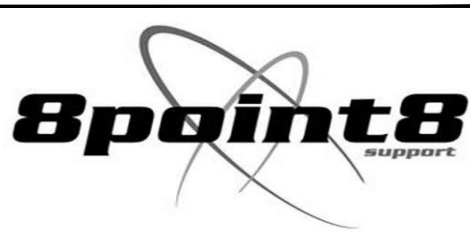

Cell Name	Opt.
SW ON CARTBRIDGE LANE	A

Cell ID No		
CORNERSTONE	VMO2	VF
30750100	023596	N/A

Site Address / Contact Details		
HALEWOOD GREEN HALEWOOD KNOWSLEY L26 6LS		

Drawing Title: PROPOSED SITE ELEVATION			
Purpose of issue: PLANNING			Dwg Rev:
Drawing Number: 301			B
Surveyed By: IR	Original Sheet Size: A3		Pack Issue:
Drawn: SPD	Date: 13.04.23	Checked: HK	Date: 13.04.23
			B