




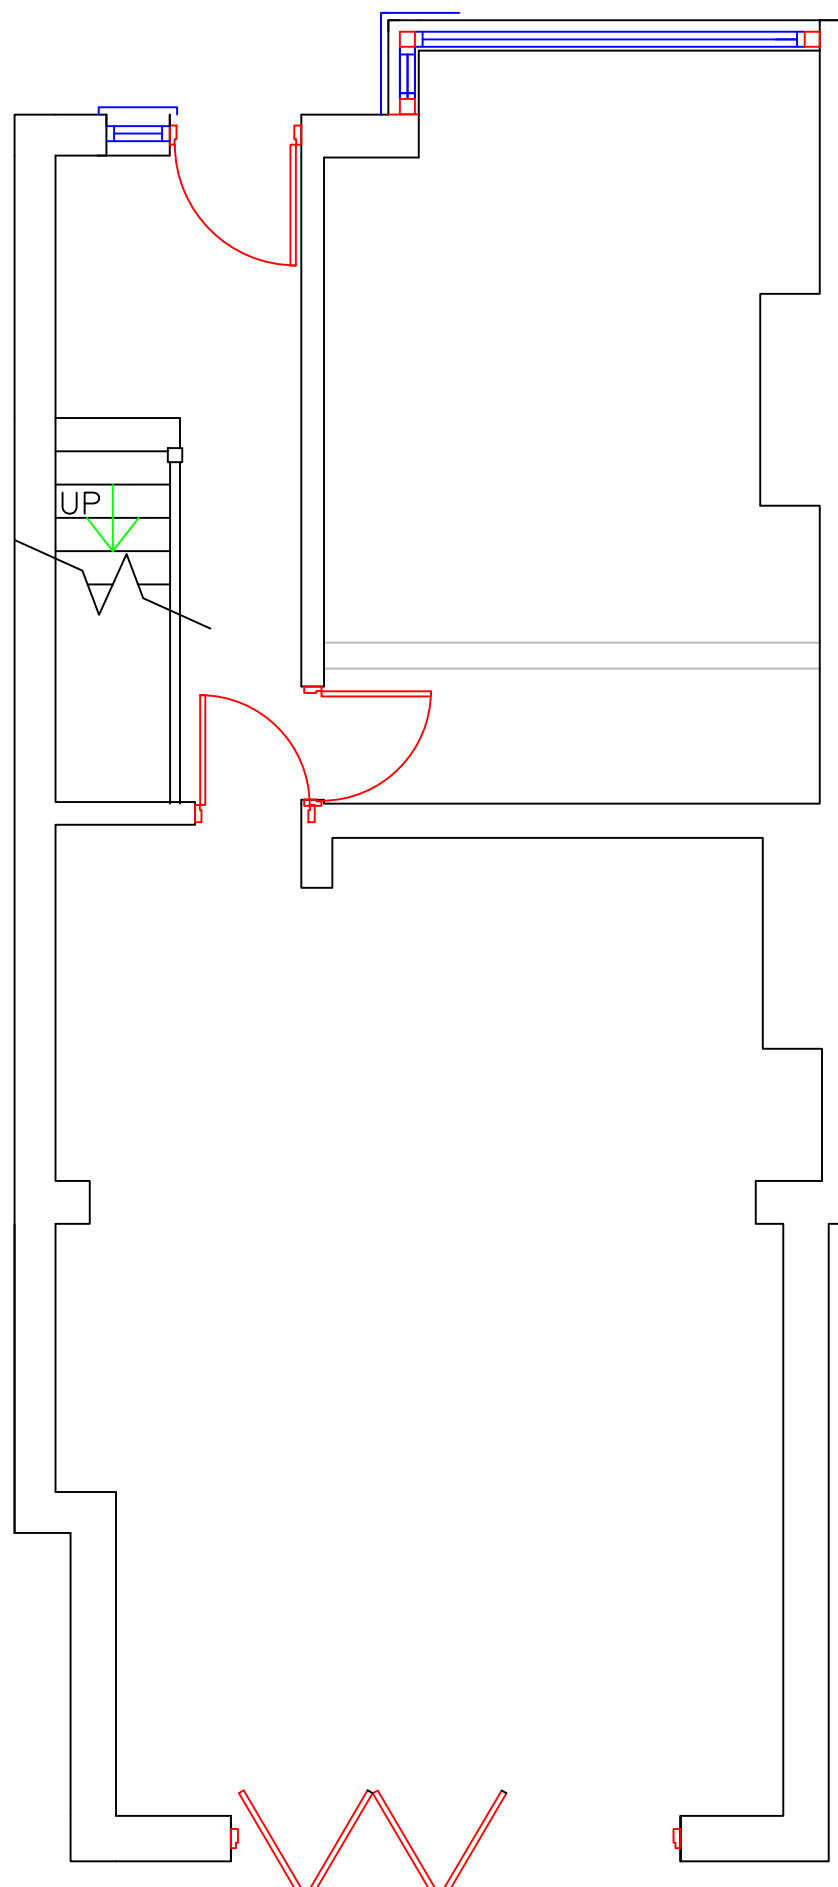


PROPOSED GROUND FLOOR PLAN 1:50

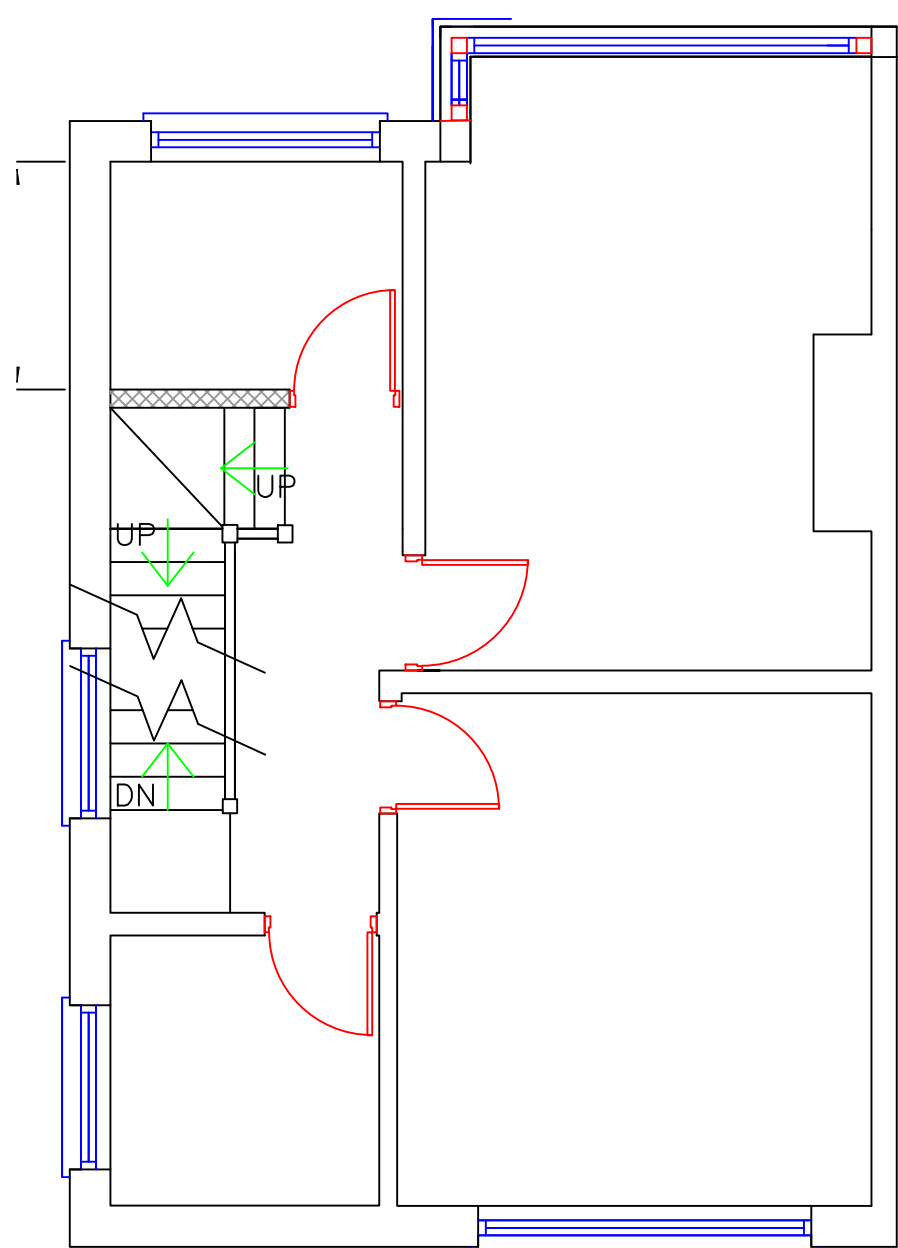


PROPOSED FIRST FLOOR PLAN 1:50

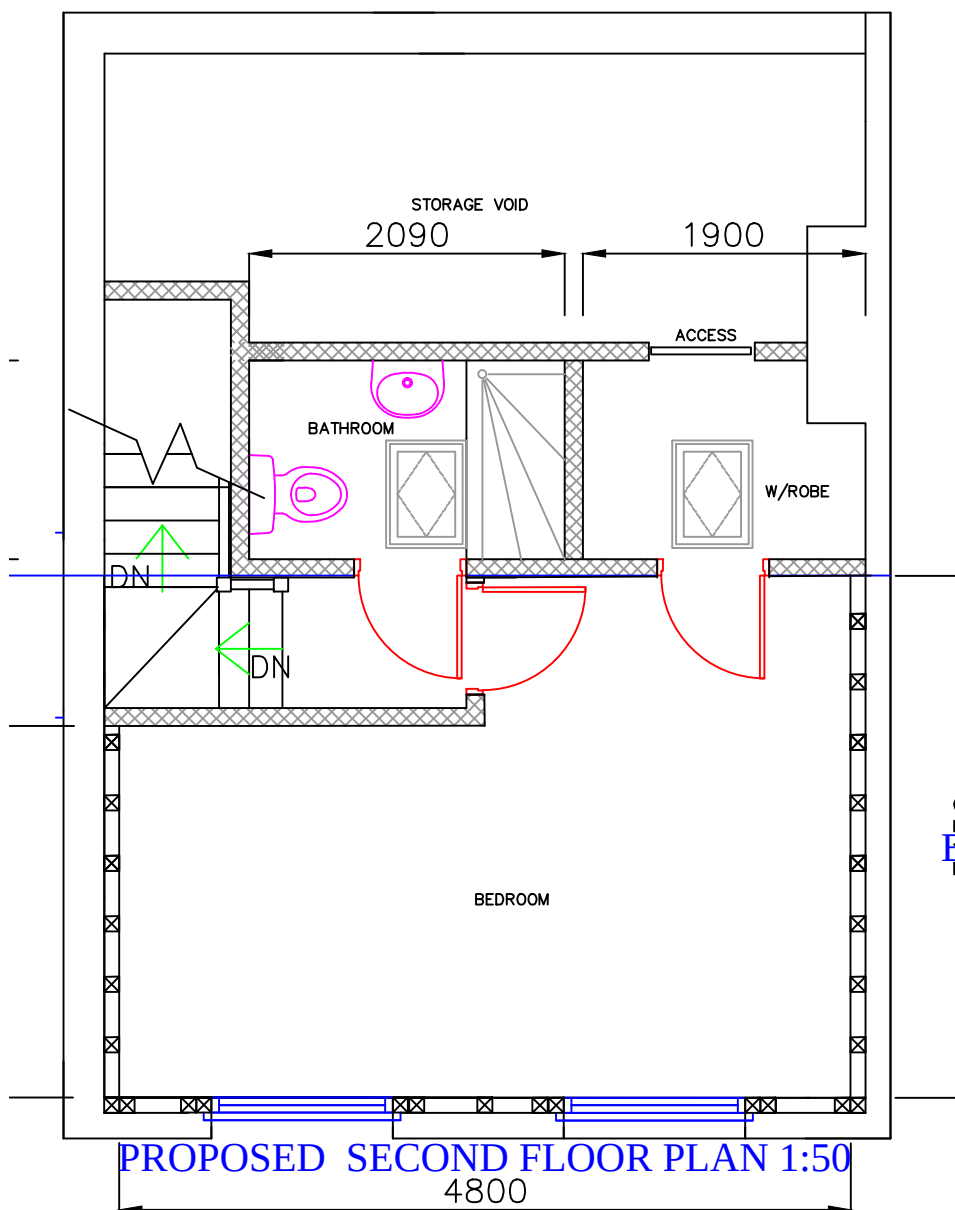

PROPOSED SECOND FLOOR PLAN 1:50

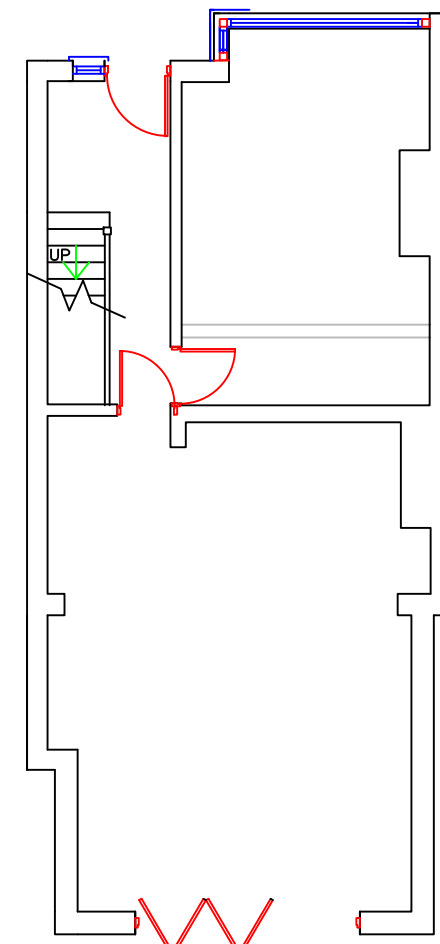


EXISTING GROUND FLOOR PLAN 1:100

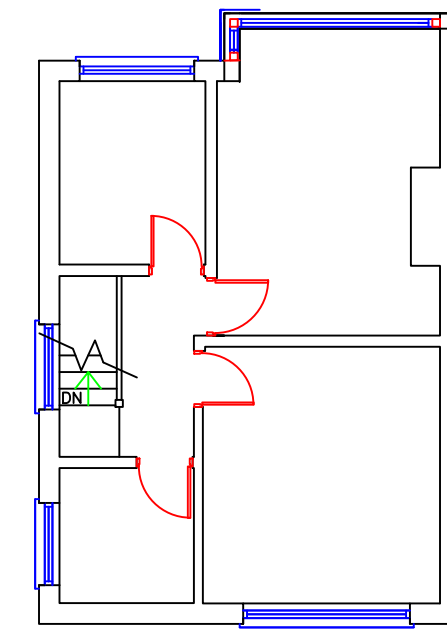

LOCATION PLAN 1:1250


EXISTING FIRST FLOOR PLAN 1:100

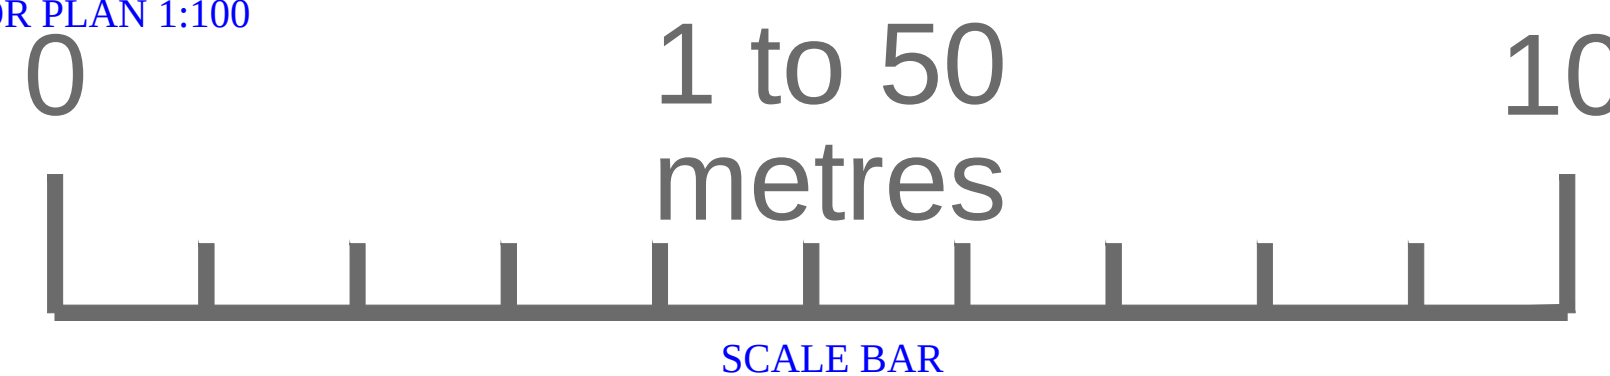

SCALE BAR



SCALE BAR

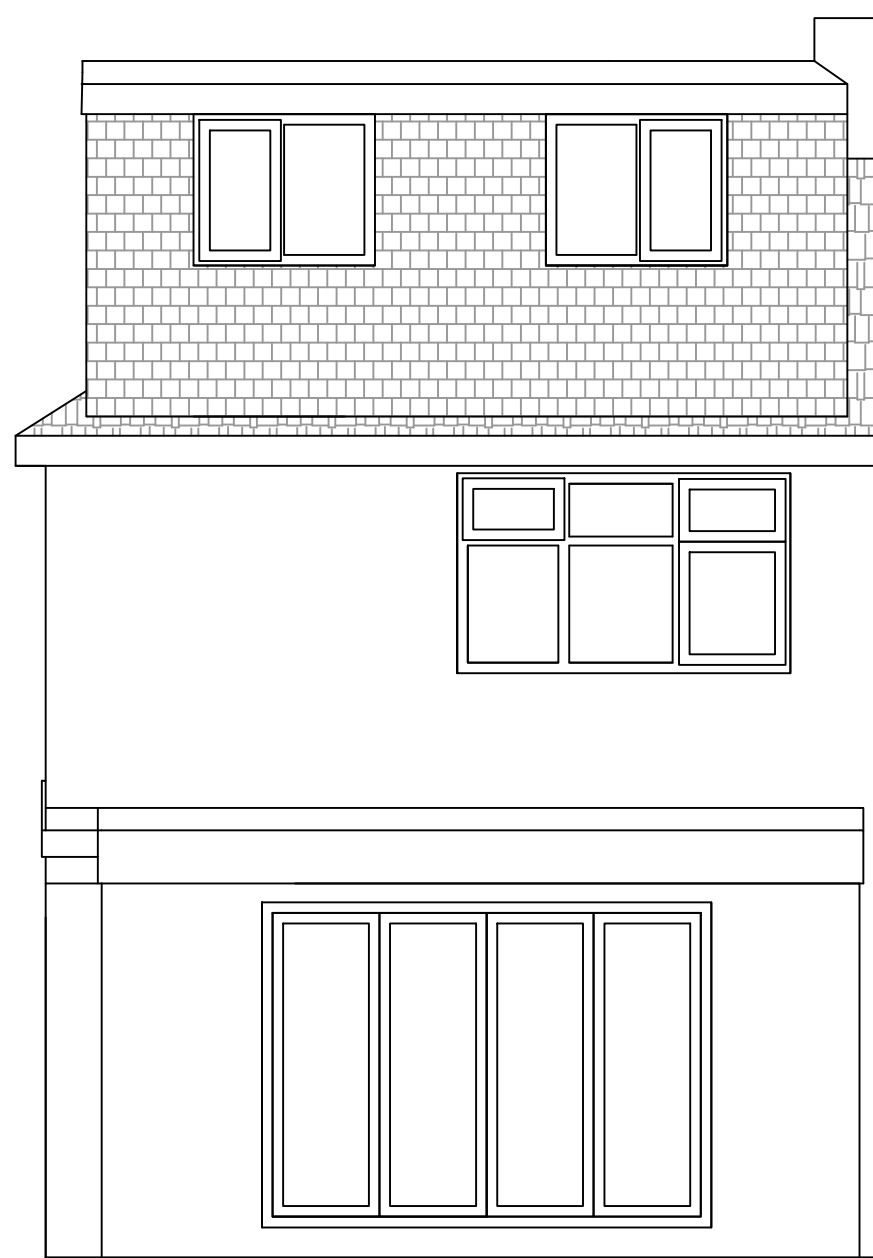

PROPOSED REAR ELEVATION 1:50




PROPOSED FRONT ELEVATION 1:50




EXISTING REAR ELEVATION 1:100



EXISTING FRONT ELEVATION 1:100

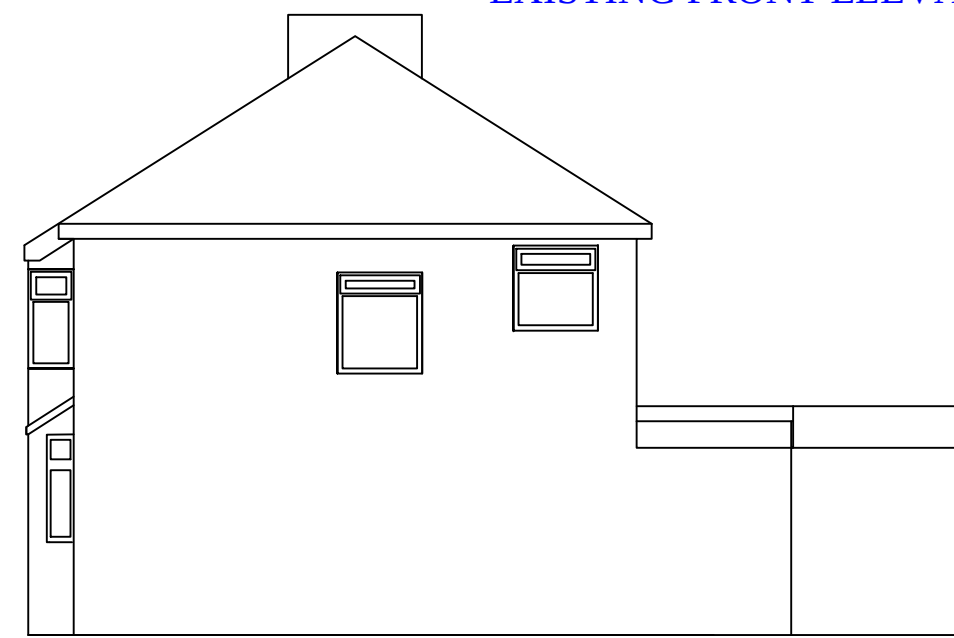


EXISTING GABLE ELEVATION 1:100

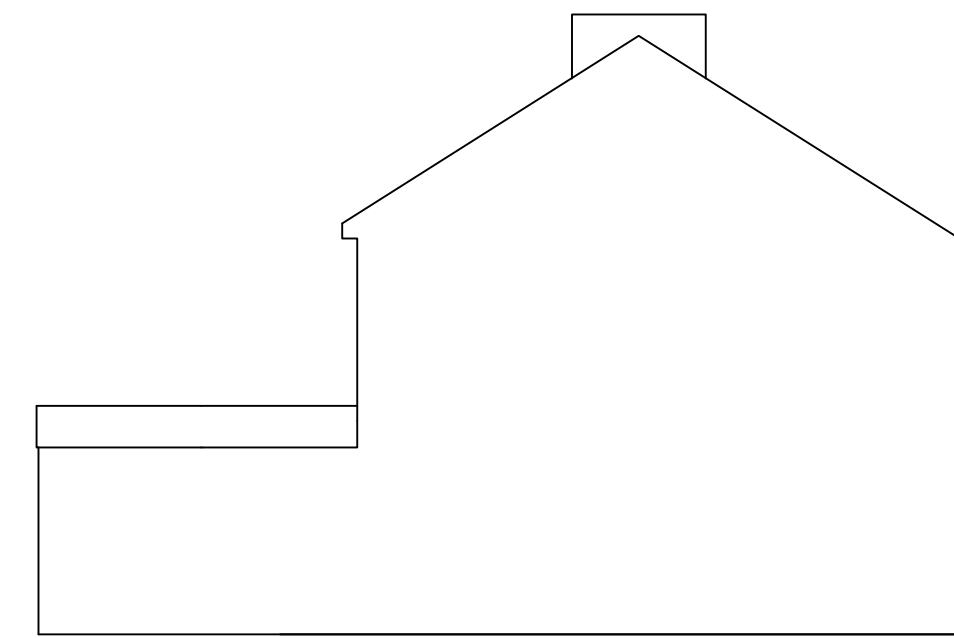


EXISTING PARTY WALL ELEVATION 1:100

BLOCK PLAN 1:500

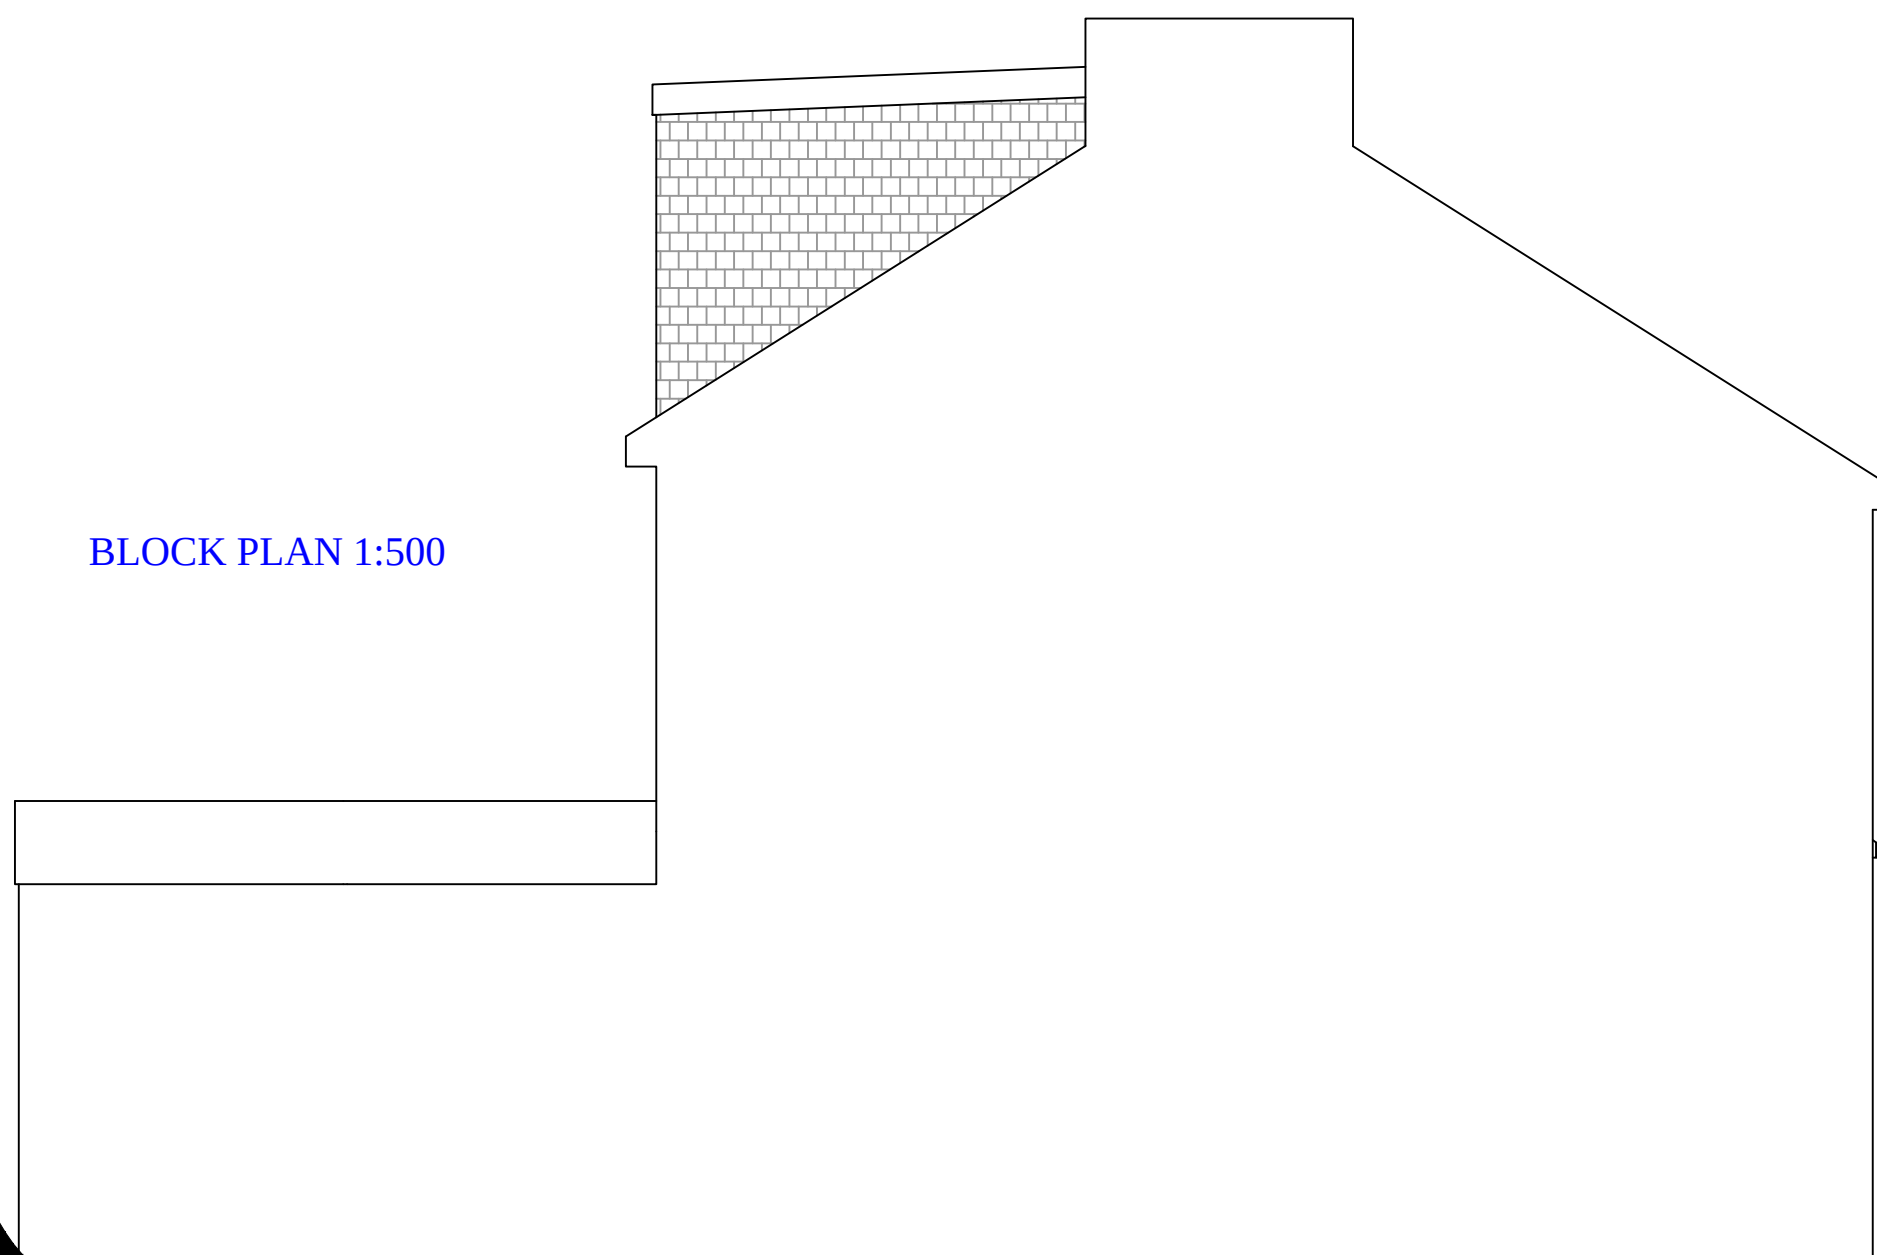

PROPOSED PARTY WALL ELEVATION 1:50

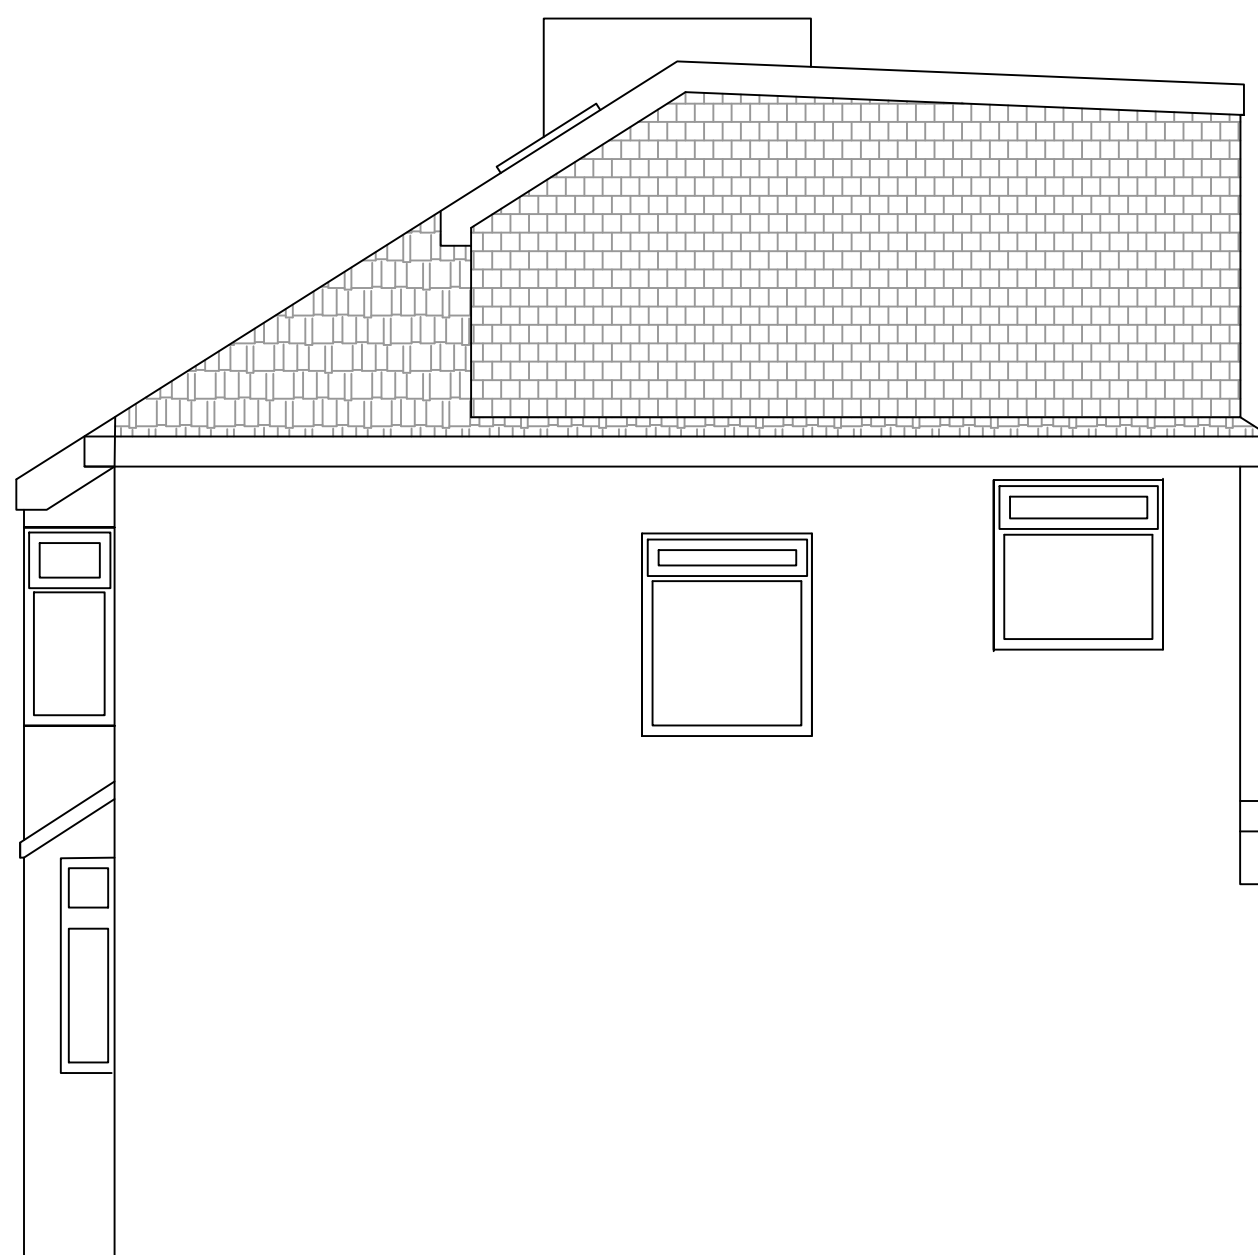

PROPOSED GABLE ELEVATION 1:50

General Notes

No. Revision/Issue Date

Firm Name and Address

9 FAIRFIELD CRESCENT
HUYTON
L36 4JG

Project Name and Address

LOFT CONVERSION

Project FAIR

Date NOV25

Scale 1:50 1:100 1:1250 1:500

Sheet

1