


PROPOSED STRUCTURAL BEAM / LINTEL, et cetera, SCHEDULE	
1	152 x 89 x 156g US. Refer to structural calculations sheets for further detail.
2	300 x 102 x 288g US. Refer to structural calculations sheets for further detail.
3	173 x 102 x 198g US. DIM.
4	173 x 102 x 198g US. DIM.
5	300 x 102 x 288g US. DIM.
6	245 x 146 x 370g US with open purlin and gusset plate (450mm c/c) to support outward-bay masonry.
7	152 x 89 x 156g US. Refer to structural calculations for further detail.
8	152 x 89 x 156g US. Refer to structural calculations for further detail.
9	152 x 152 x 308g UC. Refer to structural calculations for further detail.
10	200 x 203 x 774g UC with 10mm thick top flange and 16mm thickness of the webbing supported.
11	C40 Concrete 100mm Blanks. Refer to the details provided.

[illegible]

Unless otherwise instructed by the Client, the Contractor shall include for all melting good (materials) to match the existing, 10 ft areas affected by the proposed works. All instances, including design, flooring, skirting, internal doors (subject to Building Regulations approval where applicable), architecture, fixtures and fittings of cars, shall be carried out in accordance with any written instructions given to the Contractor directly by the Client.	Line of proposed below-ground drainage to be installed in accordance with Section 2 of the specification document provided and to the satisfaction of the LABC Approved Inspector.
--	---

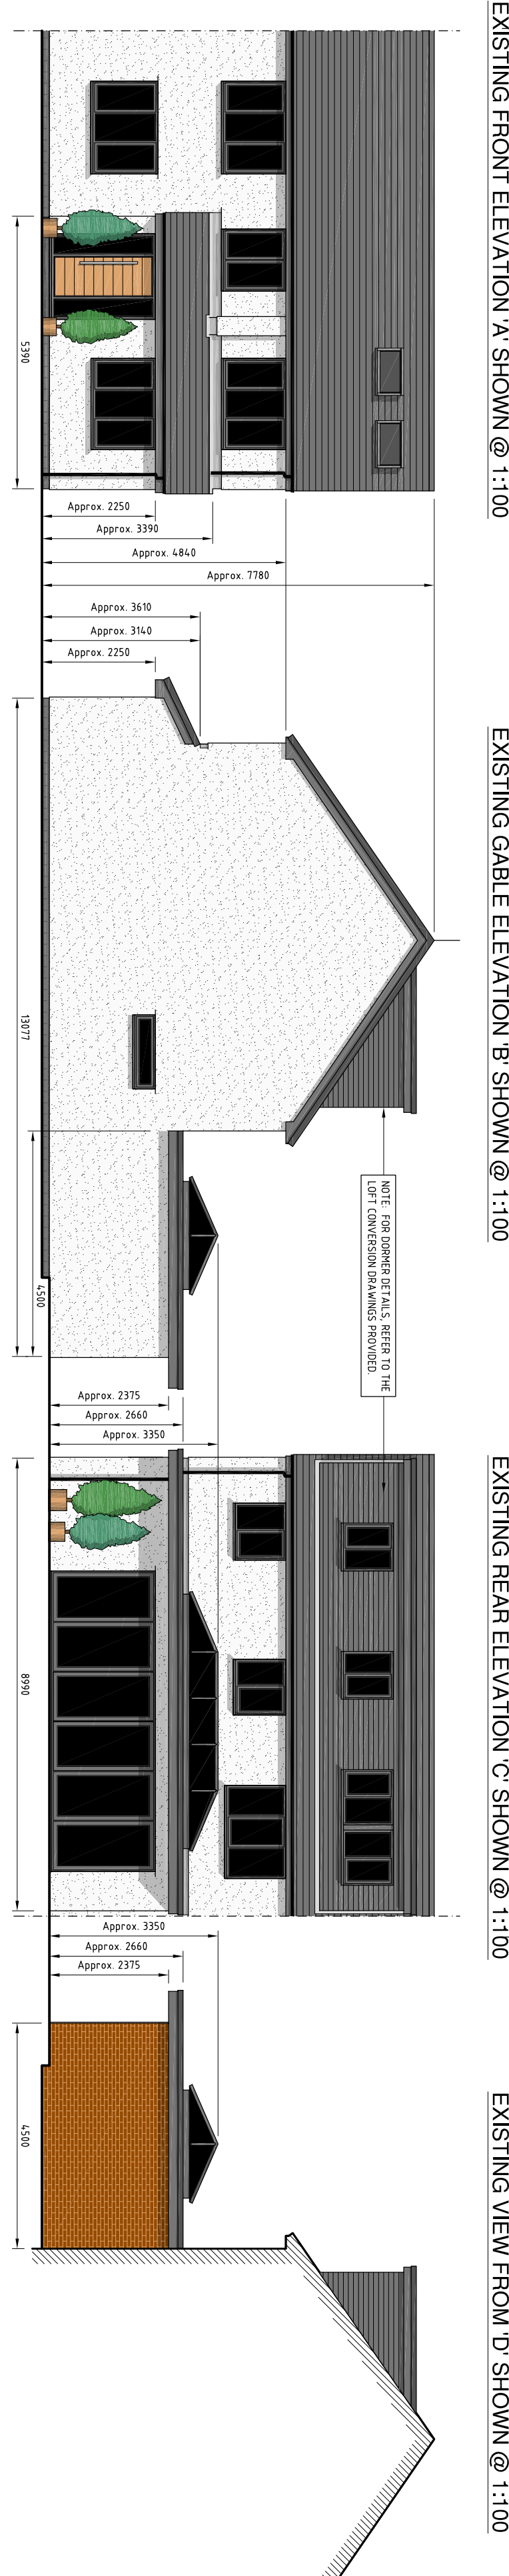

EXISTING VIEW FROM 'D' SHOWN @ 1:100

PROPOSED VIEW FROM 'D' SHOWN @ 1:100



EXISTING GROUND FLOOR PLAN SHOWN @ 1:50

PROPOSED GROUND FLOOR PLAN (1:50)

1:1:00	1m	2m	3m	4m	5m	6m	7m	8m	9m	1:50	1m	2m	3m	4m	5m	6m	7m	8m	9m	1:20	1m	2m	2.5m	3.5m
--------	----	----	----	----	----	----	----	----	----	------	----	----	----	----	----	----	----	----	----	------	----	----	------	------

NOTE: At the discretion of the LABC, Approved Inspector, The Client will obtain SAP calculations to prove the energy efficiency of the property has not been adversely affected due to the proposed alterations, and will increase the insulation properties of the building in accordance with any recommendations of the specialist SAP provider, if necessary.

94 Tithebarn Road, Knowlesley Village, Knowlesley, L34 0HA	
Proposed Two-Storey, Single Storey & Entrance Porch Extensions	
Drawing No: L/P/1 (Existing & Proposed Ground Floor Layouts)	
Scale As Shown	Construction Issue
May 2022	A1