




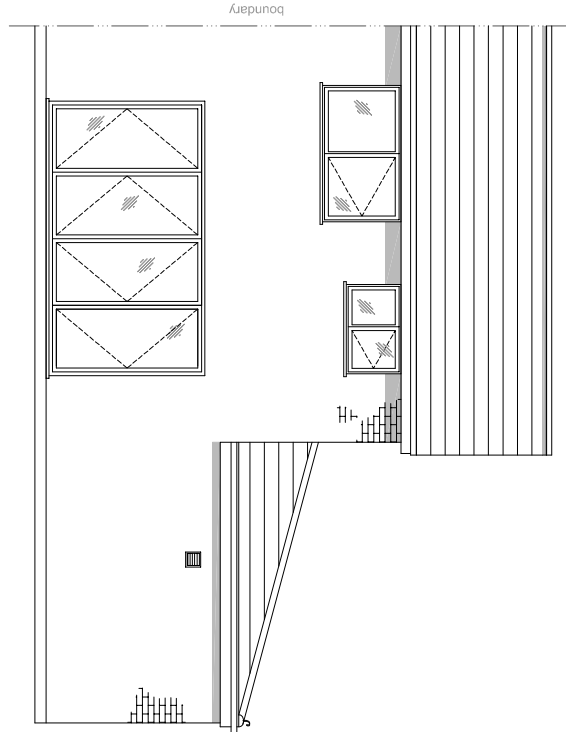

EXISTING REAR ELEVATION
scale 1:100

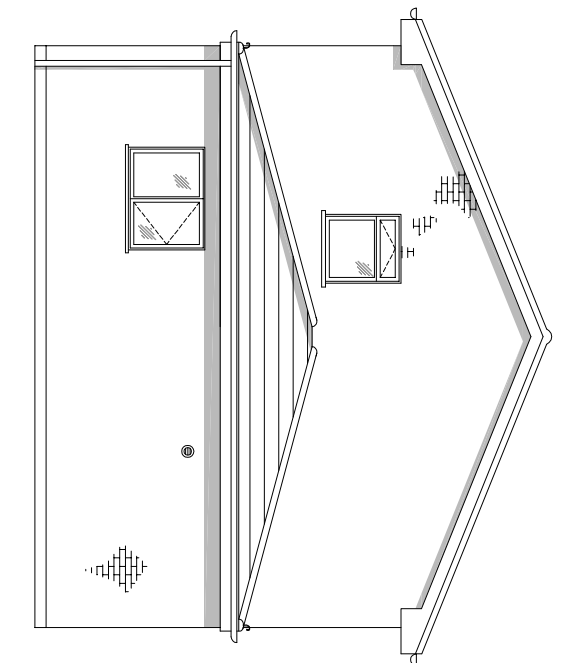

EXISTING SIDE ELEVATION
scale 1:100

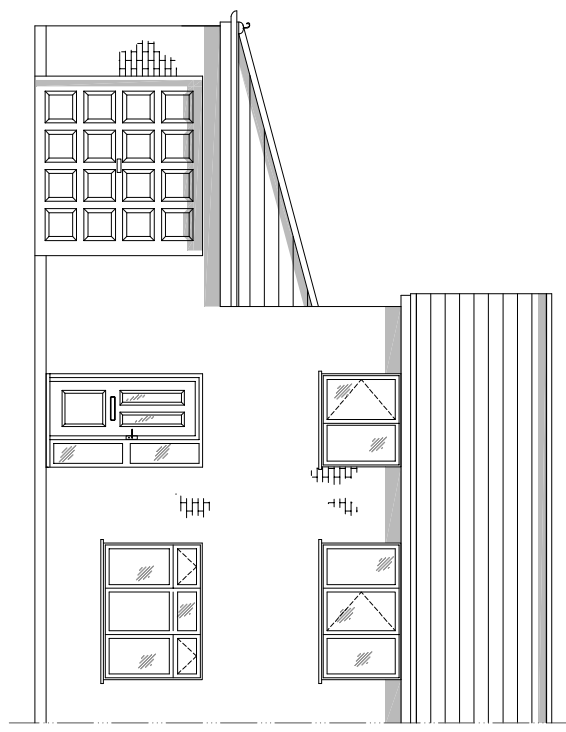


EXISTING FRONT ELEVATION
scale 1:100




LOCATION PLAN


scale 1:1250

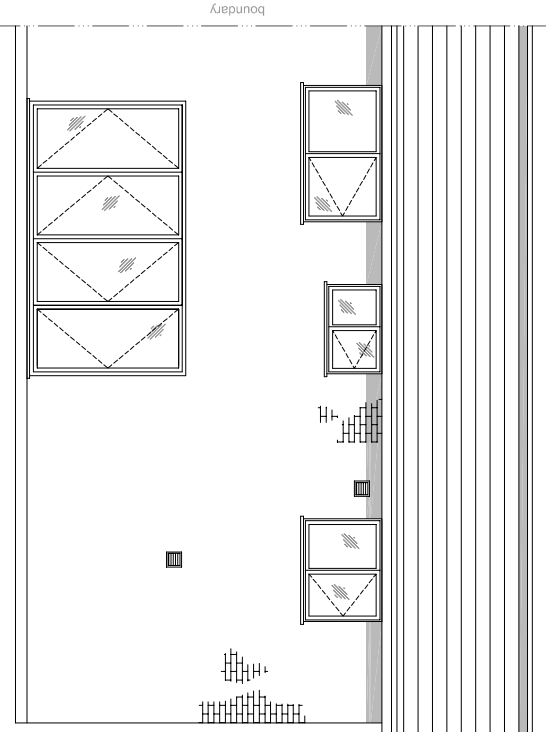


PROPOSED REAR ELEVATION
scale 1:100

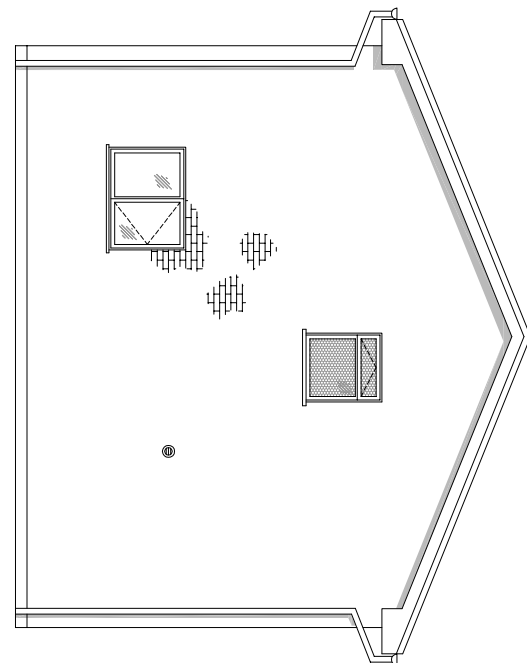


PROPOSED SIDE ELEVATION
scale 1:100

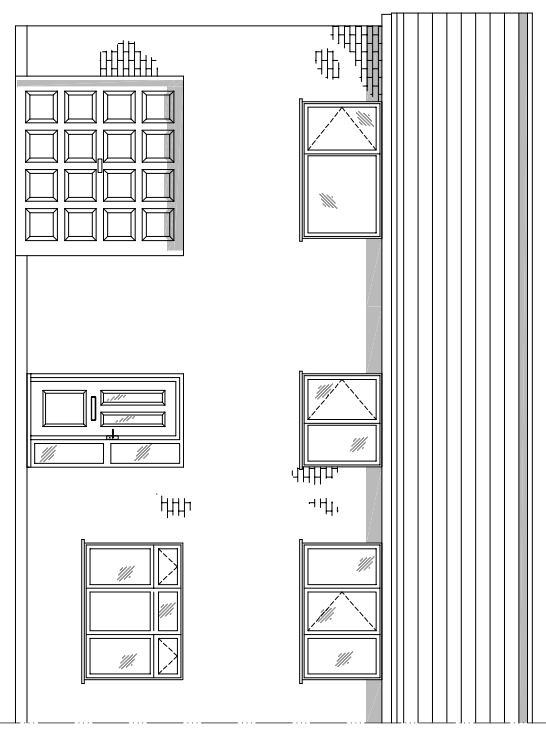


PROPOSED FRONT ELEVATION
scale 1:100

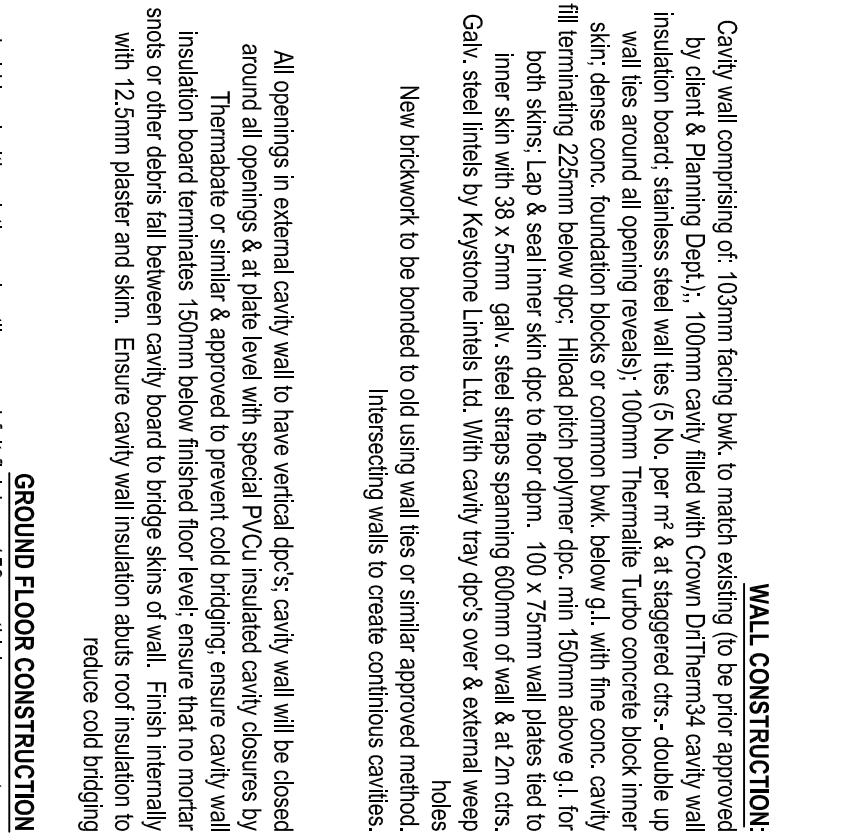



WALL CONSTRUCTION:

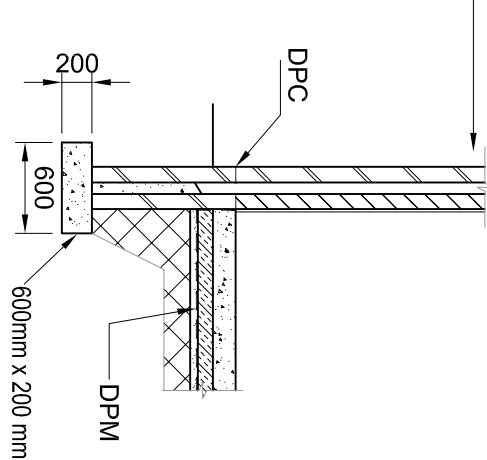



SECTION A-A
scale 1:50

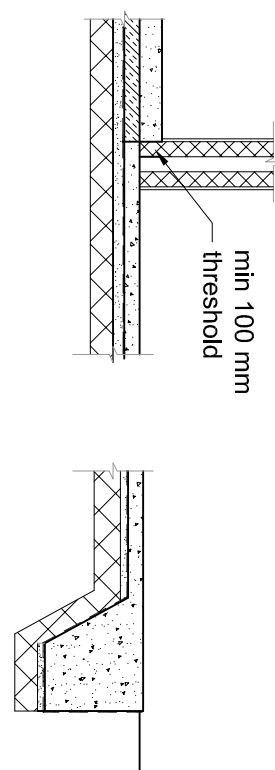


SECTION B-B
Scale 1:50

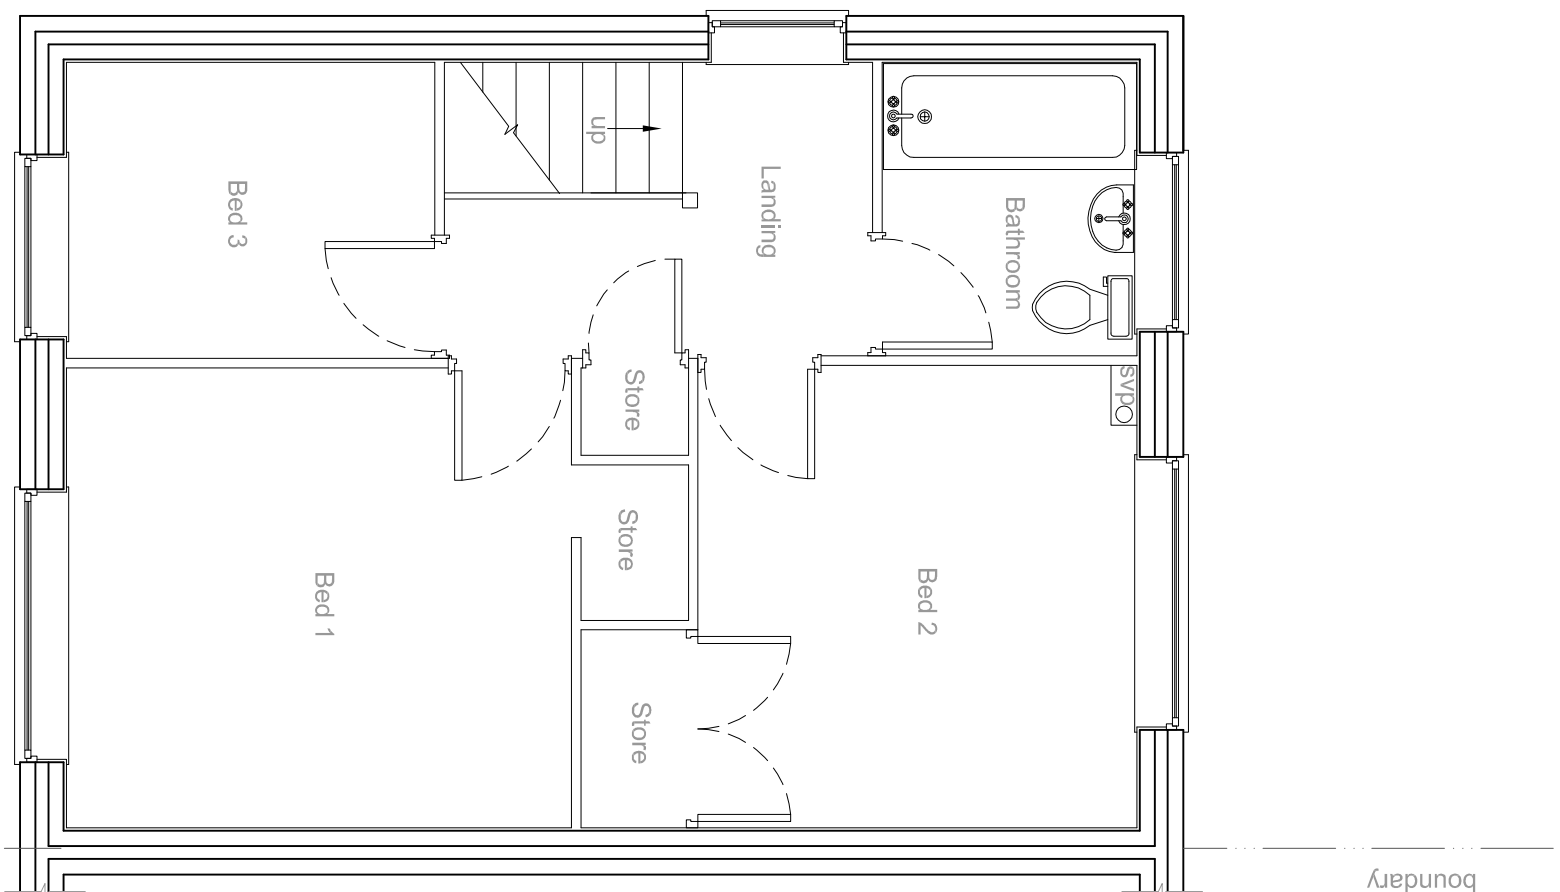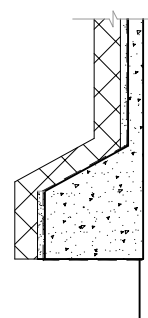

EXISTING FIRST FLOOR PLAN
scale 1:50

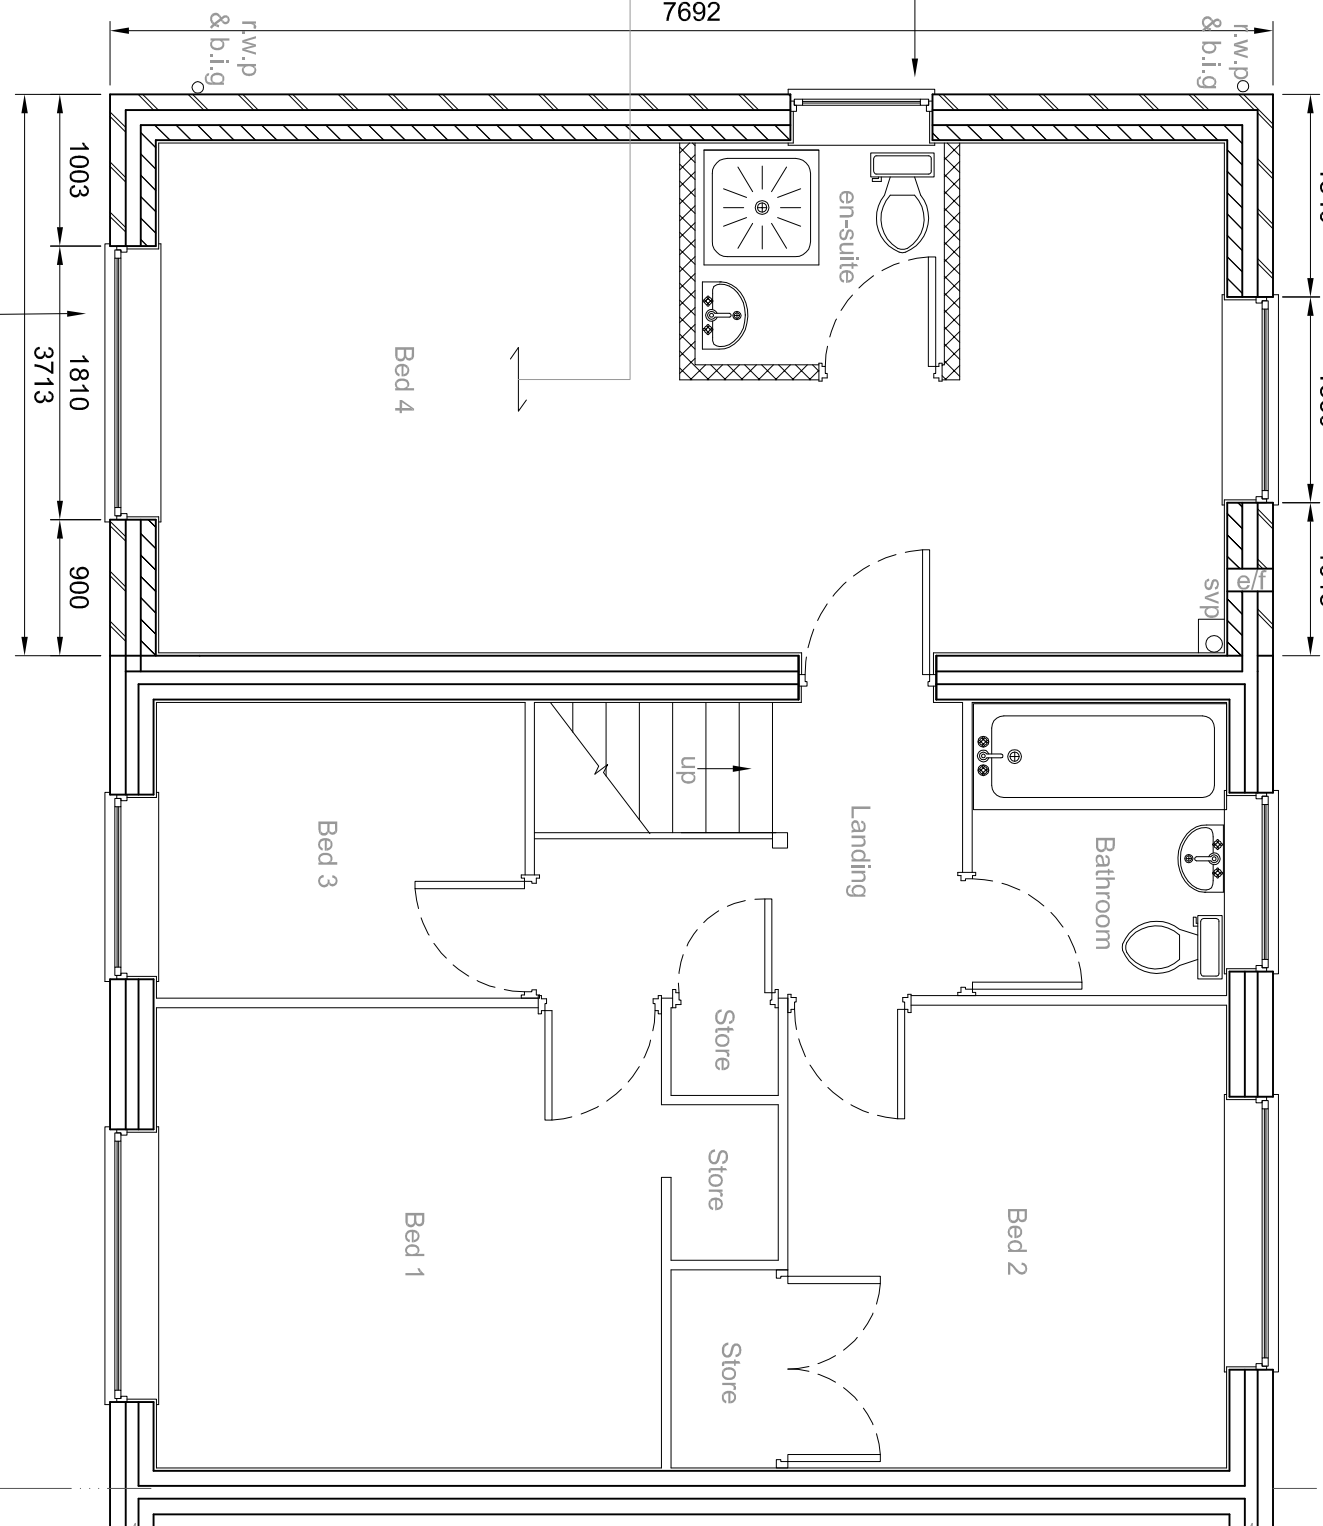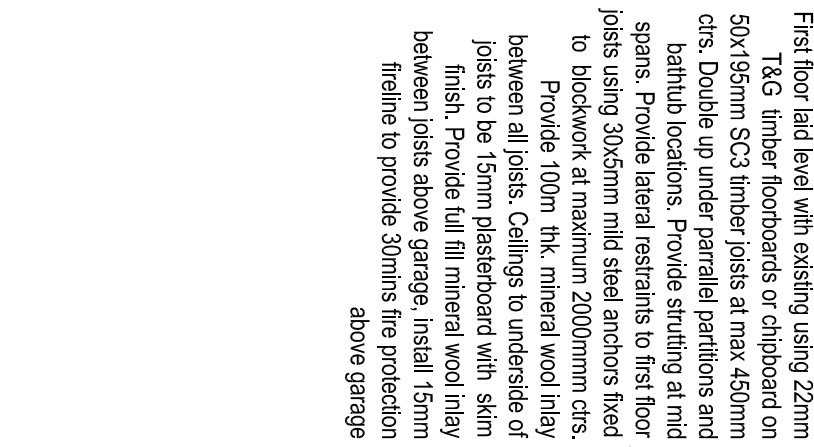

PROPOSED FIRST FLOOR PLAN

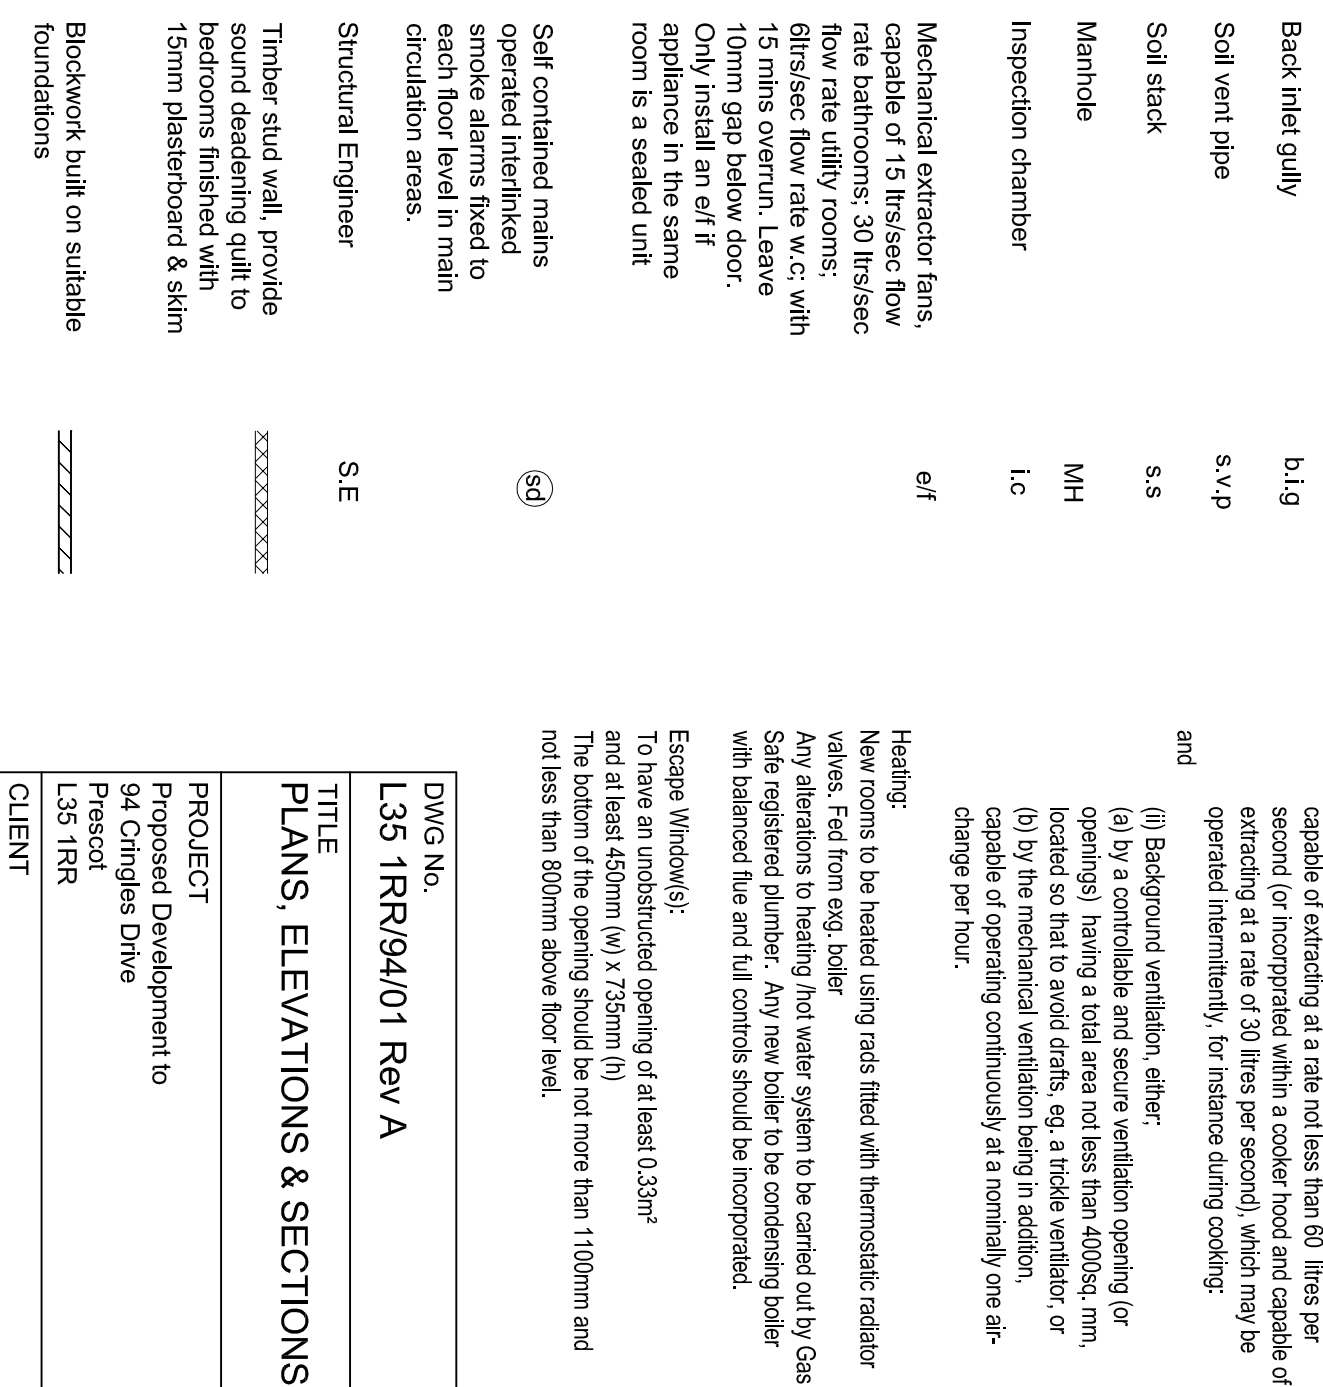

DWG No.	L35 1RR/94/01 Rev A
TITLE	PLANS, ELEVATIONS & SECTIONS
PROJECT	Proposed Development to 500 Highways Drive Prescott L35 1RR
CLIENT	
MR. R. SMITH	
DATE	23/05/2018
SCALE	AT 1 AS SHOWN



PRO-TECH
ARCHITECTURE

WWW.PRO-TECHARCHITECTURE.CO.UK

0151-9207753

50 ELSTREE COURT
WOLFEY ROAD
WOLFEY
WOLFEY

IND001@PRO-TECHARCHITECTURE.CO.UK