

Red shading denotes total demolition including structure, foundations etc



Blue shading denotes internal demolition down to floor slab. Retain all steel frame structure

Blue lines denotes internal partition demolition down to floor slab. Retain all steel frame structure


Walls remain

Note some structural steel concealed w wall thicknesses. Ensure structural steel remains undisturbed by demolition and out

Note Electric substation remains LIVE during strip out and adjacent demolition. Ensure all electric cables are disconnected prior to demolition works.

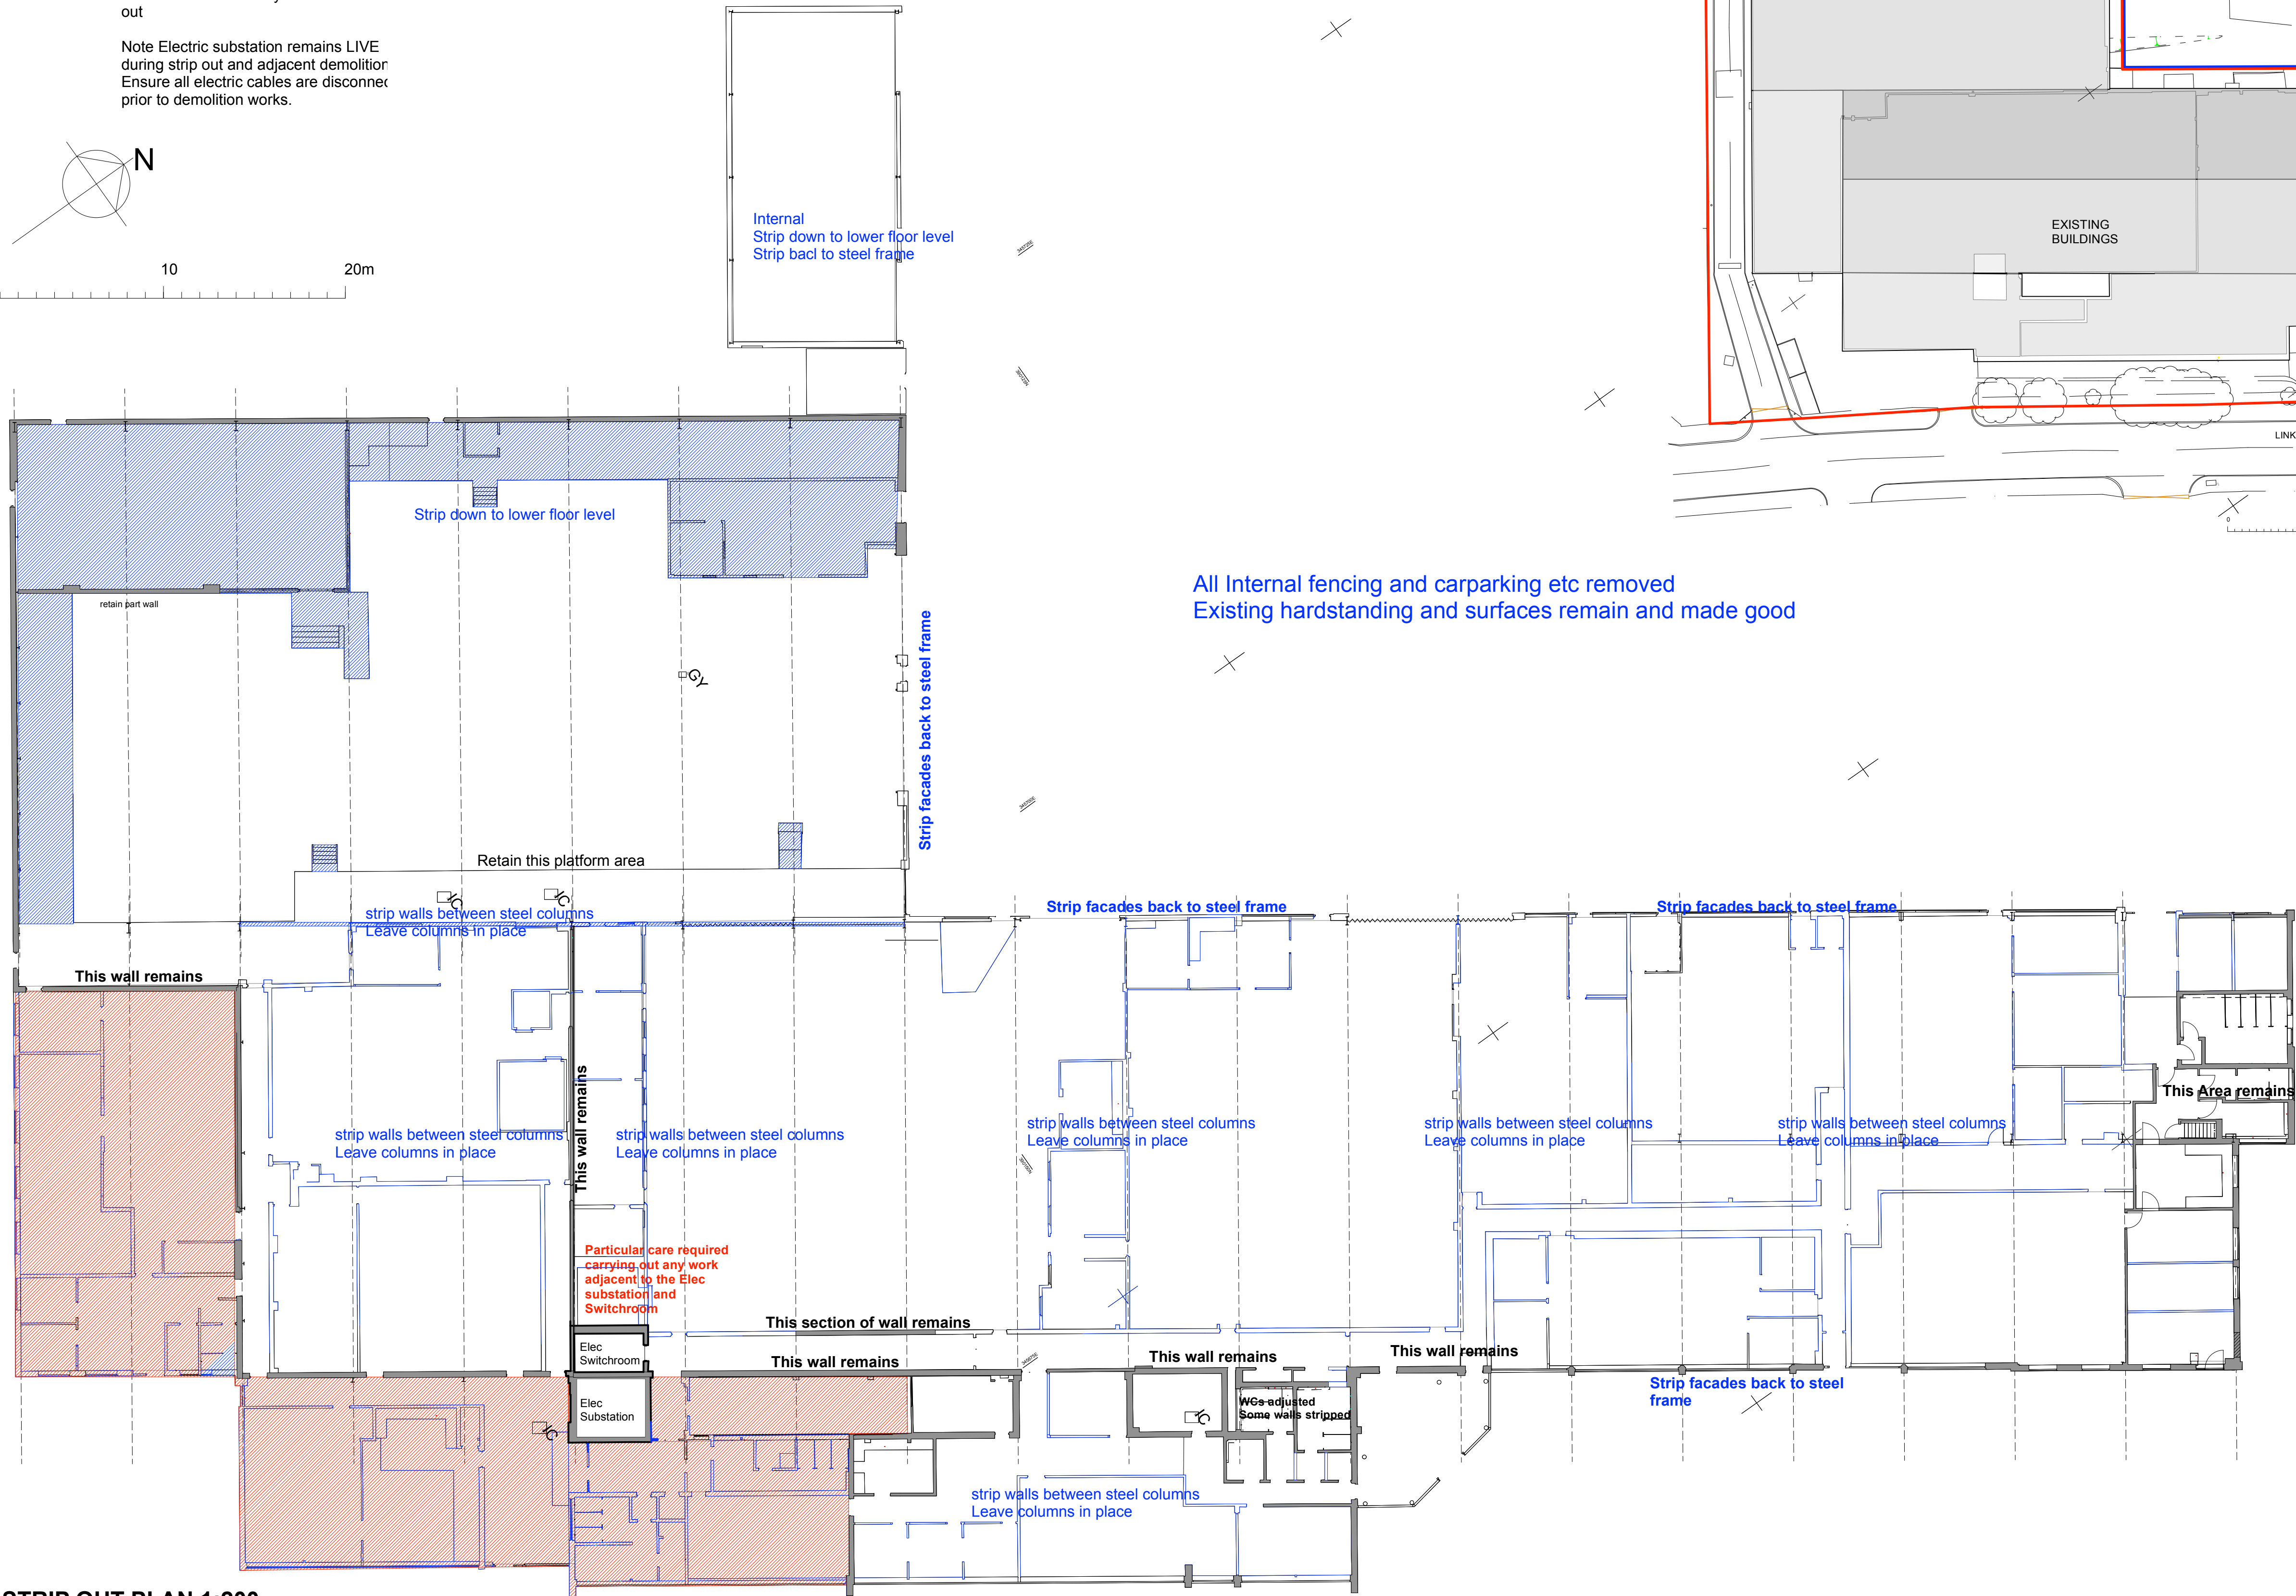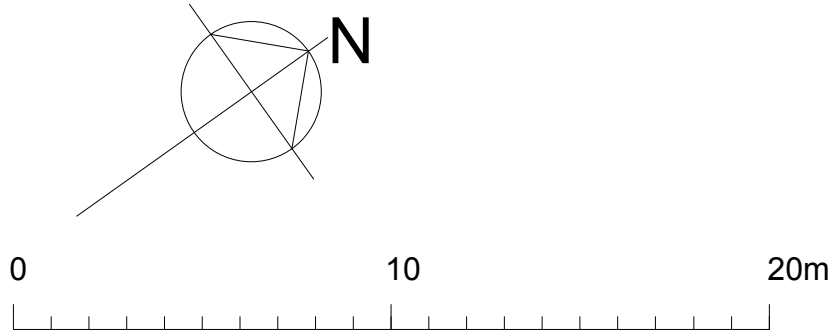

STRIP OUT PLAN 1:200

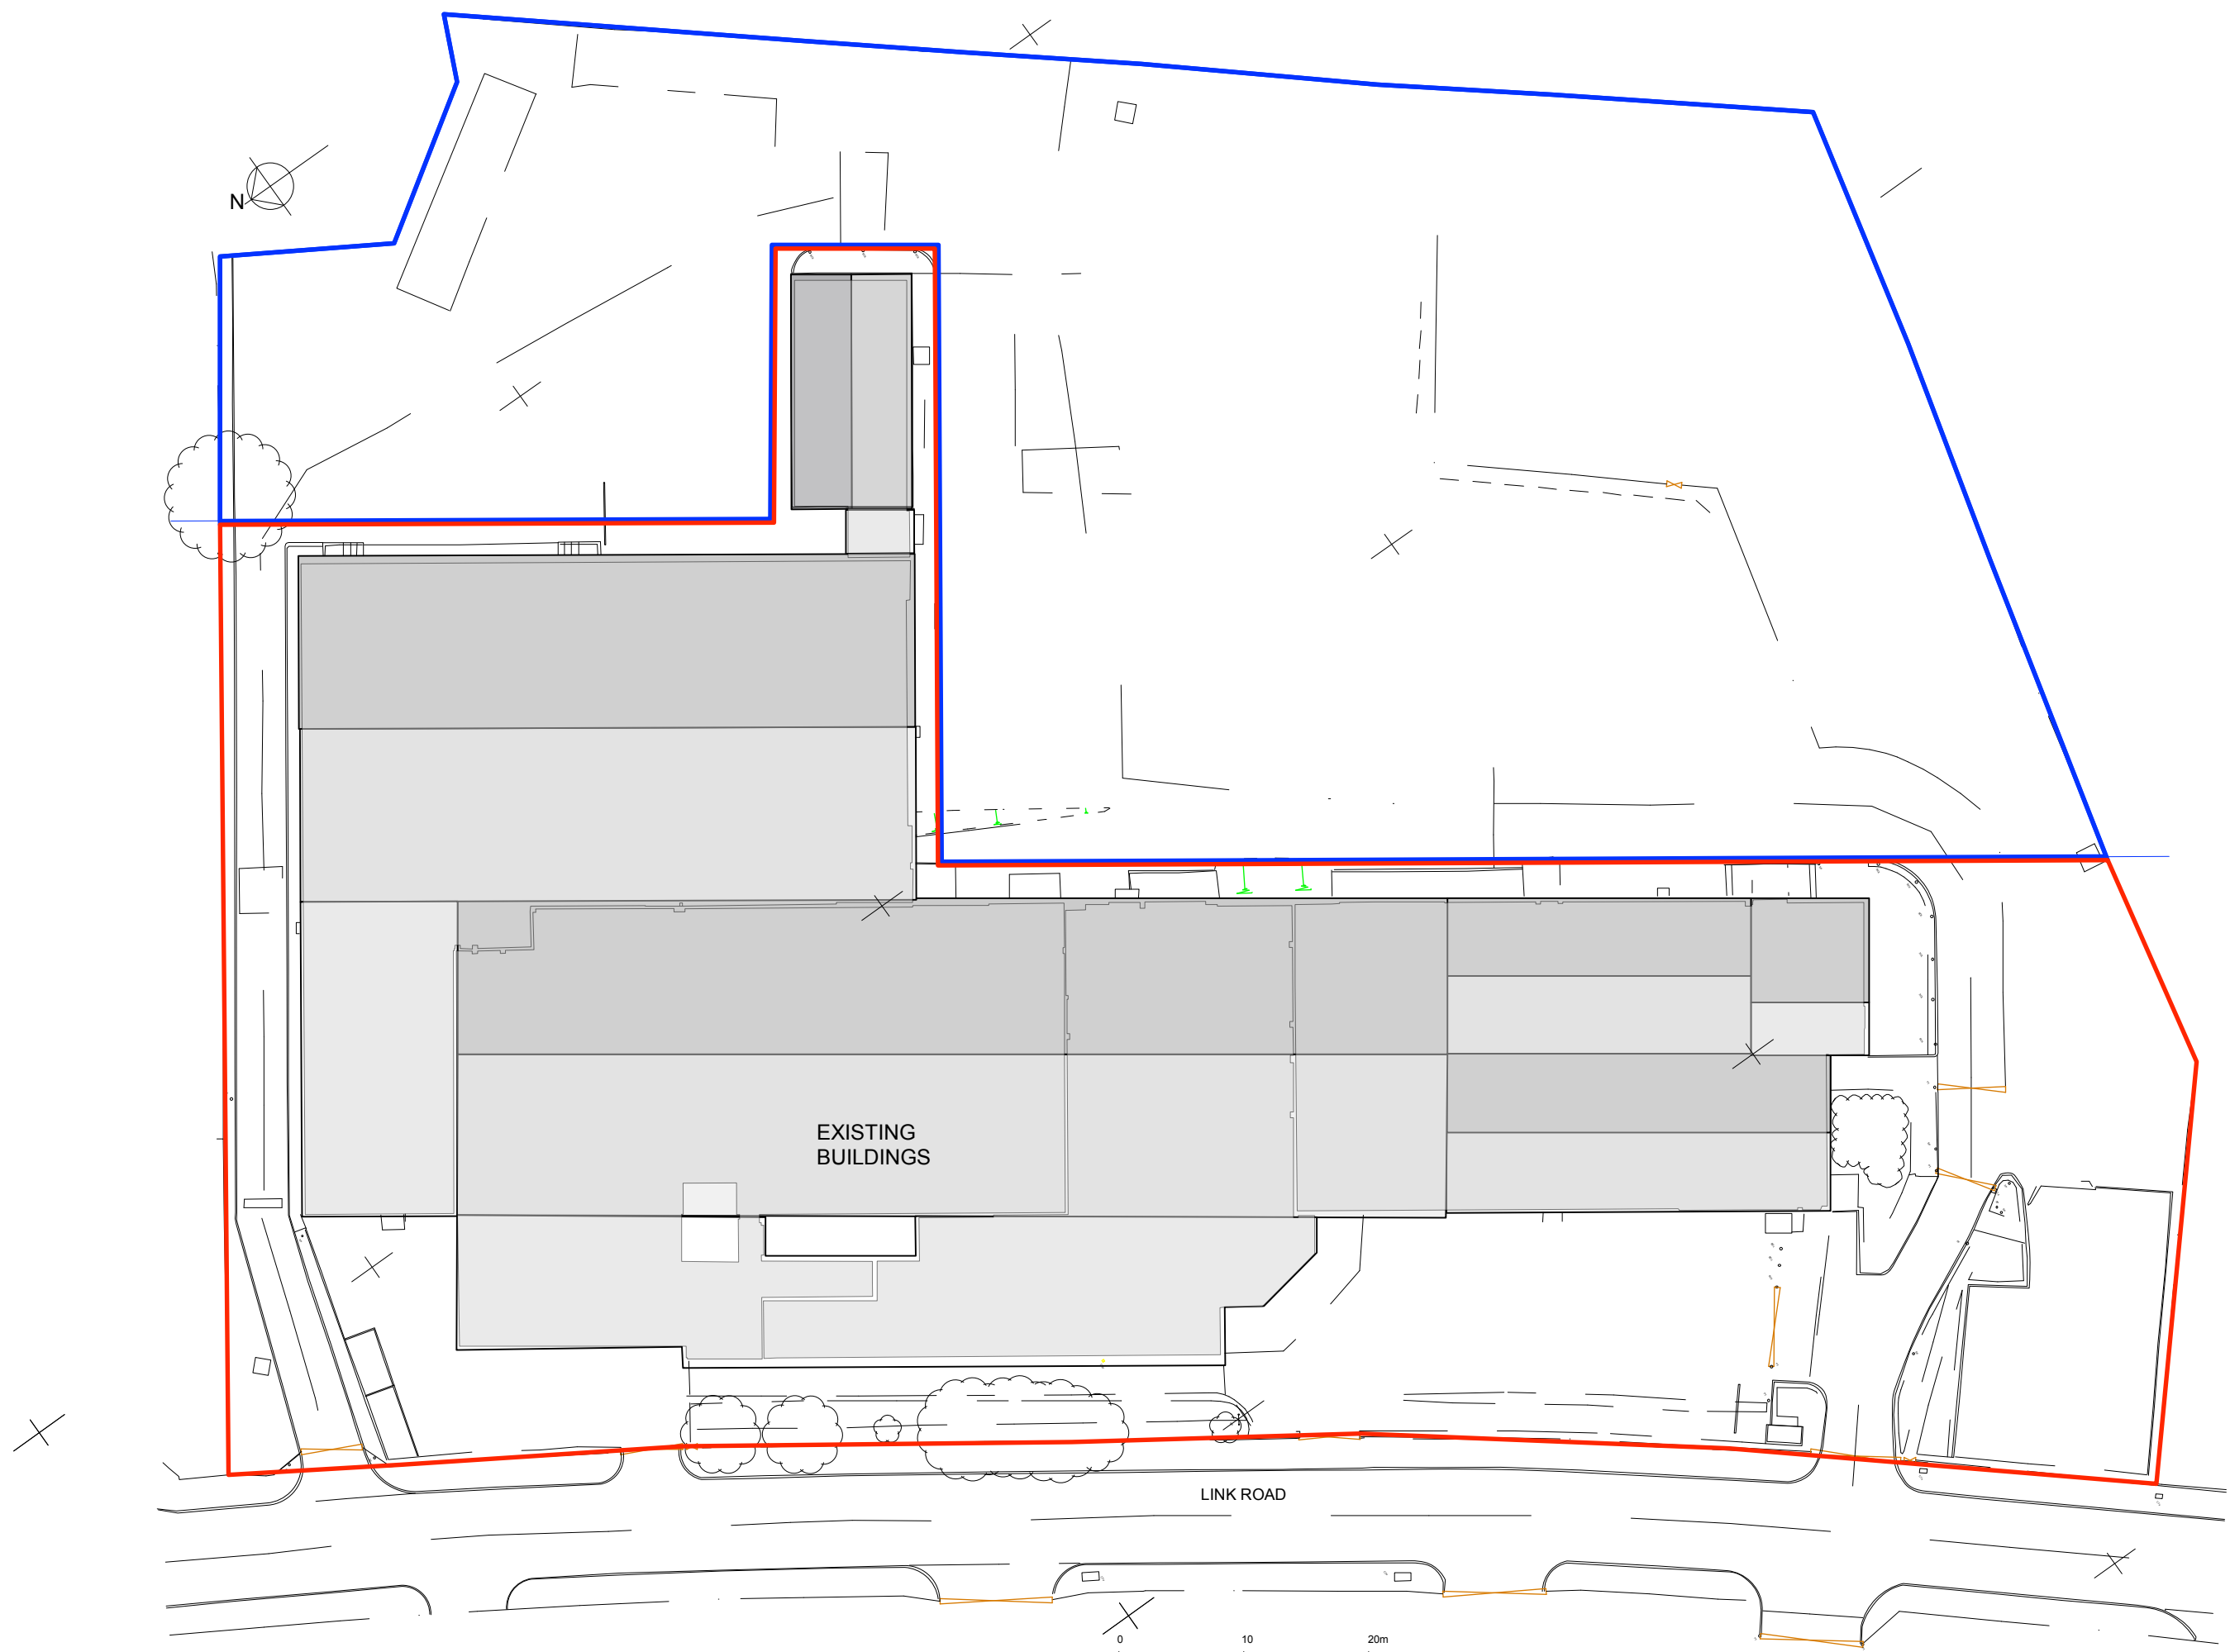

EXISTING SITE PLAN 1:500

All Internal fencing and carparking etc removed
Existing hardstanding and surfaces remain and made good

Rev B: 8 9 22 Blue line indicated on site plan
Rev A: 6 9 22 Red line indicated on site plan

Project	Link Road Site Huyton		Drawing Title	Proposed strip out & demolition works			
			Drawing No	20035 P104	rev	B	
Client	LINK DEVELOPMENTS (NW) LTD		Damson Consultancy Limited Polsk Road Farm Studio Elkayton Road Cumbria LA10 3JH trevor@damsondesign.com architects and landscape designers 				
Status	PLANNING APPLICATION						
Scale	1: 200 & 1:500	Drwg size					A1
Drawn	TH	Date					27 05 2022