



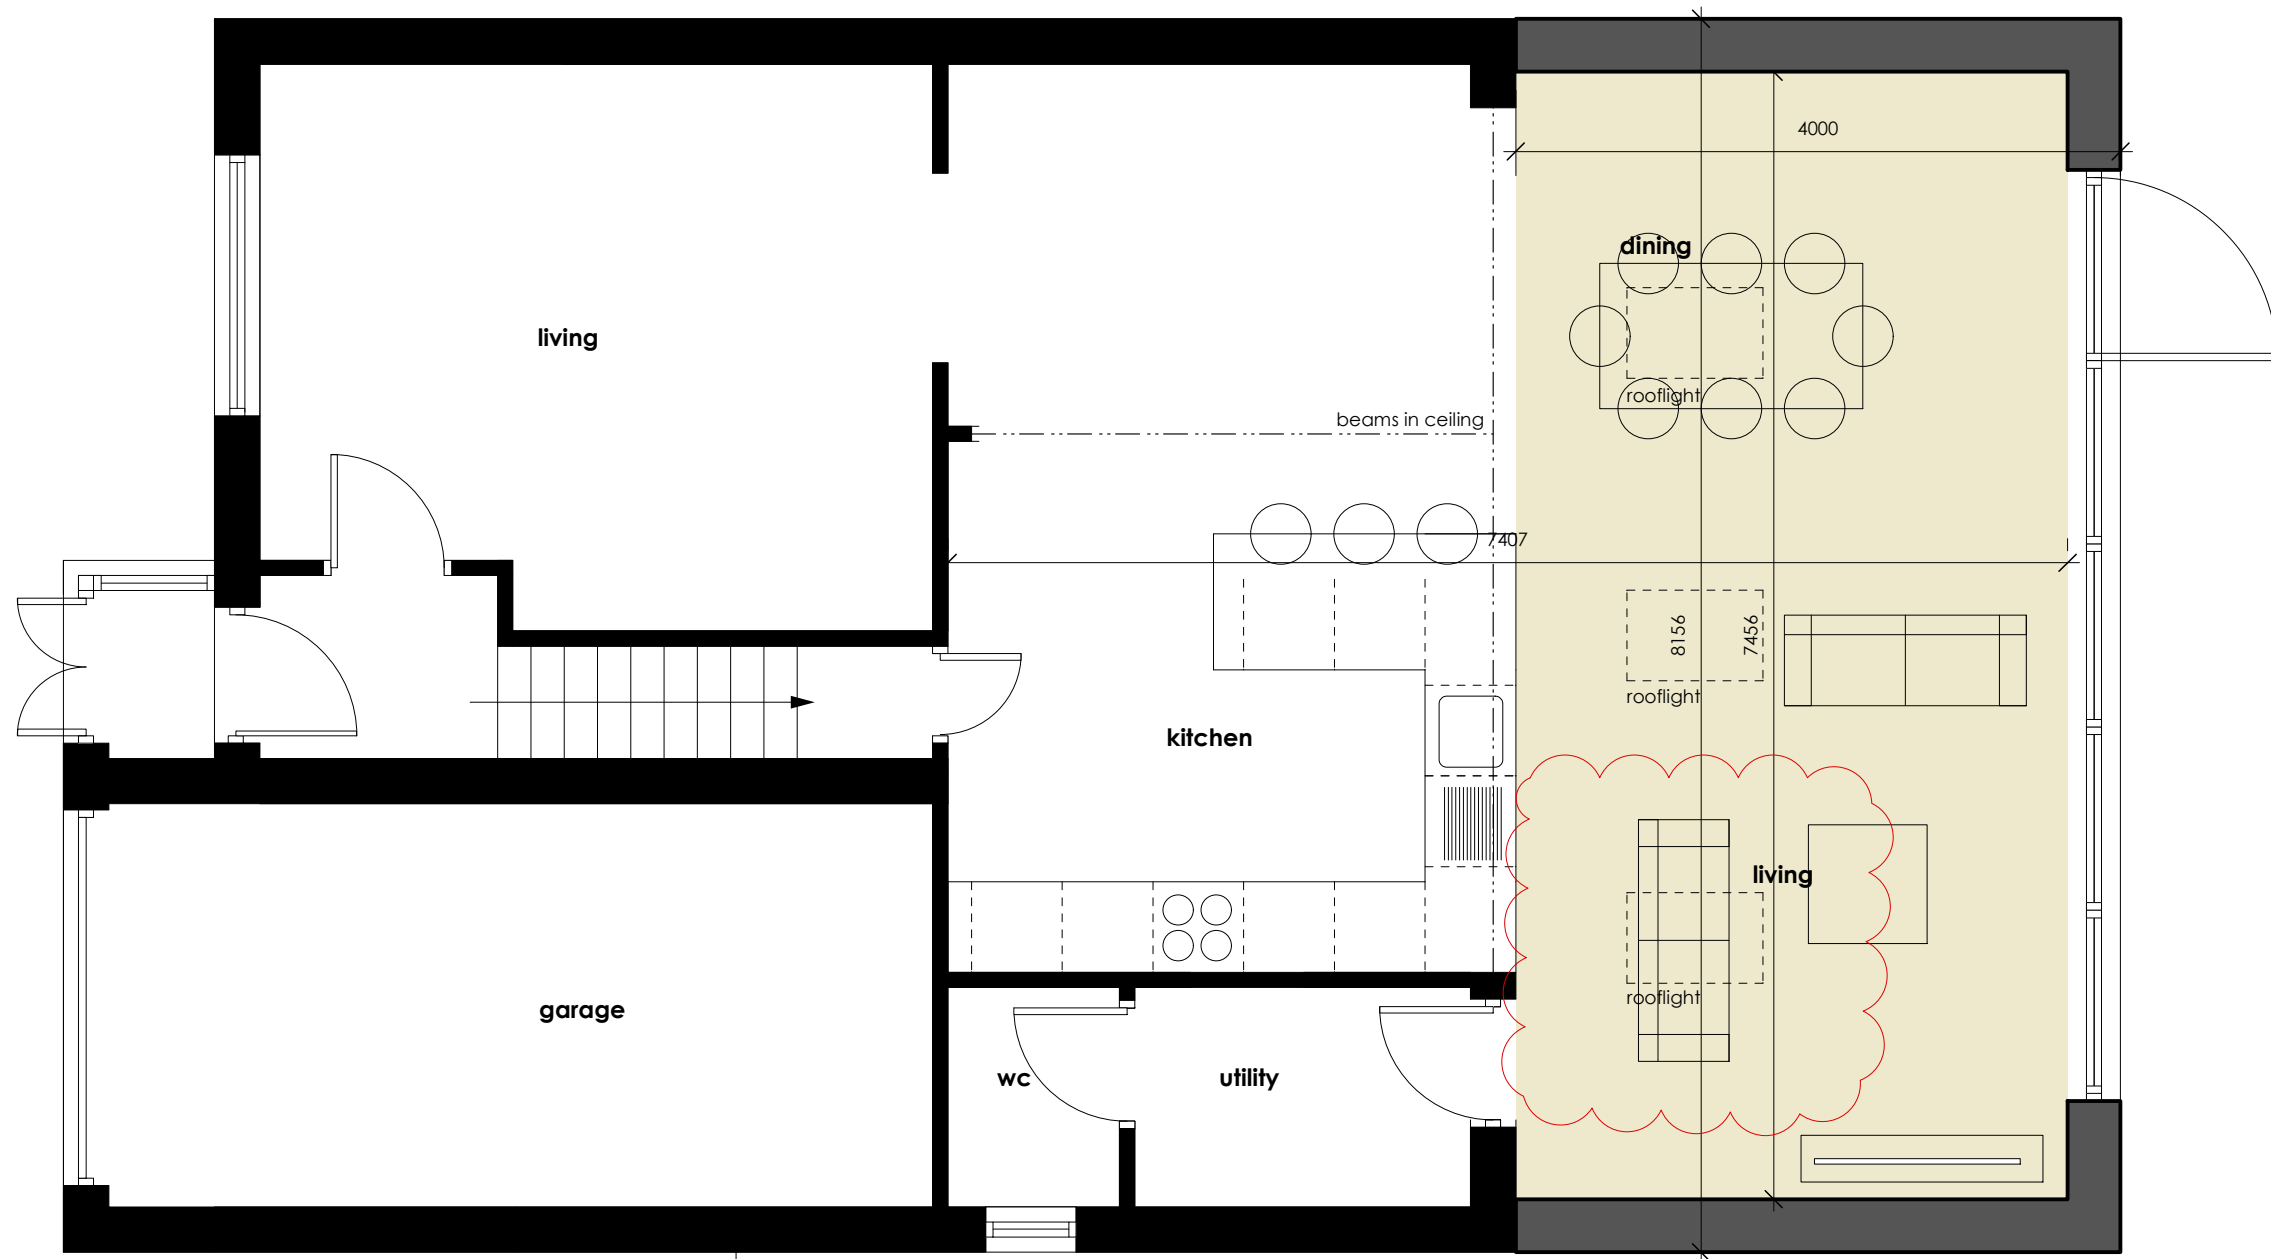

ground floor plan

 

PLANNING APPLICATION
NOT FOR CONSTRUCTION

scale 1:50

dwg no. 06a

DWELLING @ CHARTWELL GROVE
plan as proposed

quentin keohane architect
Sunrise, Reencarrigeen, Ballinascorthy, Co Cork
023 8839216