



- Key:
- Existing wall:
 - Structure over:
 - Party Wall Line:
 - Area not surveyed:
 - Original Dwelling Footprint:

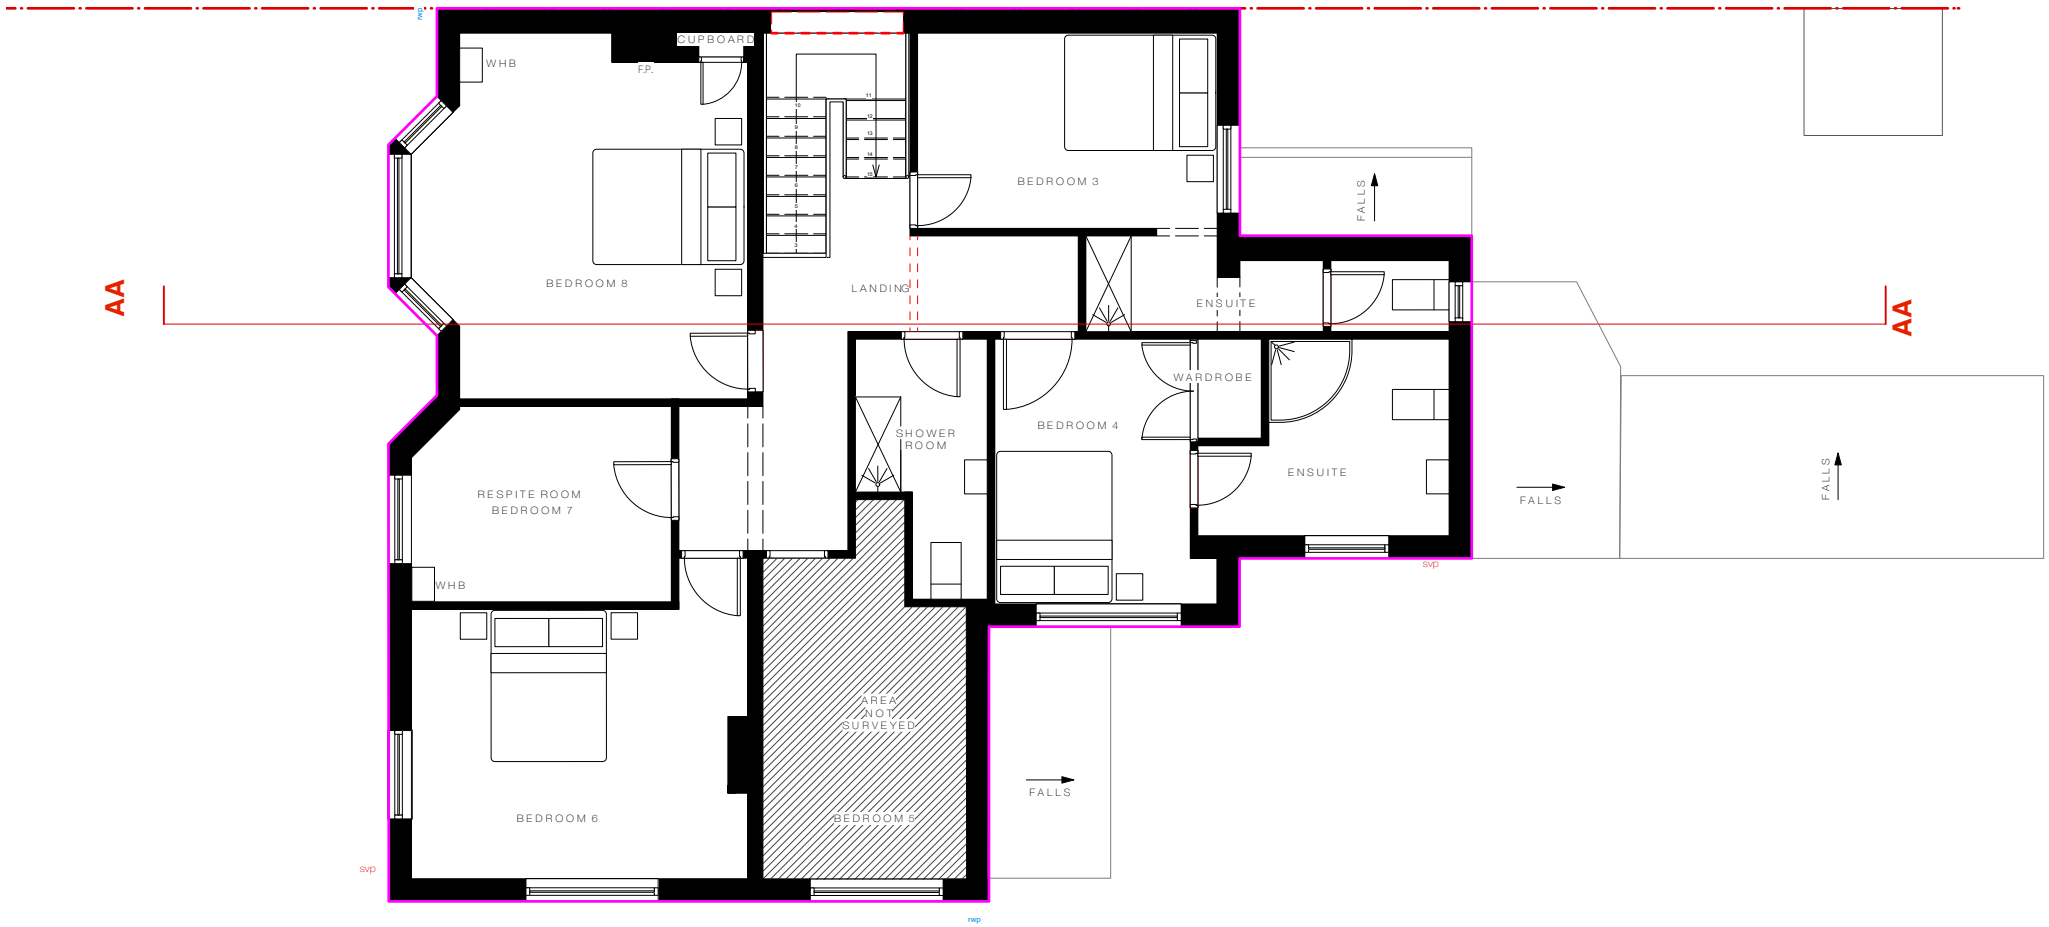

Existing First Floor Plan

 

Revision	Date	Description
----------	------	-------------

REVISION NOTES

ISSUED FOR:

FEASIBILITY

Client: Suzanne Robinson
Drawing Number: P371_303
Drawing Title: Existing First Floor Plan
Date: 02/12/2022
Scale: 1:100 @ A3