



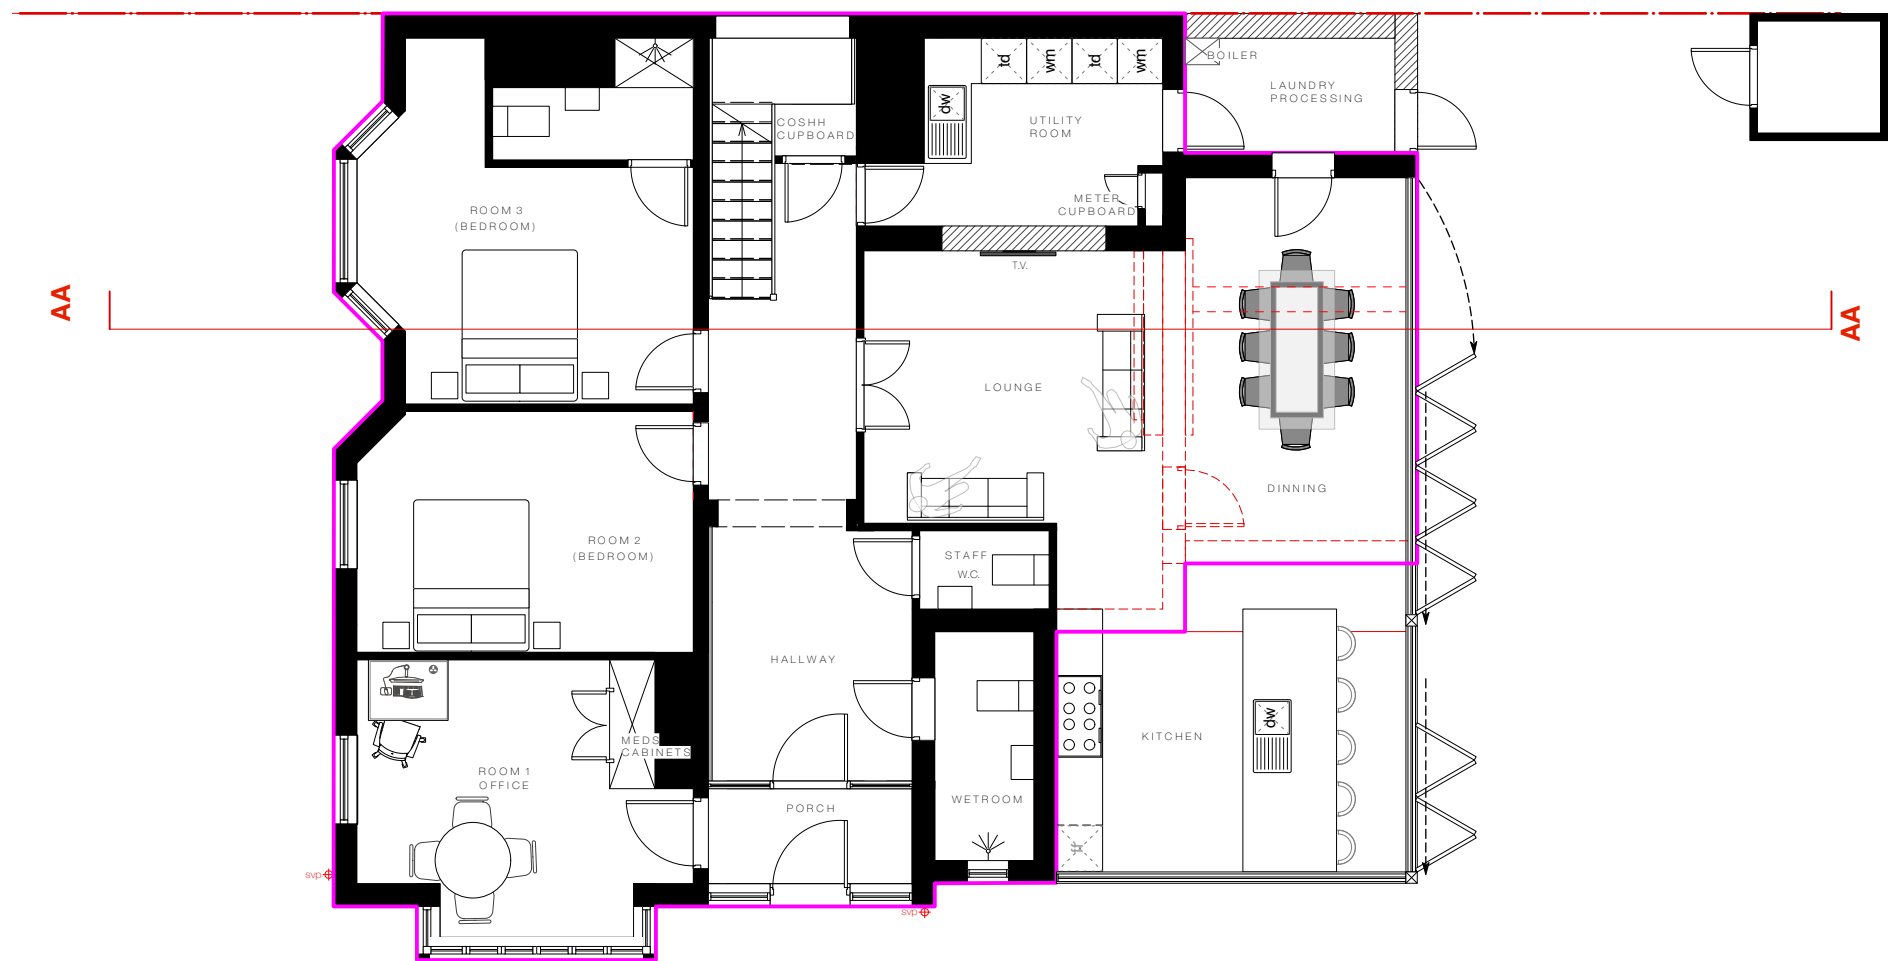

Proposed Ground Floor Plan

Key:	
Existing wall:	
Structure over:	
Party Wall Line:	
New Wall:	
Original Dwelling Footprint:	
Demolished:	

 

Revision	Date	Description
----------	------	-------------

REVISION NOTES

ISSUED FOR:

FEASIBILITY

Client:	Suzanne Robinson
Drawing Number:	P371_307
Drawing Title:	Proposed Ground Floor Plan
Date:	02/12/2022
Scale:	1:100 @ A3