


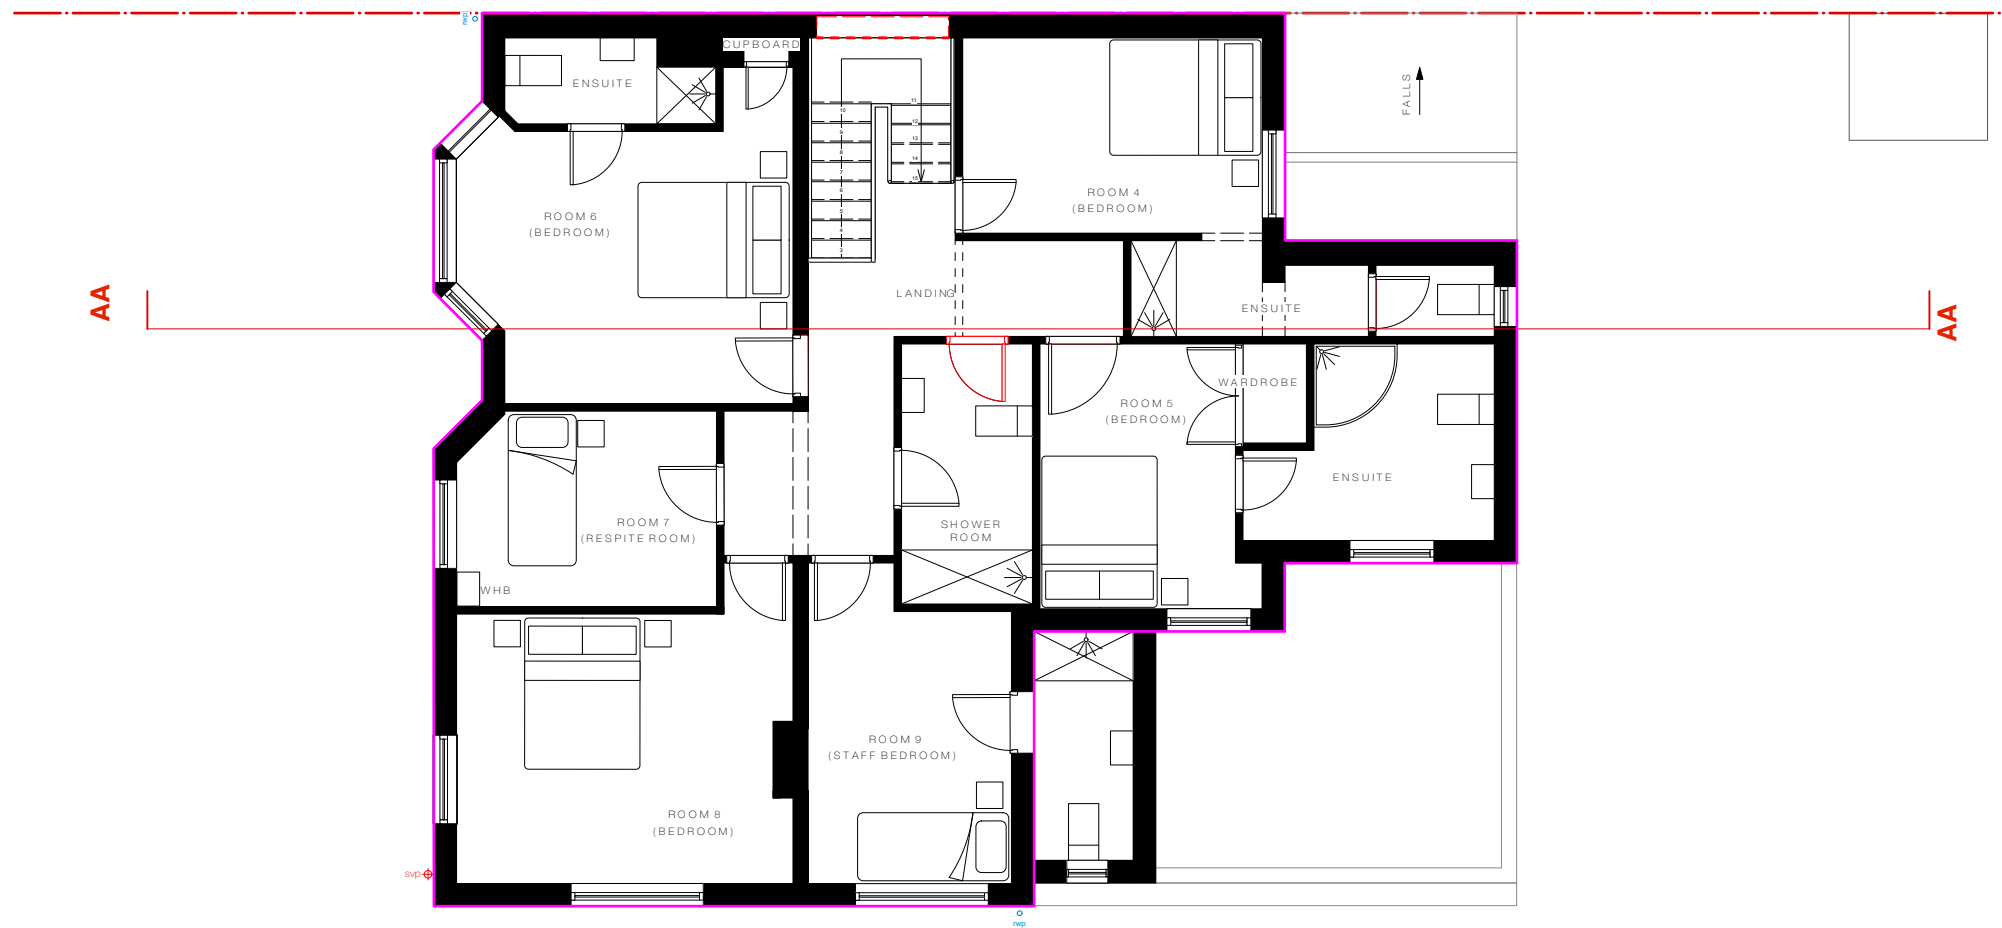

Proposed First Floor Plan

- Key:
- Existing wall: [Solid black line]
 - Structure over: [Dashed black line]
 - Party Wall Line: [Red dash-dot line]
 - New Wall: [Hatched pattern]
 - Original Dwelling Footprint: [Magenta line]
 - Demolished: [Red dashed line]



A	02/02/2023	Ensuite added to Bedroom 6, a new door has been placed on the shower room facing the respite room anns bedroom 8
---	------------	--

Revsion	Date	Description
---------	------	-------------

REVISION NOTES

ISSUED FOR:

FEASIBILITY

Client:	Suzanne Robinson
Drawing Number:	P371_308
Drawing Title:	Proposed First Floor Plan
Date:	02/12/2022
Scale:	1:100 @ A3