

Elevation Key

Multi red facing brickwork: 1

Slate roof tiles: 2

uPvc windows (white): 3


Render (white): 4

Frameless Toughened Glass: 5

Aluminum Framed Bi-Folding Door: 6

Bicycle Shed: 7


Sheffield Bike Stand: 8

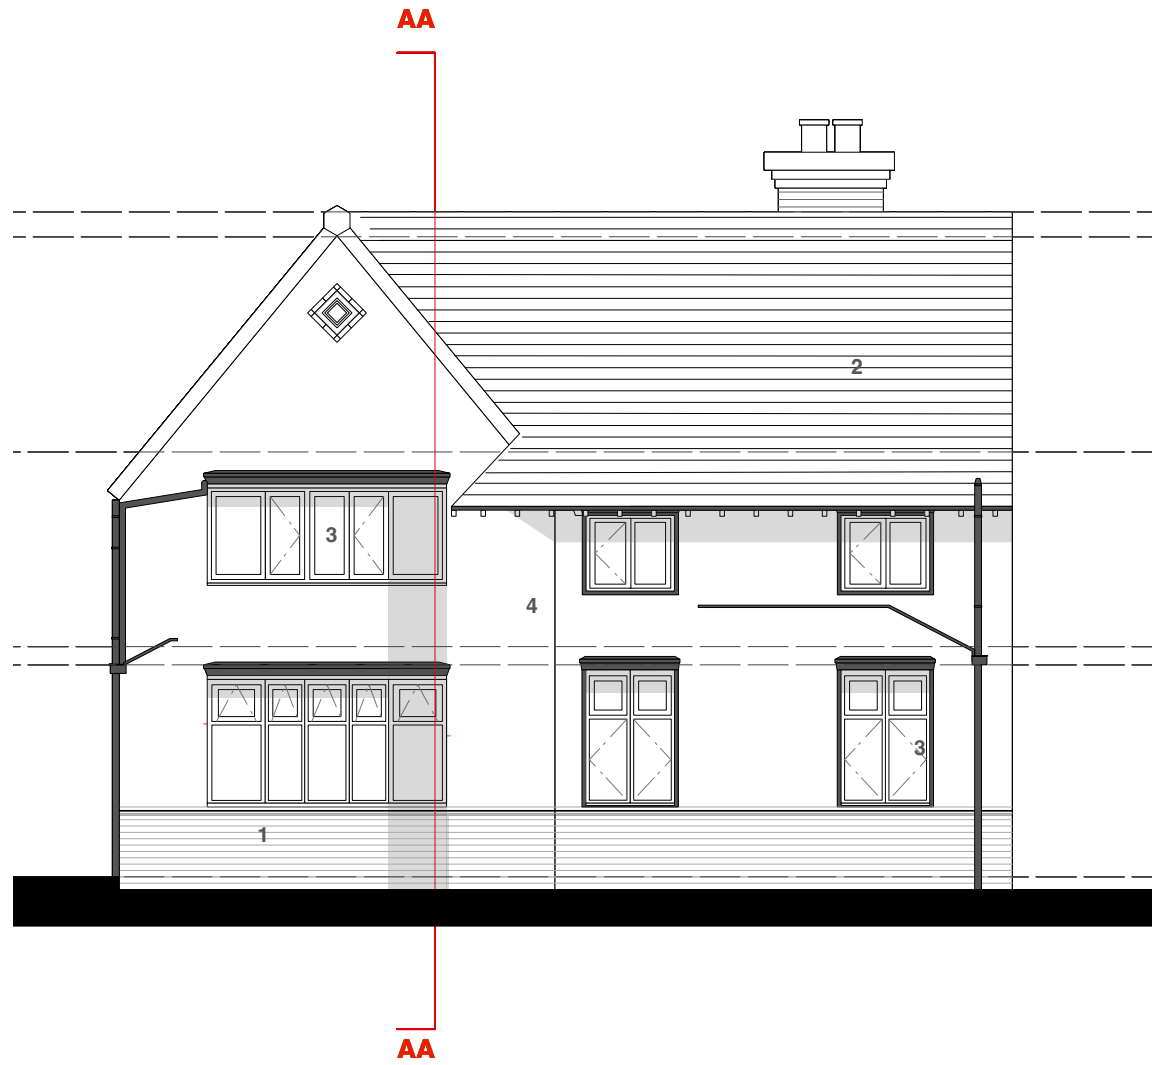

Proposed North Elevation




Proposed West Elevation

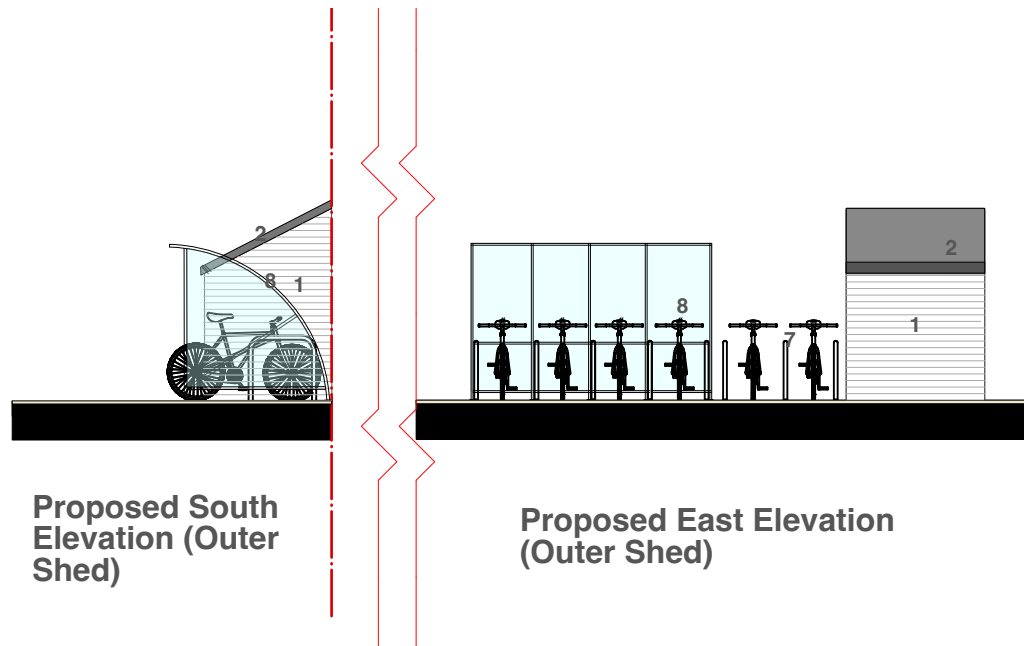

Proposed South  
Elevation (Outer  
Shed)

Proposed East Elevation  
(Outer Shed)

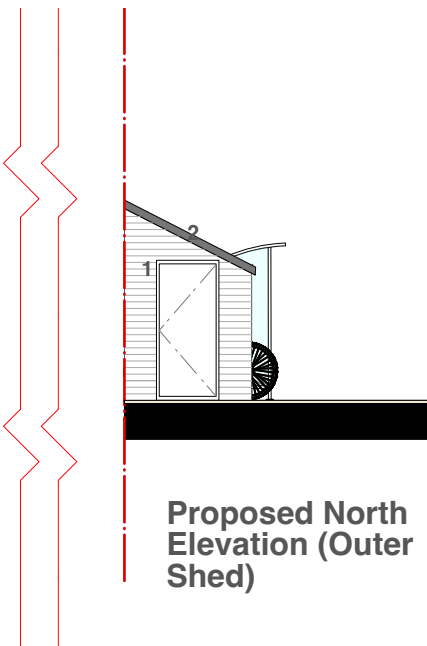

Proposed North  
Elevation (Outer  
Shed)



0 1 2 3 4 5 6 7 8m 1:100

| Revision | Date | Description |
|----------|------|-------------|
|----------|------|-------------|

REVISION NOTES

ISSUED FOR:

FEASIBILITY

Client: Suzanne Robinson  
Drawing Number: P371\_309  
Drawing Title: Proposed Elevations  
Date: 02/02/2023  
Scale: 1:100 @ A3