



- KEY
- 01 Smooth plain concrete roof tile
 - 02 Red blend facing brick
 - 03 Facing brick soldier course
 - 04 Timber bin store
 - 05 White uPVC windows
 - 06 Black composite Doorset
 - 07 Black uPVC rainwater goods
 - 08 Standard velux rooflights
 - 09 Through coloured white render



front elevation

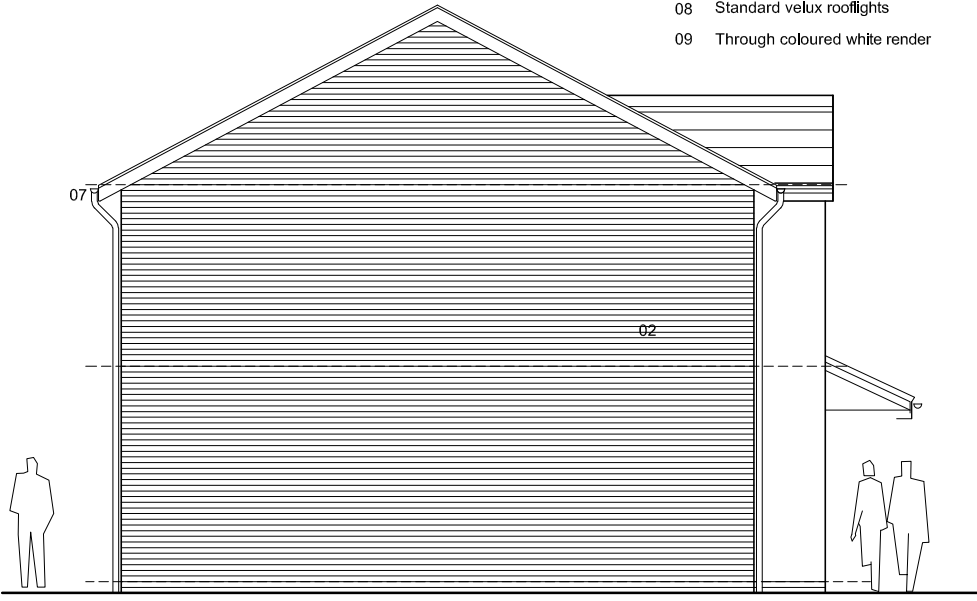

west elevation

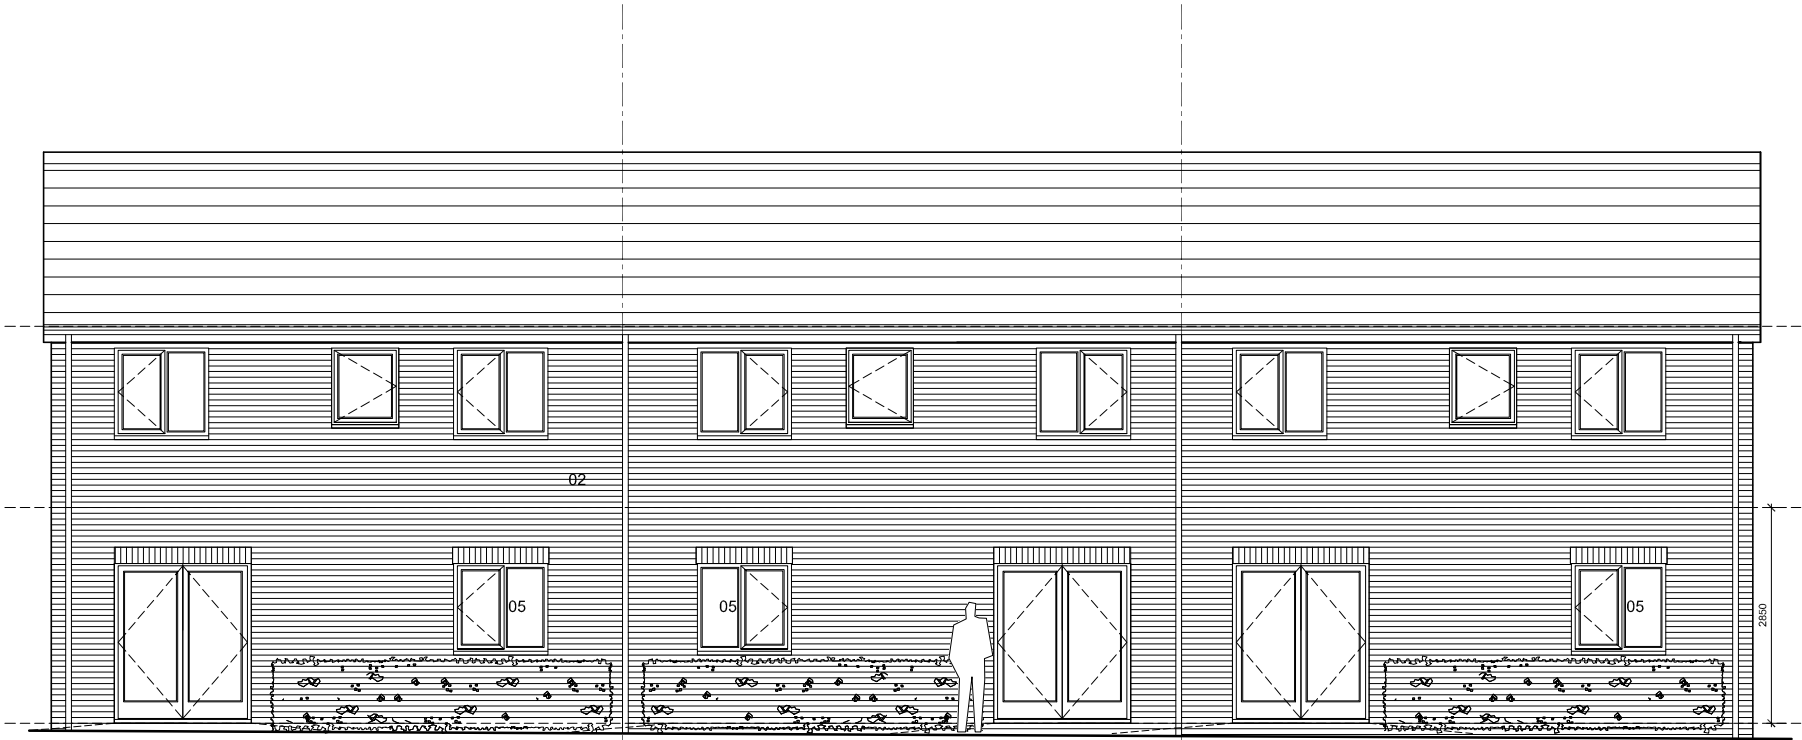

rear elevation



east elevation

A3			
Level 2 architects			
Project Lyneham, Whiston			
Title 4 bed Houses Elevations			
Scale 1:100	Drawing 418-1-PLN-007	Rev C	
PLANNING APPLICATION			