


WASTE COMPOUND & STORE PROPOSED FRONT ELEVATION 1:50 (BELOW)

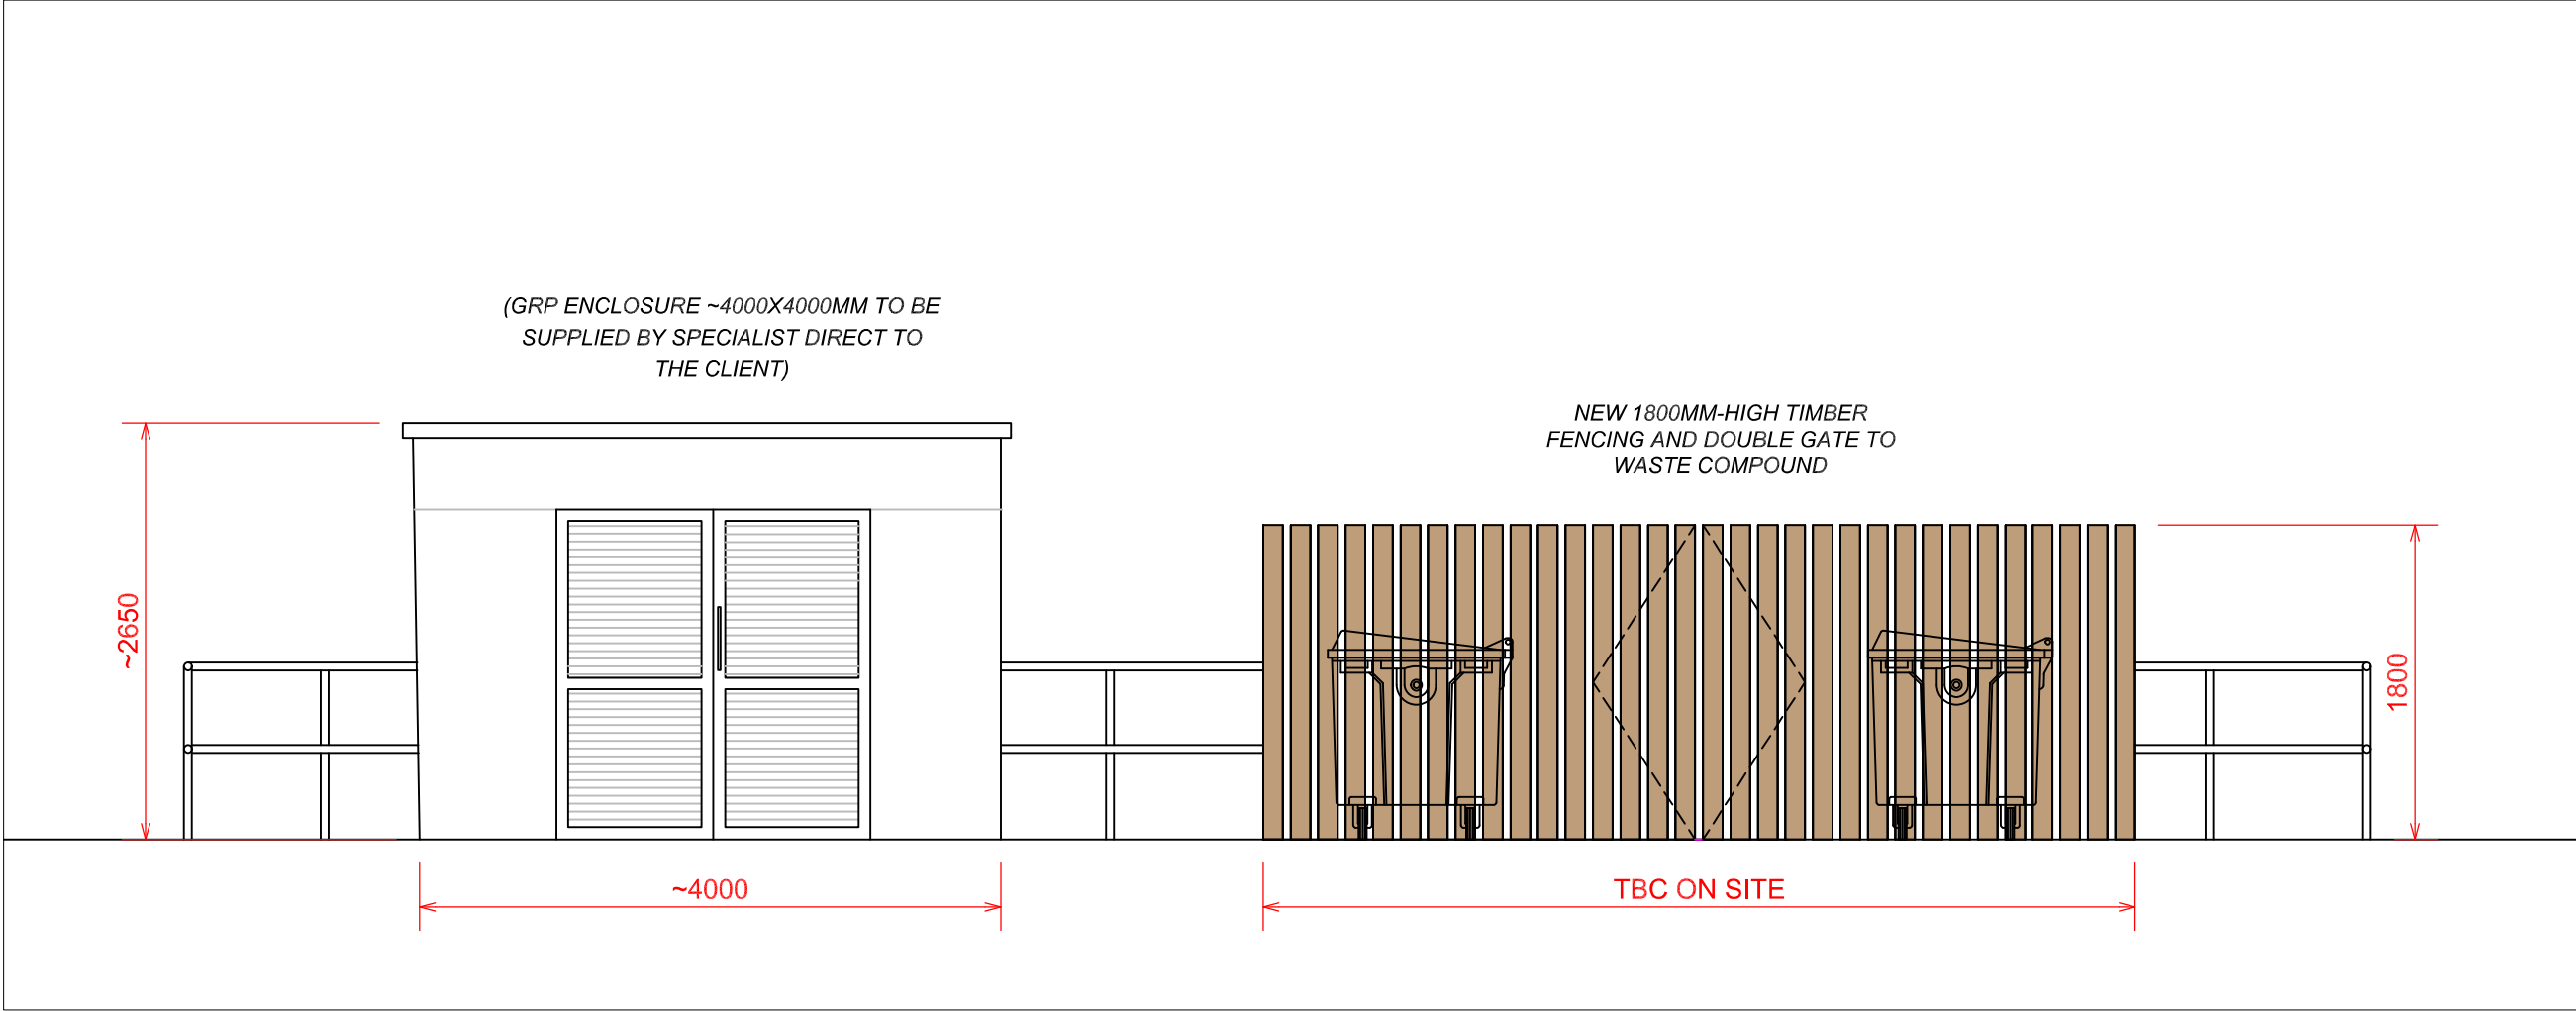

Use only labelled dimensions and levels for construction. All dimensions & levels to be checked on site before commencing work and any discrepancies to be notified to C.A. immediately. If in doubt ask ?

✓


QIM

S

✓

ISO 9001
REGISTERED
FIRM

WASTE COMPOUND & STORE PROPOSED REAR ELEVATION 1:50 (BELOW)

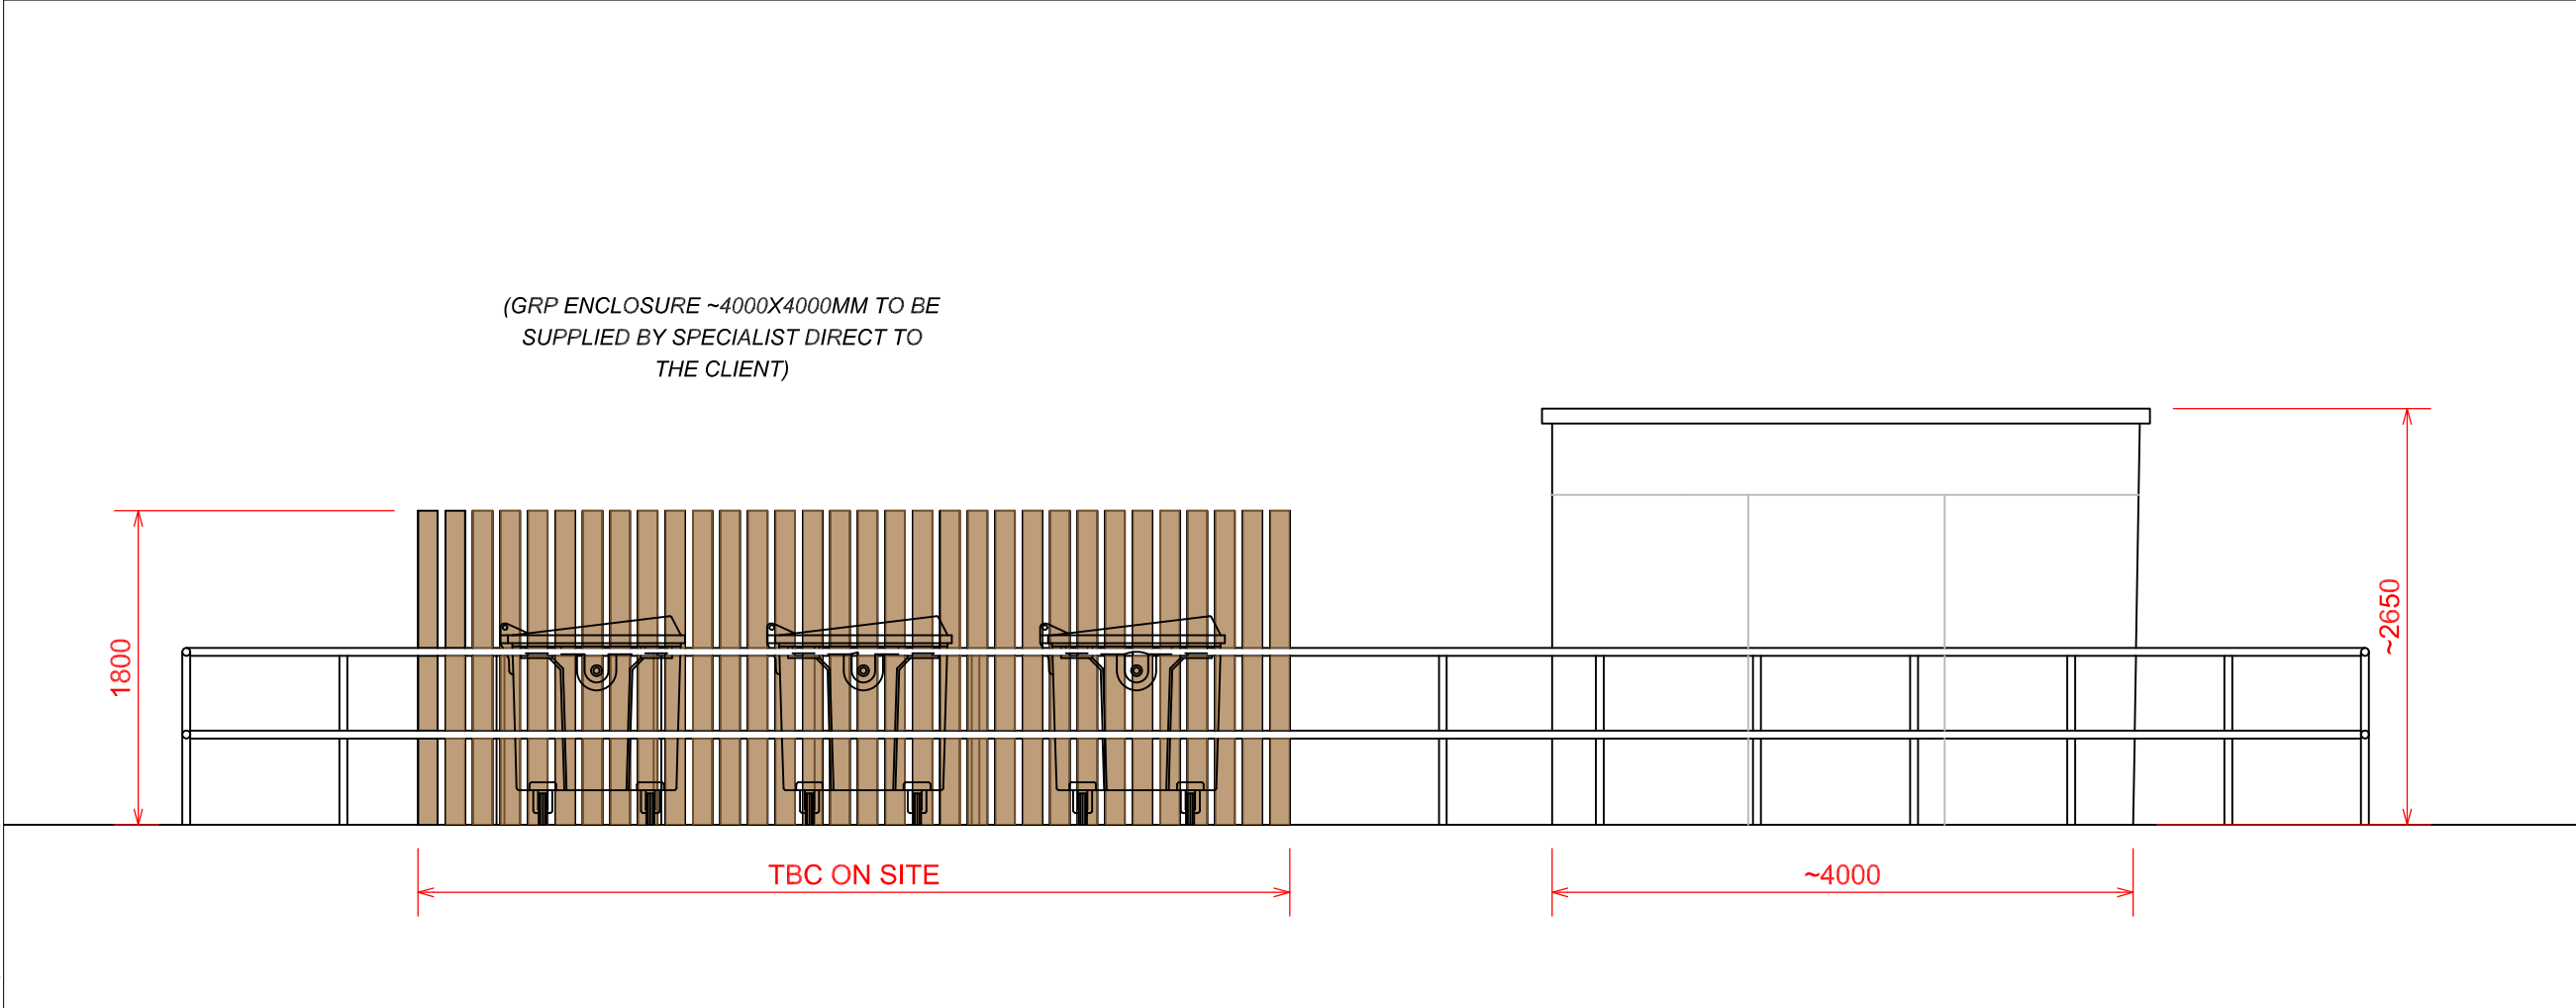

B	Rear elevation added.	CM	27/02/25
A	Minor amendments and notes for tender issue.	AW	06/12/24
rev	comments	Initials	date

mdg

→

architects
interior designers
strategy planners
quantity surveyors
principal designers

Mersey Design Group
Ltd
Cleveland House
41 Shaw Street
Liverpool L6 1HL

telephone: 0151 207 9431
facsimile: 0151 207 9447
e-mail: info@mdg.design
web: www.mdg.design

client

Alfred H Knight International Ltd

project

JKL Waste Treatment Project
Kings Business Park, Kings Drive
Prescot. L34 1PJ

content

Front & Rear Elevation
Waste Compound and Store

scale	sheet	date	drawn by	checked
1:50	A3	Oct 2024	CM	
project number	drawing number		rev	
308-04	AL(2)07			B
purpose of issue				
Planning				