


BUILDING B SIDE **ELEVATION B-3** 1:50 (BELOW)

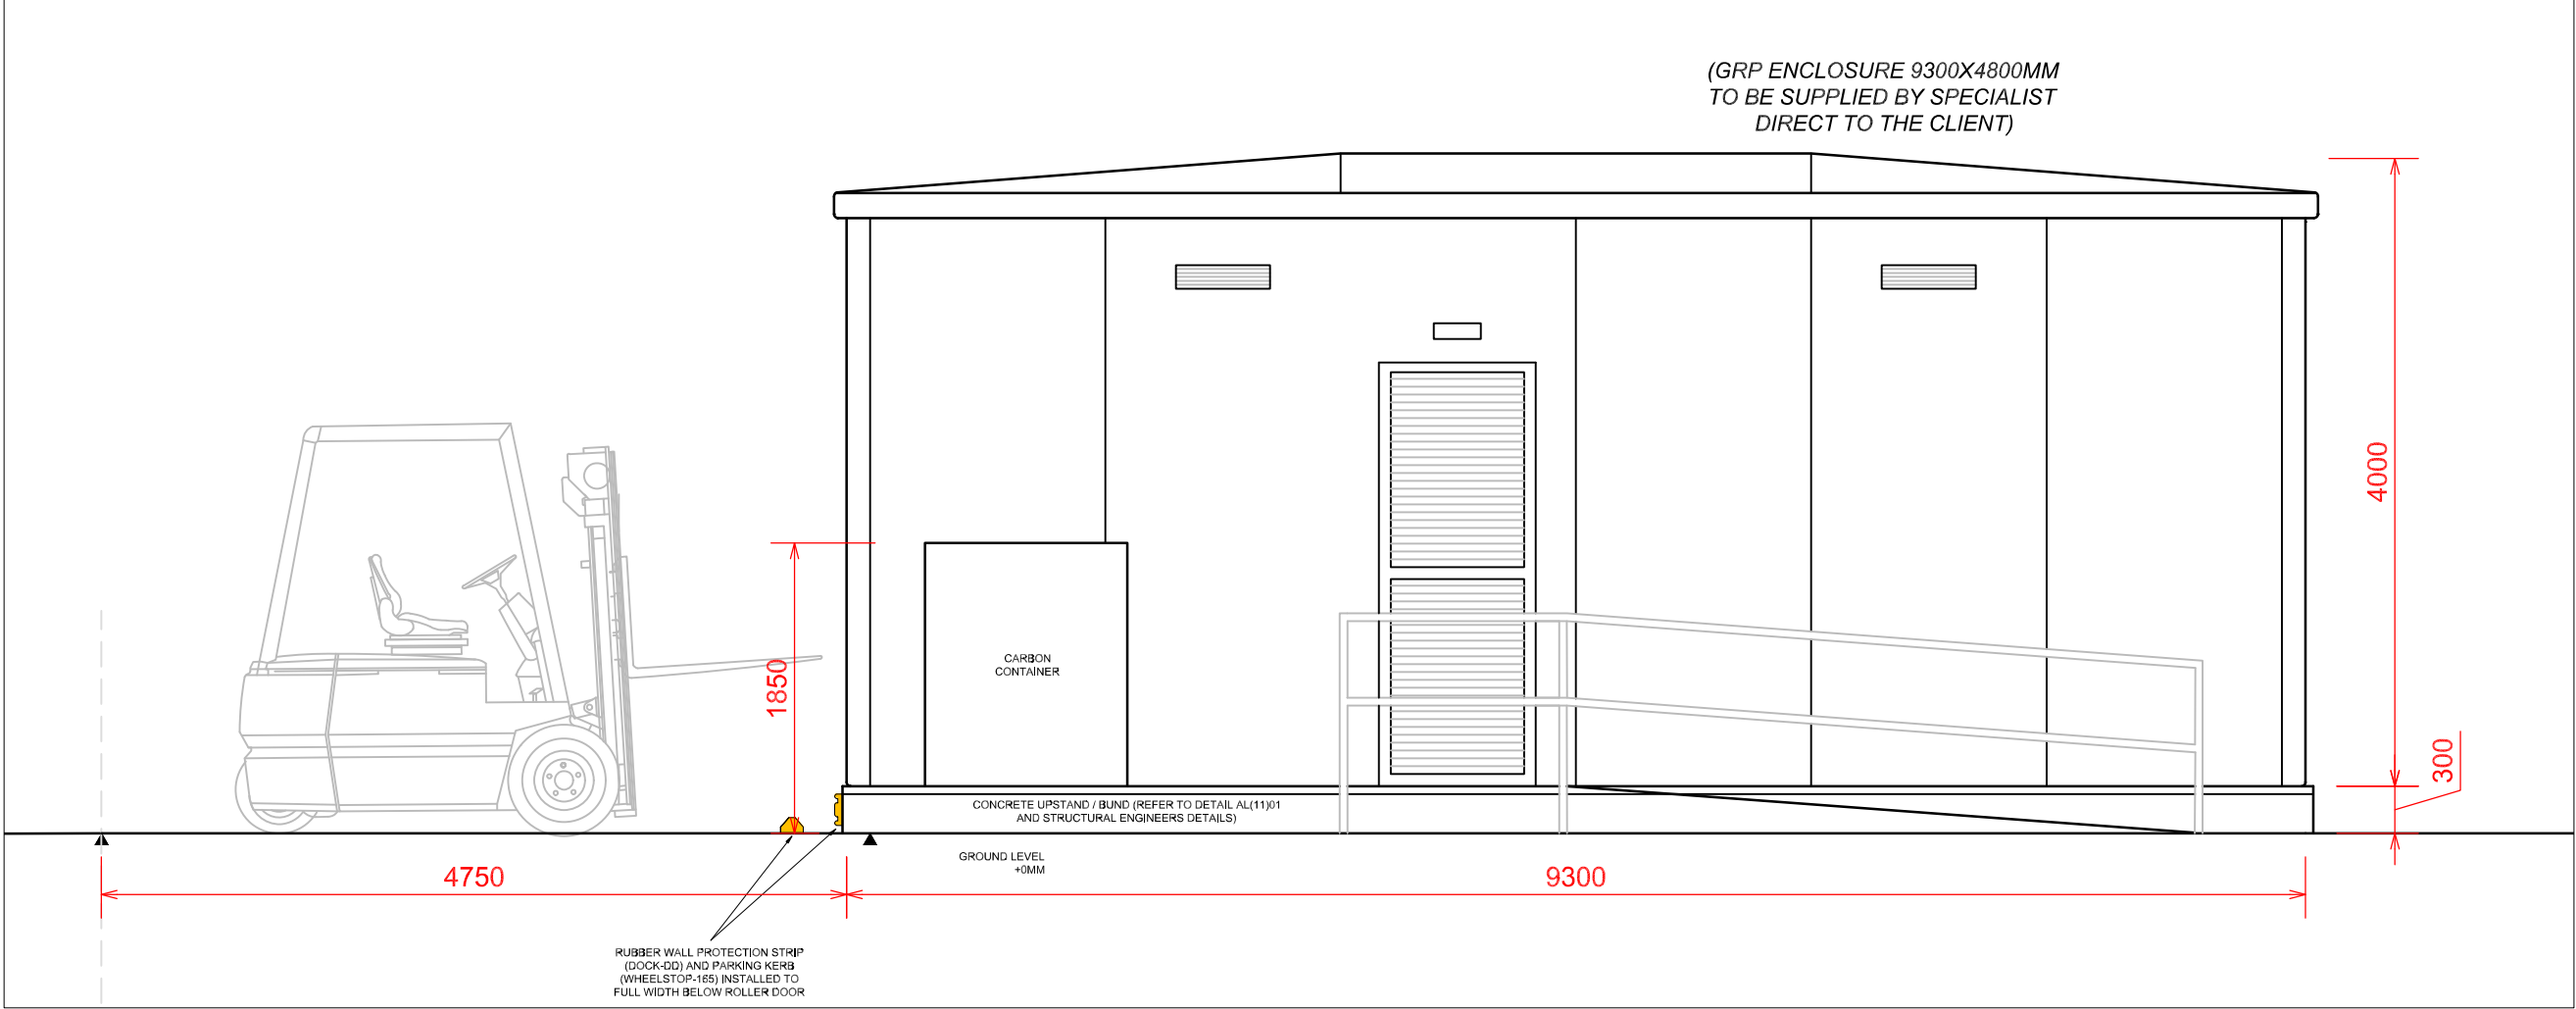

Use only labelled dimensions and levels for construction. All dimensions & levels to be checked on site before commencing work and any discrepancies to be notified to C.A. immediately. If in doubt ask ?



rev	comments	initials	date
-----	----------	----------	------



architects Mersey Design Group
interior designers Ltd
strategy planners Cleveland House
quantity surveyors 41 Shaw Street
principal designers Liverpool L6 1HL

telephone: 0151 207 9431
facsimile: 0151 207 9447
e-mail: info@mdg.design
web: www.mdg.design

client
Alfred H Knight International Ltd

project
JKL Waste Treatment Project
Kings Business Park, Kings Drive
Prescot. L34 1PU


content
Rear & Side Elevations
Building B

scale	sheet	date	drawn by	checked
1:50	A3	Feb 2025	CM	

project number	drawing number	rev
308-04	AL(2)08	1st

purpose of issue
Planning

BUILDING B **ROOF PLAN** 1:100 (BELOW)

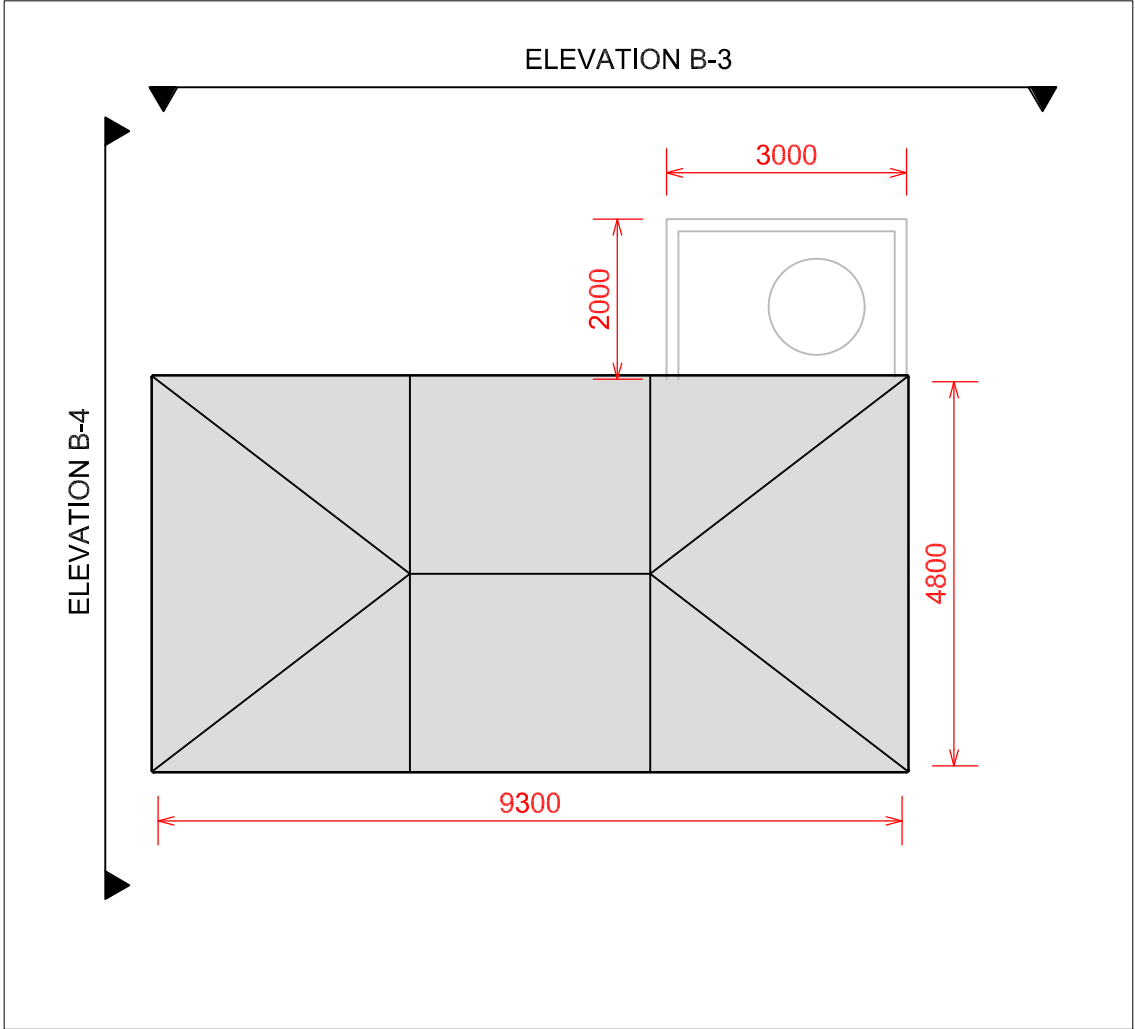

BUILDING B REAR **ELEVATION B-4** 1:50 (BELOW)

