


BUILDING C REAR ELEVATION C-3 1:50 (BELOW)

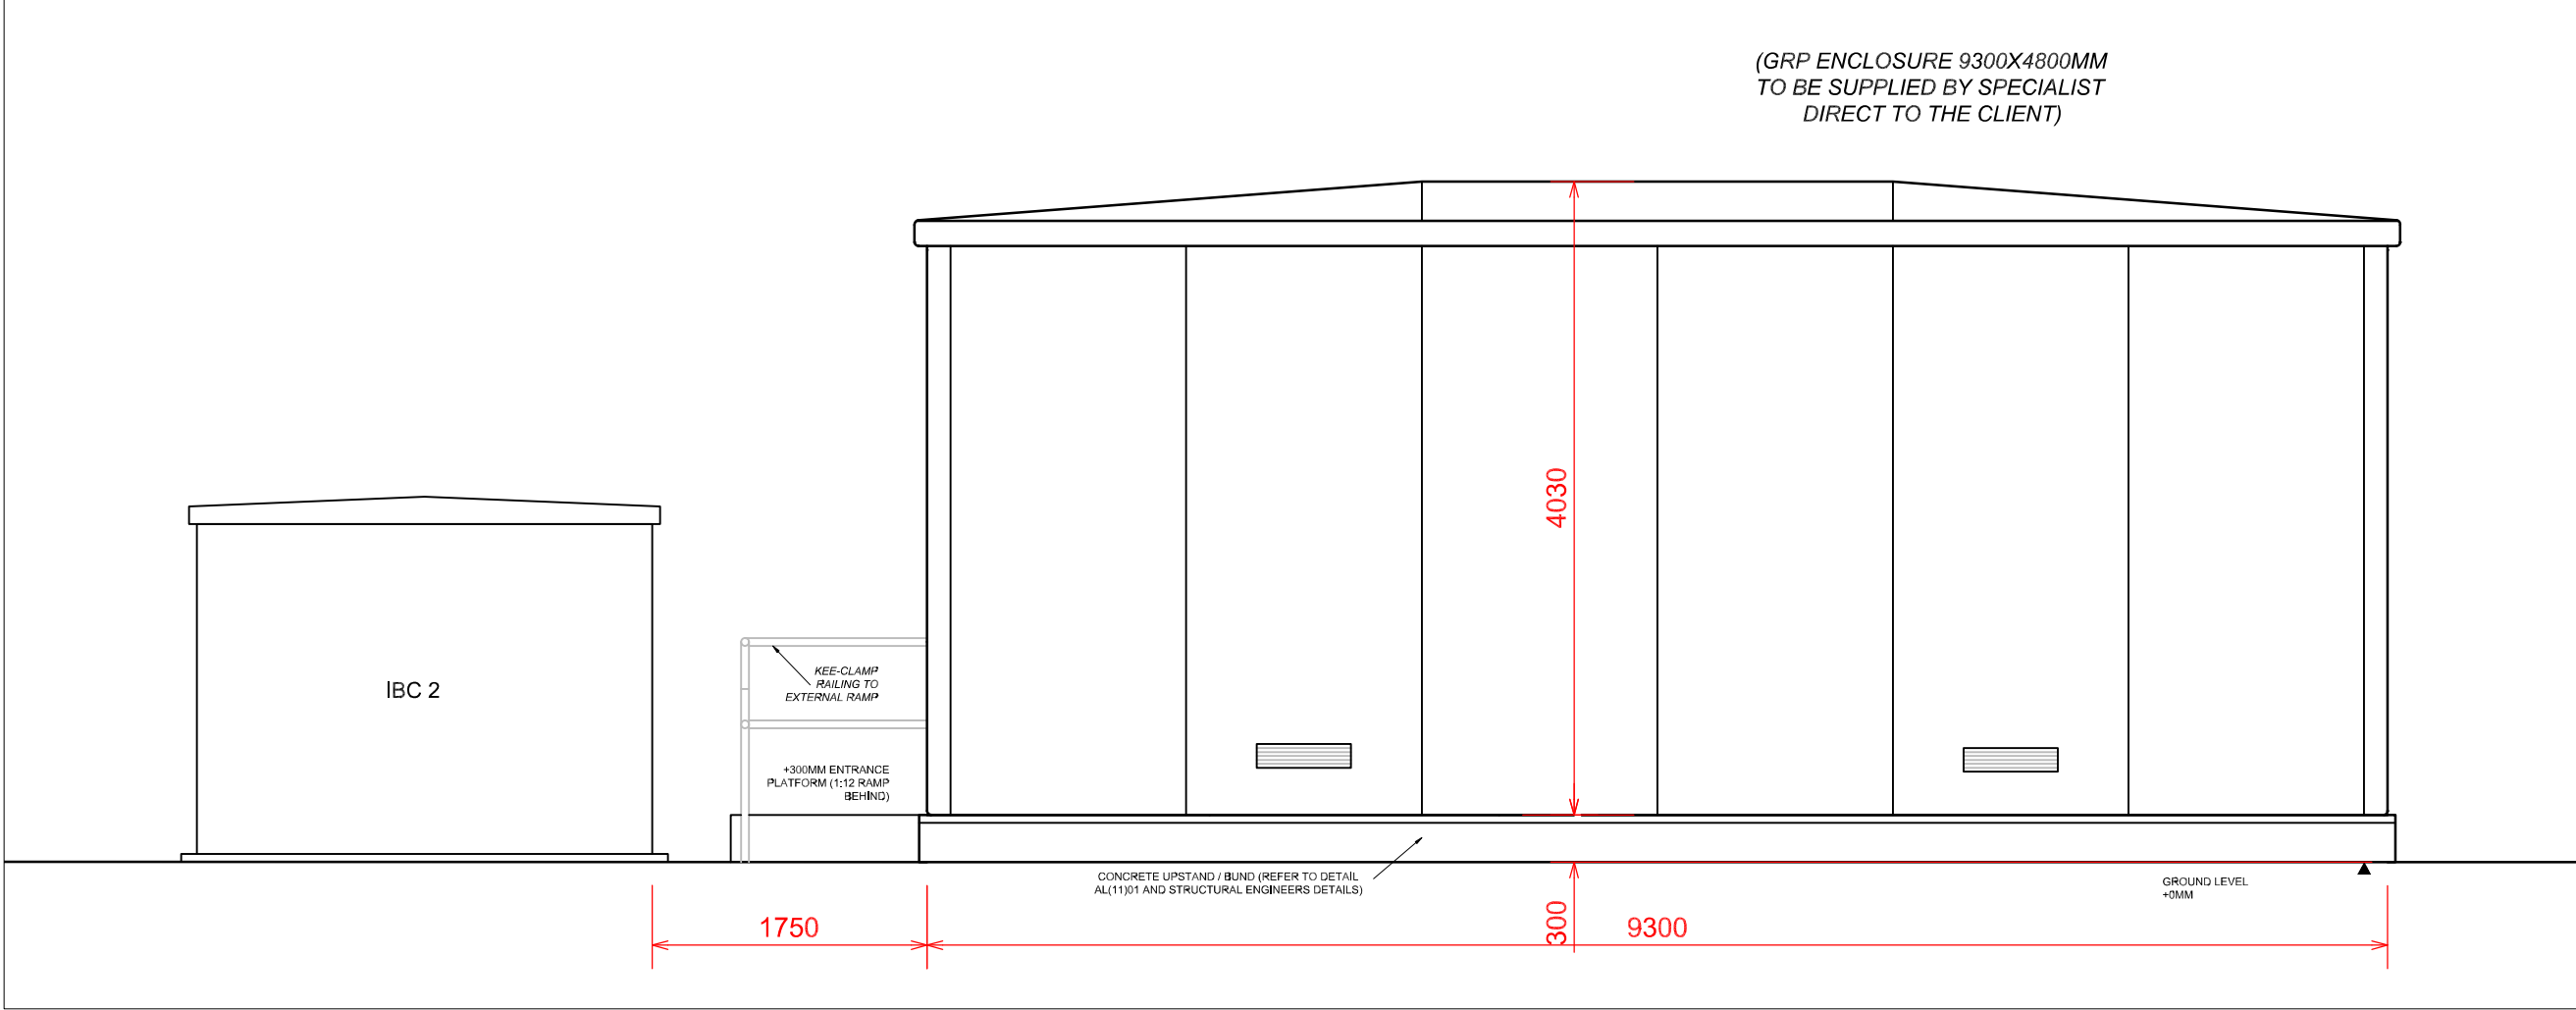

Use only labelled dimensions and levels for construction. All dimensions & levels to be checked on site before commencing work and any discrepancies to be notified to C.A. immediately. If in doubt ask ?



rev	comments	initials	date
-----	----------	----------	------



architects Mersey Design Group telephone: 0151 207 9431
interior designers Ltd facsimile: 0151 207 9447
strategy planners Cleveland House e-mail: info@mdg.design
quantity surveyors 41 Shaw Street
principal designers Liverpool L6 1HL web: www.mdg.design


client
Alfred H Knight International Ltd

project
JKL Waste Treatment Project
Kings Business Park, Kings Drive
Prescot. L34 1PJ

content
Rear & Side Elevations
Building C

scale	sheet	date	drawn by	checked
1:50	A3	Feb 2025	CM	
project number	drawing number			rev
308-04	AL(2)09			1st
purpose of issue				
Planning				

BUILDING C ROOF PLAN 1:100 (BELOW)

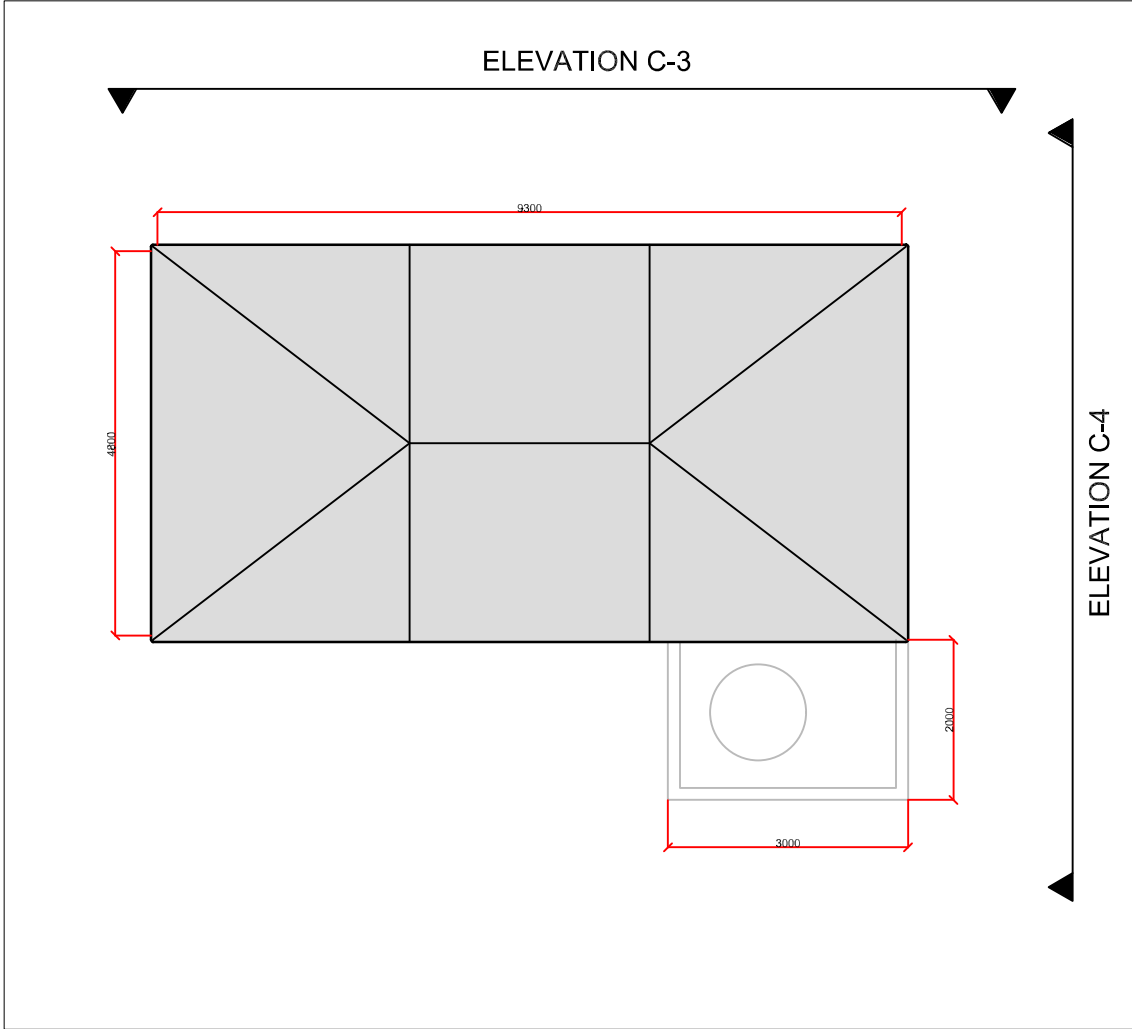

BUILDING C SIDE ELEVATION C-4 1:50 (BELOW)

