



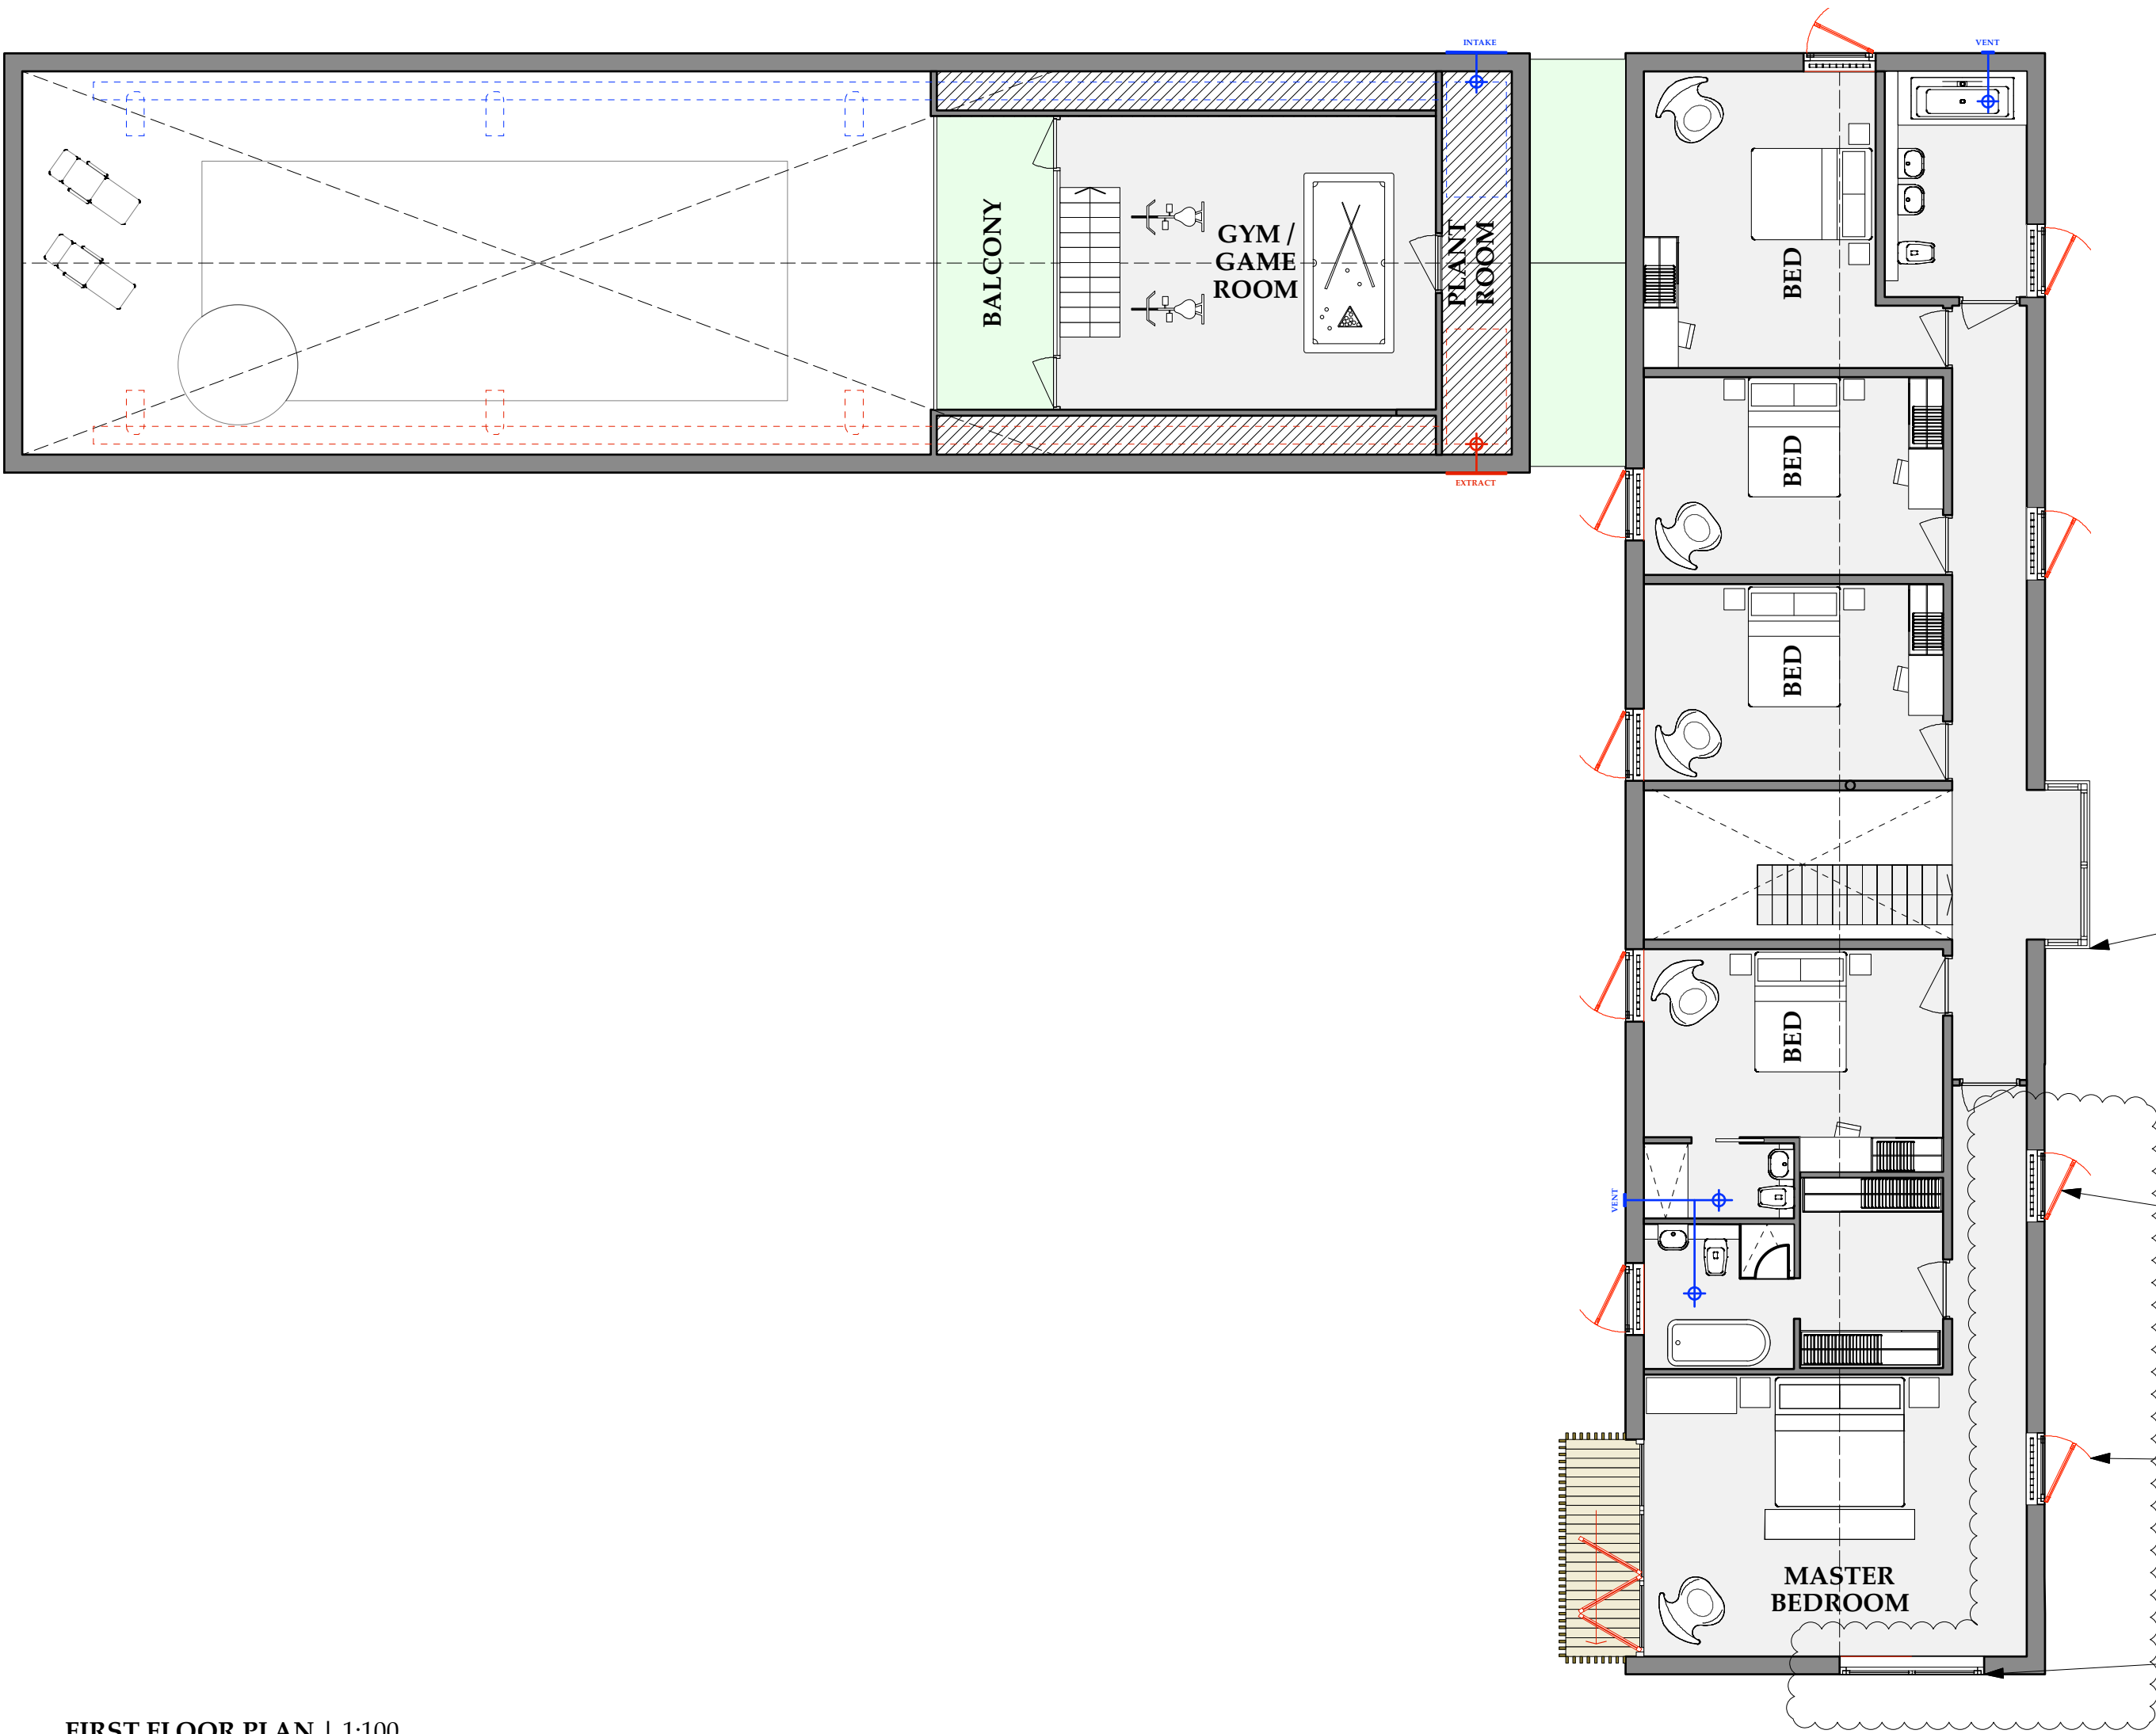

FIRST FLOOR PLAN | 1:100

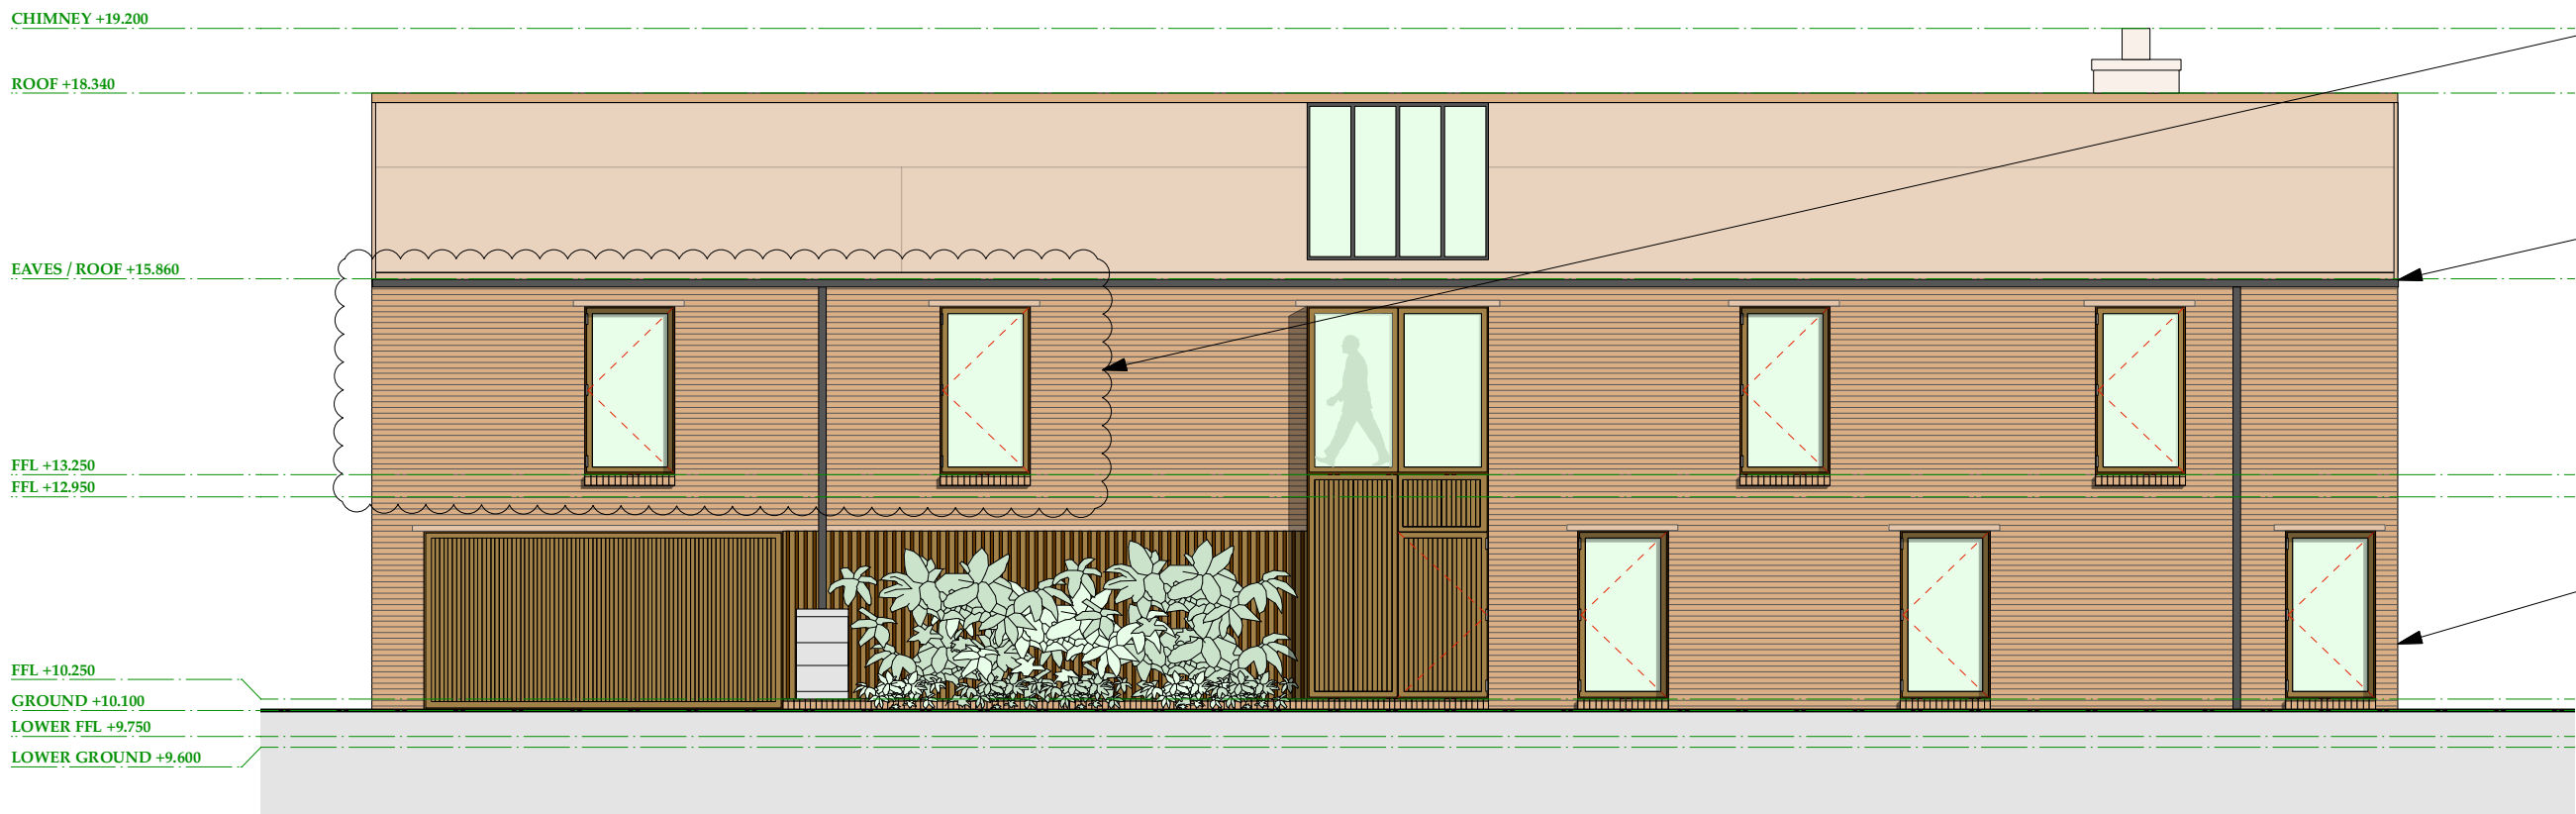

ELEVATION C | 1:100



ELEVATION D | 1:100

Feature bay window to landing.

Vertical windows added as indicated.

Full height feature picture windows to gable giving natural surveillance.

200mm Dia Circular Grill PPC Alumimium (Anthracite Grey - RAL 7016) Terminating all extracts / vents indicated.

Timber with natural stain ballustrade with slim vertical members.

Red Facing Brickwork.

Vertical windows added as indicated.

Black Zinc Guttering & downpipes.

Fully opening feature winows.

Rev F: 22.11.24
Window introduced gable elevaton and as Planning Officer Comments 10.2024

FOR: PLANNING
CHECKED BY: AJ | DRAWN BY: MS
SCALE: 1:100
PAPER SIZE: A3
JOB: THE BARNs & No. 144

2.114_Rev F
FIRST ISSUE: 10.01.21
PROPOSED HOUSE TYPE 03a