


Notes:

This drawing is the copyright Paddock Johnson Partnership Limited and may not be used without their prior written consent.
Written dimensions to be taken in preference to scaled dimensions.
Due to the inaccuracies of scanning, scanned images should not be scaled.

REV:	DATE:	DESCRIPTION:	BY:
A	22.09.22	Layout Re-design of two end units (Brook Hey Dr)	RD
B	05.10.22	Layout Re-Design - Entrances repositioned to suit internal reconfiguration	RD
C	19.10.22	Solar photovoltaic panels added.	RD
D	27.10.22	Planning Issue	EG



Proposed West Elevation
1:100

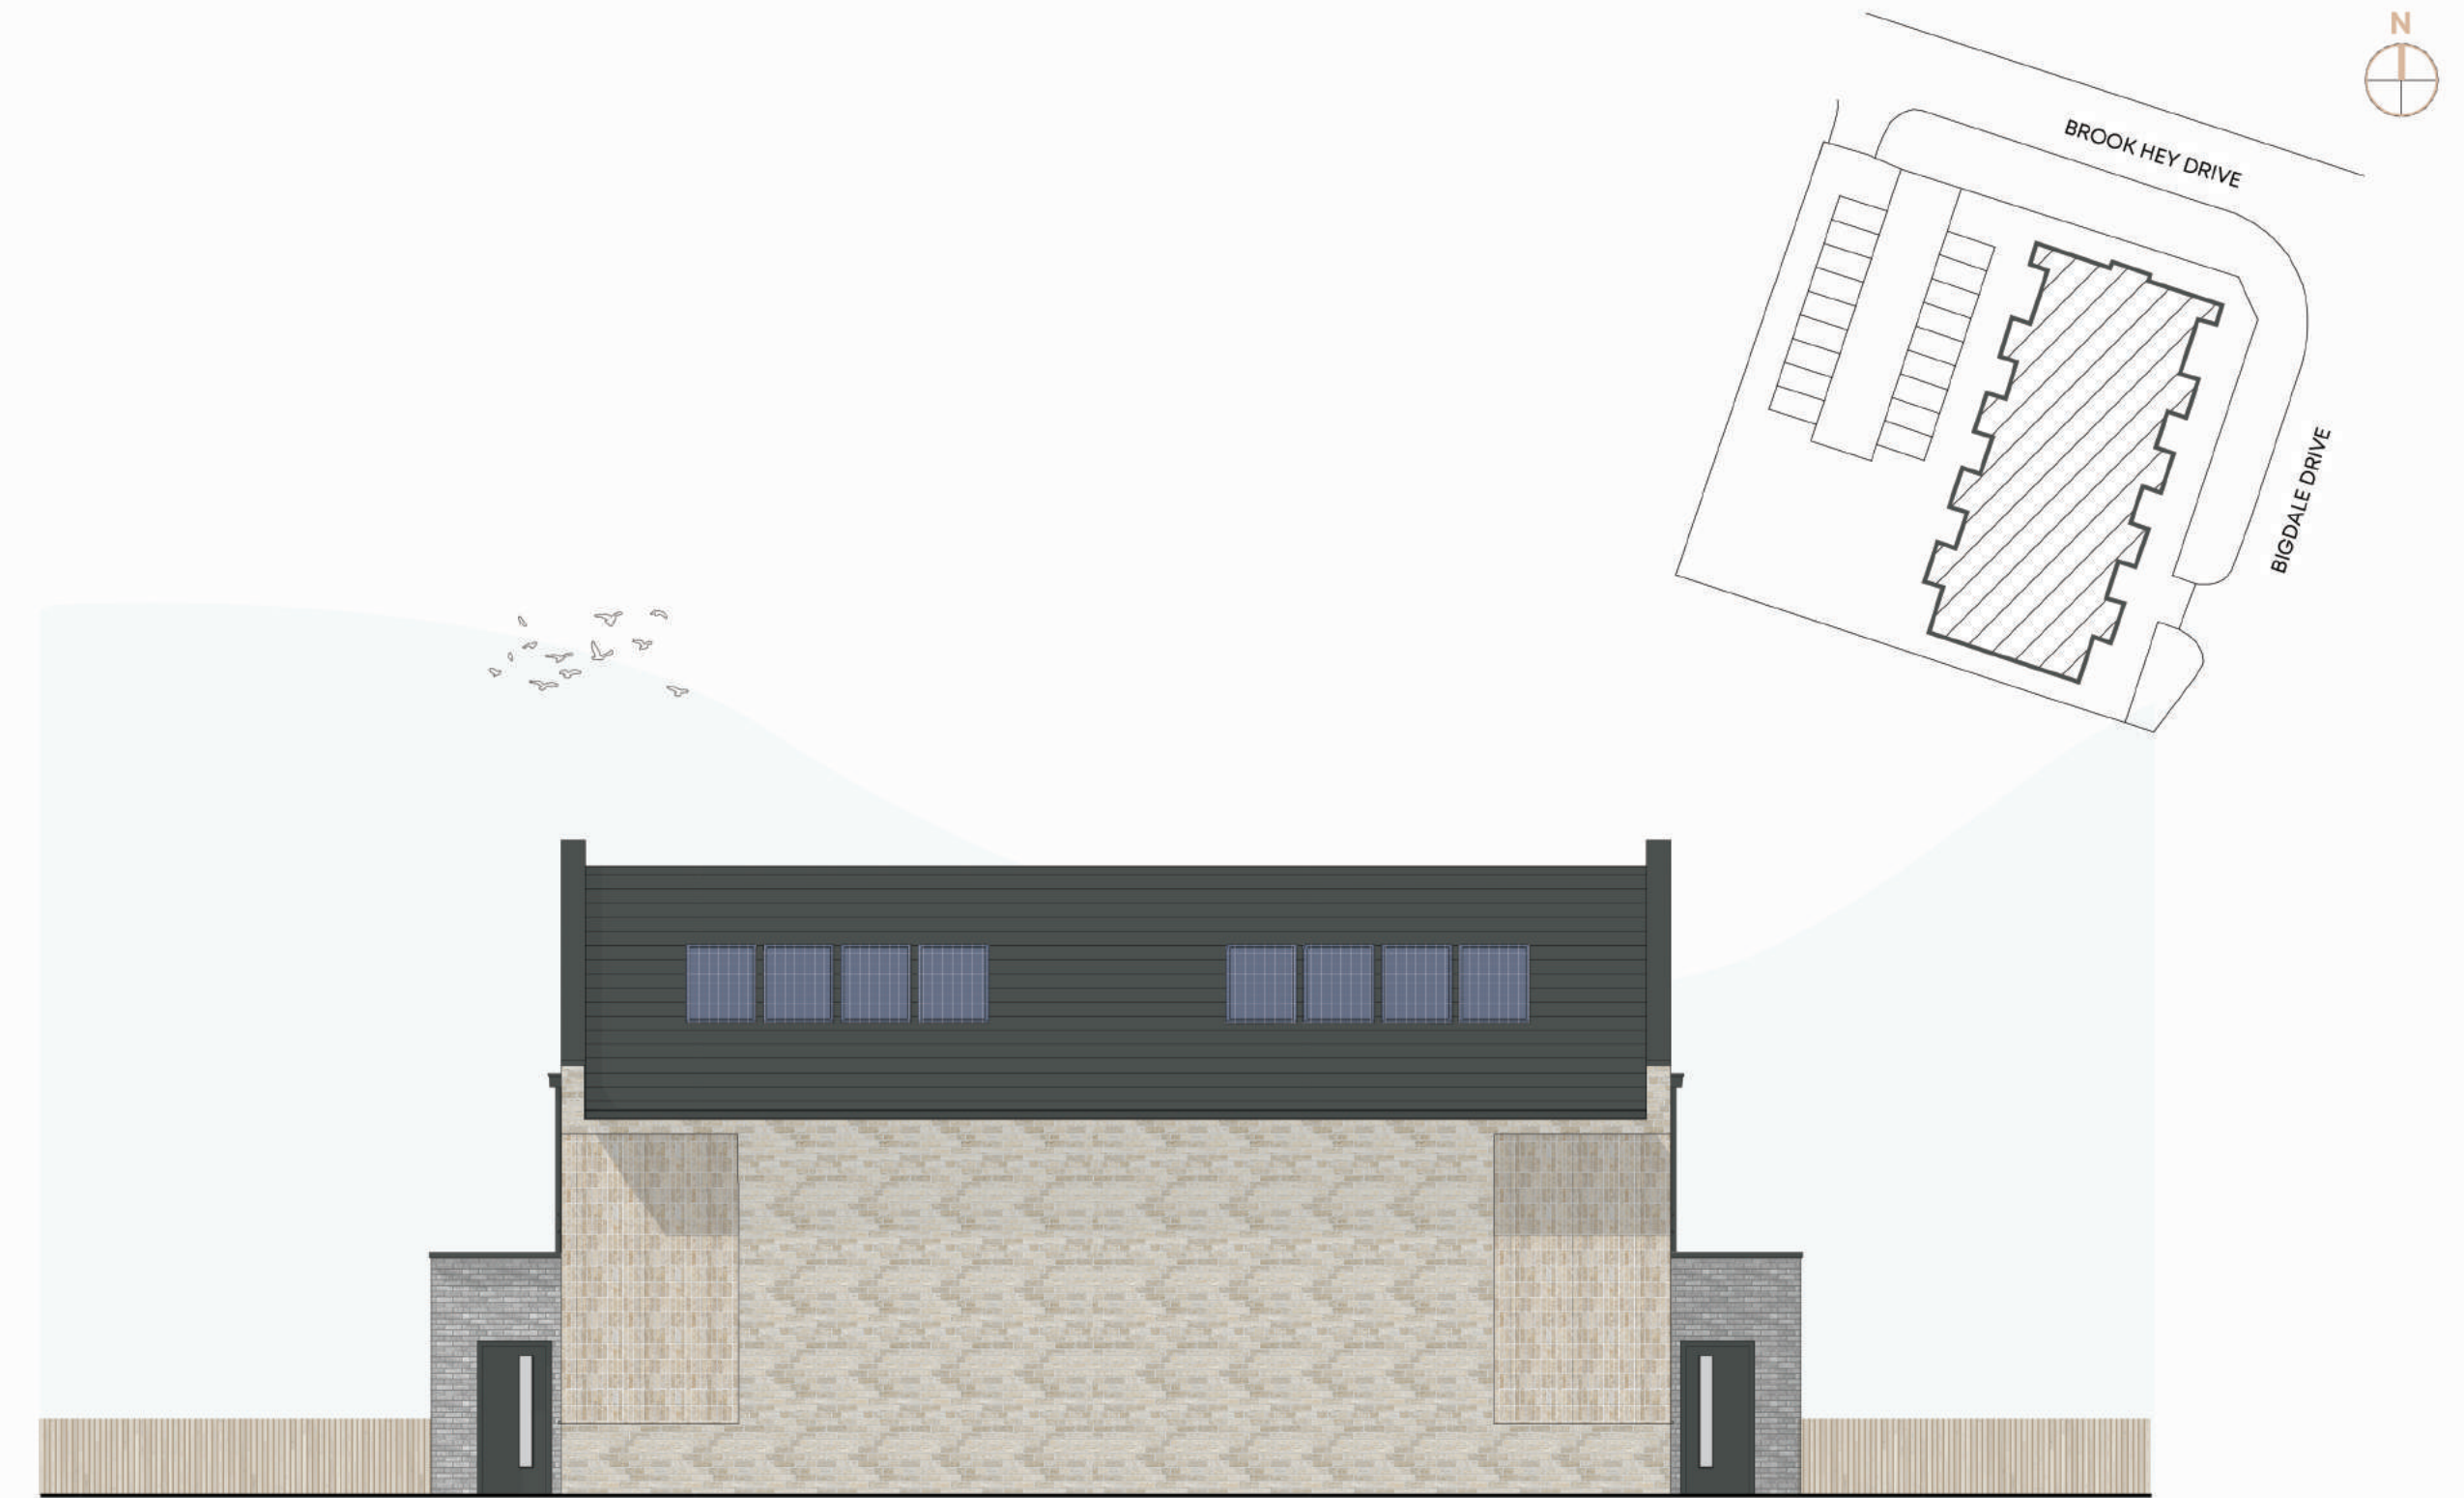

Proposed South Elevation
1:100



Proposed East Elevation (Bigdale Drive)
1:100



Proposed North Elevation (Brook Hey Drive)
1:100

0m 2m 4m 6m 8m
VISUAL SCALE 1:100 @ A1

CLIENT:
Advent Construction Ltd/Livv
Housing Group
PROJECT:
Residential Development
Bigdale Drive, Kirkby

DRAWING NUMBER:
22017-PJA-BA-ZZ-DR-A-2100-D
DRAWING TITLE:
Proposed Elevations

STATUS:
PLANNING

SCALE: As indicated@A1 DATE: 07/20/22 BY: RD CHECKED: SH

PADDOCK
JOHNSON
Studio 2, The Lyceum,
Bath Street, Port Sunlight,
Merseyside, CH62 4UJ
0151 643 1234
admin@paddockjohnson.com
www.paddockjohnson.com
Paddock Johnson Partnership
Limited. Registered in England
and Wales. No. 06684275