


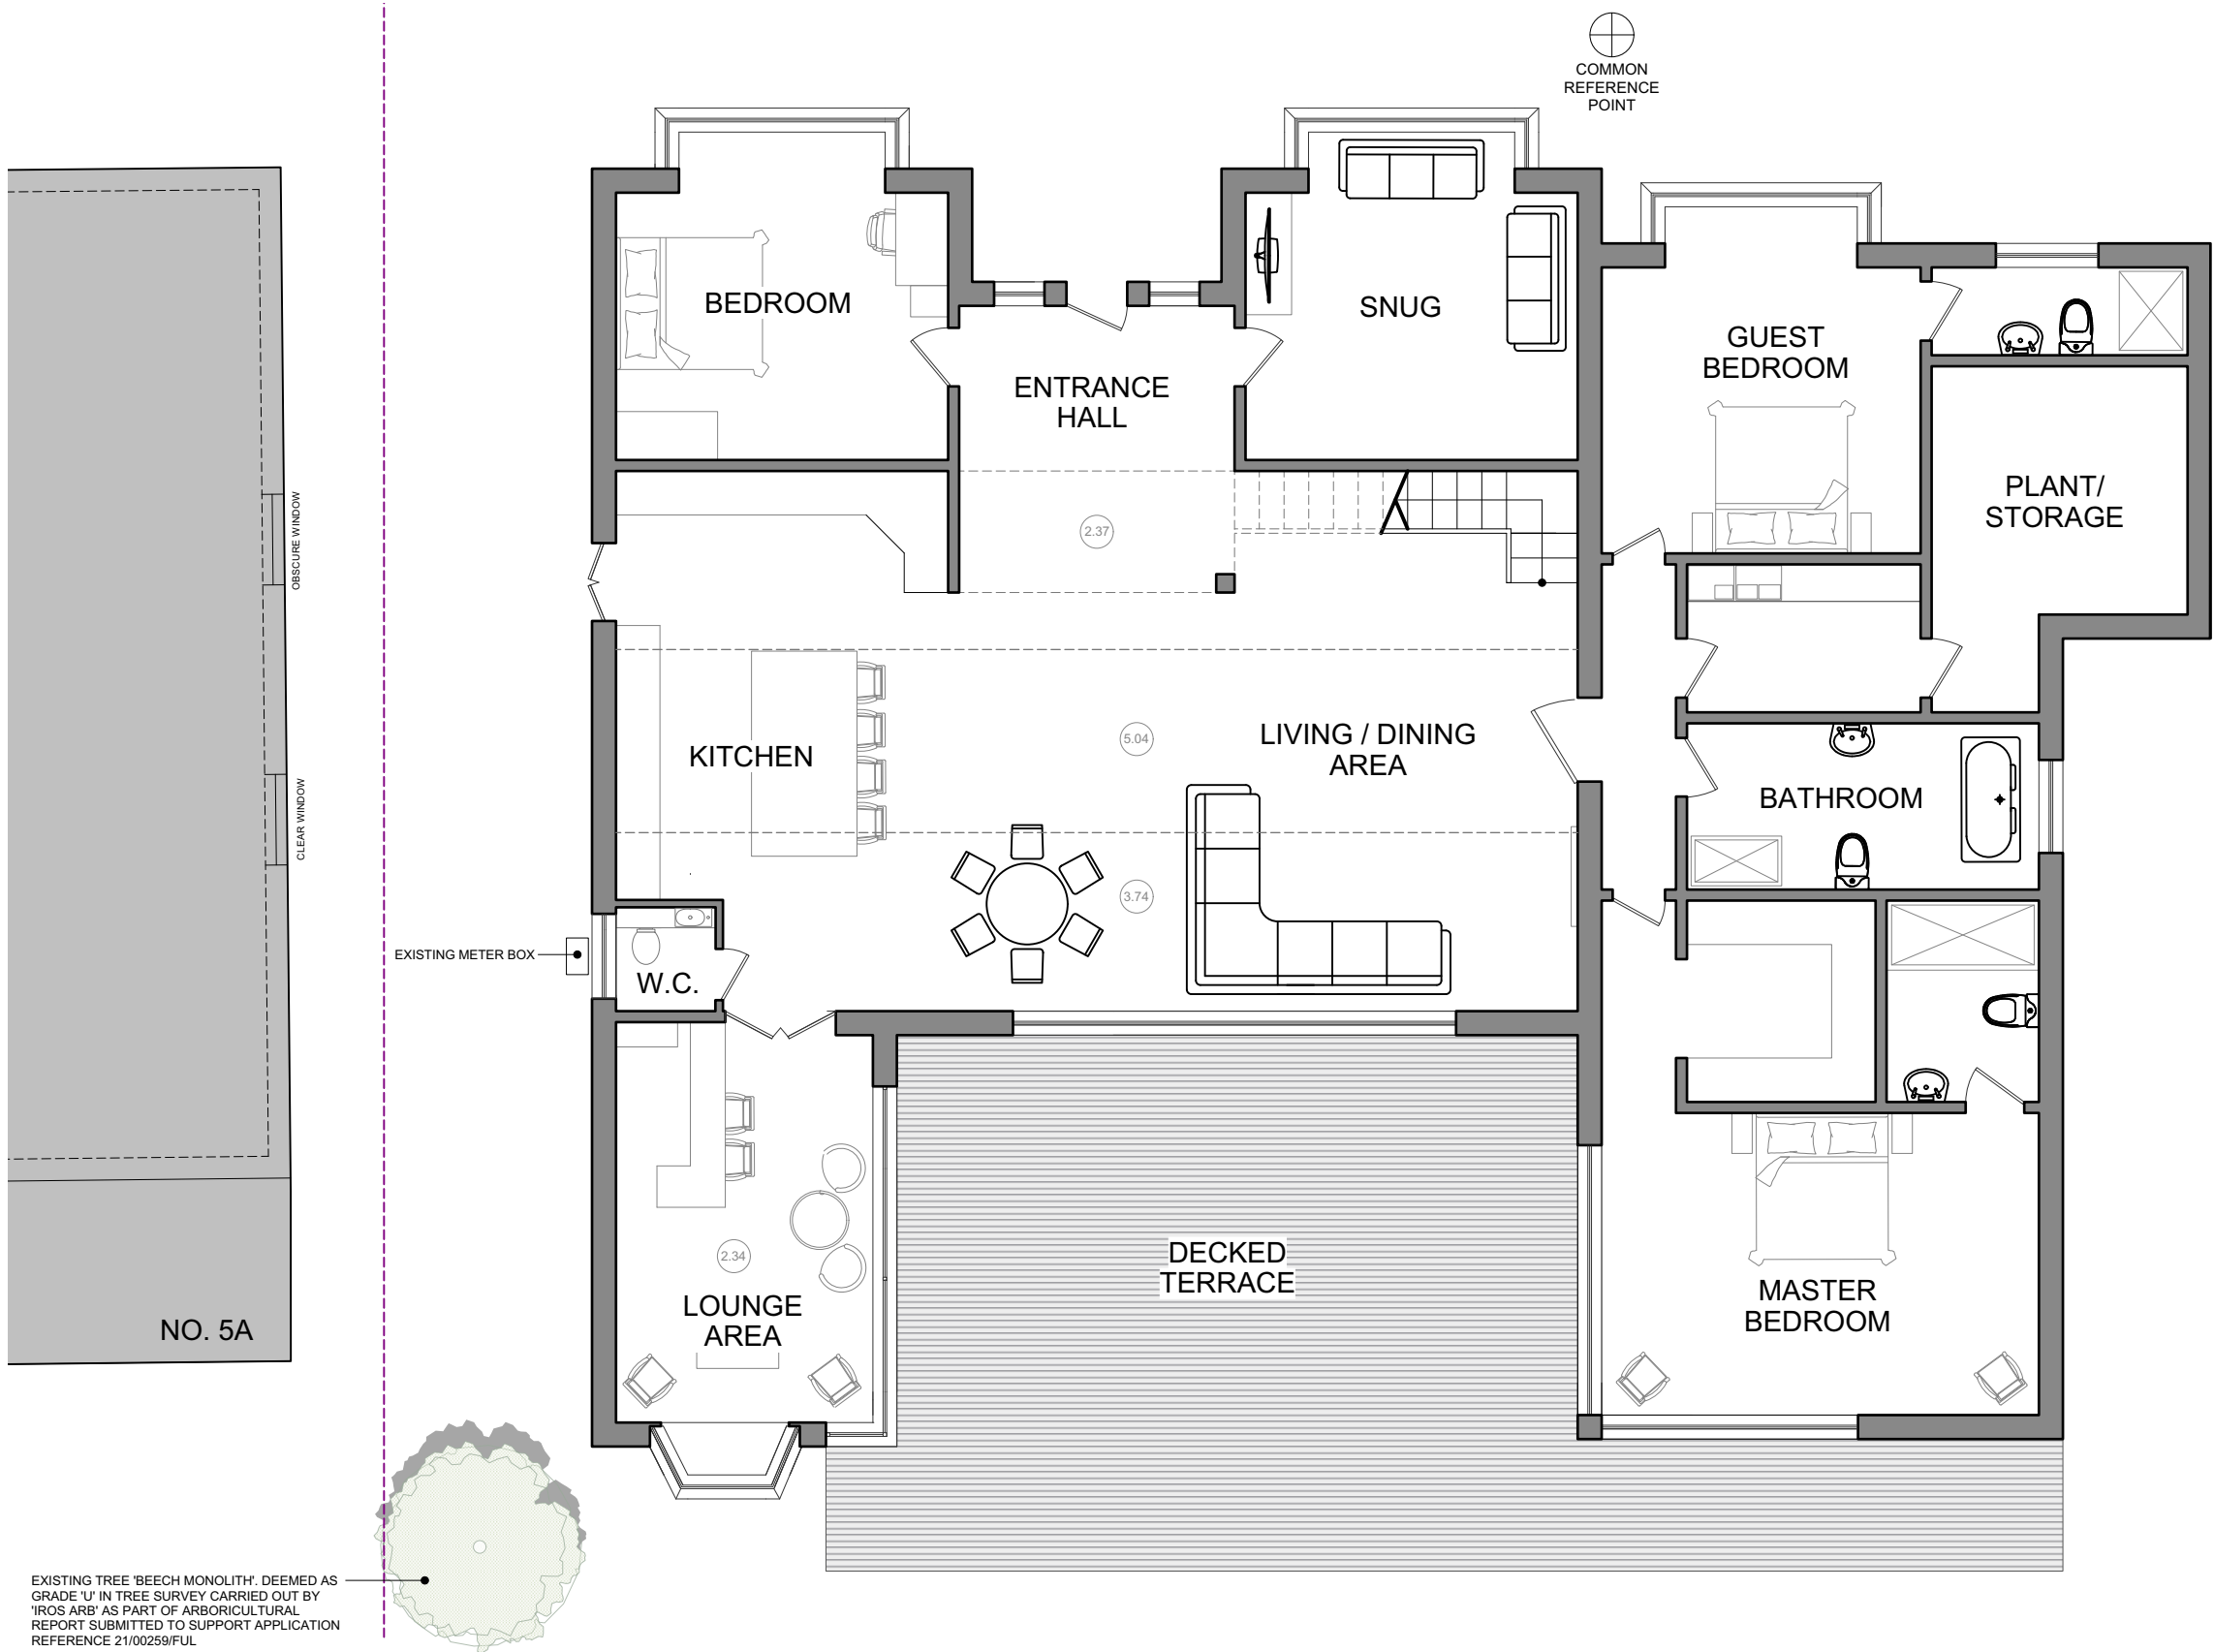

EXISTING FLOOR PLAN Scale 1:100

General Notes Copyright © Benjamin Thornton Architects. 2025 Benjamin Thornton Architects is a limited company registered in England and Wales with a registration number 15220823 This drawing is not to be reproduced, copied or given to a third party without express permission. Dimensions govern. All dimensions shall be verified on site before proceeding with the work. All dimensions given in millimetres unless stated otherwise. All drawings to be read in conjunction with other consultants drawings and specifications. Benjamin Thornton Architects are to be formally notified of any discrepancies.	Revision	Date	Drawn	Audited	Details of revision	Project	Drawing No.	Date	www.bt-arch.com 83 Marshside Road, Southport Merseyside, PR9 9TA info@bt-arch.com RIBA  architects
	A	13.10.25	SBS	BT	Neighbouring windows shown	5 MILL LANE, KIRKBY, MERSEYSIDE L32 2AU	017_301A	30 07 2025	
						Description	PROPOSED SINGLE STOREY SIDE EXTENSION	Drawn	
							PLANNING APPLICATION	SS	
						Drawing Title	EXISTING FLOOR PLAN	Audited	
							Scale	BT	
							1:100 @ A3		