




DRAWING KEY

- EXISTING WALLS/ STRUCTURE
- PROPOSED WALLS/ STRUCTURE
- TO BE DEMOLISHED/ REMOVED

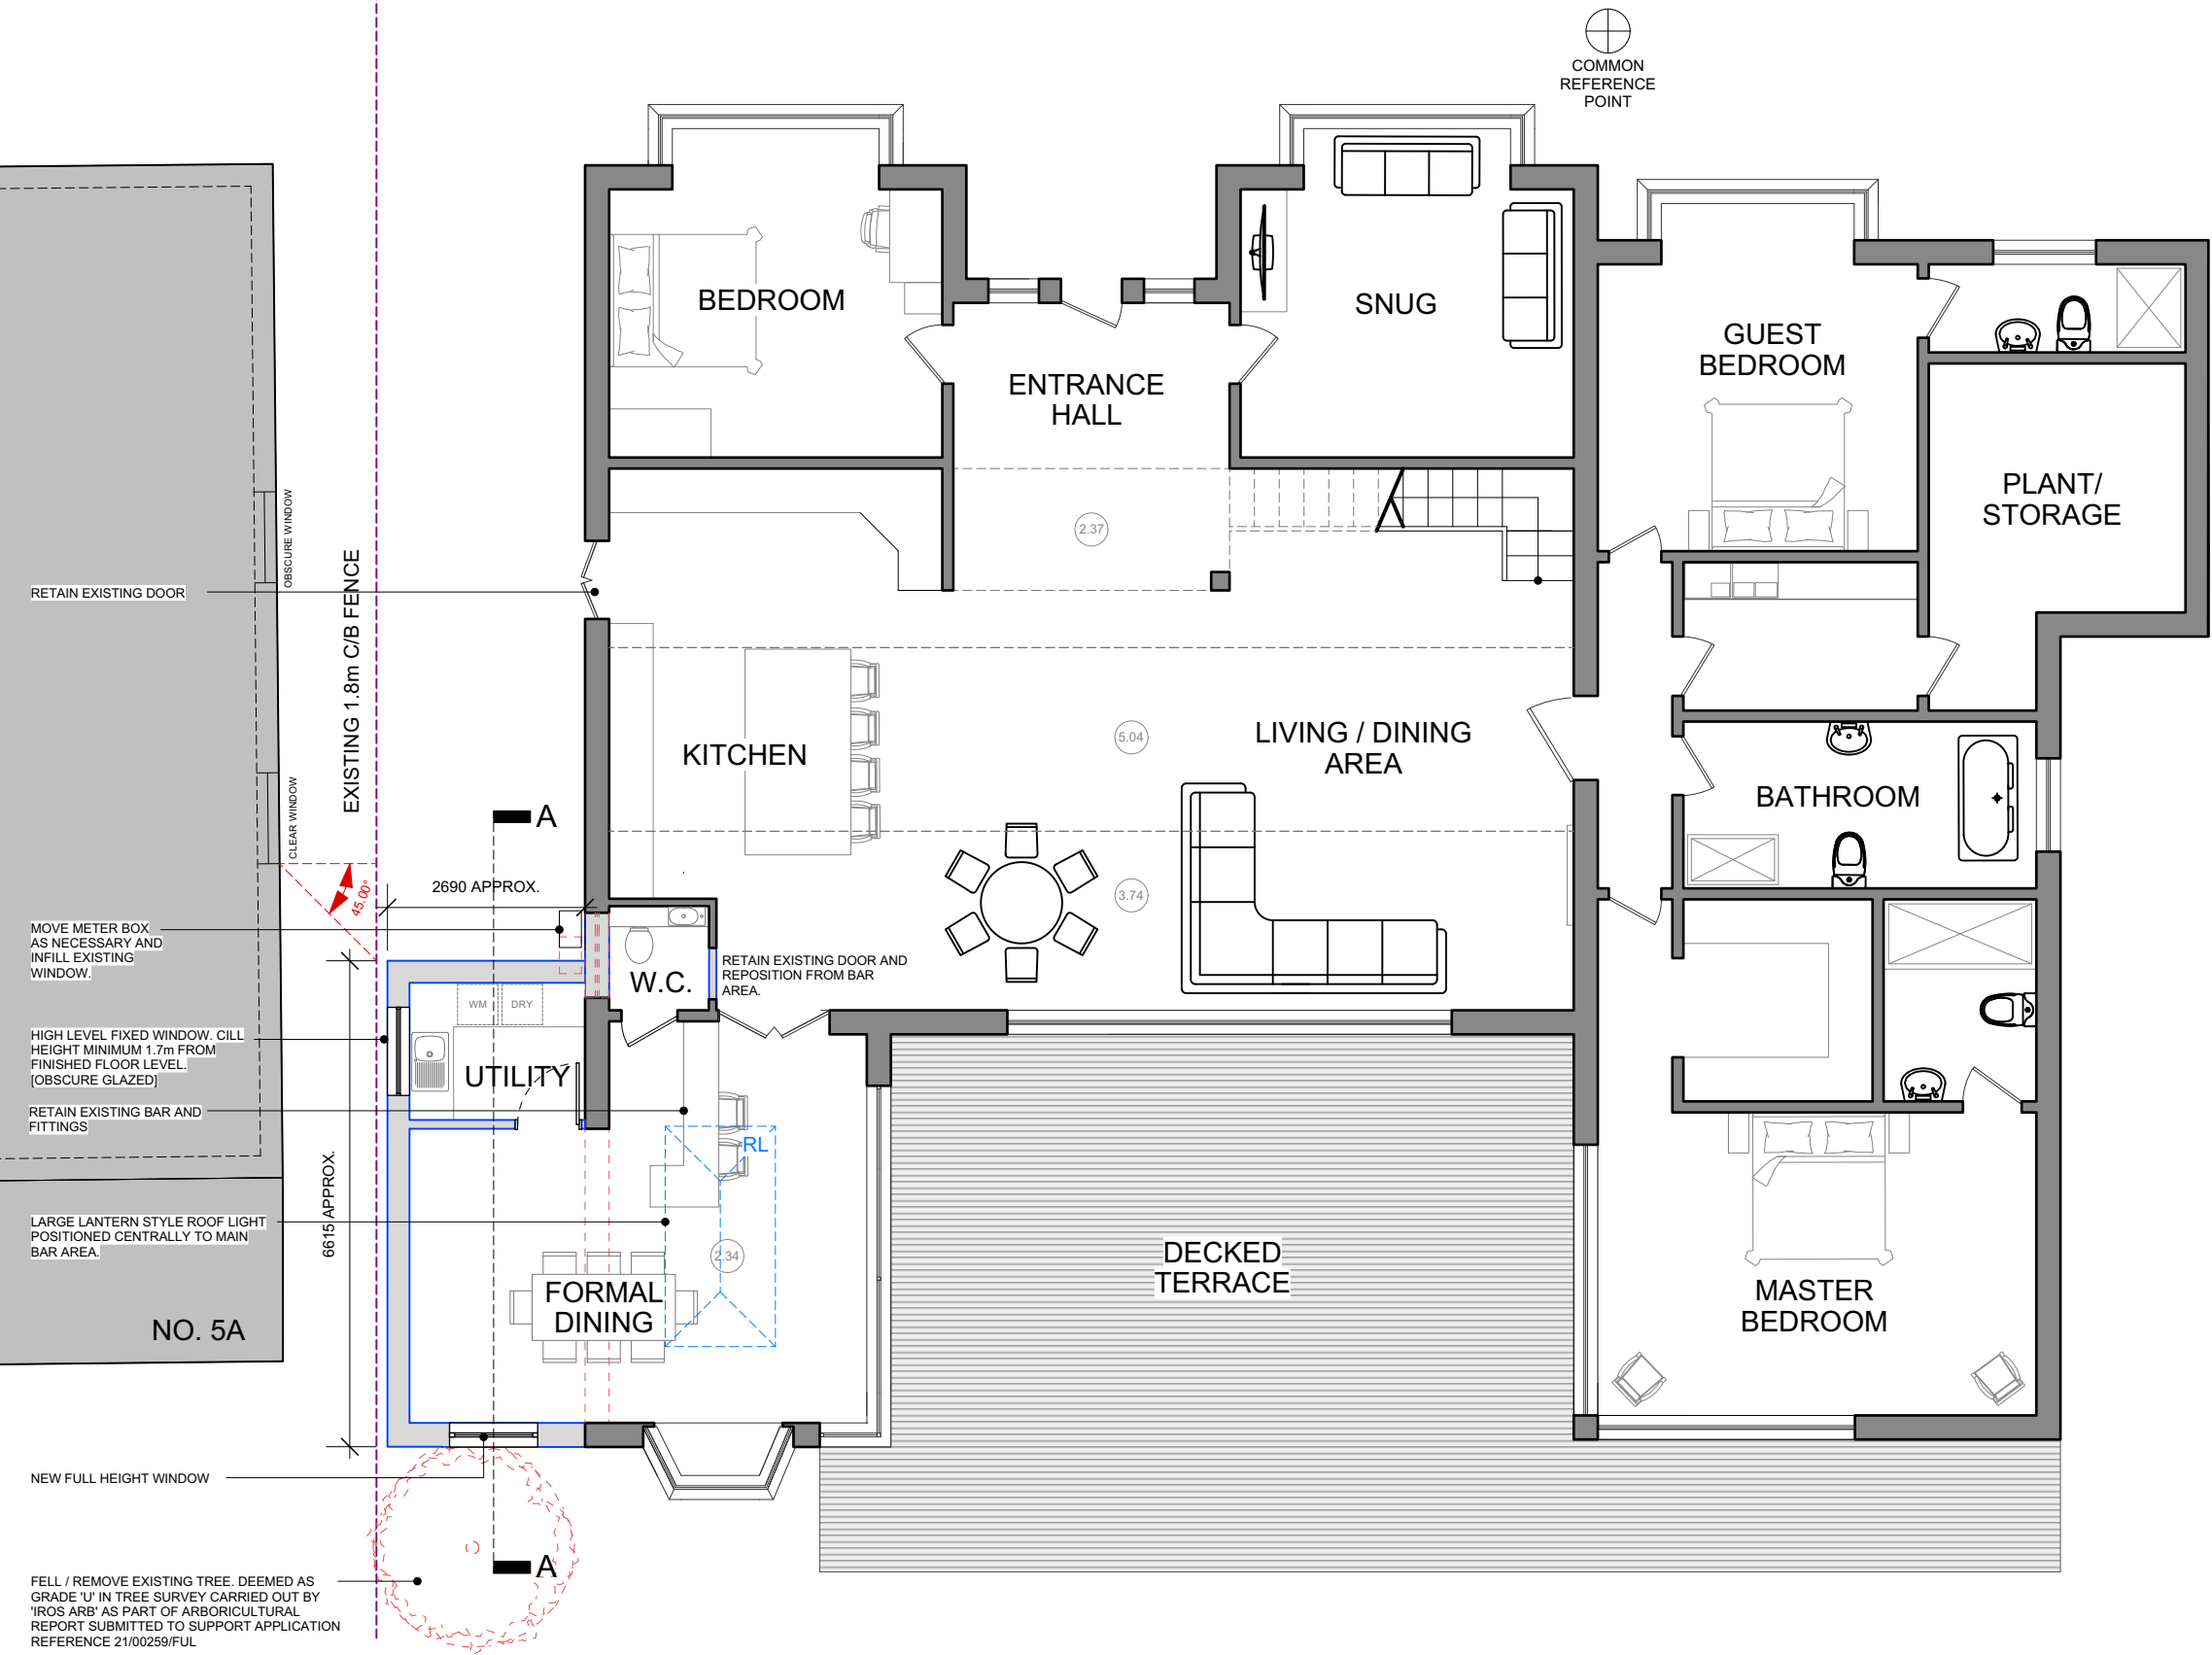

PROPOSED FLOOR PLAN Scale 1:100

 

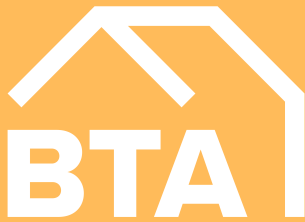General Notes Copyright © Benjamin Thornton Architects. 2025 Benjamin Thornton Architects is a limited company registered in England and Wales with a registration number 15220823 This drawing is not to be reproduced, copied or given to a third party without express permission. Dimensions govern. All dimensions shall be verified on site before proceeding with the work. All dimensions given in millimetres unless stated otherwise. All drawings to be read in conjunction with other consultants drawings and specifications. Benjamin Thornton Architects are to be formally notified of any discrepancies.	Revision	Date	Drawn	Audited	Details of revision	Project	Drawing No.	Date	www.bt-arch.com 83 Marshside Road, Southport Merseyside, PR9 9TA info@bt-arch.com RIBA  architects	
A	22.09.25	SBS	BT	BT	Proposed extension brought in 150mm from boundary	5 MILL LANE, KIRKBY, MERSEYSIDE L32 2AU	017_304B	30 07 2025		
B	13.10.25	SBS	BT	BT	Extension reduced in size to preserve neighbouring GF bedroom view.					
						Description	PROPOSED SINGLE STOREY SIDE EXTENSION	Description	PLANNING APPLICATION	
						Drawing Title	PROPOSED FLOOR PLAN	Scale	1:100 @ A3	
								Drawn	SS	
								Audited	BT	