





South-East Elevation

1 : 200

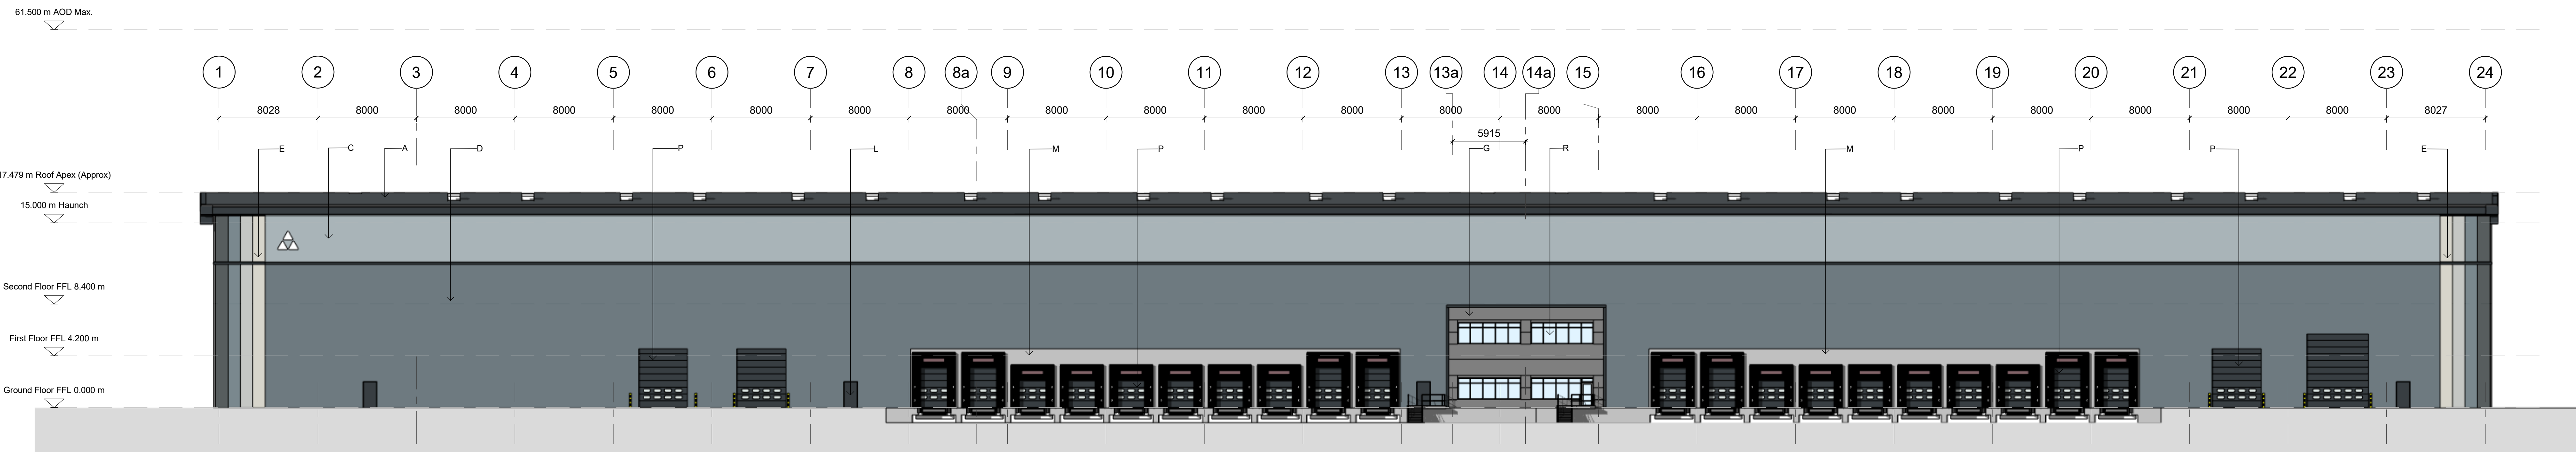


North-West Elevation

1 : 200

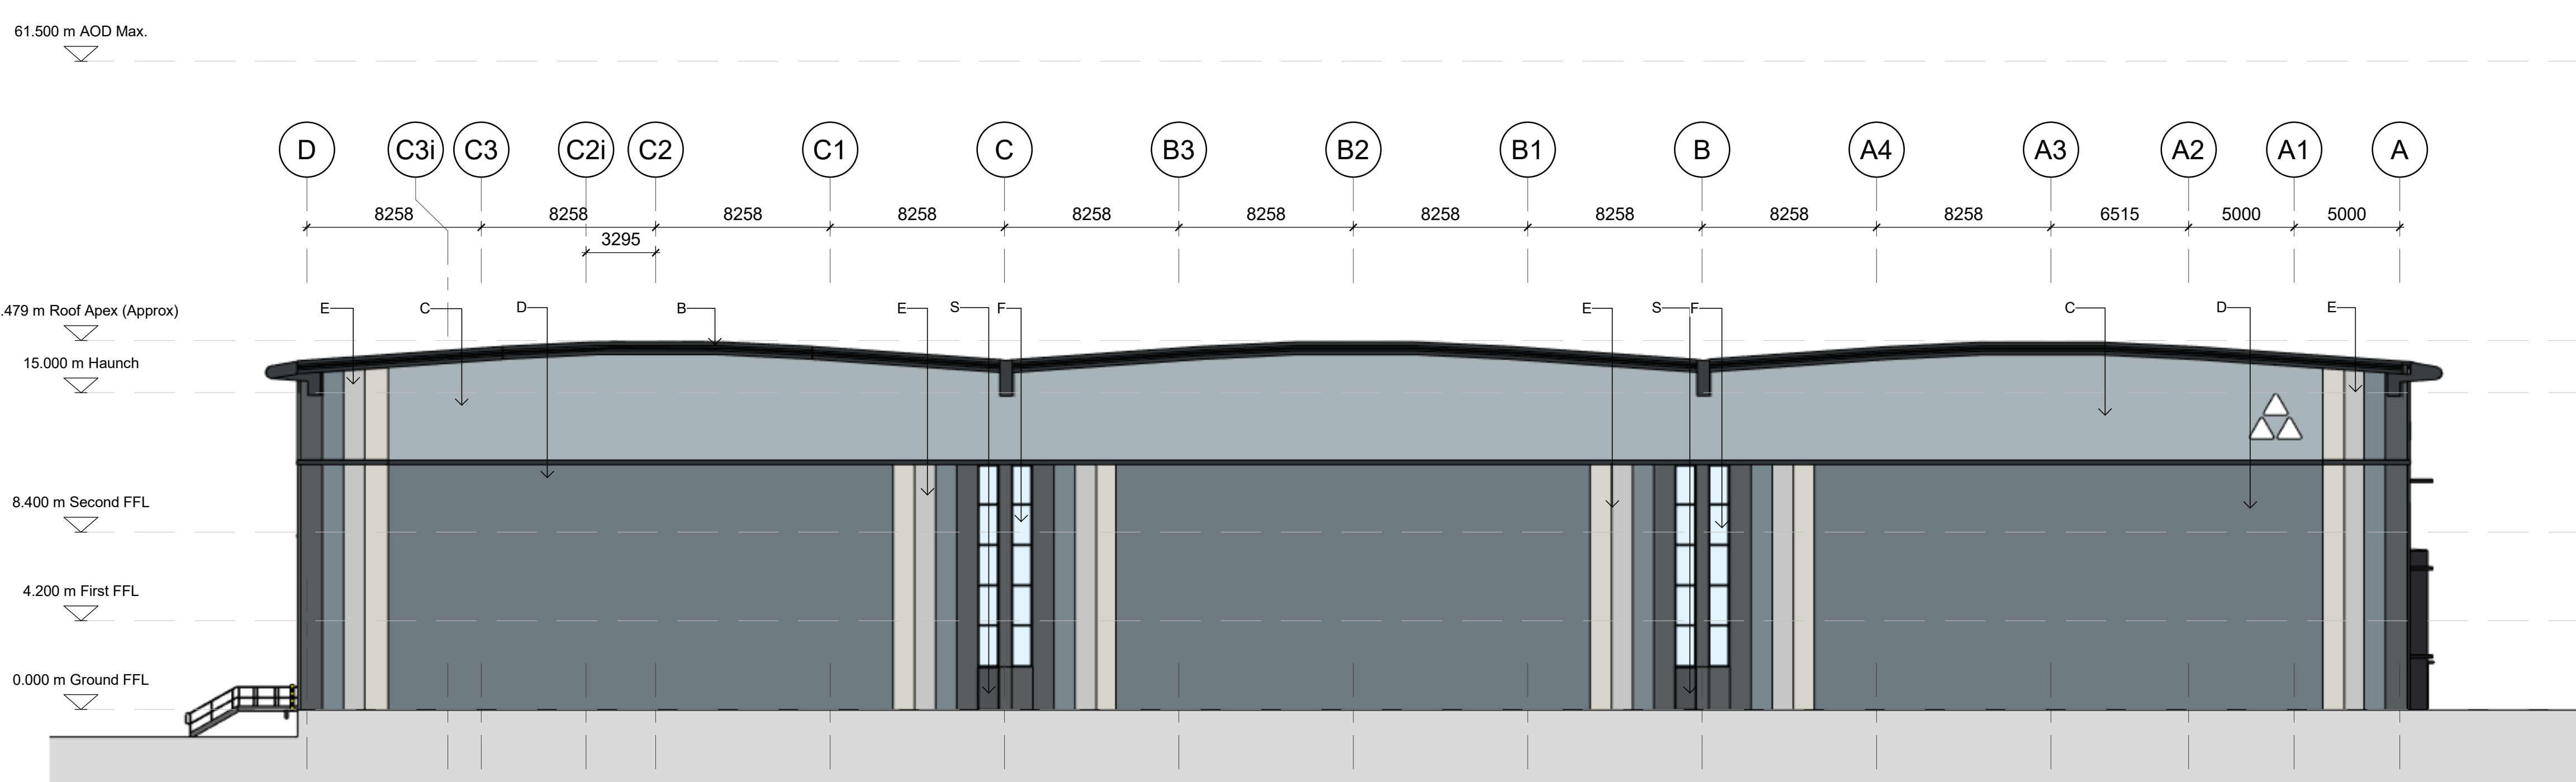

South-West Elevation

1 : 200

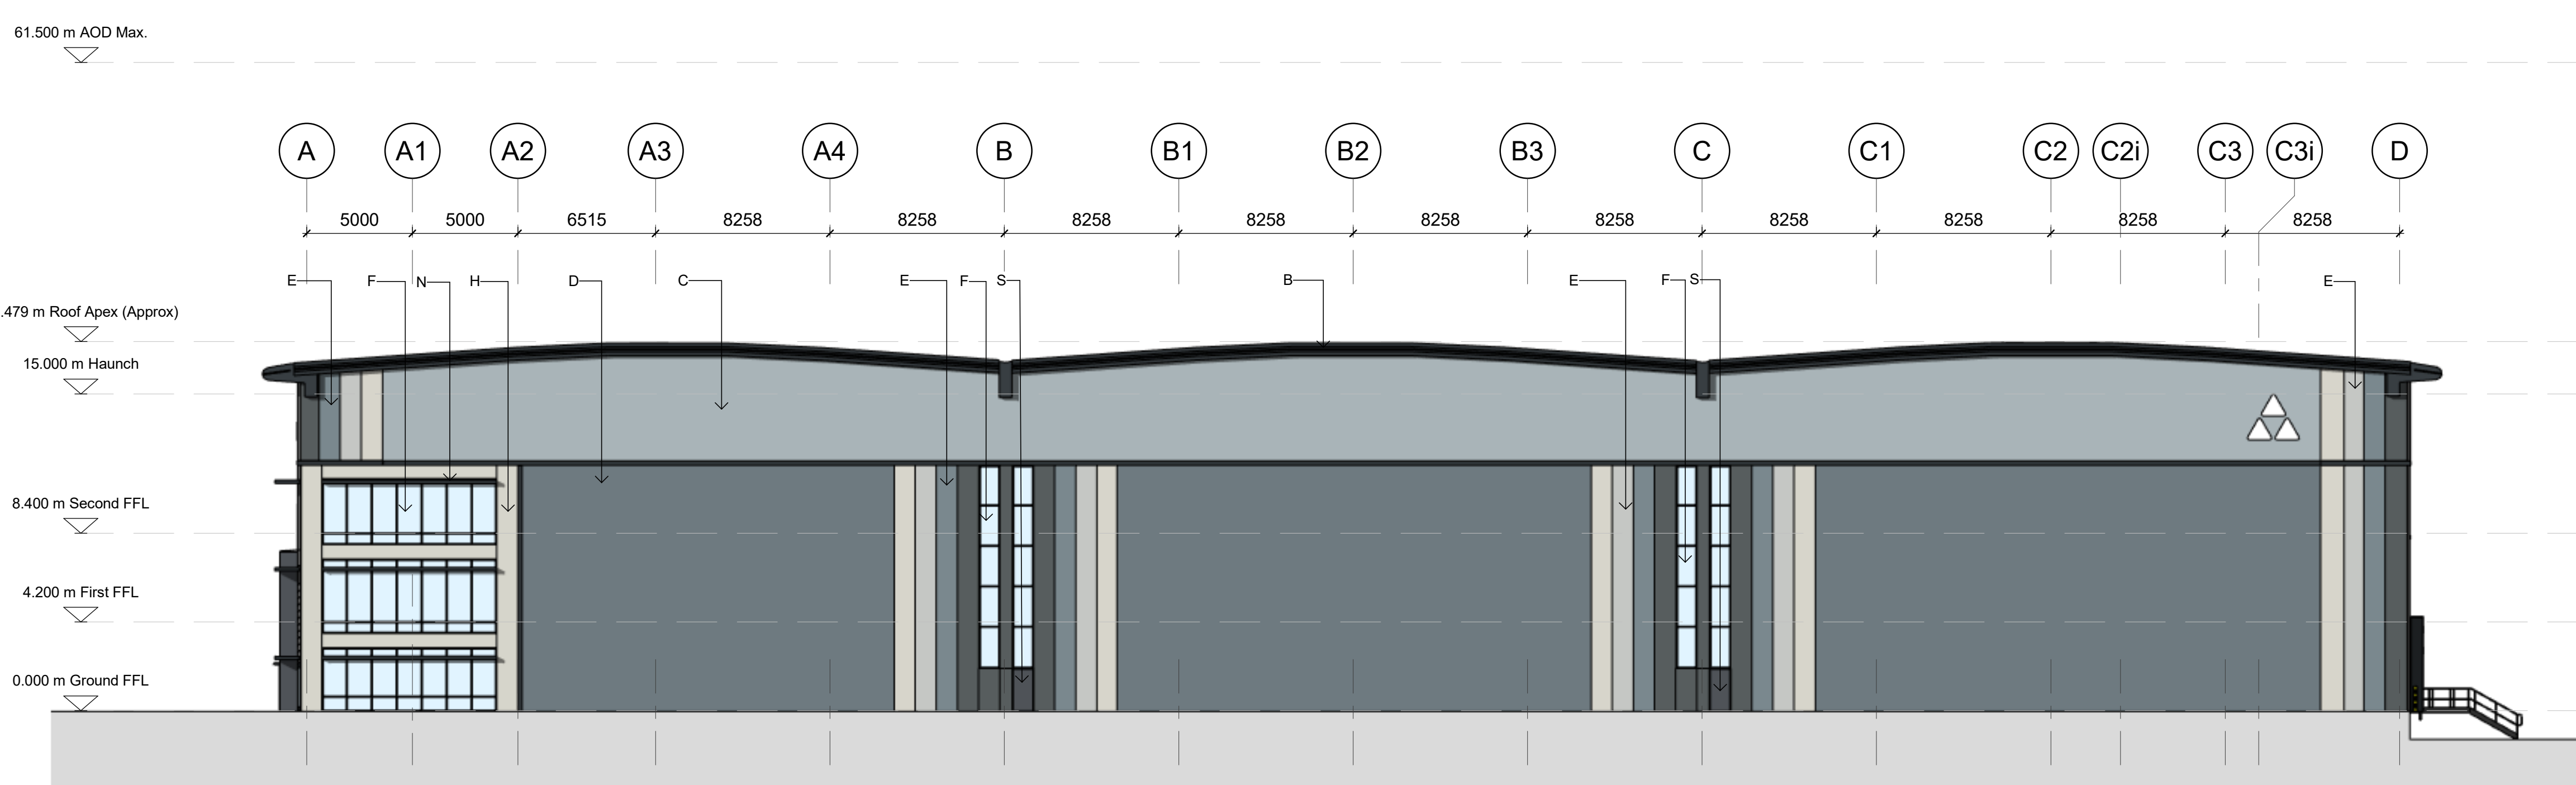

North-East Elevation

1 : 200

Keynote Legend	
Key Value	Keynote Text
A	Built up roof system with profiled steel outer sheet and includes minimum 10% coverage by proprietary rooflights. External Finish and colour: HPS 200 Ultra; Anthracite RAL 7016.
B	Eaves fascia and soffit in pressed metal. Finish and colour: HPS 200 Ultra; Anthracite RAL 7016.
C	Upper level horizontally laid trapezoidal cladding. External finish and colour: HPS 200 Ultra; Albatross RAL 240 80 05.
D	Lower level vertically laid trapezoidal cladding. External finish and colour: HPS 200 Ultra; Alaska Grey RAL 7000.
E	Graded vertically fitted composite panels: External finish and colour: Colorcoat Prisma; Hamlet RAL 9002. Colorcoat Prisma ; Oyster RAL 7035. Colorcoat Prisma; Alaska Grey RAL 7000. Colorcoat Prisma; Slate Grey RAL 7012.
F	PPC frame curtain walling. External Colour: Anthracite RAL 7016.
G	Horizontally spanning insulated composite panel with micro-rib finish. External finish and colour: Colourcoat Prisma; Slate Grey RAL 7012.
H	Horizontally spanning insulated composite panel with micro-rib finish. External finish and colour: XL Forte; Grey White RAL 9002.
J	Entrance feature portico: PPC aluminium. External finish and colour: Anthracite RAL 7016.
K	Manual Four leaf Revolving entrance with night doors. External finish: stainless steel.
L	Steel insulated security door & frame. External finish and colour: Anthracite RAL 7016.
M	Pre-cast insulated dock Pro-wall system
N	Brise Soleil Over Windows. Finish and colour: PPC in Anthracite RAL 7016.
P	Level Access Doors & Loading Dock Doors. Colour: Anthracite RAL 7016.
Q	Zone to accommodate louvres, all louvres to be set out equally. External finish and colour: PPC Alaska Grey RAL 7000.
R	Top hung tilt opening PPC frame windows. External colour: Anthracite RAL 7016.
S	Steel insulated security door & frame. External finish and colour: Anthracite RAL 7012.

Dimensions are all in millimetres, unless stated otherwise.
It is the recipient's responsibility to print this document to the correct scale.
All the relevant drawings and specifications should be read in conjunction with this drawing.

rev | amendments | by | ckd | date

Unit 04, Symmetry Park,
Merseyside

Unit 04 Elevations

Information Container LOIN	
LOD 2	LOI 2

TRITAX SYMMETRY
A TRITAX BIG BOX COMPANY

umc
architects

3rd Floor, Manchester Club, 81 King Street, Manchester, M2 4AH
144 (0)161 413 0599
info@umcarchitects.com

RIBA Plan Stage: 2 - Concept Design

Document Suitability: S2

Drawn / Checked: MG/MY

Date: 25/01/24

Scale: 1 : 200 @ A0

UMC Project Number: 22606

Document Reference: Drawing no: Revision:

22606 - UMC -XXXX-ZZ-DR-A- 1301 P05

5m SCALE 1:200