



EXISTING FENCING TO SIDE OF 18 PENNINE WAY SCALE 1:50

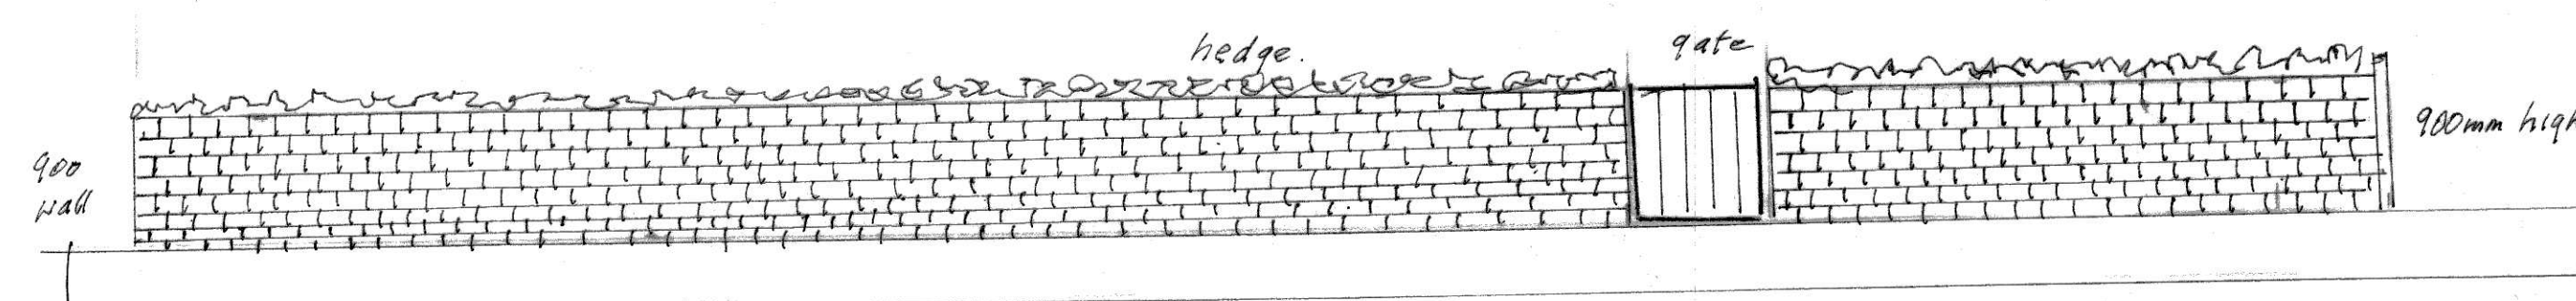


EXISTING BOUNDARY WALL AND HEDGE
TO FRONT ELEVATION

SCALE BAR

SCALE 1:50

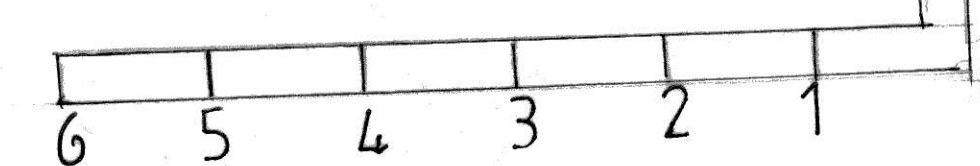

PLAN NO 3 BOUNDARY TREATMENT 18 PENNINE WAY L32 2BL REVISED PLAN 20.06.2025

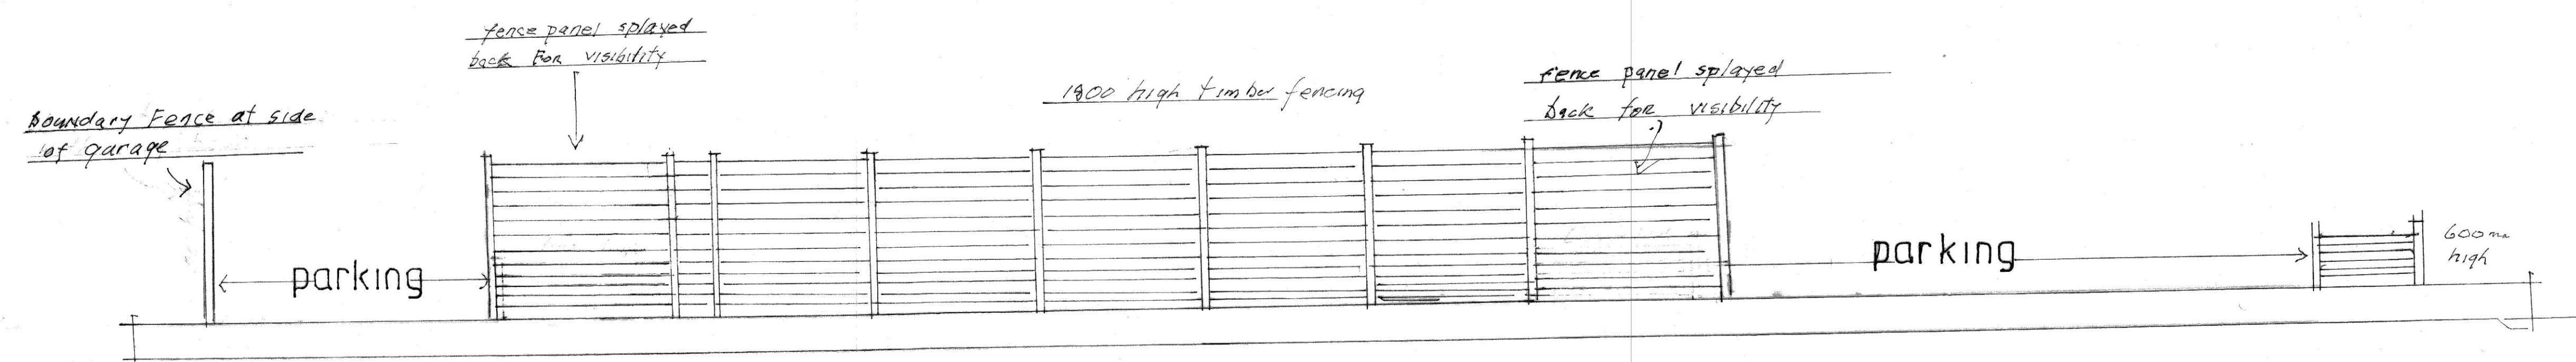

PROPOSED FENCING TO SIDE OF 18 PENNINE WAY SCALE 1:50