


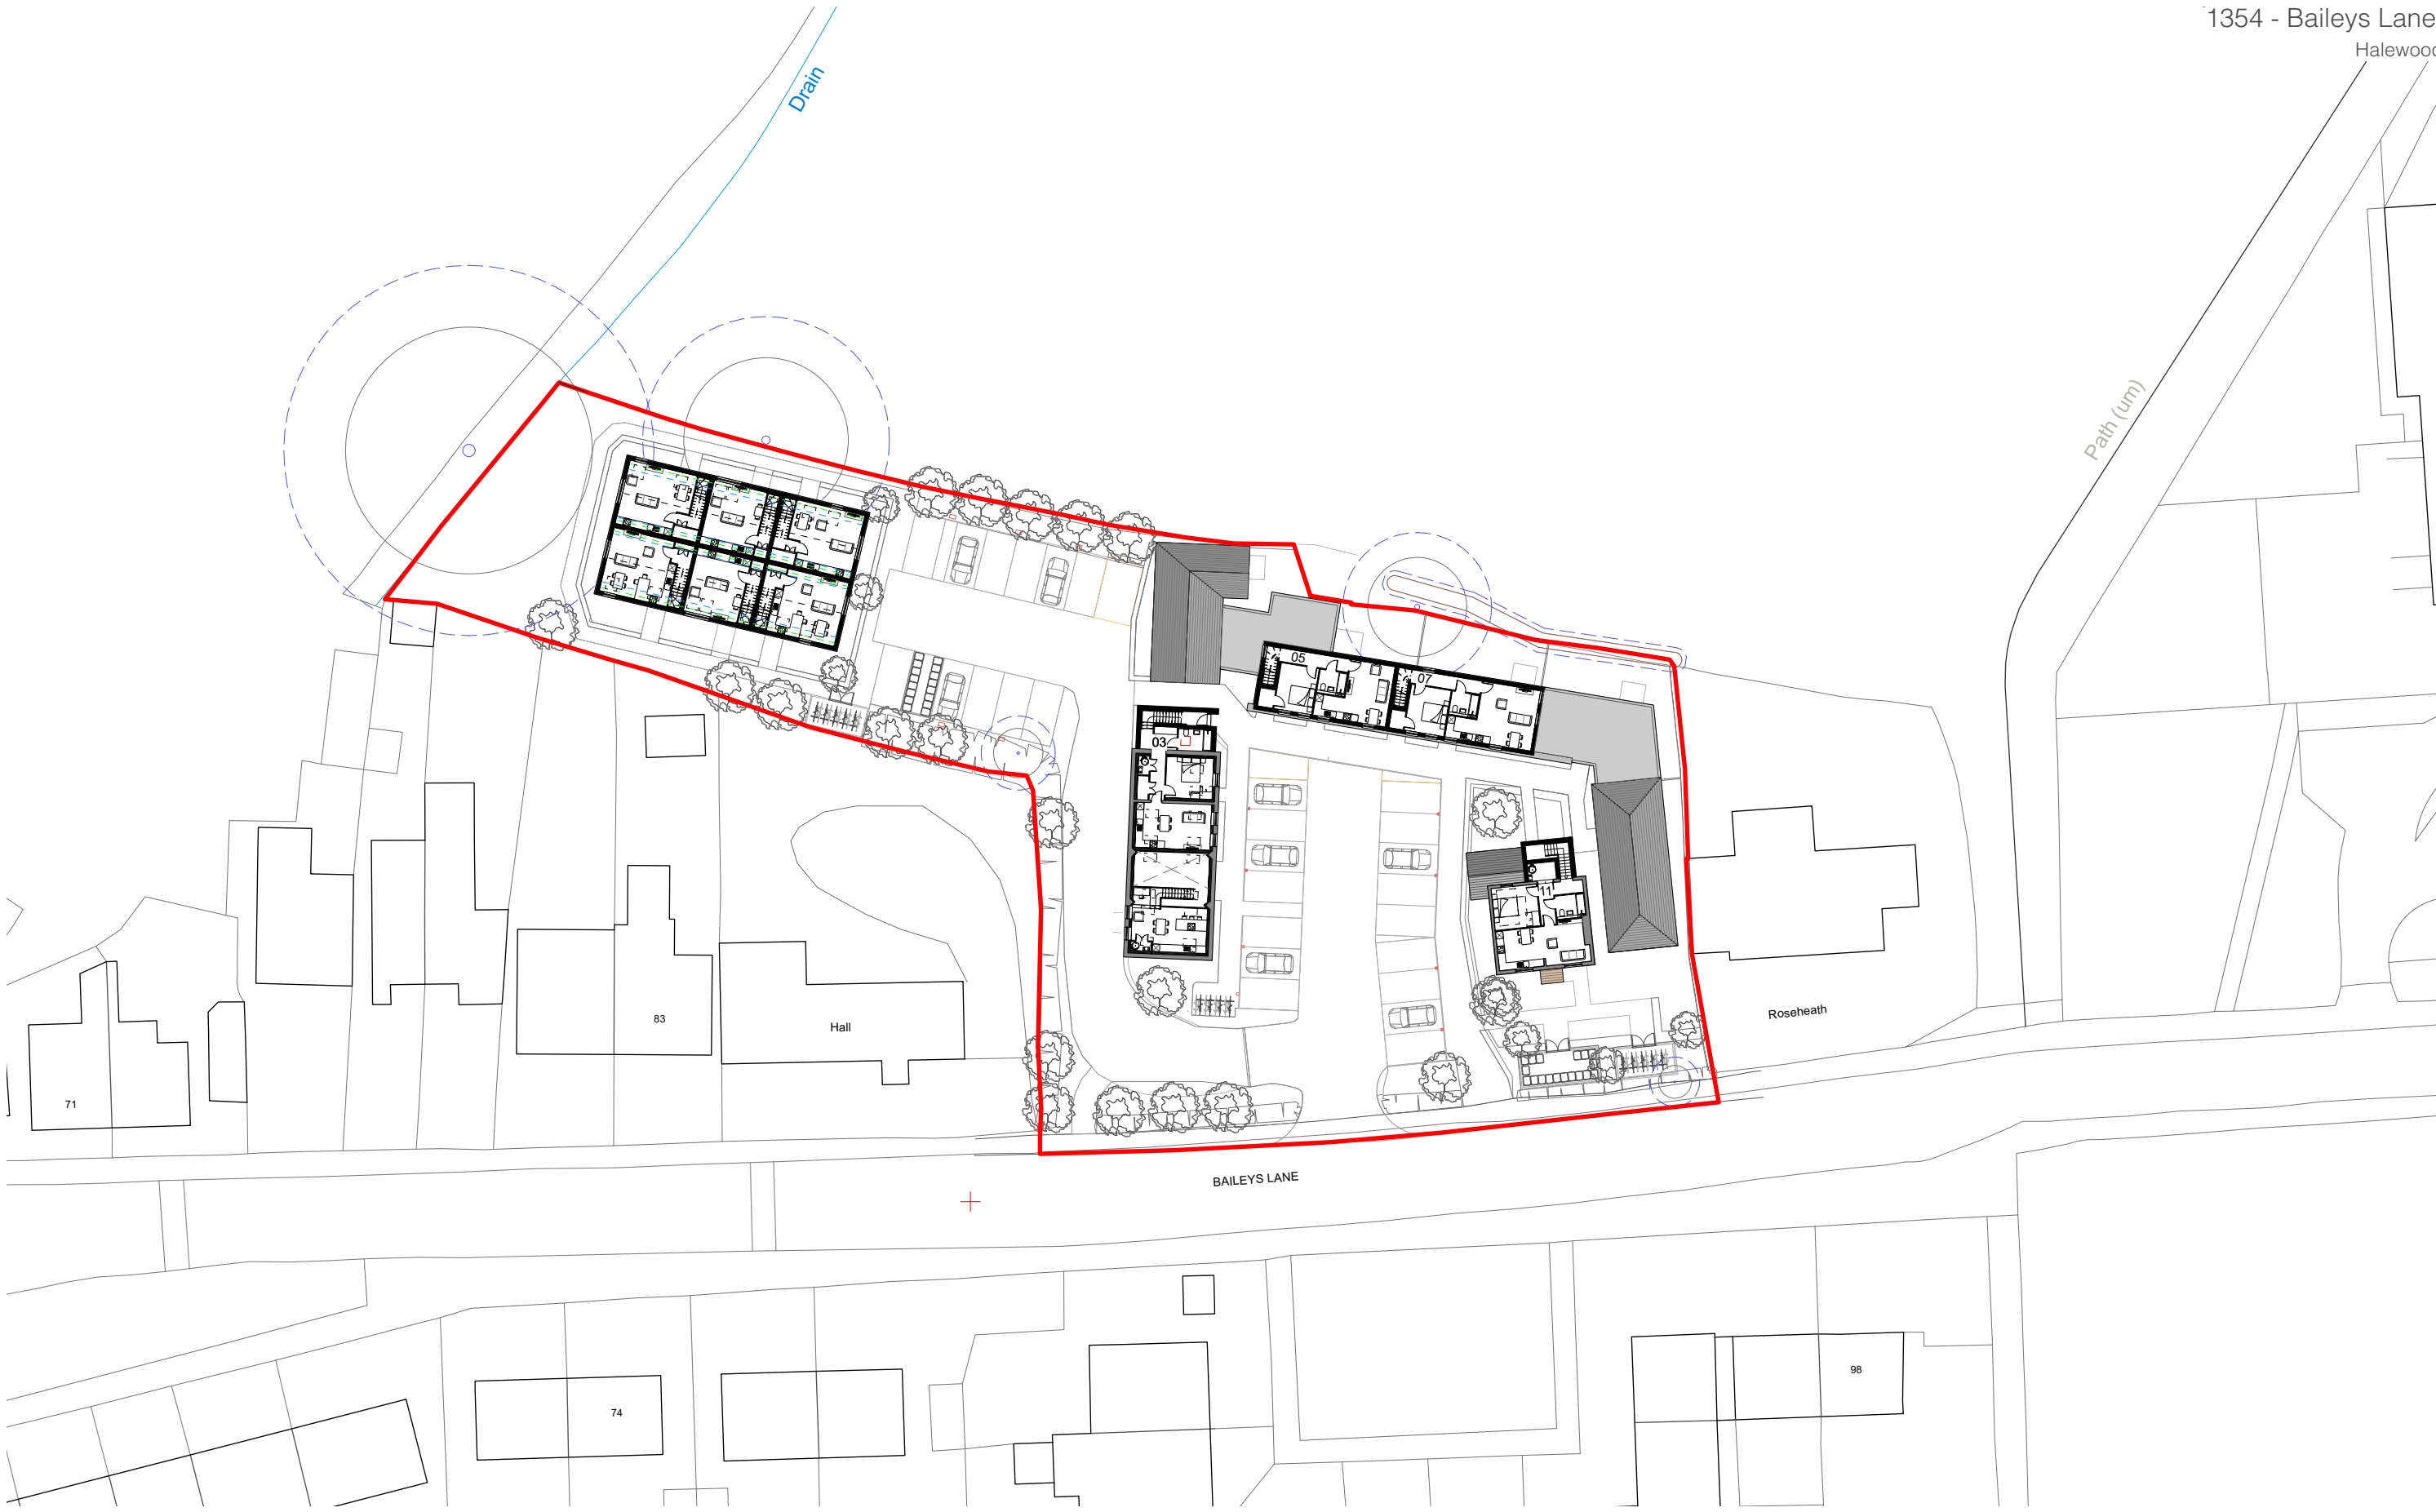

1354 - Baileys Lane
Halewood

Drawing Title: Proposed First Floor Site Plan
Date: 20.03.2025
Drawing no: 1354 - 011
Scale: 1:500 @ A3
Drawn: KJ

revision: D 11/03/2026 Updated to latest consultee comments and general amendments
revision notes: C 29/10/2025 Updated to align with Heritage Officer comments

0m 5m 10m 25m 50m



DK-Architects

26 Old Haymarket
Liverpool
L1 6ER
0151 231 1209 T
mail@dk-architects.com E
www.dk-architects.com W