

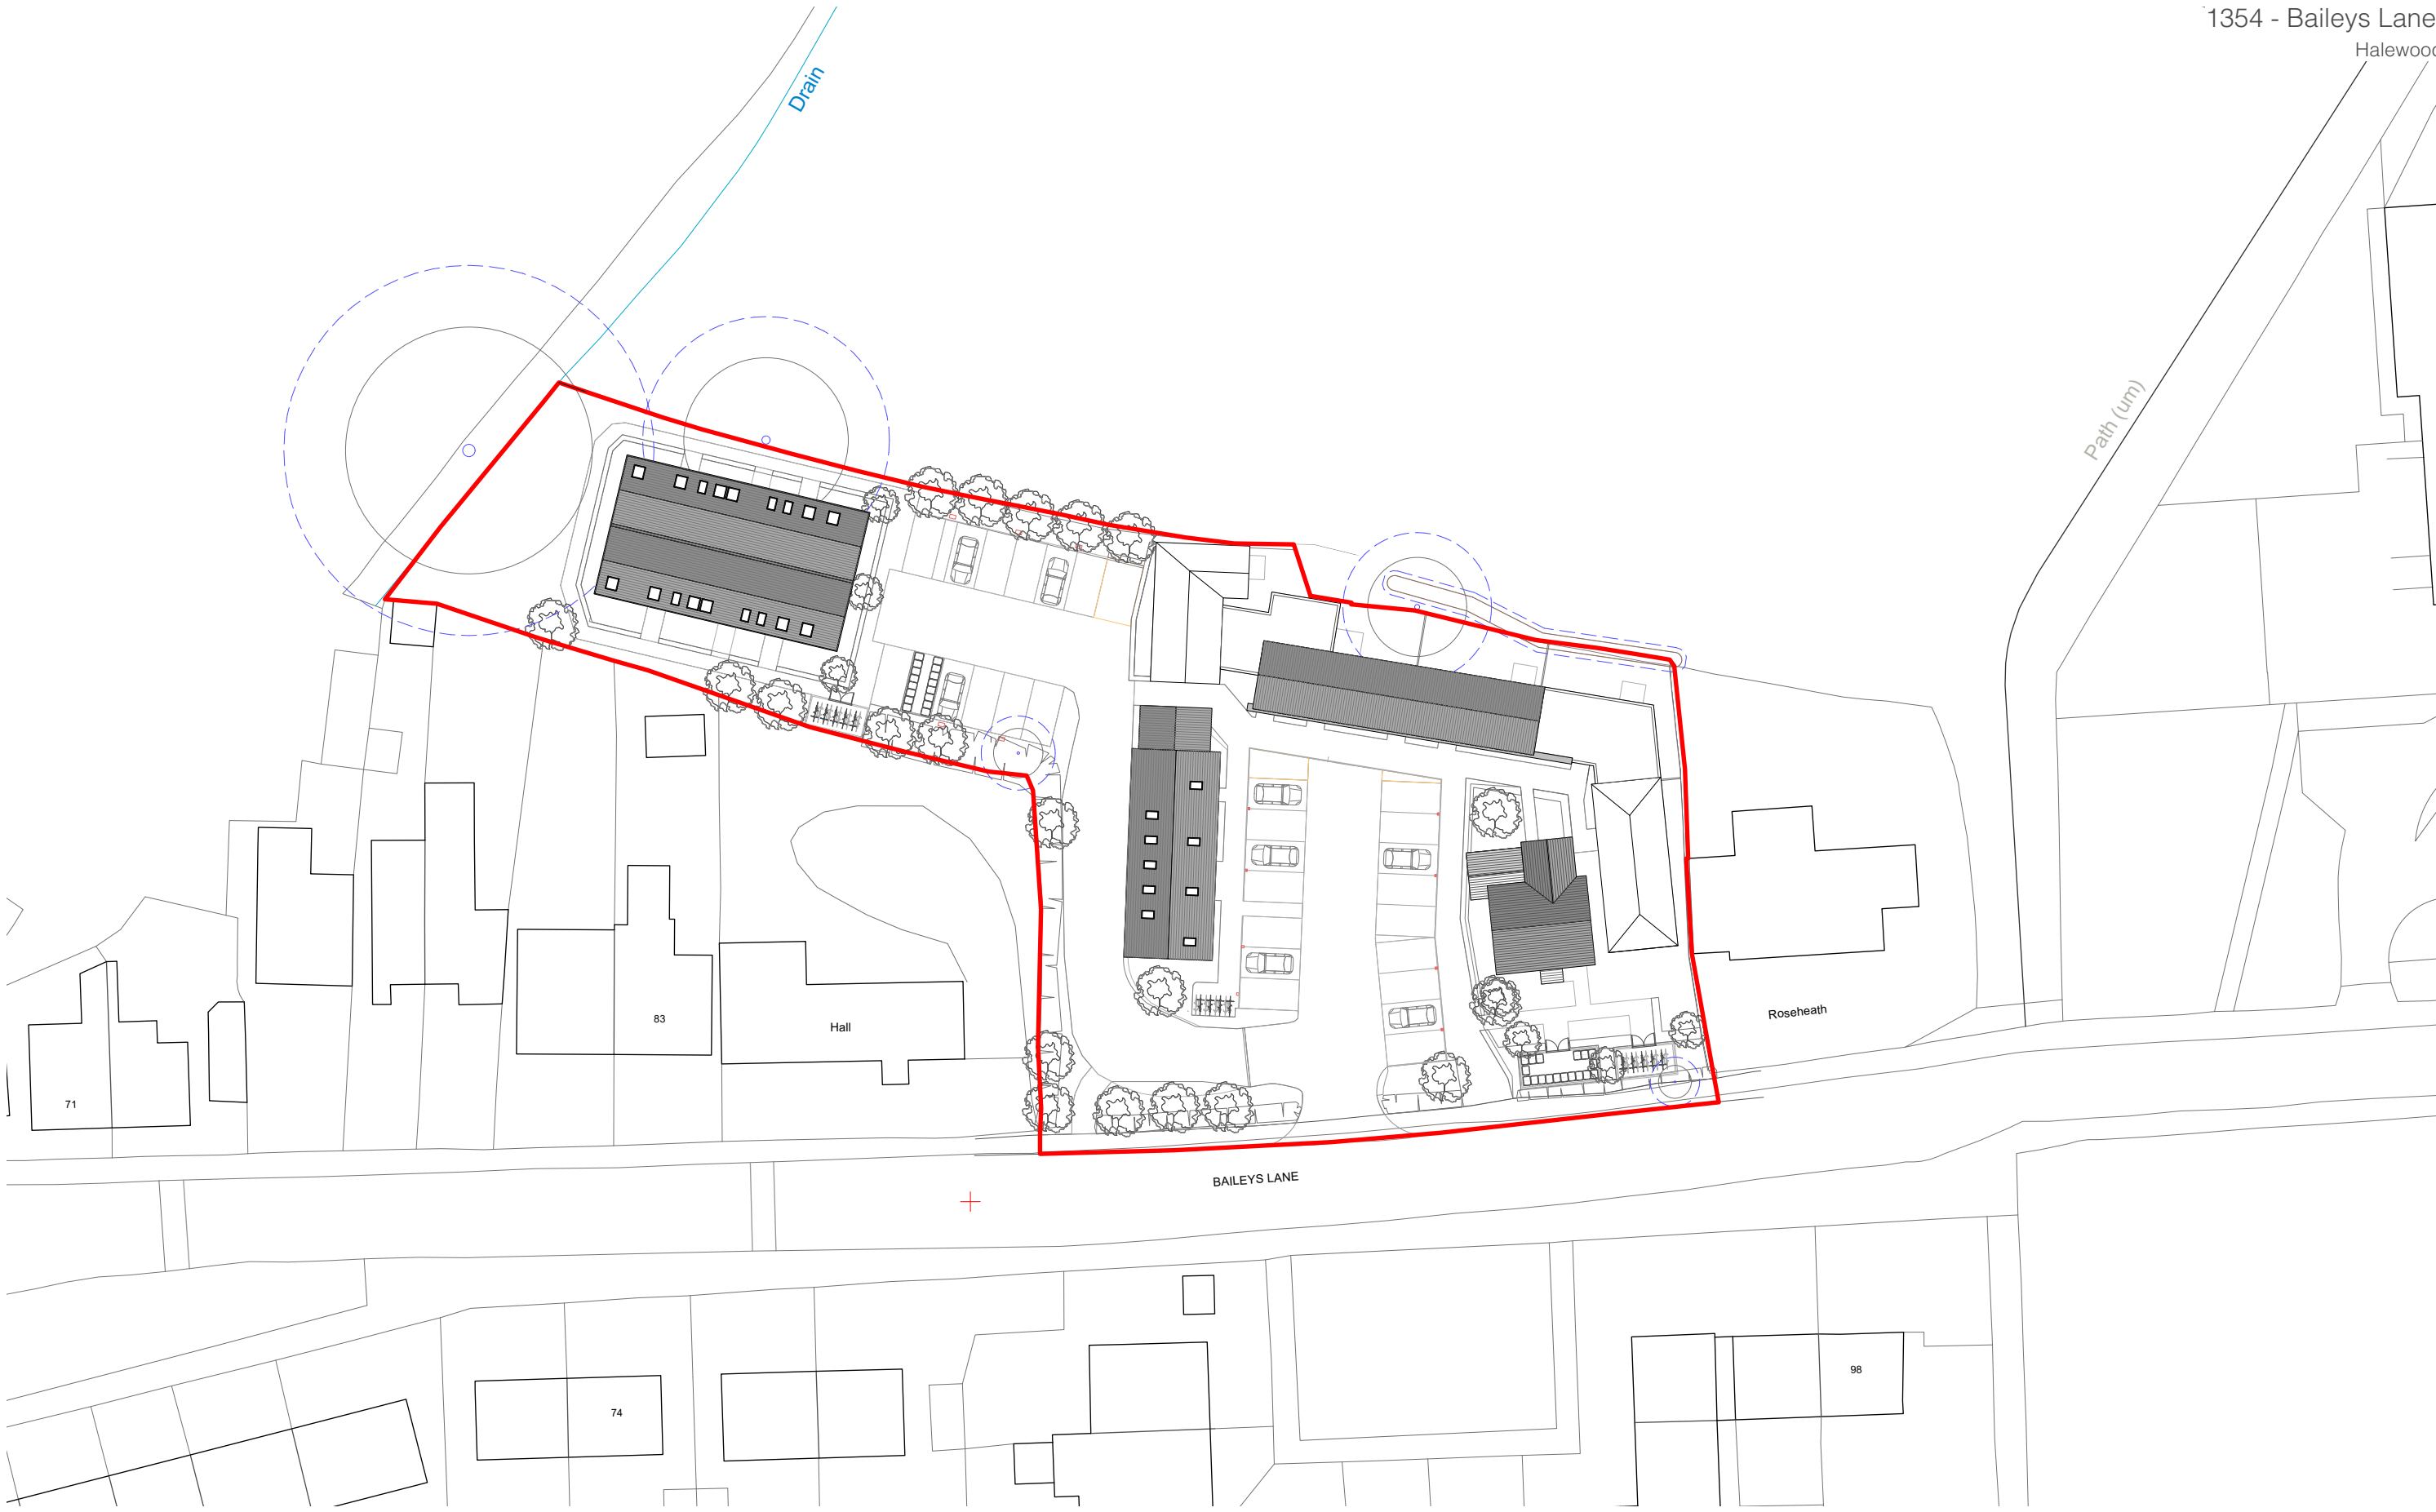


 

1354 - Baileys Lane
Halewood

Drawing Title: Proposed Site Plan - Roof
Date: 20.03.2025
Drawing no: 1354 - 012
Scale: 1:500 @ A3
Drawn: KJ

revision: B	B	11/03/2026	Updated to latest comments
revision notes: A	A	29/10/2025	Updated to align with Heritage Officer comments

 

DK-Architects
26 Old Haymarket
Liverpool
L1 6ER
0151 231 1209 T
mail@dk-architects.com E
www.dk-architects.com W