



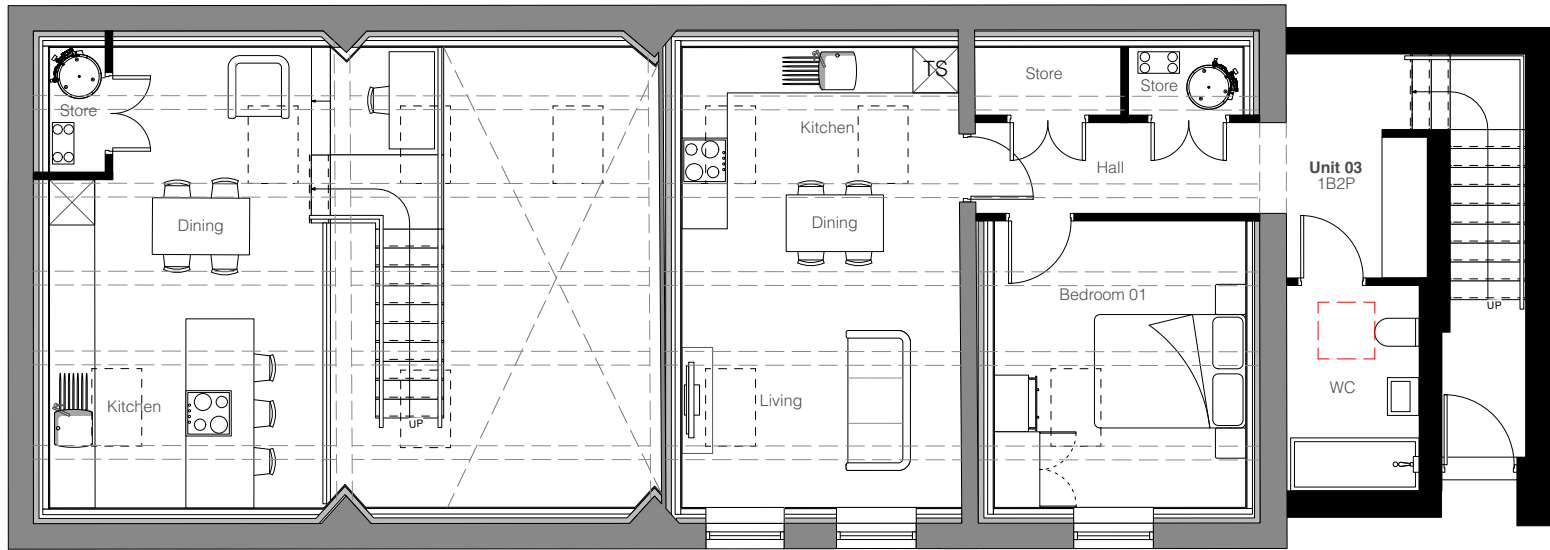


Barn 01 - First Floor Plan

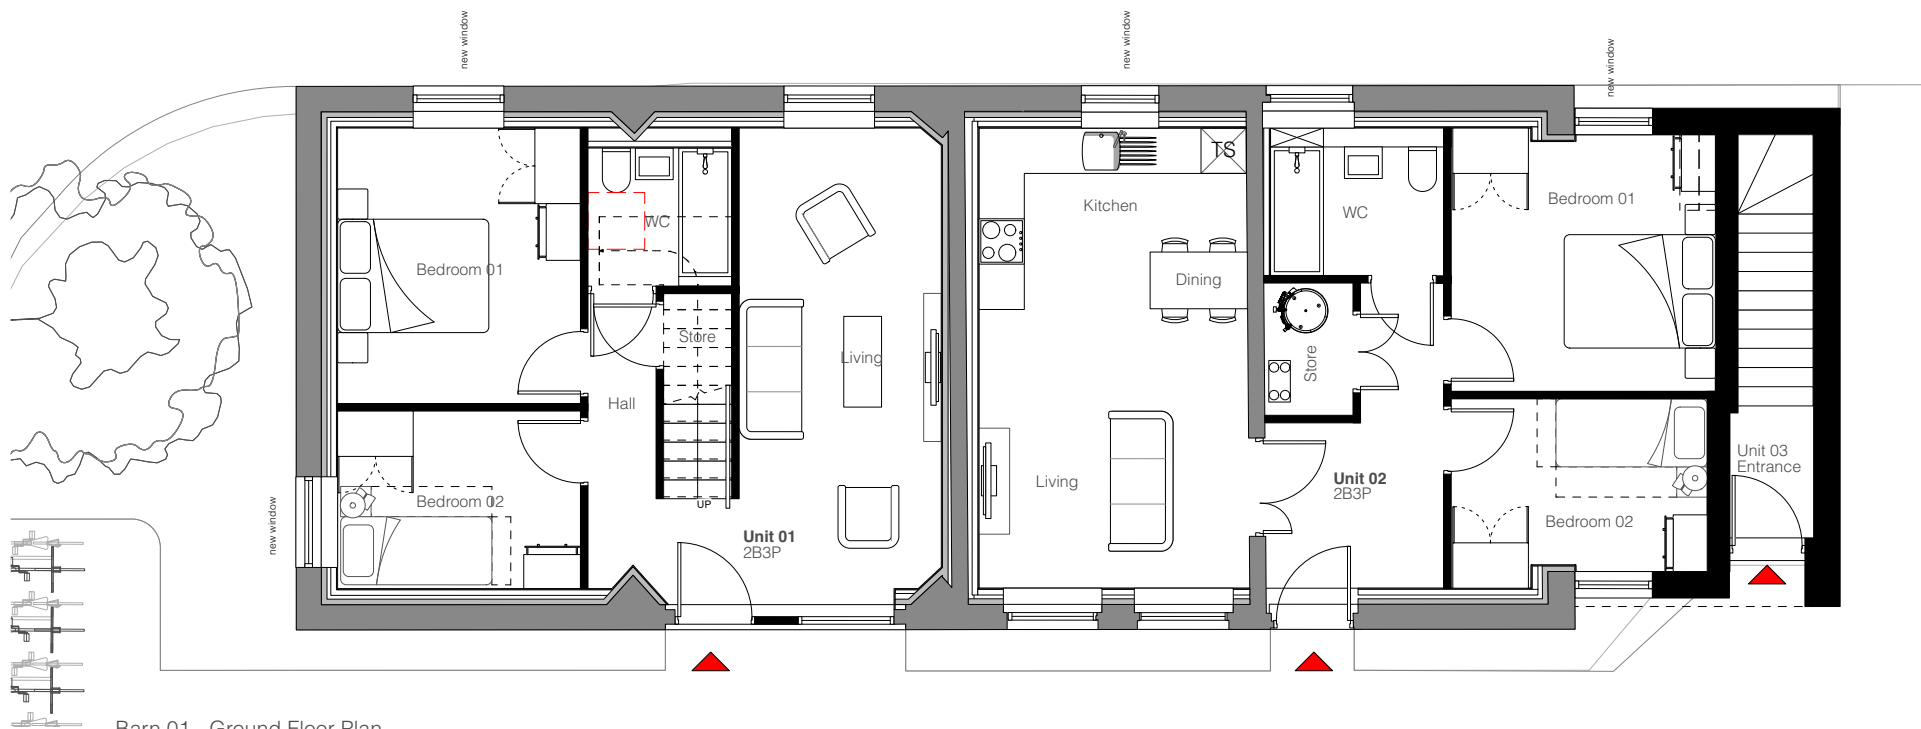

Barn 01 - Ground Floor Plan


Proposed Barn 1 - Plans

- Existing / Retained Wall
- Proposed Wall

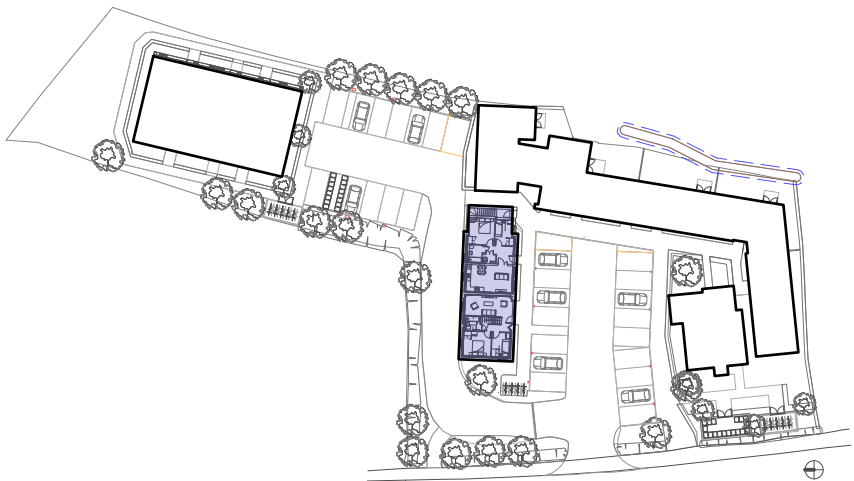

Drawing Title: Floor Plans - Existing Barn
Date: 20.03.2025
Drawing no: 1354 - 013
Scale: 1:100 @ A3
Drawn: KJ

revision: B B 12/03/2026 Updated following meeting with heritage officer and following comments
revision notes: A 12/11/2025 Updates to align with Heritage Officer comments and meeting

 

DK-Architects
26 Old Haymarket
Liverpool
L1 6ER
0151 231 1209 T
mail@dk-architects.com E
www.dk-architects.com W