



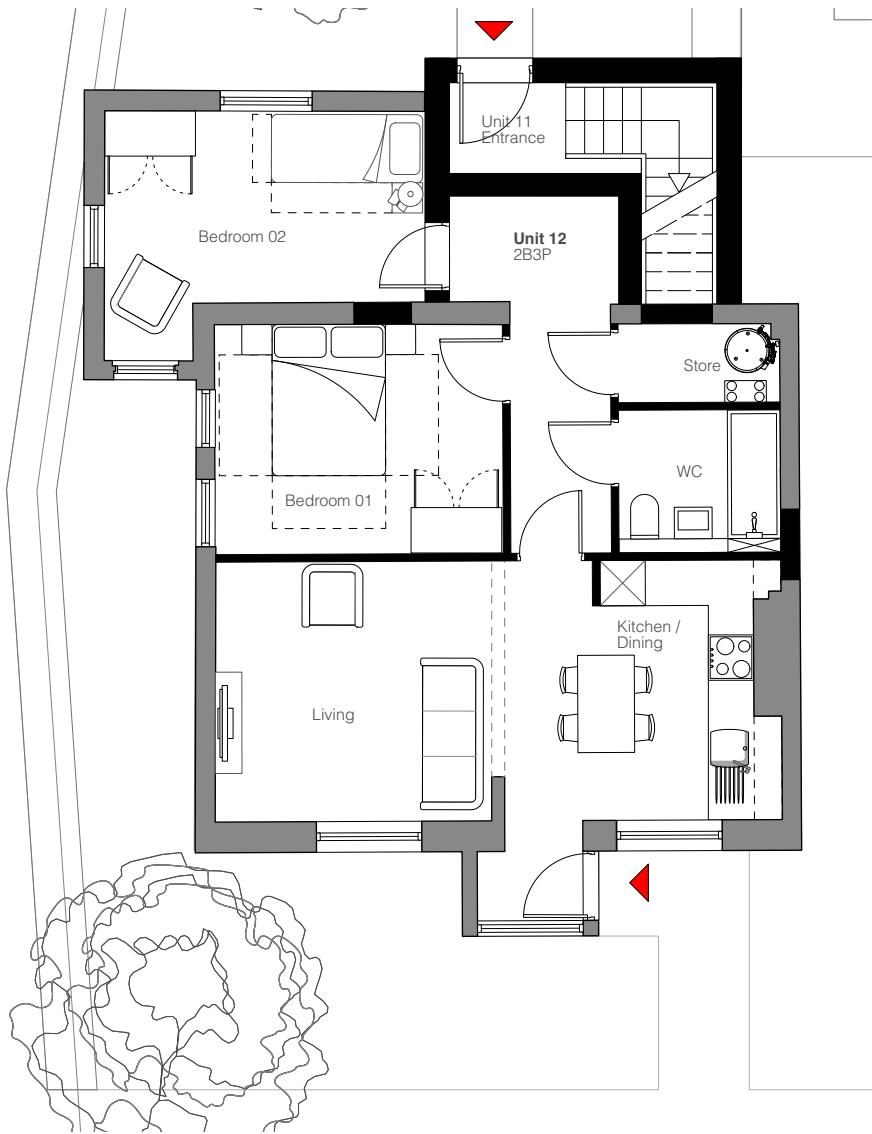

Farm House - Ground Floor Plan

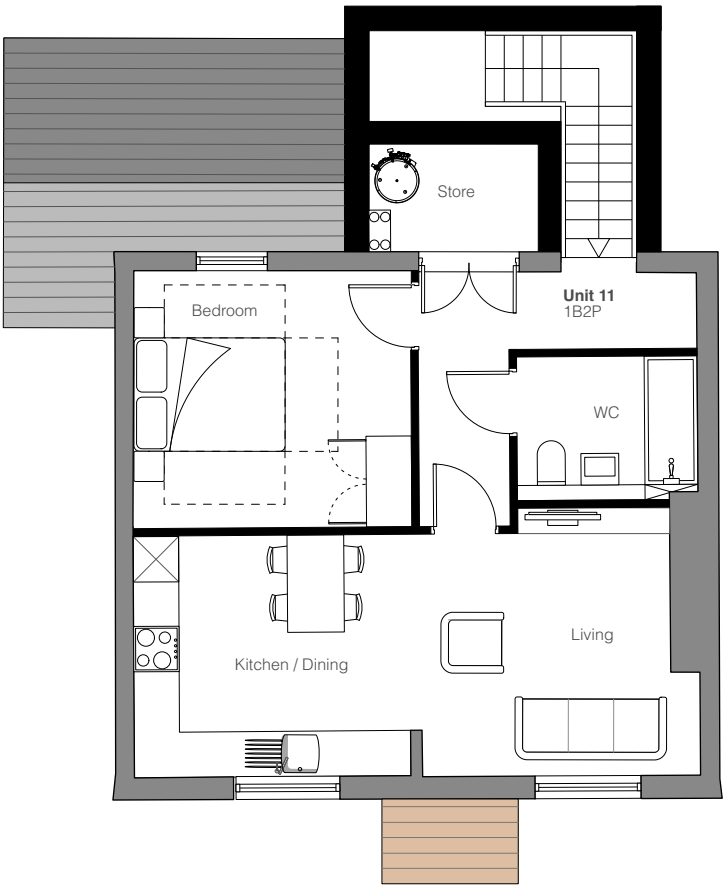

Farm House - First Floor Plan

Proposed Farm House - Plans

- Existing / Retained Wall
- Proposed Wall

Drawing Title: Floor Plans - Farm House
Date: 20.03.2025
Drawing no: 1354 - 016
Scale: 1:100 @ A3
Drawn: KJ

revision: A
revision notes: A 12/03/2026 Minor annotation amendment

0m 1m 2m 5m 10m



DK-Architects

26 Old Haymarket
Liverpool
L1 6ER
0151 231 1209 T
mail@dk-architects.com E
www.dk-architects.com W